



EXISTING ELEVATIONS / SECTION A-A


PL-002

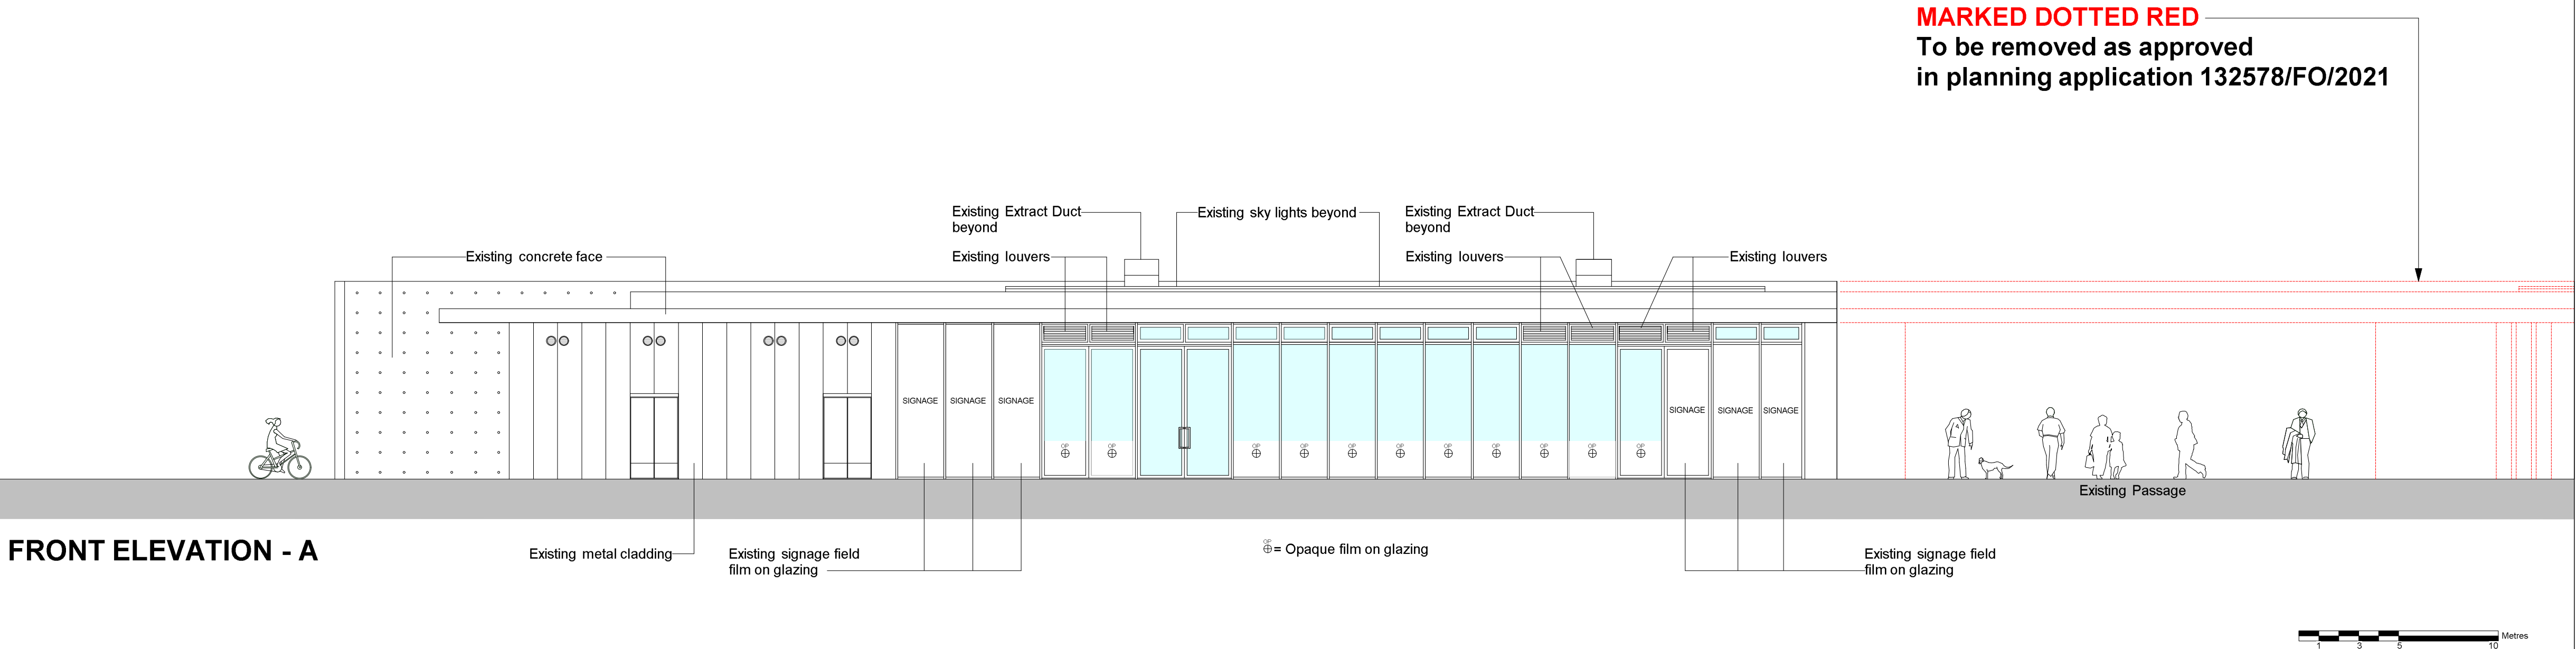


FRONT ELEVATION - A

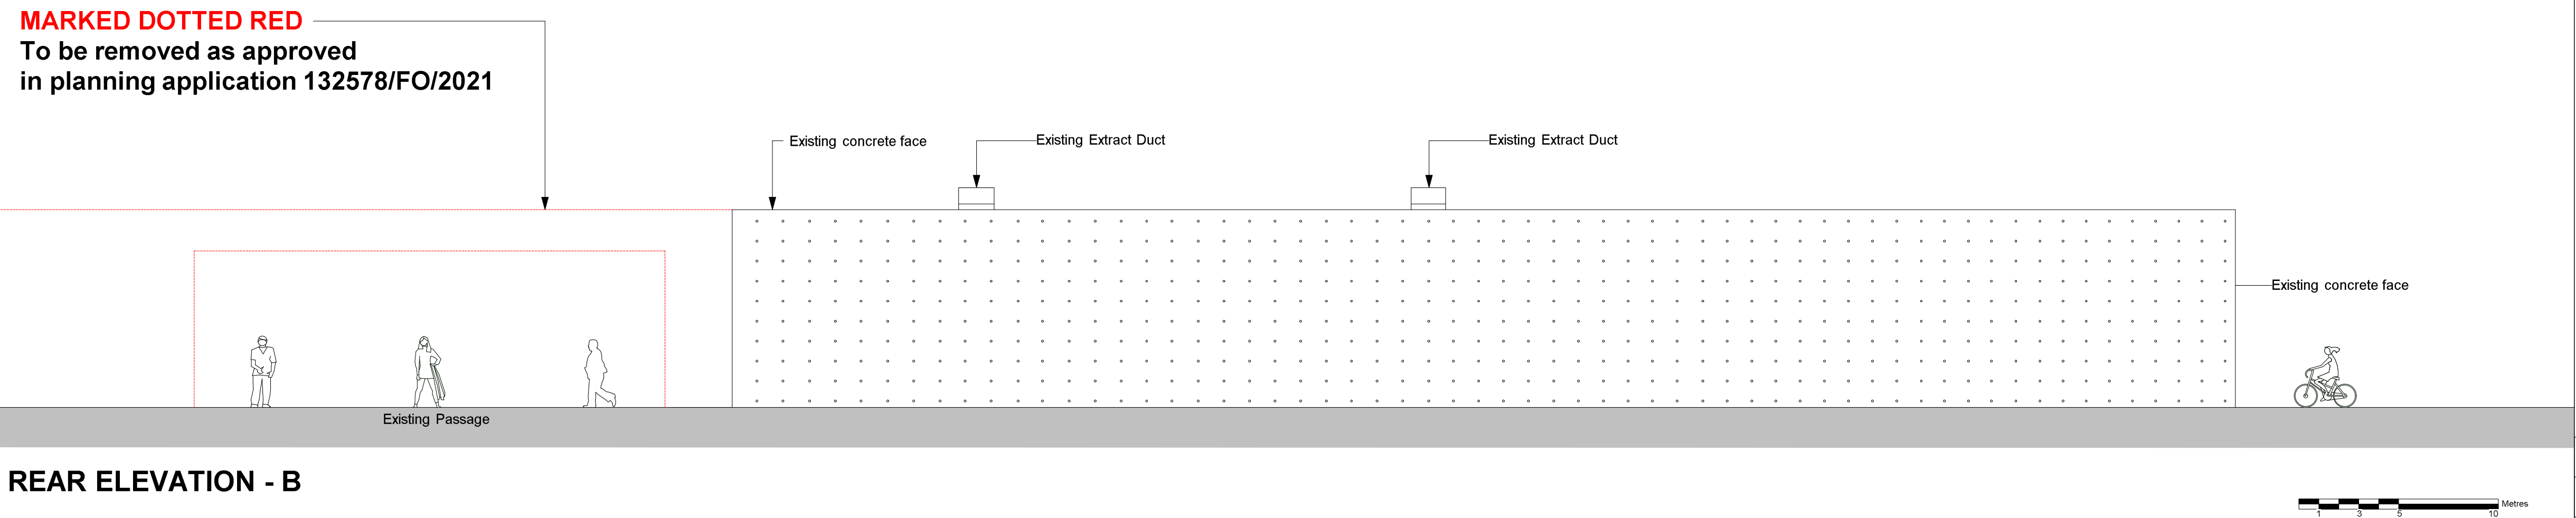


REAR ELEVATION - B

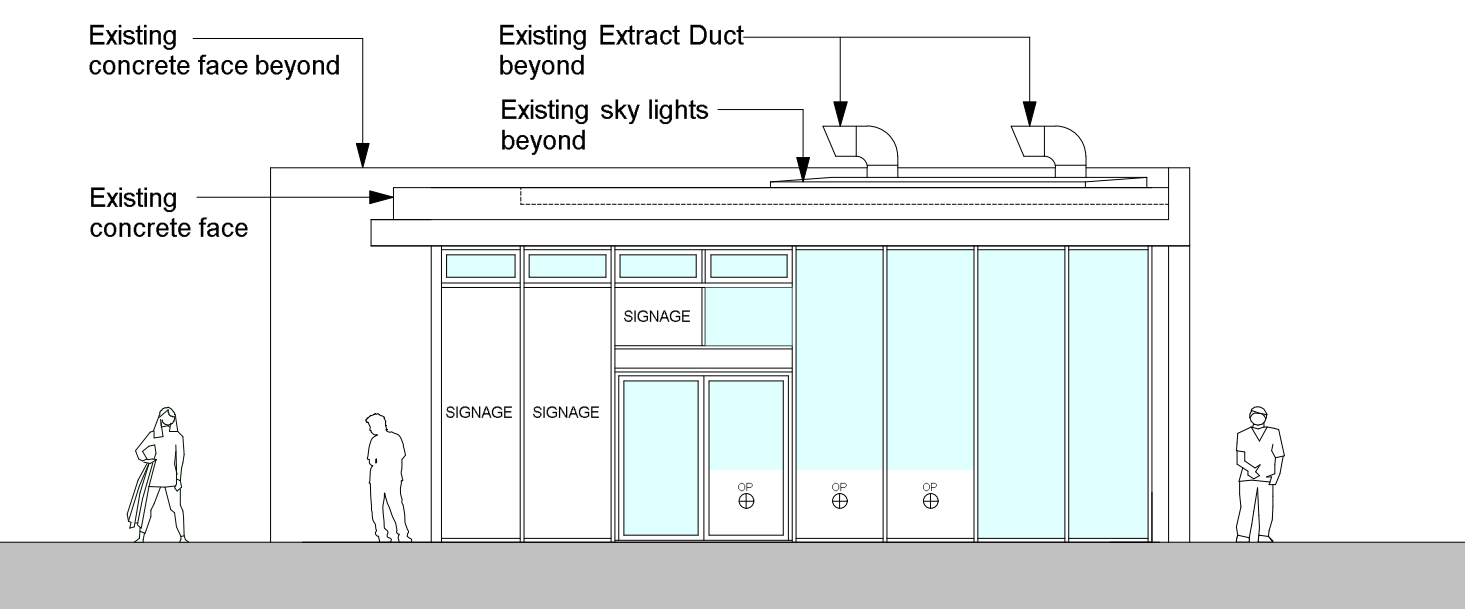

SIDE ELEVATION - C

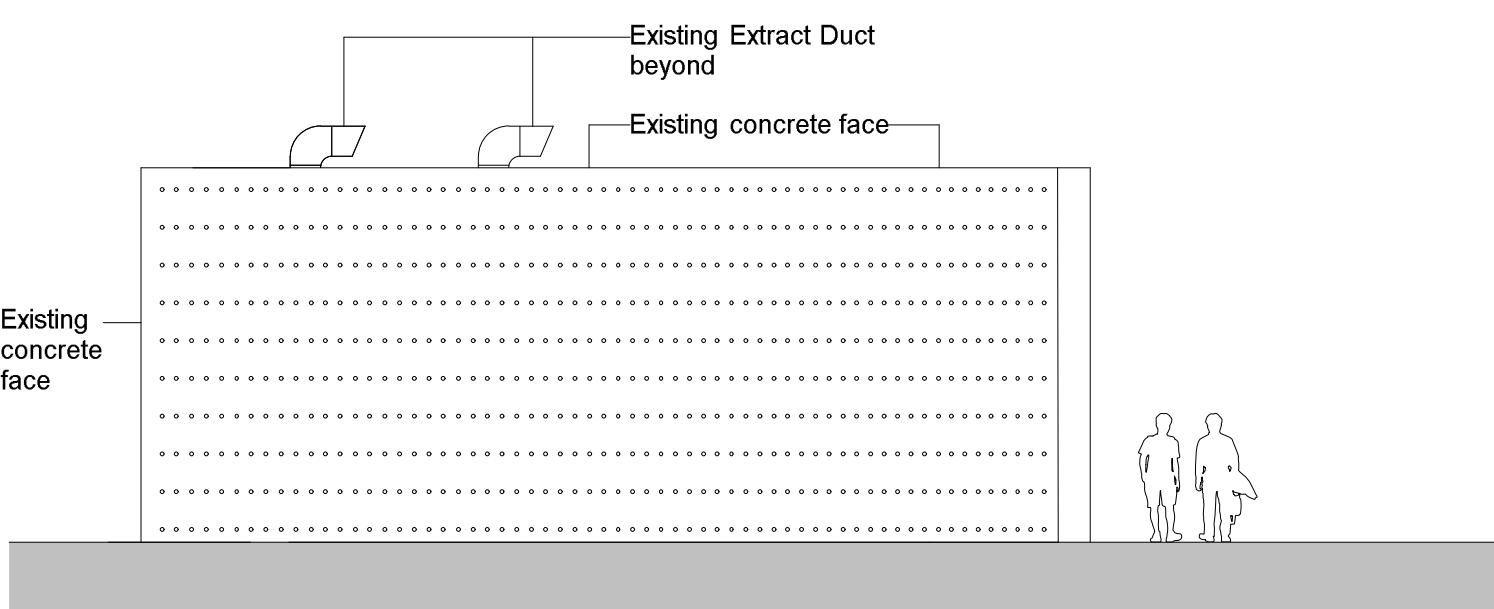

SIDE ELEVATION - D

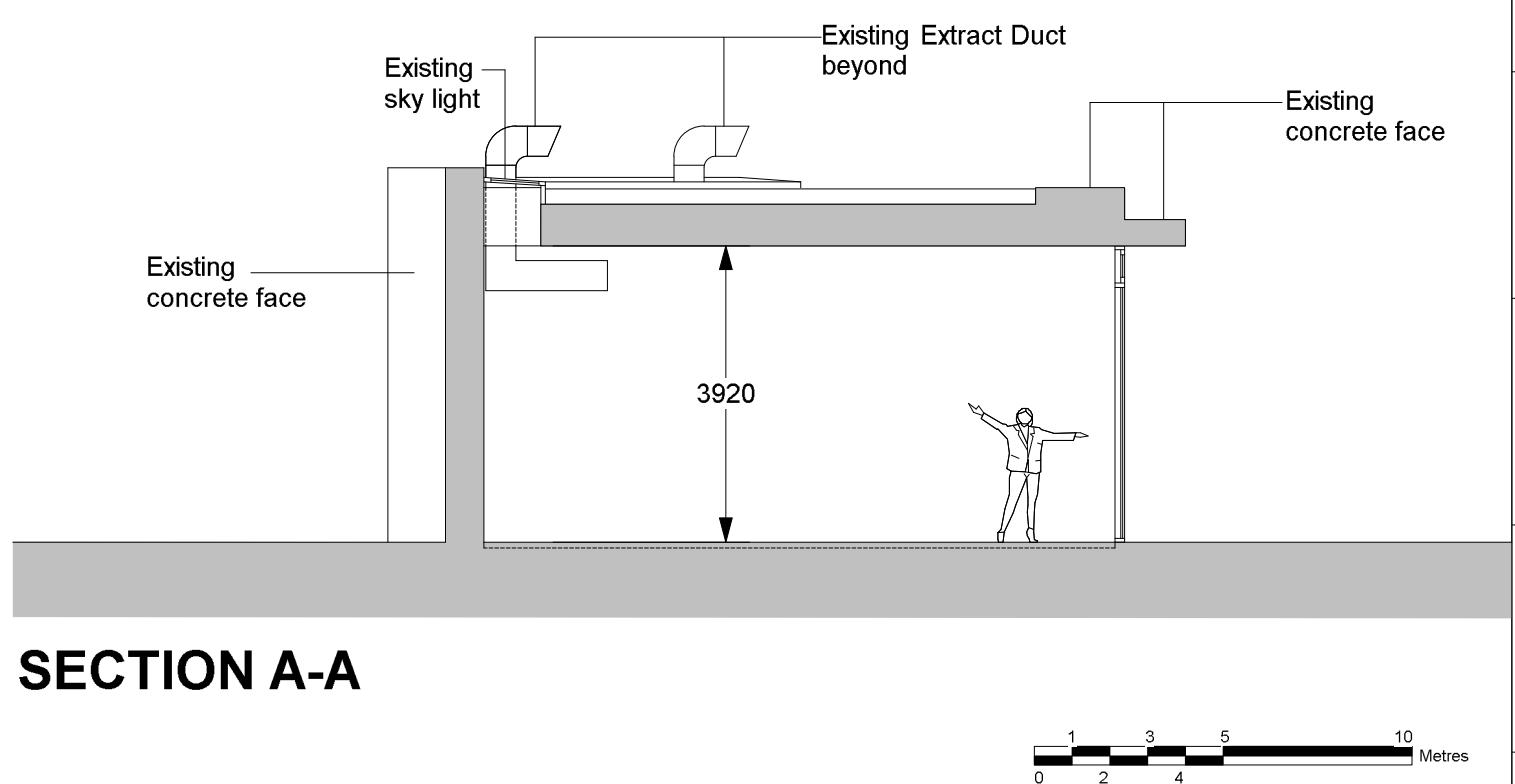

SECTION A-A

REV No.	DRAWN DATE	DRAWN BY	REVISION DESCRIPTION		
 GANGULY ARCHITECTS LTD Tel : +44 (0) 20 7617 7690 E-MAIL: info@ganguly.co.uk www.ganguly.co.uk					
CLIENT					
BUNSIK부식 K FOOD LONDON LTD					
PROJECT					
UNIT 1A THE PAVILLION, PICCADILLY GARDENS M1 1RG MANCHESTER					
DRAWING TITLE					
EXISTING ELEVATIONS / SECTION A-A 1:100					
SCALE 1:100	PAPER SIZE A1	DRAWN DATE 01.06.2023	DRAWN BY AG	PROJECT No.	
DRAWING No.			REV-No.		
ADV-M1-2023-PL-002			-00		