


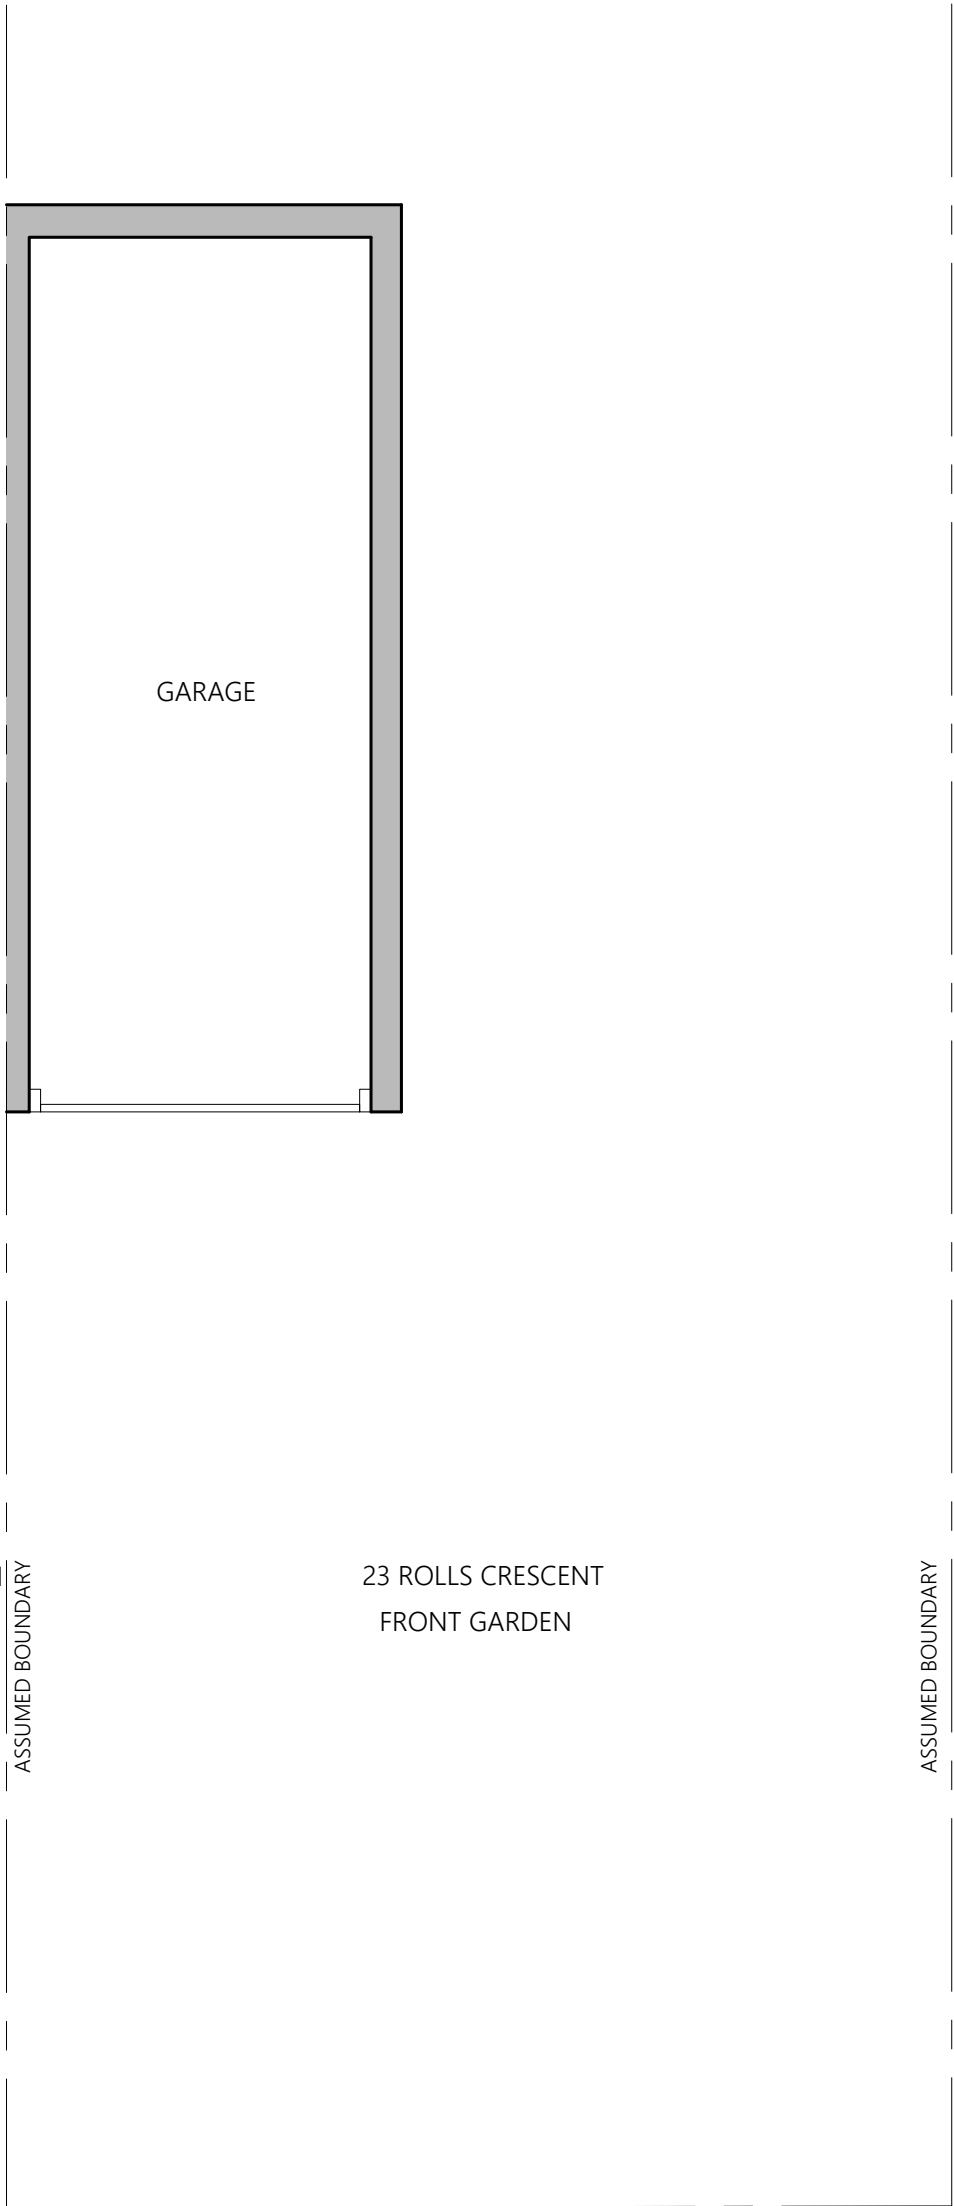
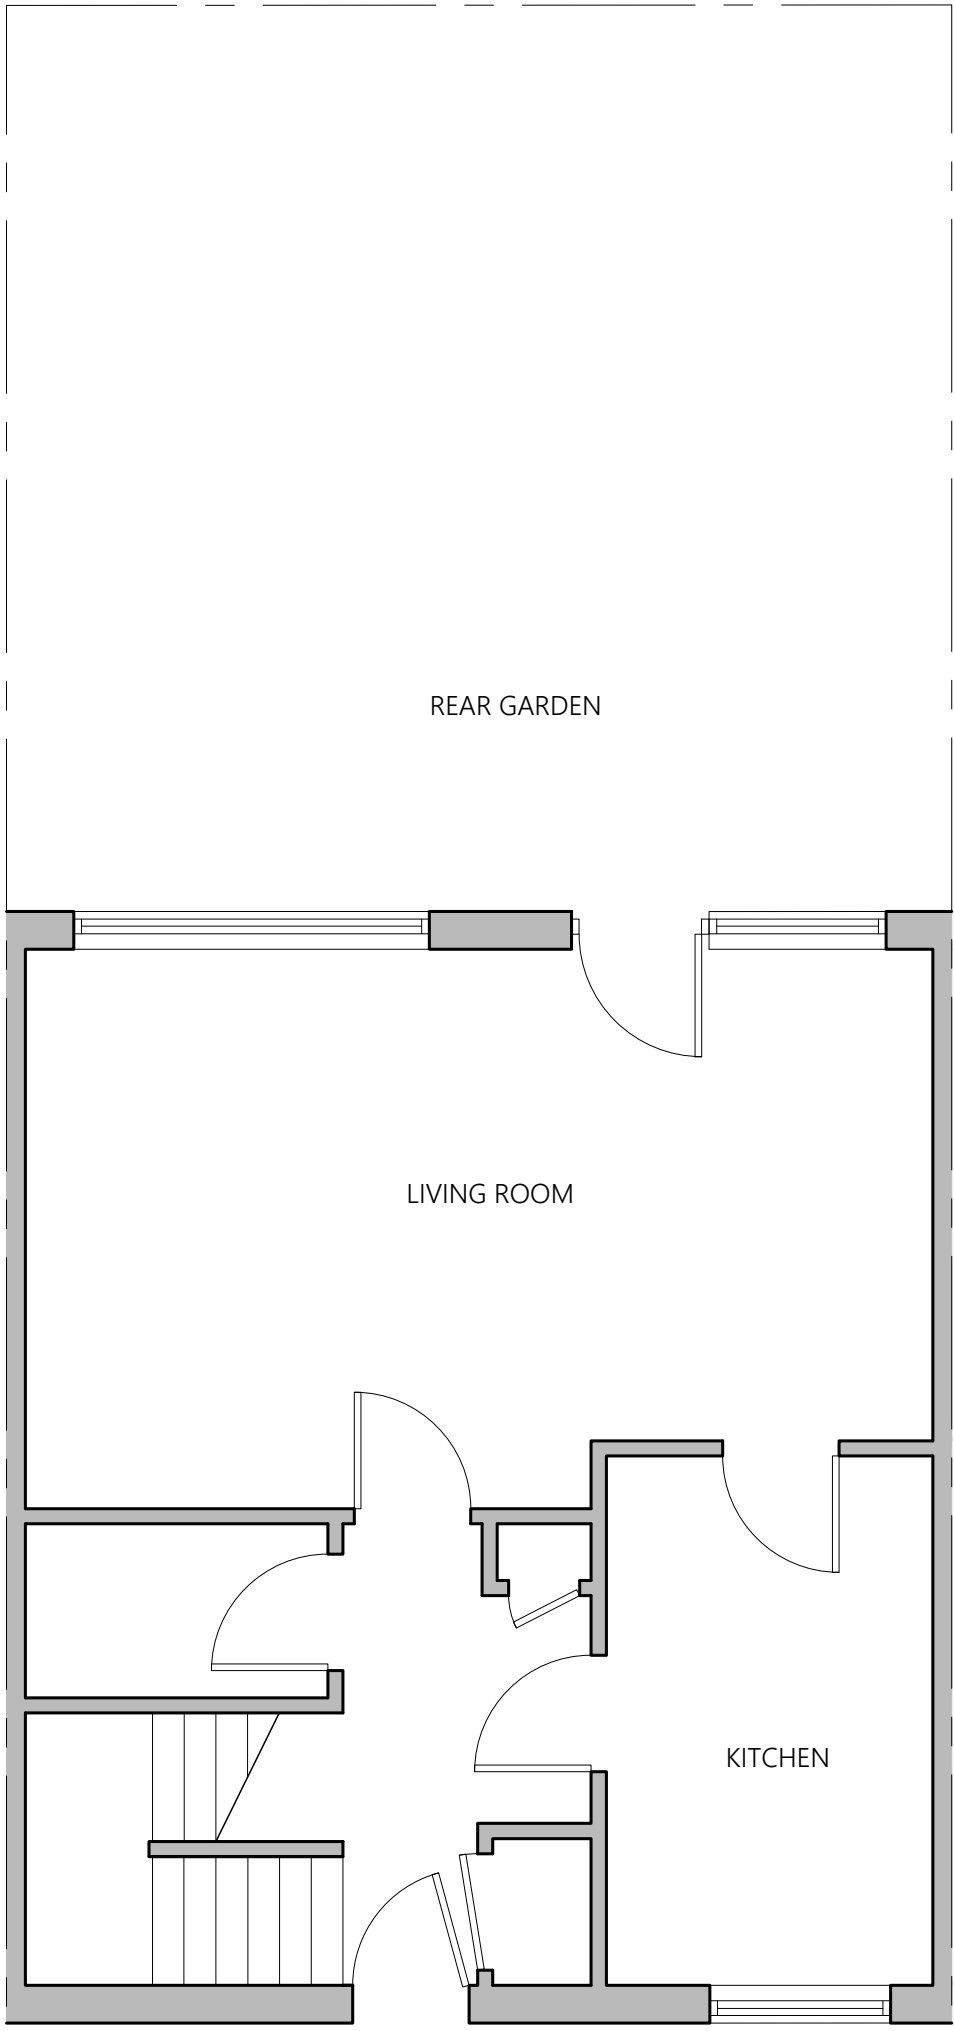


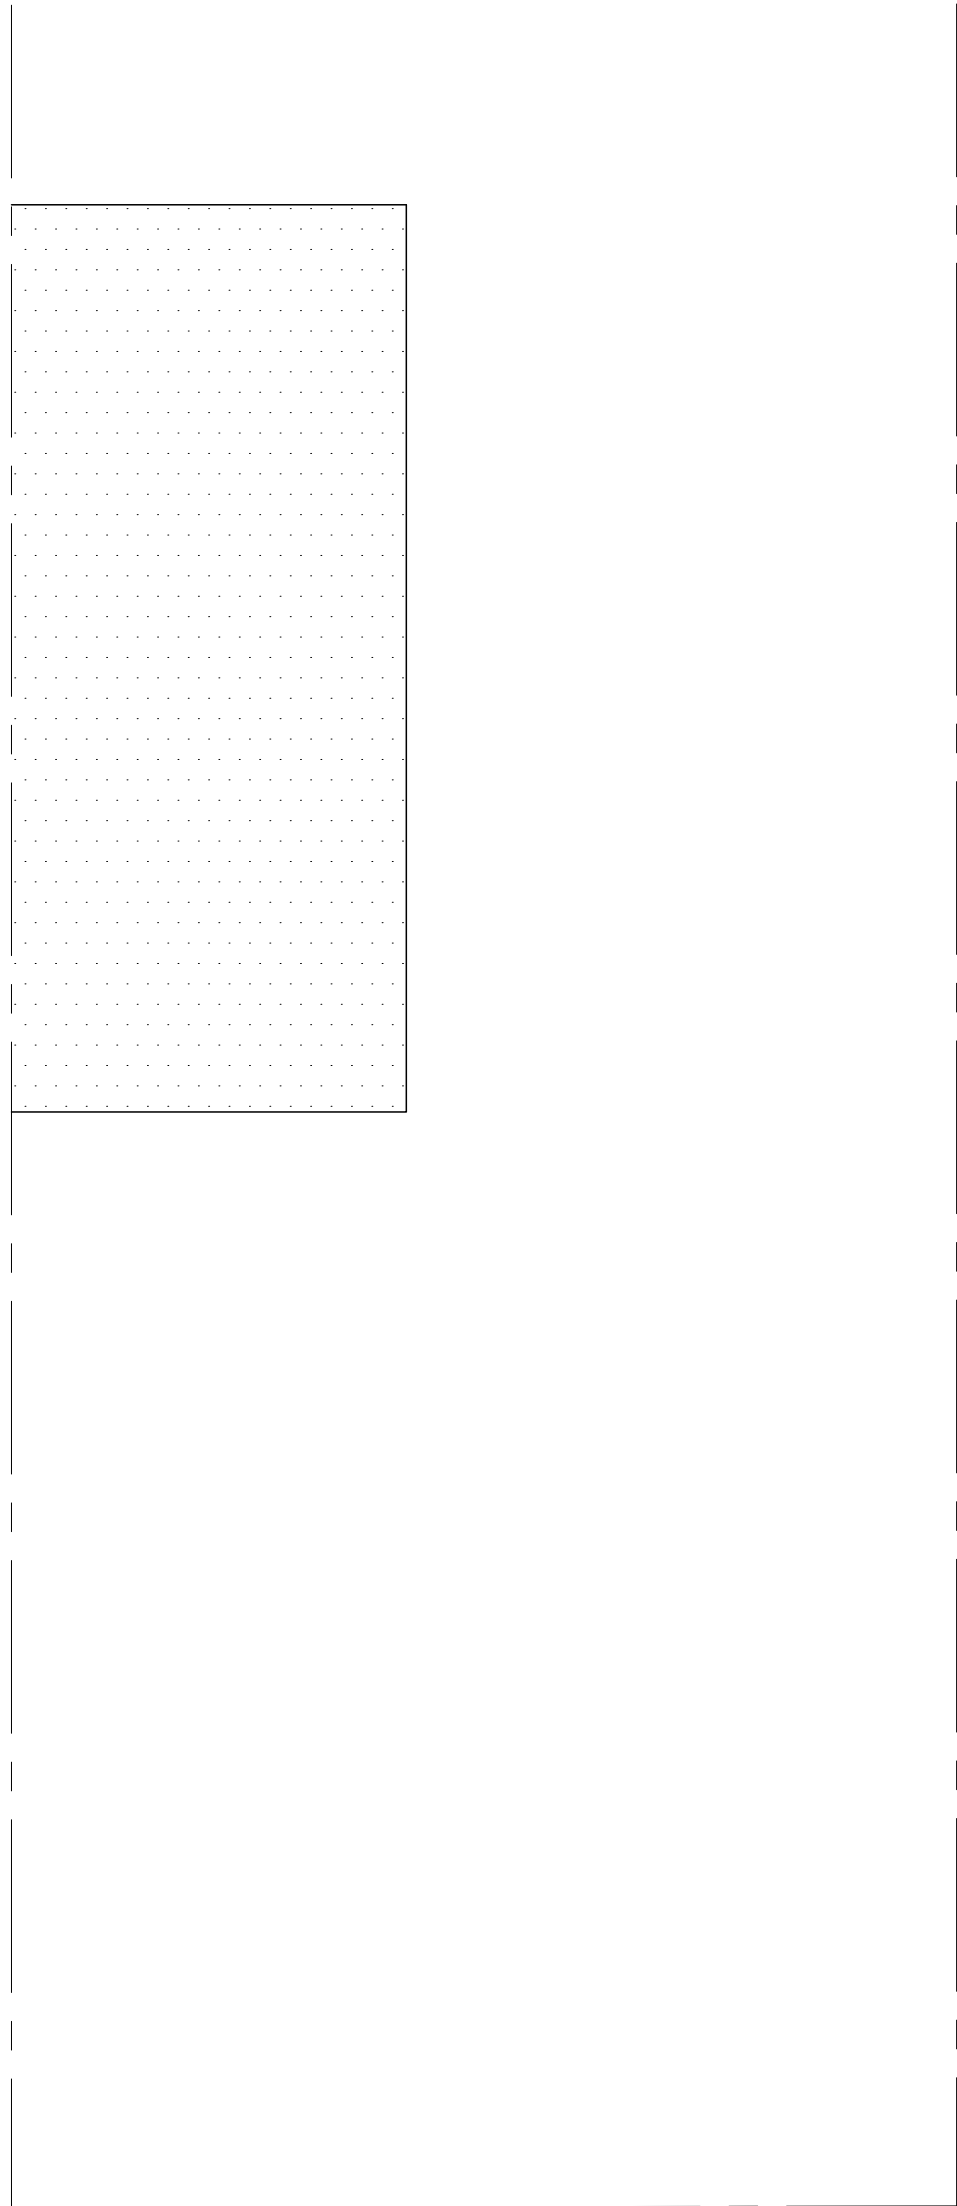


EXISTING GROUND FLOOR PLAN

 

EXISTING ROOF PLAN

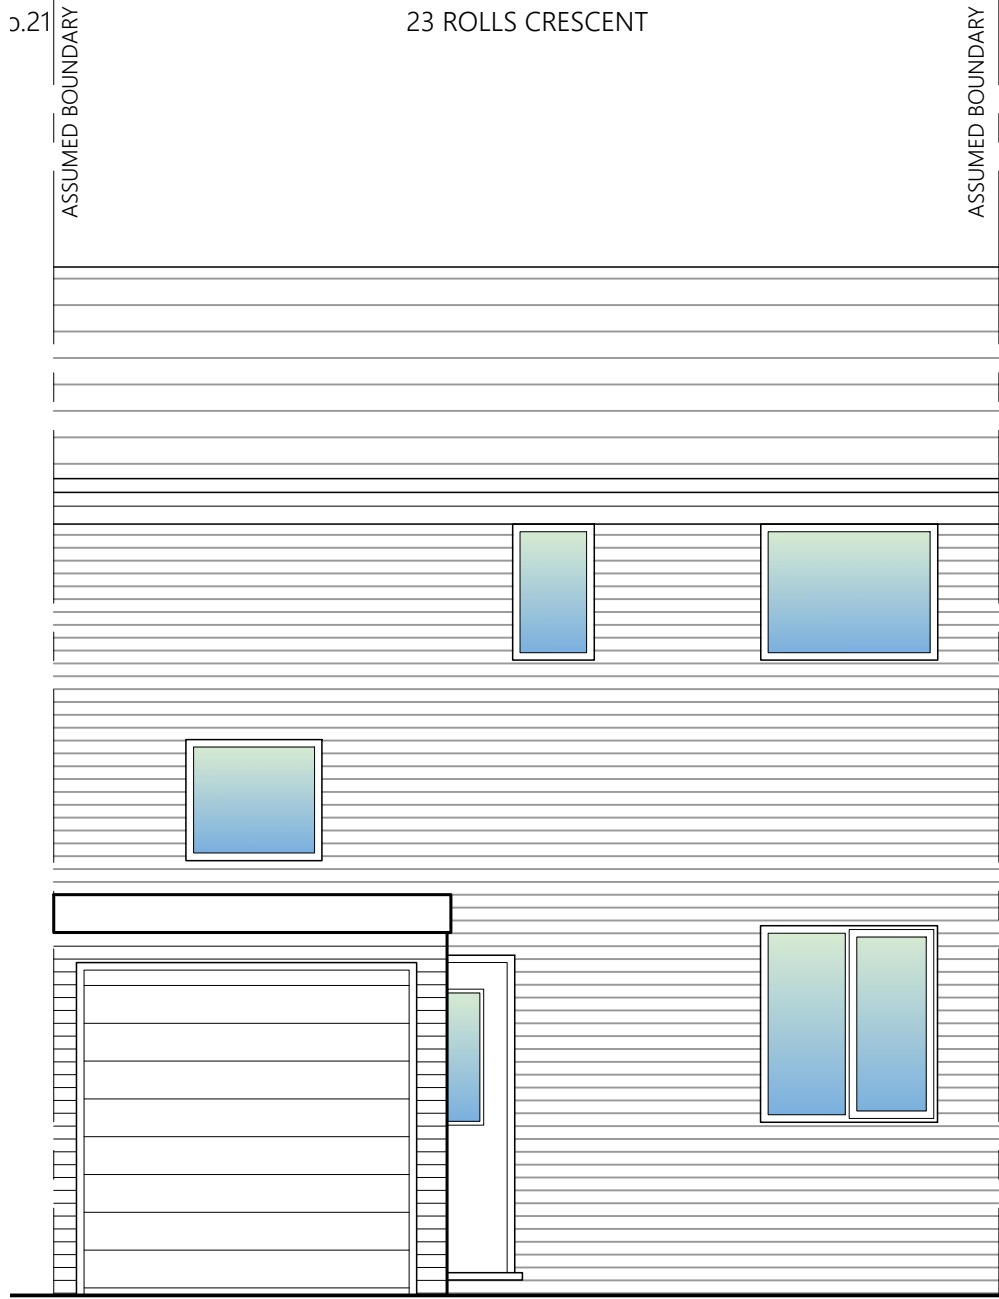


EXISTING FRONT ELEVATION

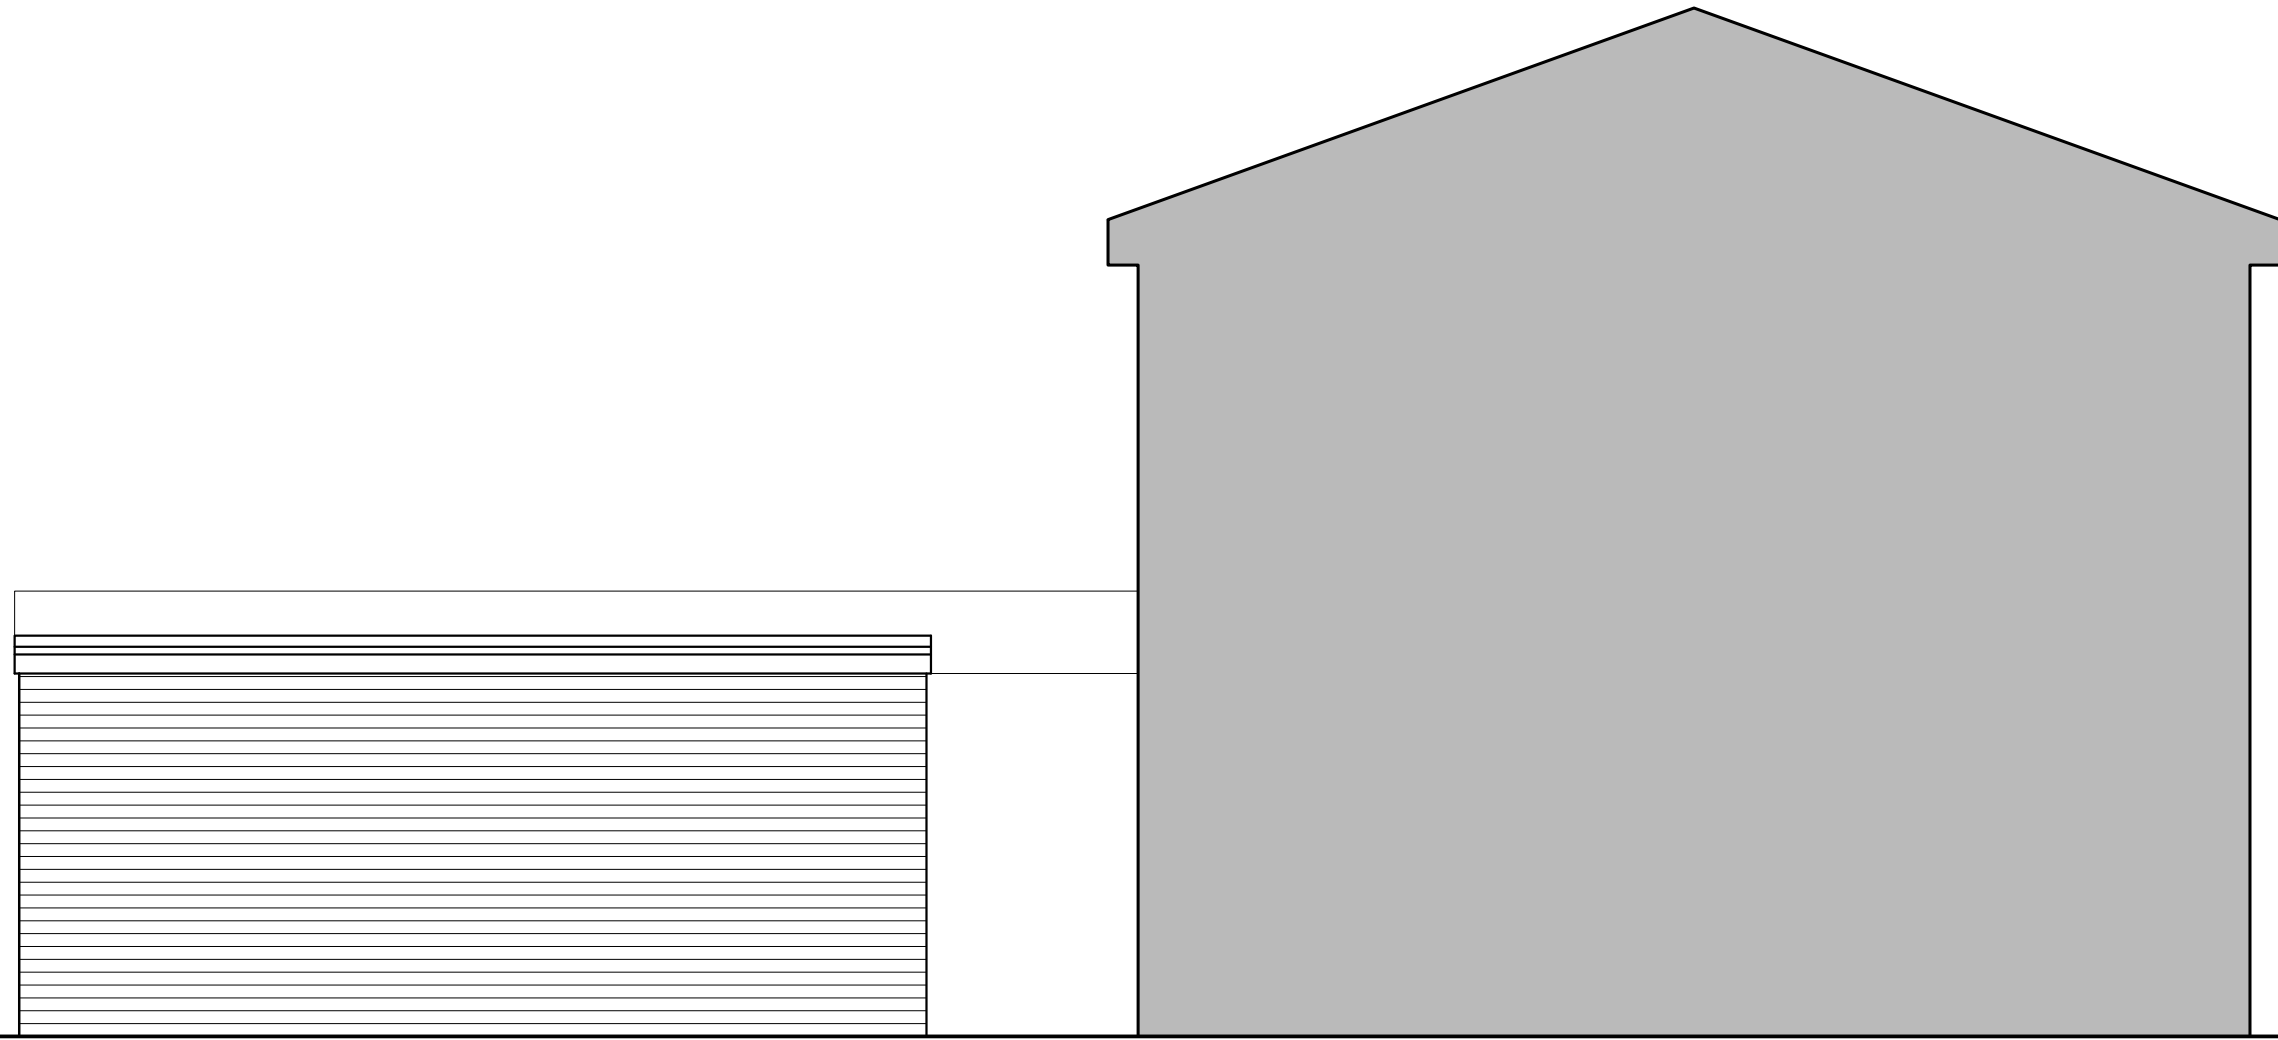

EXISTING SIDE ELEVATION



EXISTING REAR ELEVATION

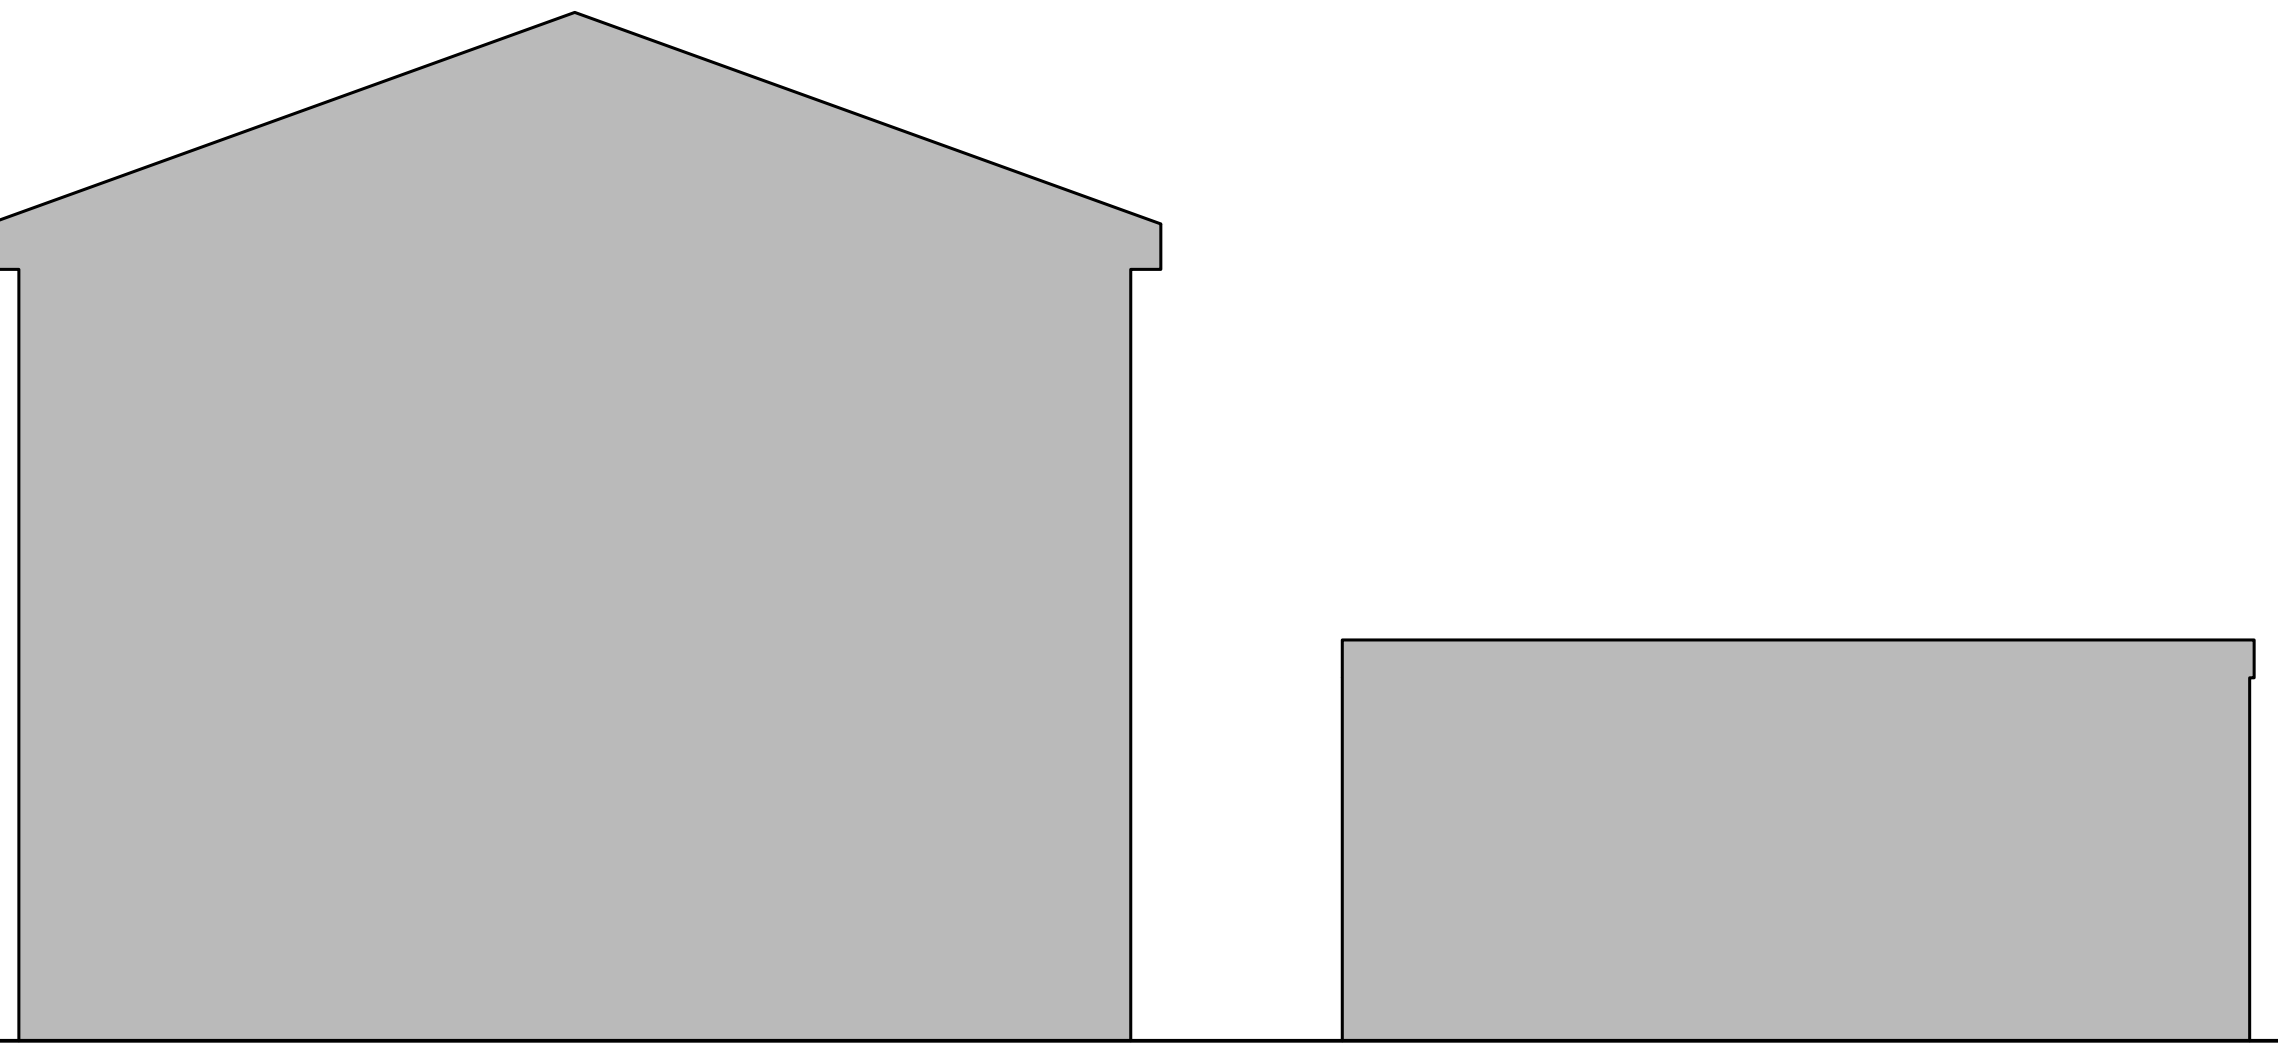

EXISTING SIDE ELEVATION



PROJECT	23 Rolls Crescent Hulme M15 5FT		
CLIENT	G Campbell		
STATUS	Information		
DRAWING	Existing Plans & Elevations		
DWG No.	2434-02	REV	
SCALE	1:50@A1	DATE	July '24
AGB CAD SERVICES			
website: www.agbcad.co.uk email: info@agbcad.co.uk telephone: 07912 090 125 DO NOT SCALE FROM THIS DRAWING			