




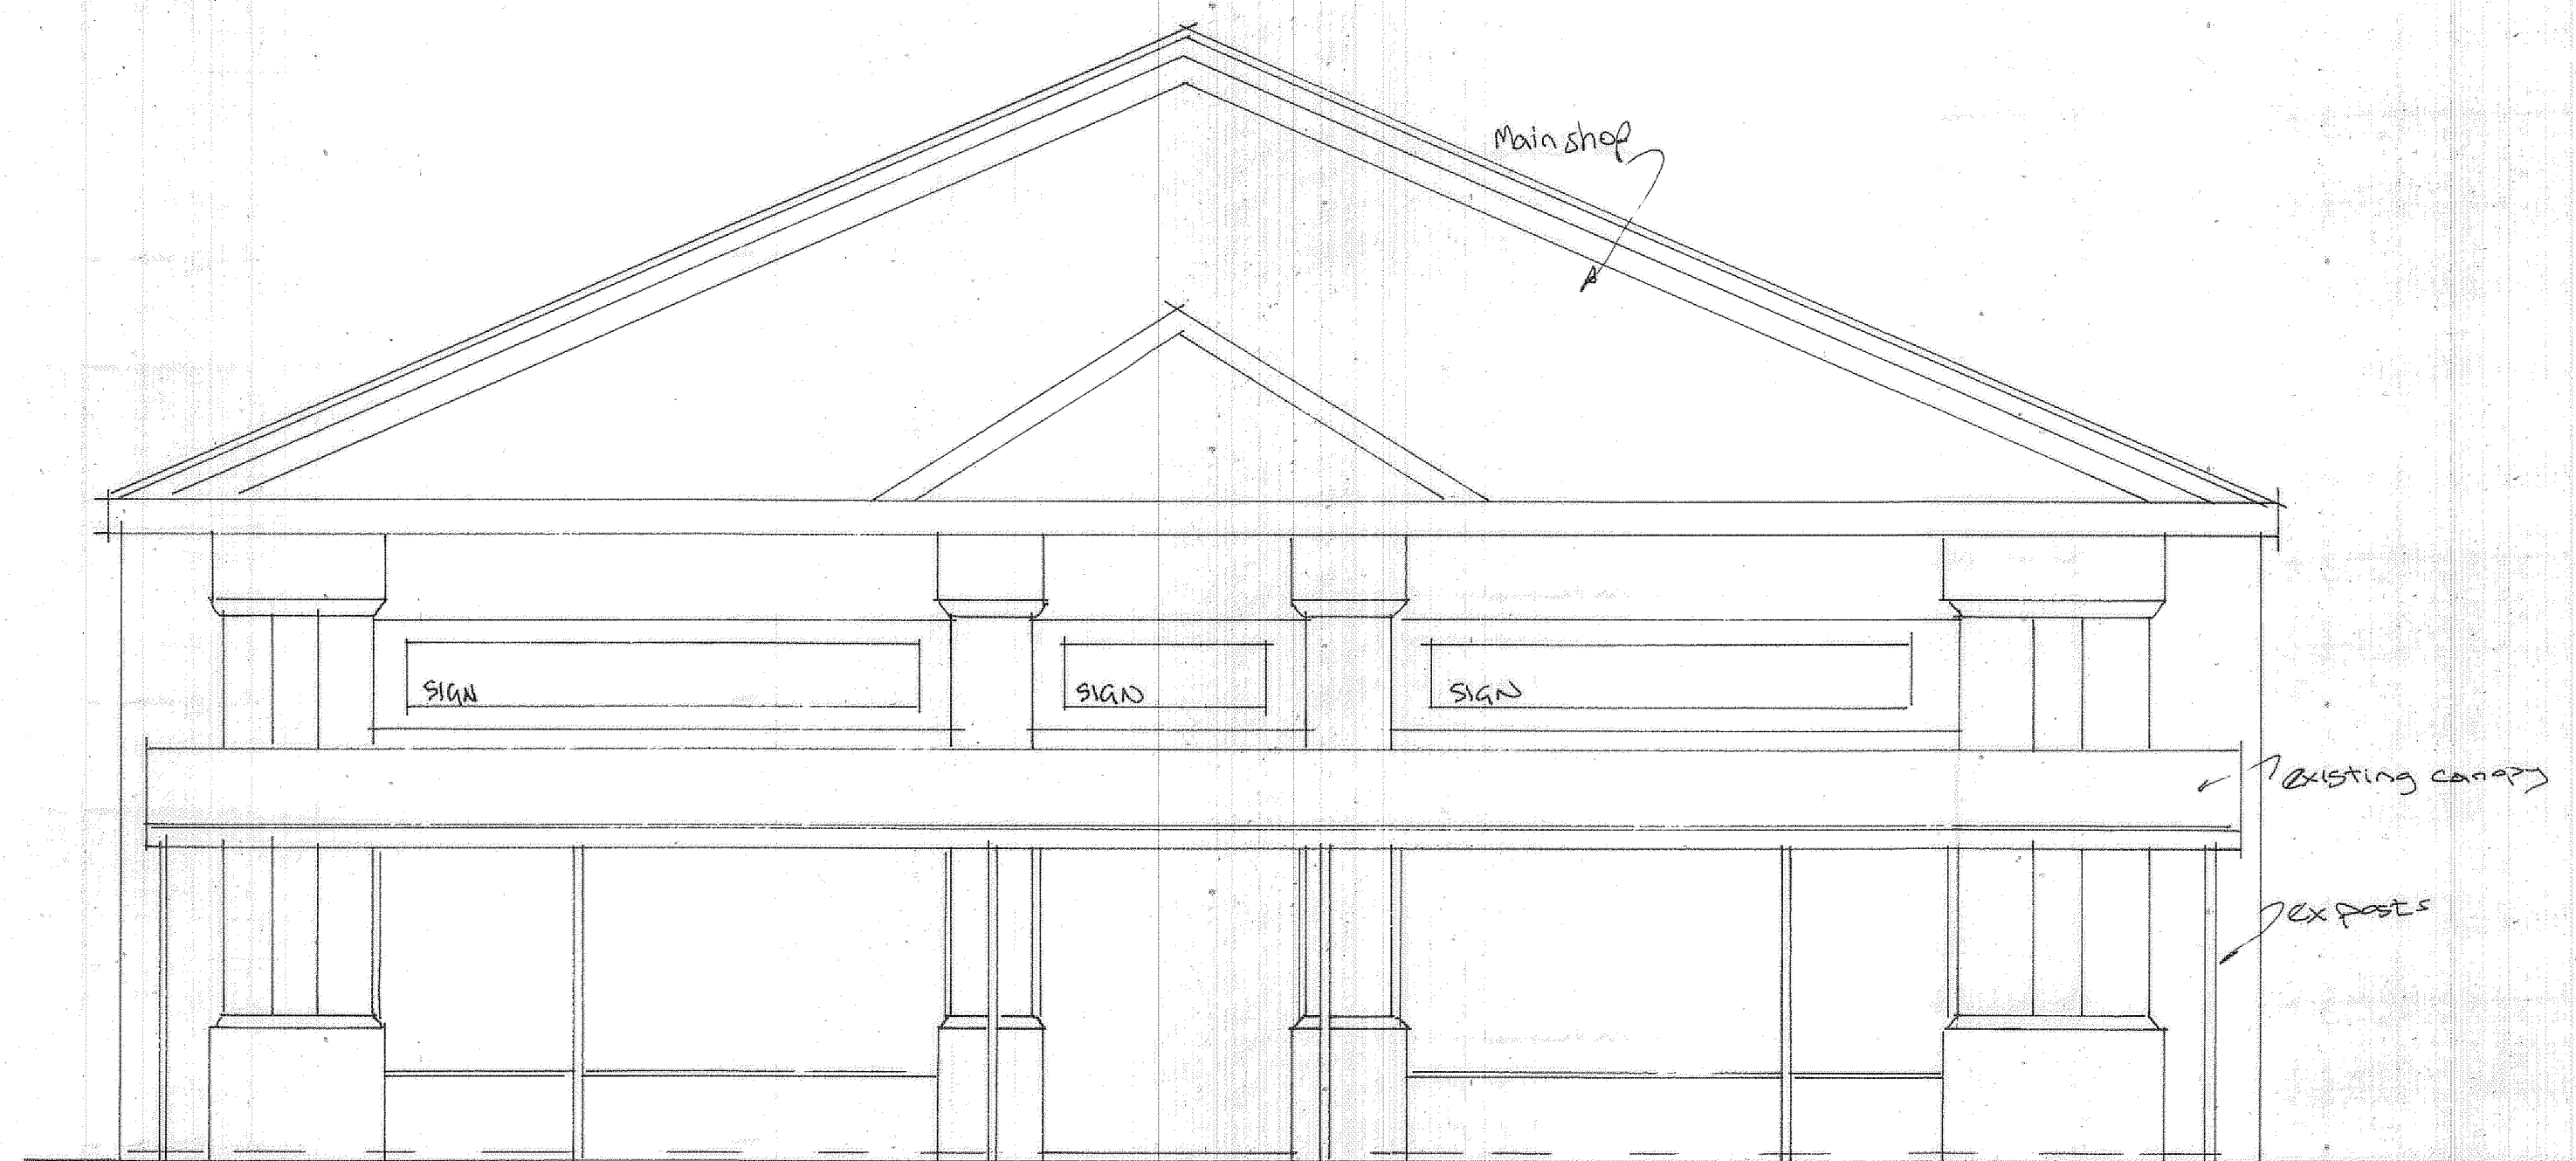


FRONT ELEVATION

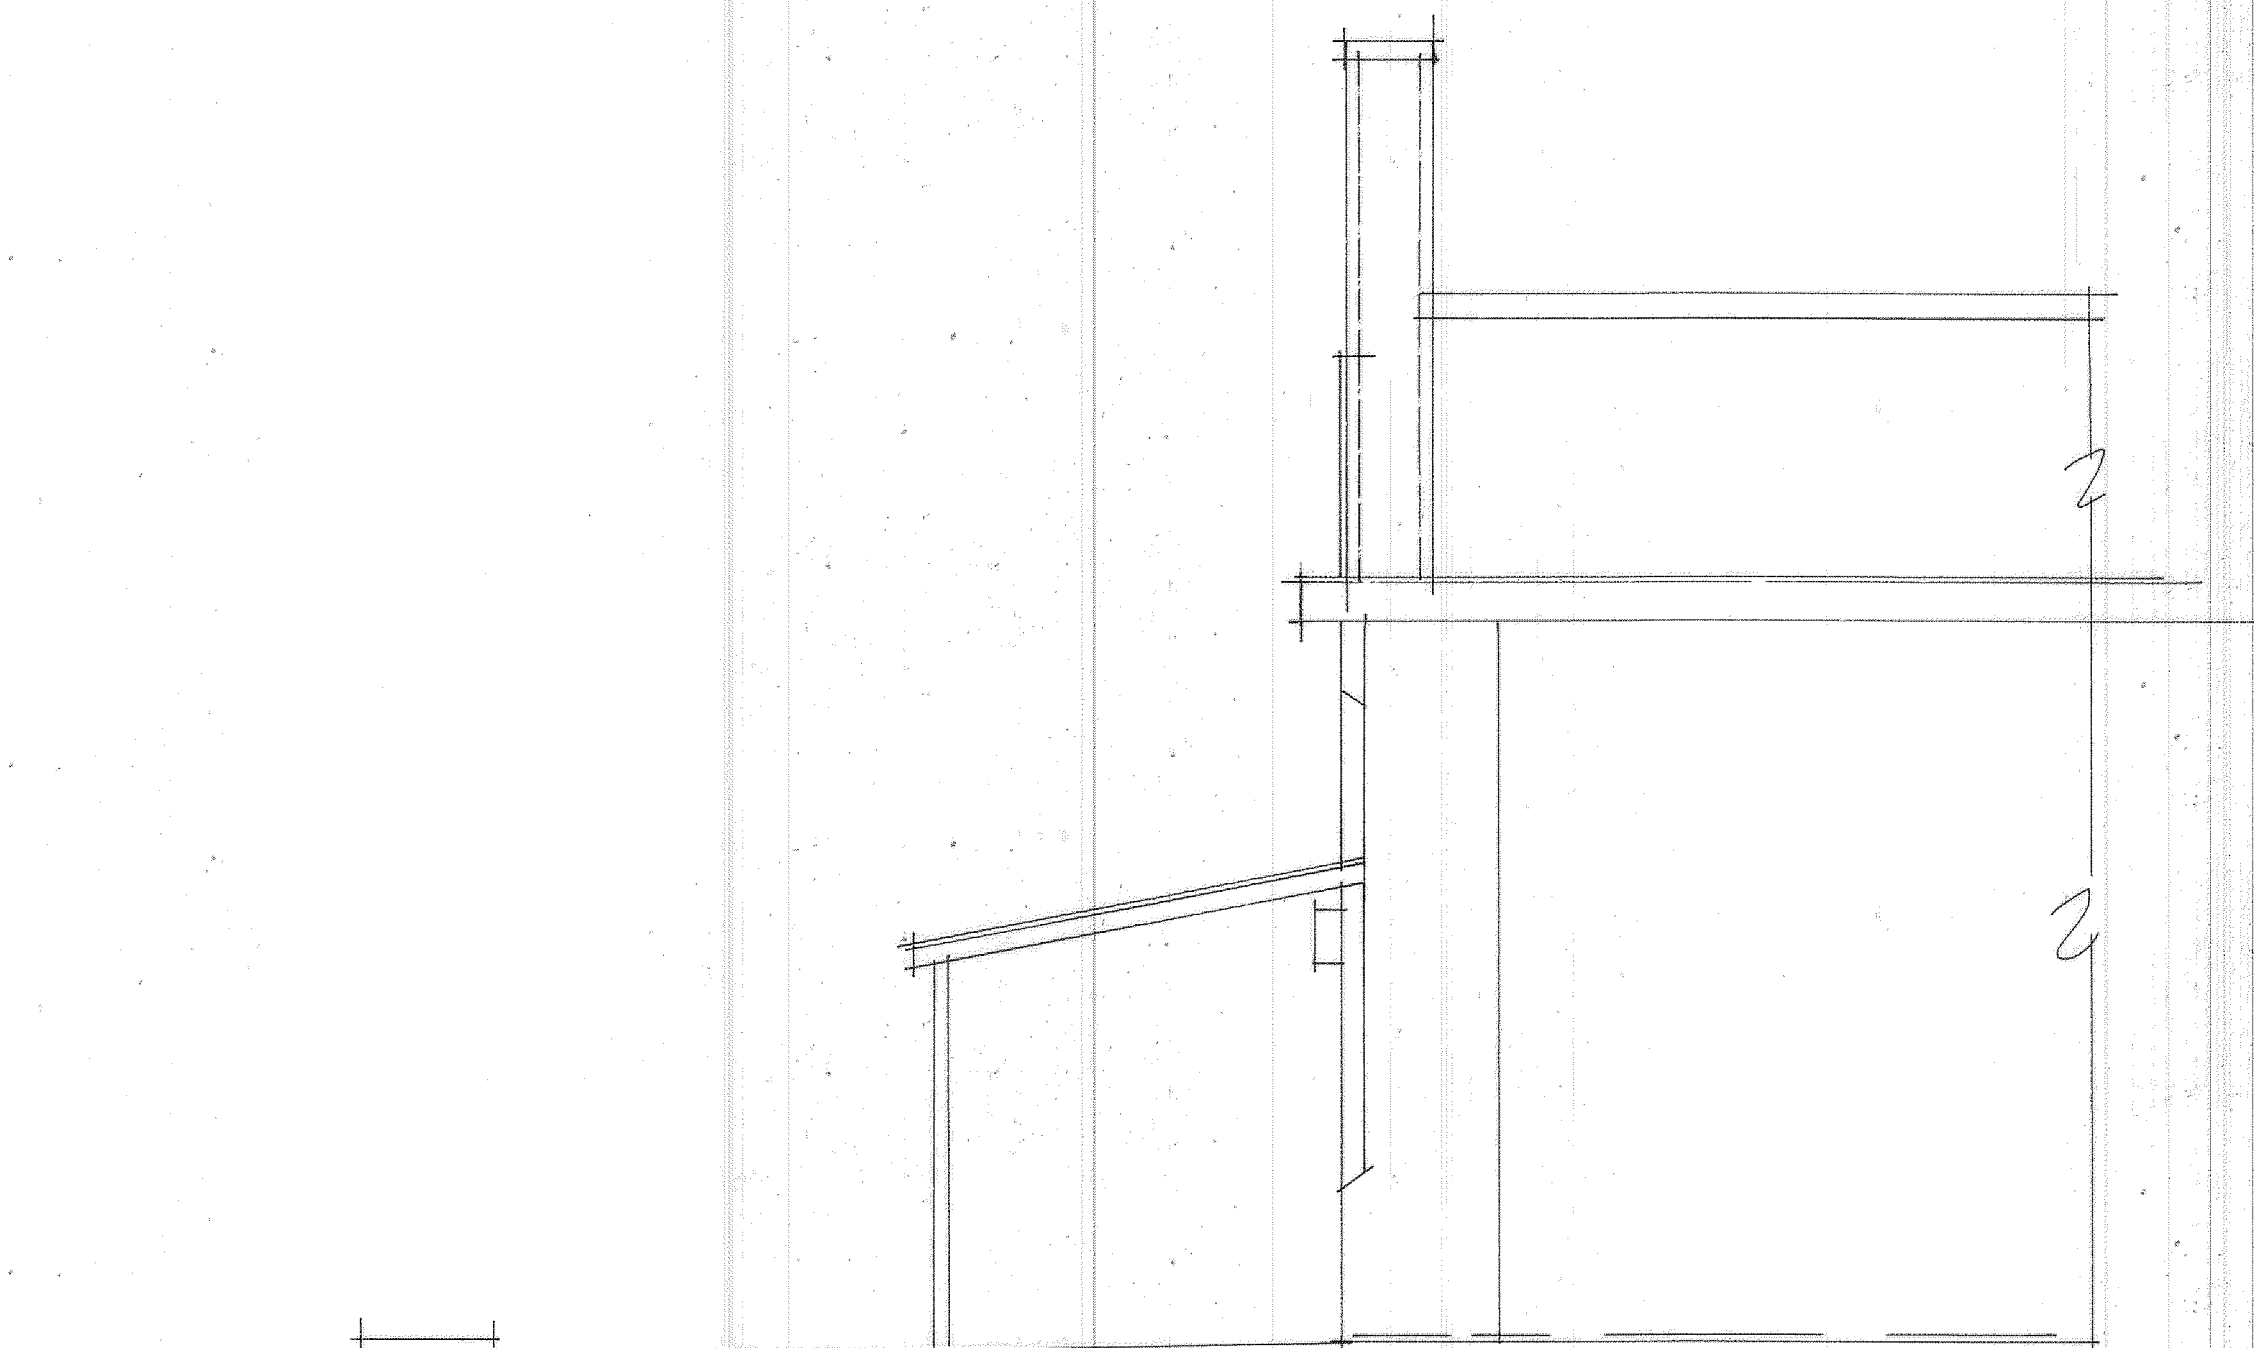


SIDE ELEVATION

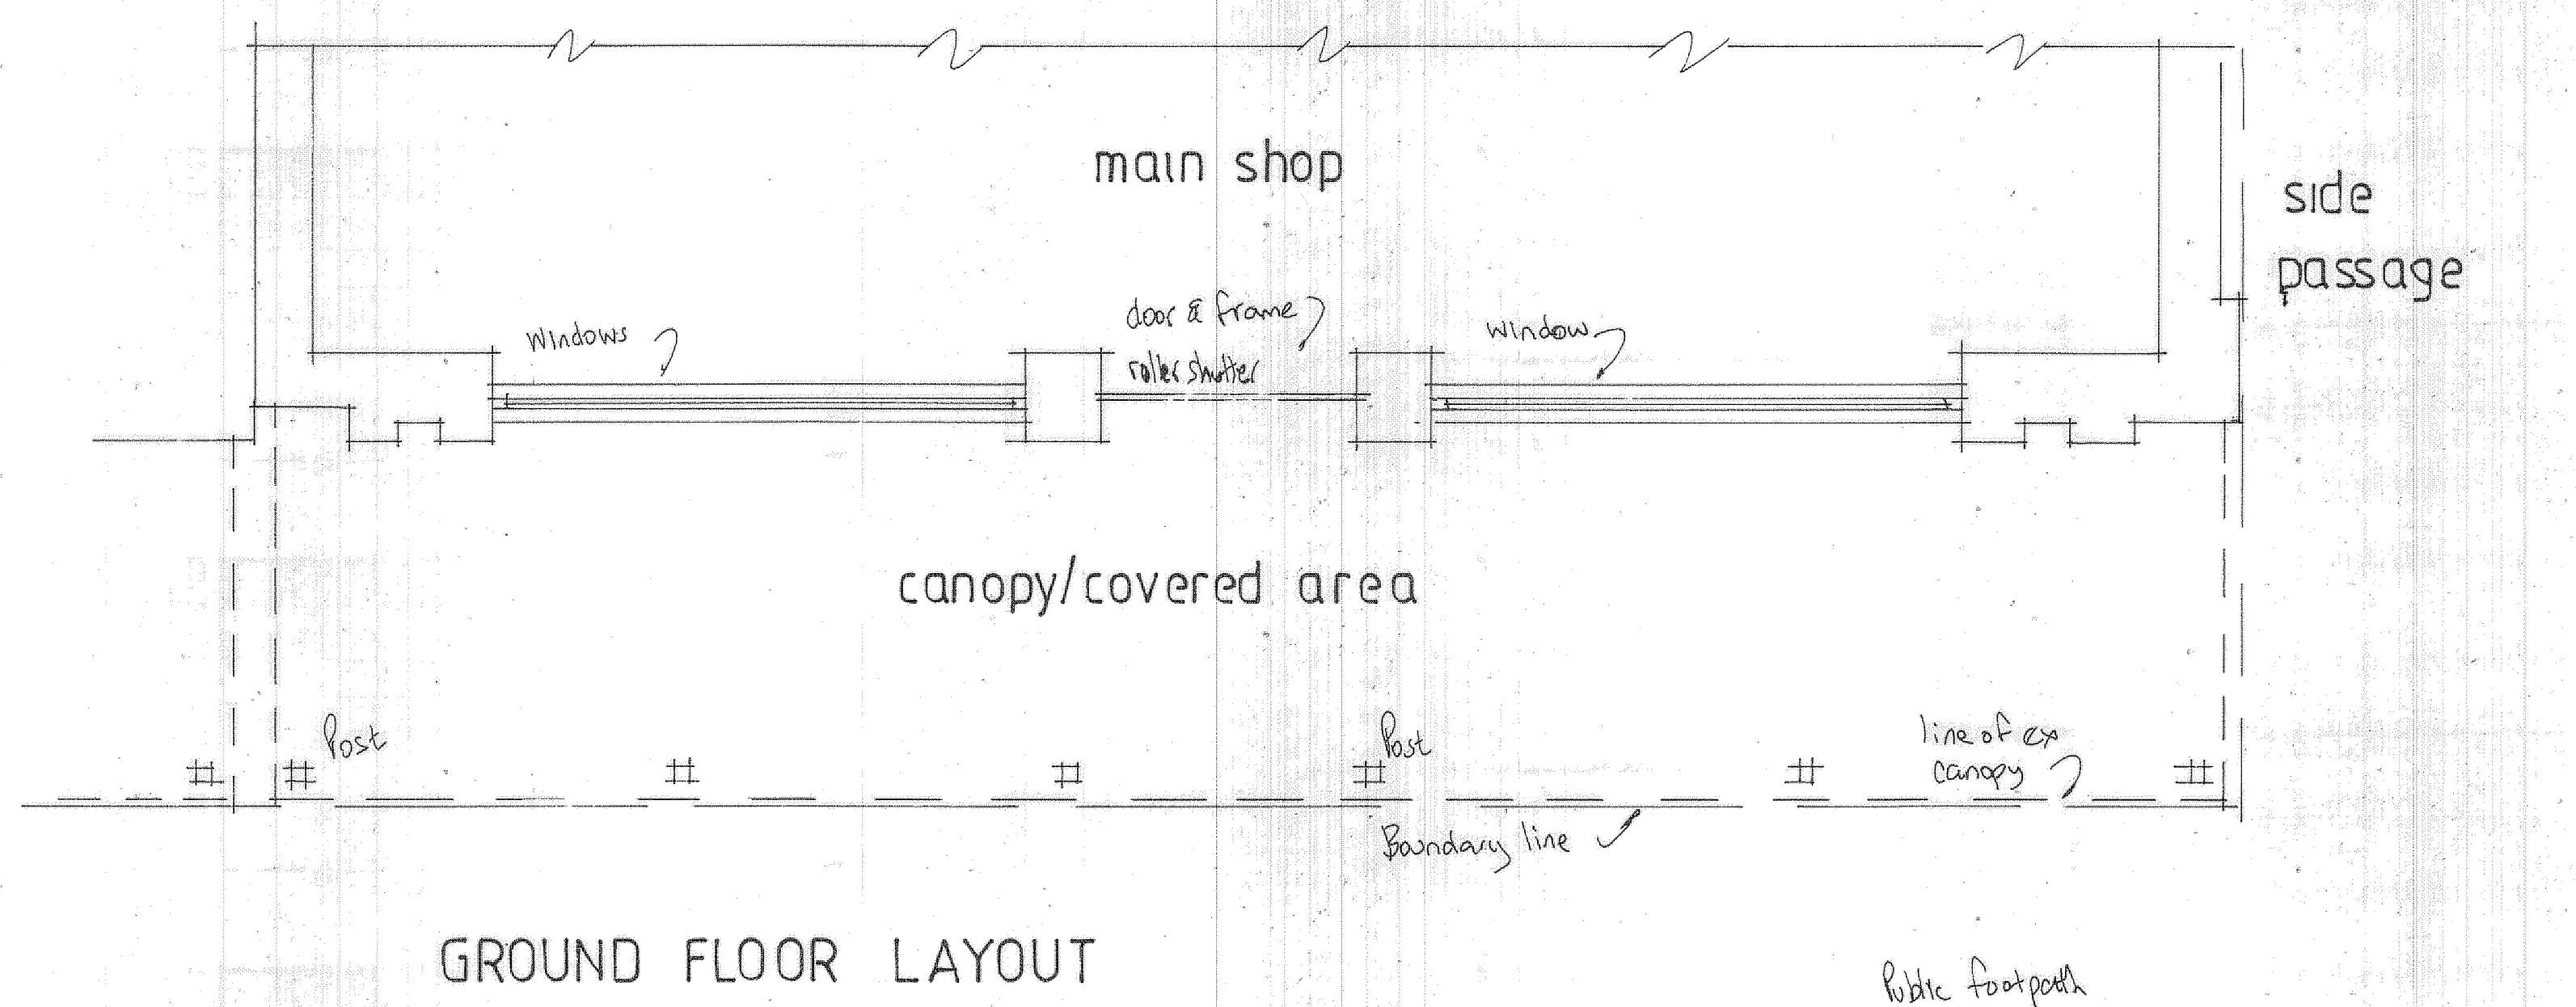

GROUND FLOOR LAYOUT

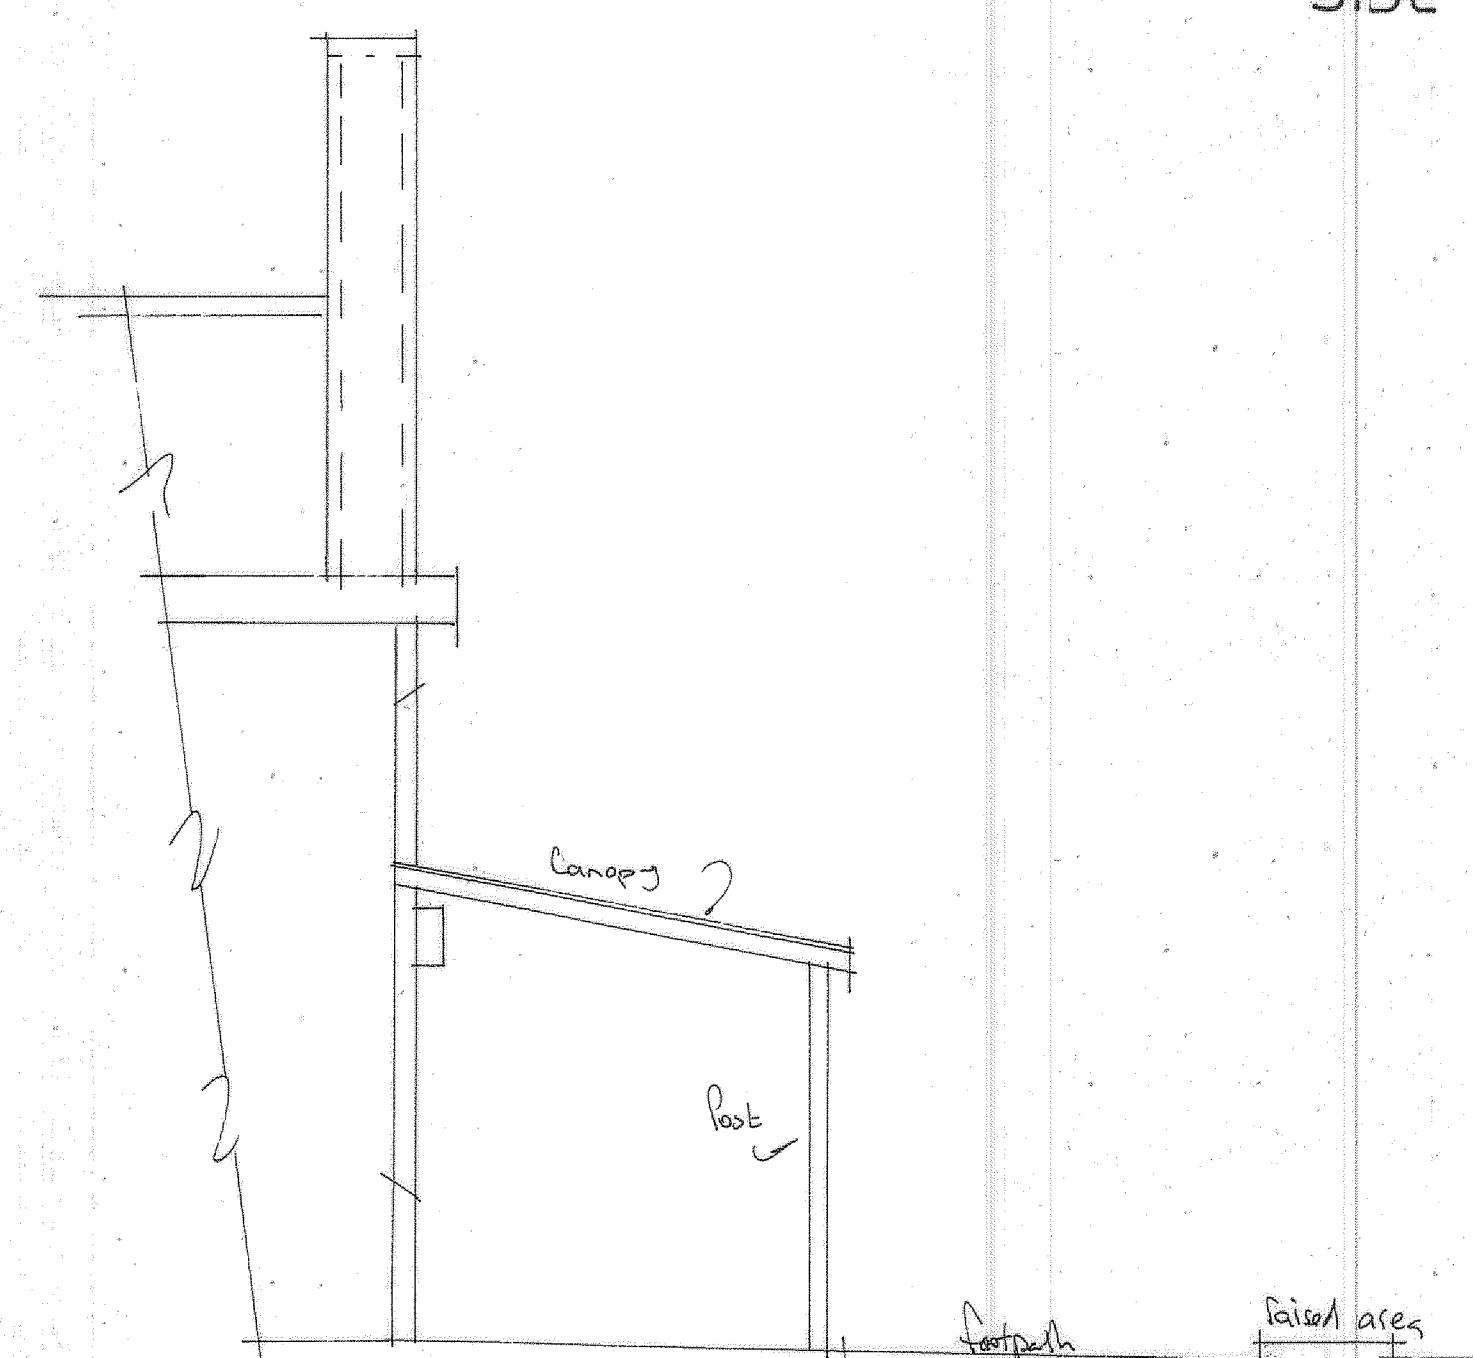

RETURN ELEVATION

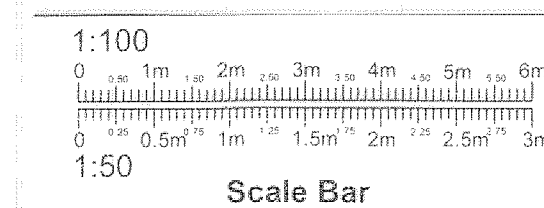

PROJECT
PROPOSED REPLACEMENT
SHOP CANOPY INCLUDING
SECURITY SHUTTERS.
DRAWING TITLE
EXISTING LAYOUT
AND ELEVATIONS.
CLIENT
KASHMIR MART.
ADDRESS
12-16, BURY OLD ROAD,
CHEETHAM HILL,
MANCHESTER,
M8 9JN.
SCALE
SCALE 1:50@A1
DRAWING No
FO 06245903/1.
DATE
JUN 2024.