
 
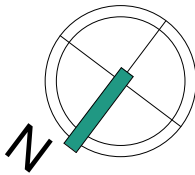


This drawing is copyright Bernard Taylor Partnership Ltd and must not be copied or disclosed by or to any unauthorised persons without the prior written consent of Bernard Taylor Partnership Ltd

Do not scale from this drawing. Do not take measurements from the CAD base. Any discrepancies are to be reported to the architect for clarification.

All dimensions are to be checked on site prior to construction, manufacture of any components and ordering of materials and equipment.

All materials and workmanship to be in accordance with the current British Standards and codes of practice.

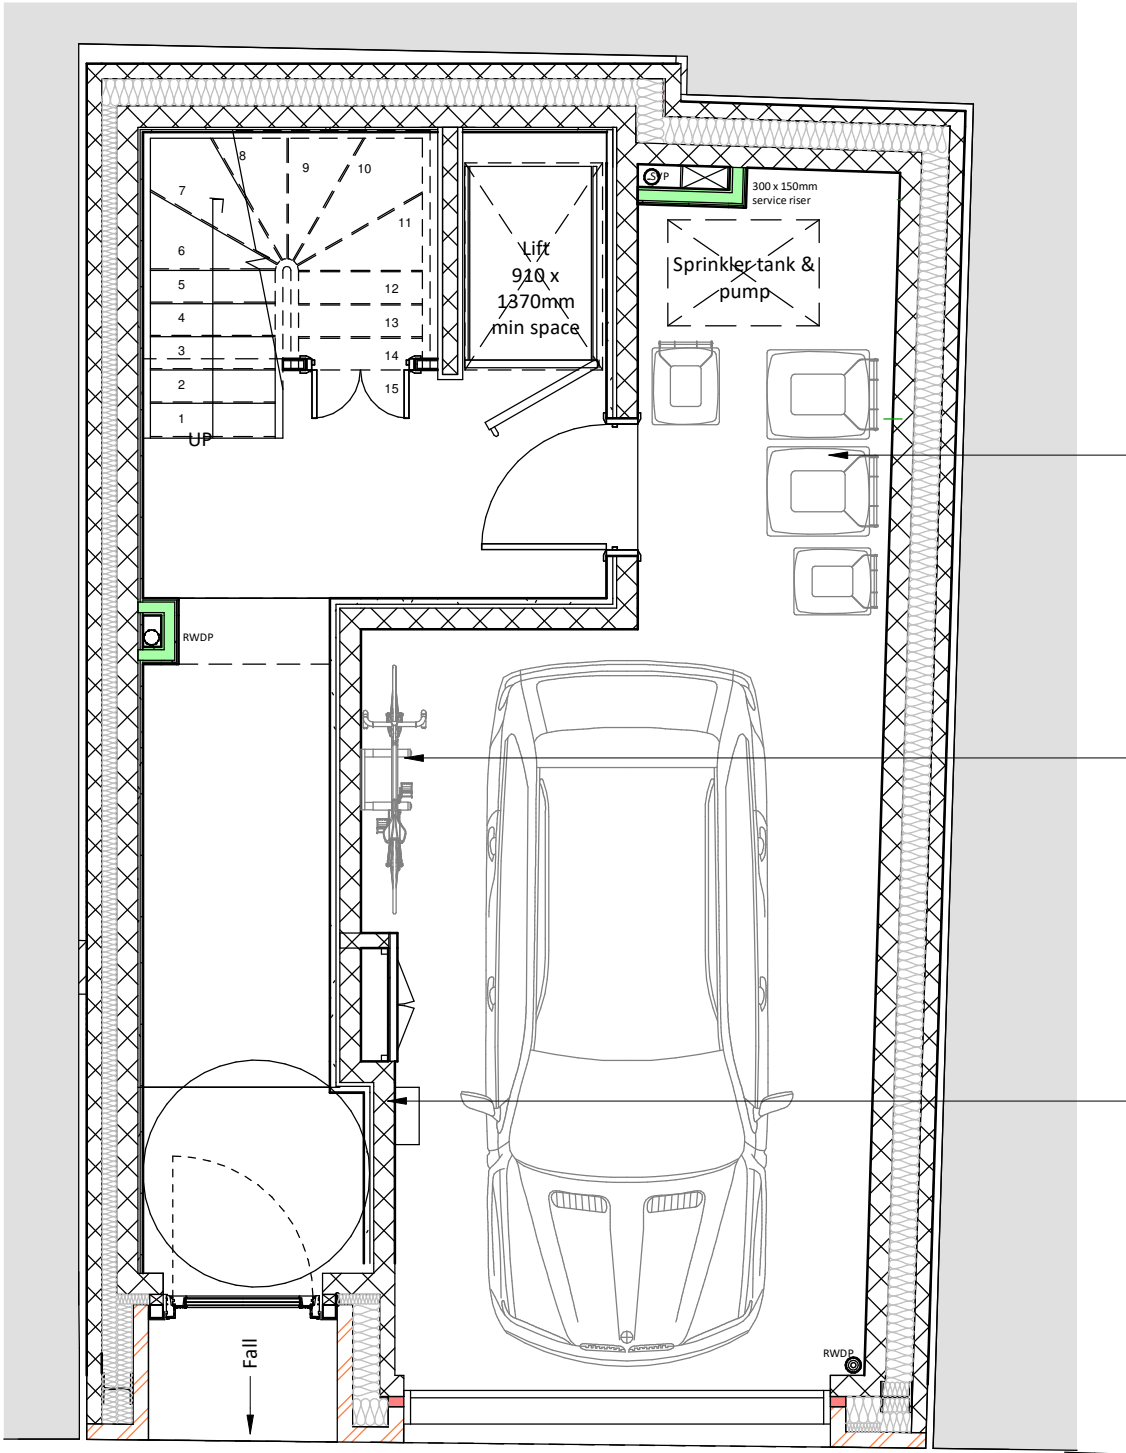

Wheelie bins to be stored by resident in garage and placed on Loom Street for collection on designated bin days

Cycles to be stored by resident in locked garage

EV charger - refer to accompanying data sheet

LOOM STREET
(Waste Collection Point)

00 Ground Floor - S/O Plan
1 : 50

Rev	Date	Int	Description
-----	------	-----	-------------

CLIENT:

Forshaw Group / ACT Construction NW Ltd

PROJECT:

6 Loom Street, Manchester

DESCRIPTION:

Ground Floor Plan - Car, Cycle & Waste Storage Info

PURPOSE OF ISSUE:

Information

DRAWN BY:	CHECKED	DATE:	SCALE @ A3:
-----------	---------	-------	-------------

LT VS 11/05/22 1 : 50

JOB NO:	STATUS CODE:	DRAWING NO:	REV
---------	--------------	-------------	-----

4068 S2 304

FILE IDENTIFIER:

LS-BTP-00-GF-DR-A-4068_304