


Existing Elevation 05 1:100

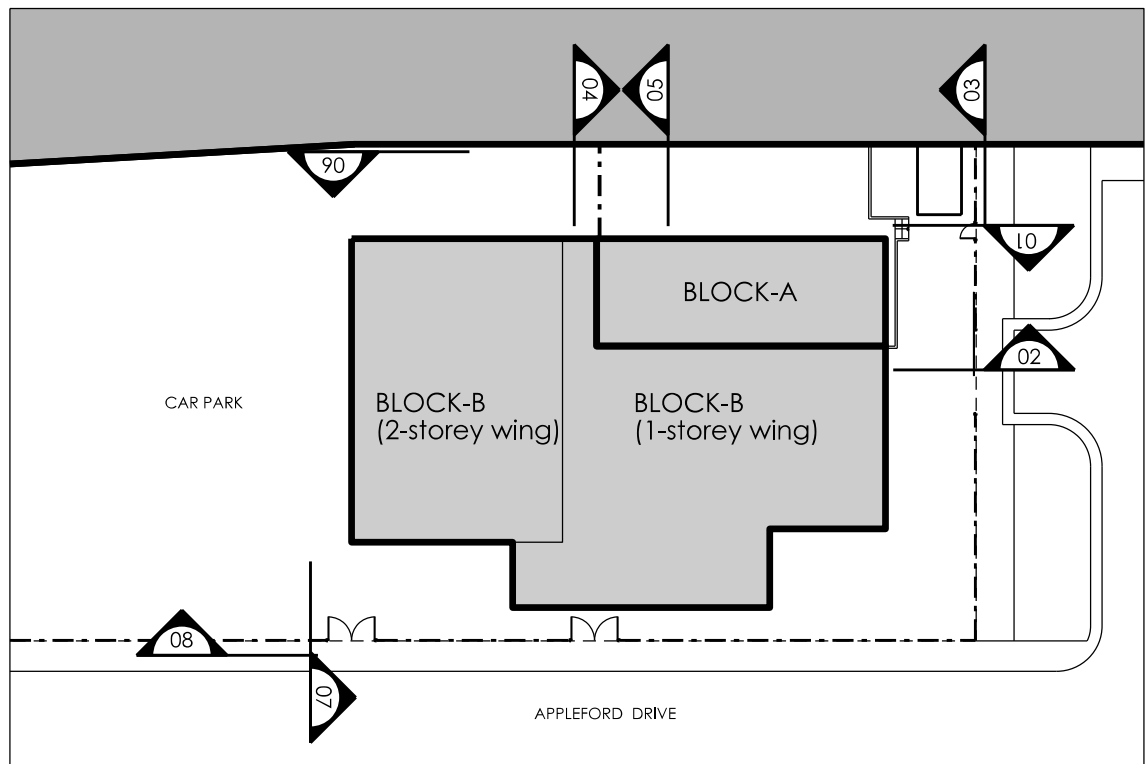


Key Plan (Existing Site Plan 1:500)




Existing Elevation 06 1:100



Existing Elevation 07 (facing car park) 1:100

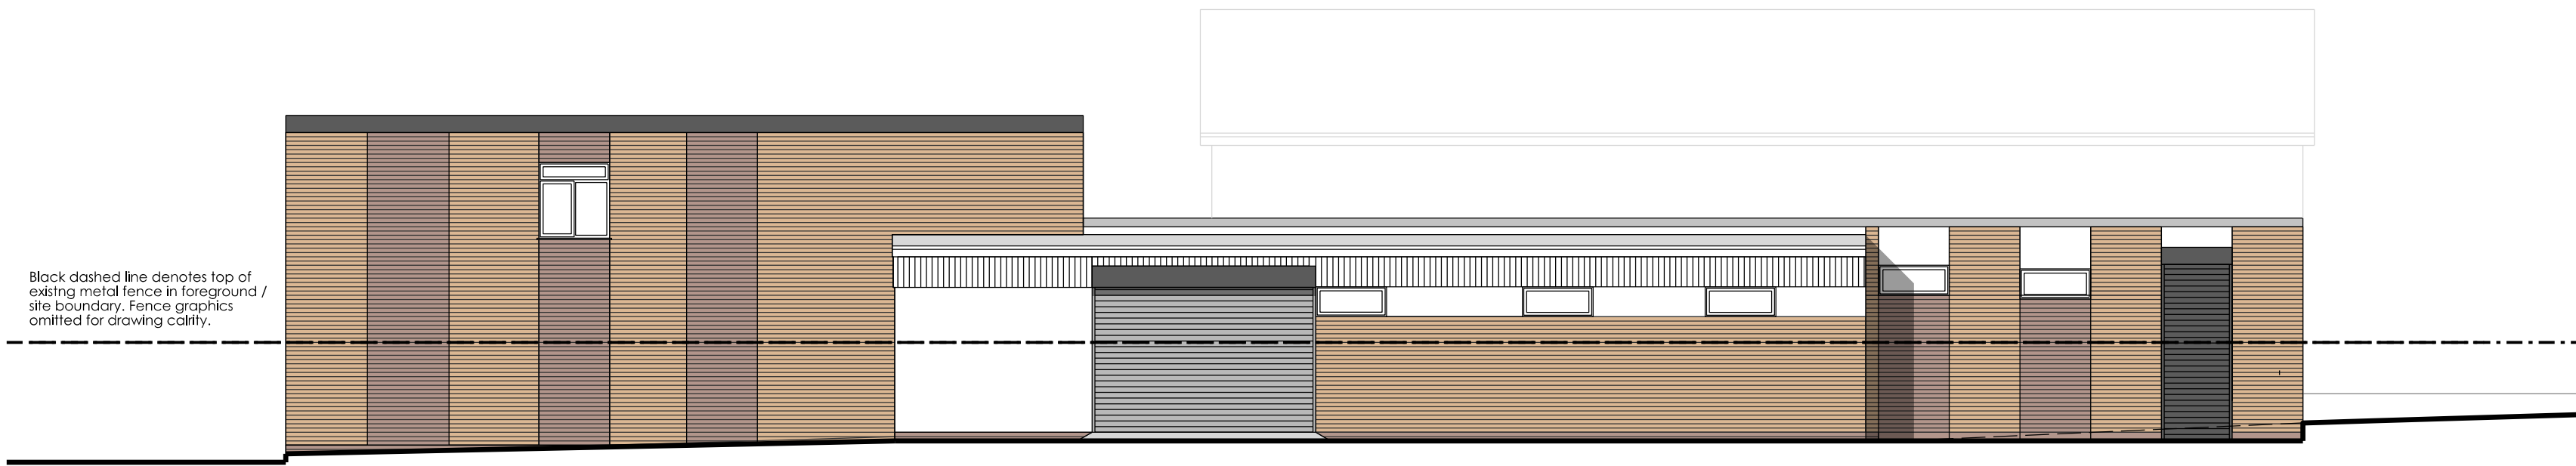

Existing Elevation 08 (facing Appleford Drive) 1:100

 

No								Prep	Date
Amendments									
<div>L C A Architecture & Planning</div> <div>Email: lx.chowdhury@gmail.com</div> <div>Tel: 07563 952231</div>									
Project <div>5 Appleford Drive</div> <div>Manchester</div> <div>M8 8XA</div>									
Title <div>Existing Elevations</div> <div>Sheet 2</div>									
Job No. 2323					Drawing No. PL. 06				
Amendment:					Scale @A1: 1/100				
Status <div>For planning approval</div>									
Auth: CL					Date: July 2024				
<div><div></div><div>100mm @ A1</div><div></div></div>									