

Crown copyright and database rights (2024) OS (100063368)



Title
Site Location Plan

Address
377-385 Wilmslow Road, Manchester,
M14 6AH

Client


Job No.
23454
FS963

Issued
22/05/24


Scale
1:1250 @ A3

- Key**
- 1. Site Boundary
 - 3. Petrol Filling Station Boundary

All information is to be checked on site for accuracy and fit. Only drawings with WD status with the most recent revision are to be used for construction.

 

Crown copyright and database rights (2024) OS (100063368)

 

Title
Existing Site Plan

Address
377-385 Wilmslow Road, Manchester,
M14 6AH

Client


Job No.
23454
FS963

Issued
22/05/24

Scale
1:500 @ A3

- Key**
- 1. Site Boundary
 - 3. Petrol Filling Station Boundary
 - 4. Elevation Line

All information is to be checked on site for accuracy and fit. Only drawings with WD status with the most recent revision are to be used for construction.

 

Crown copyright and database rights (2024) OS (100063368)

Title
Proposed Site Plan

Address
377-385 Wilmslow Road, Manchester,
M14 6AH

Client


Job No.
23454
FS963

Issued
22/05/24


Scale
1:500 @ A3

- Key**
- 1. Site Boundary
 - 2. Proposed Digital Display
 - 3. Petrol Filling Station Boundary
 - 4. Elevation Line

All information is to be checked on site for accuracy and fit. Only drawings with WD status with the most recent revision are to be used for construction.

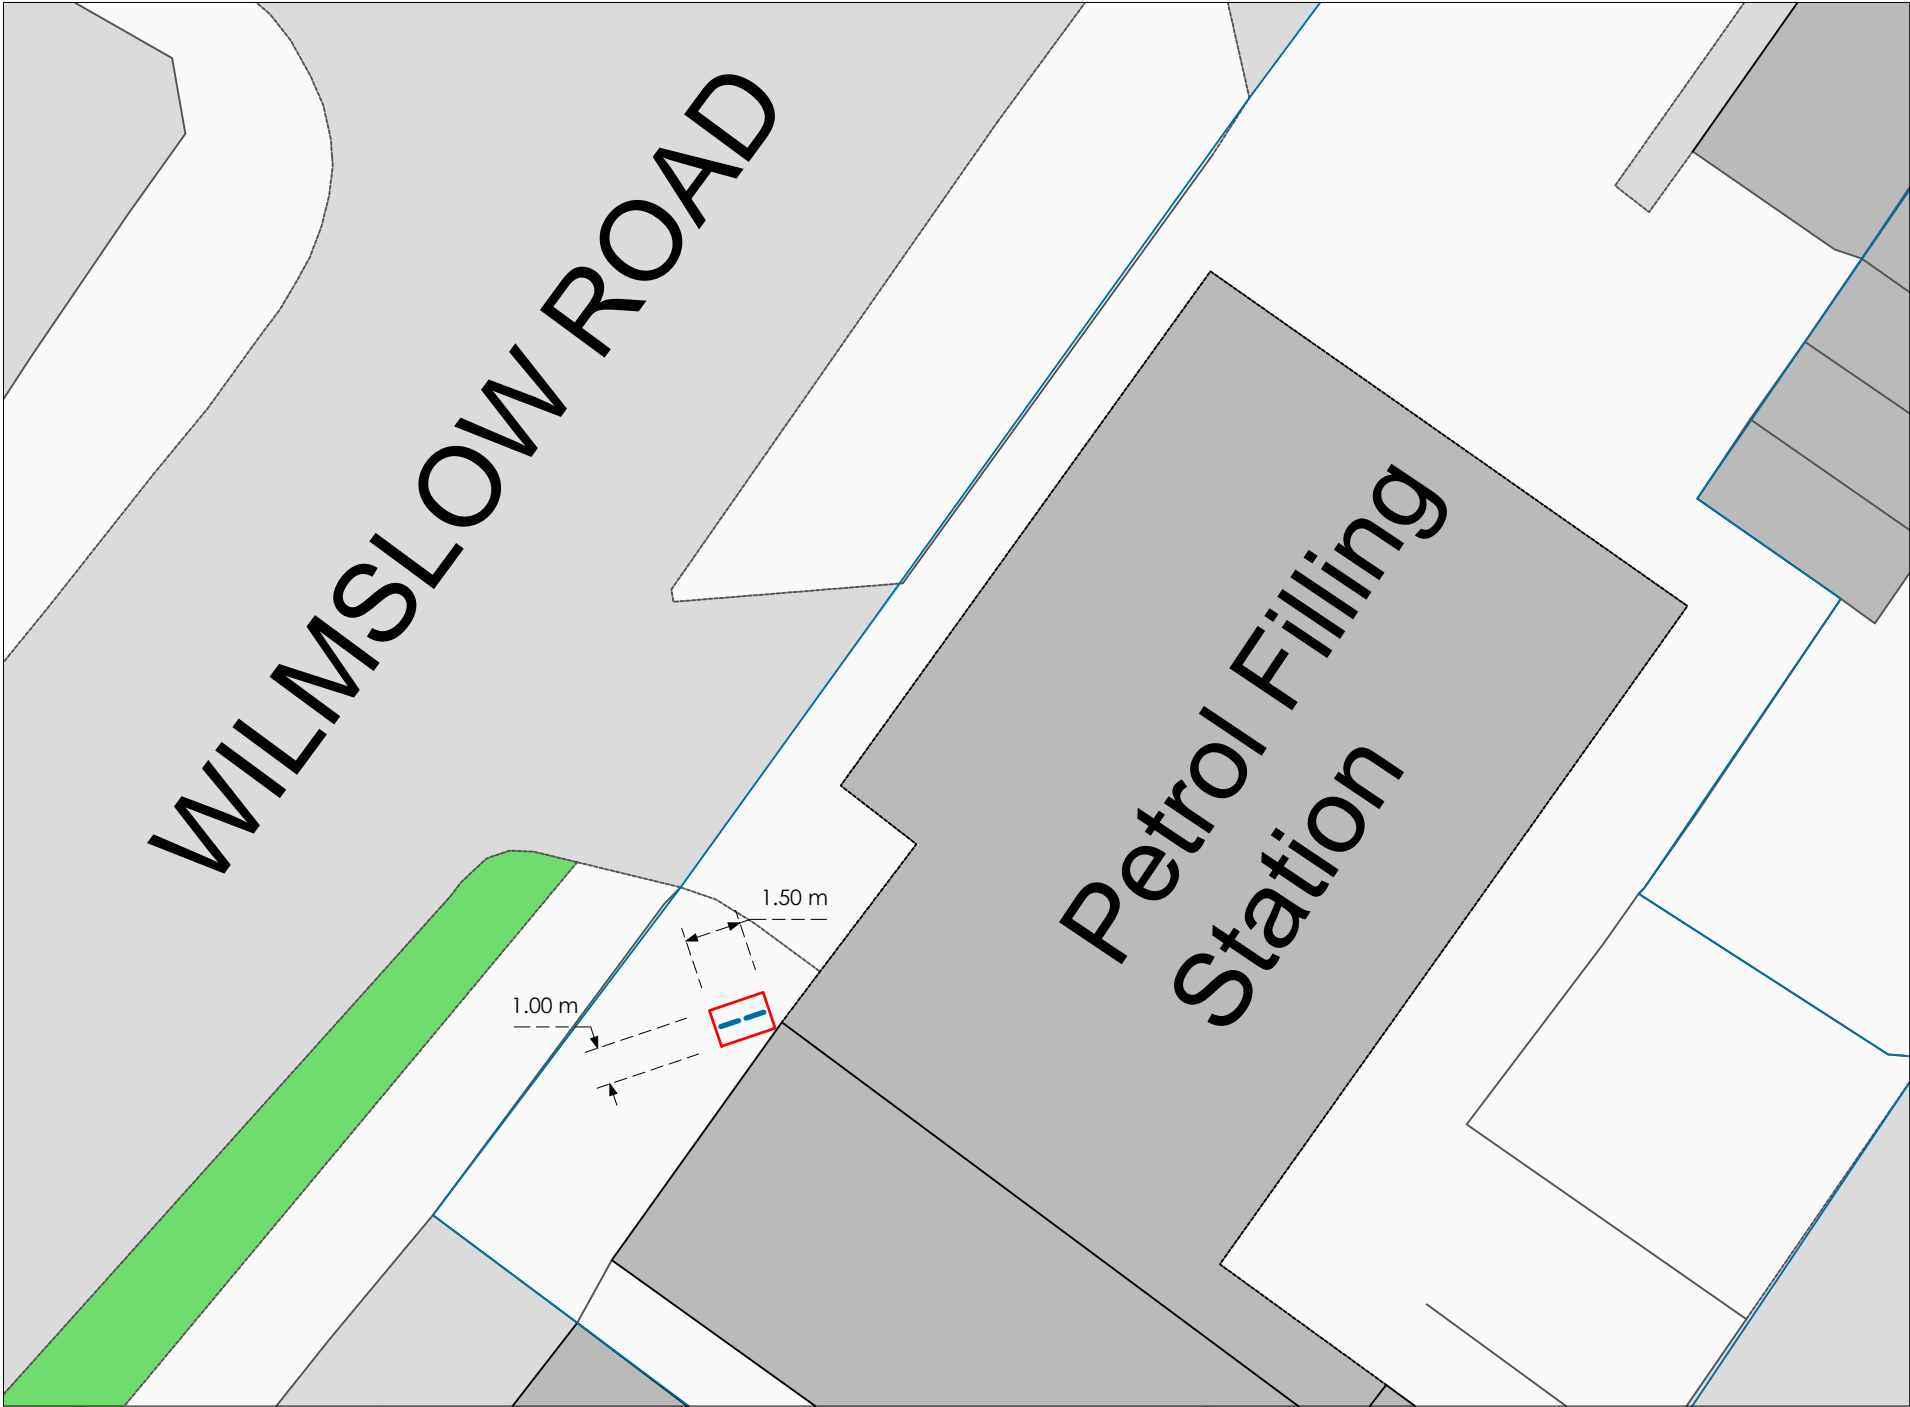

Crown copyright and database rights (2024) OS (100063368)

 

Title
Site Location Plan

Address
377-385 Wilmslow Road, Manchester,
M14 6AH


Client

Job No.	Issued
23454	22/05/24
FS963	
Scale	
1:200 @ A3	


Key

1.	Site Boundary
2.	Proposed Digital Display
3.	Petrol Filling Station Boundary


All information is to be checked on site for accuracy and fit. Only drawings with WD status with the most recent revision are to be used for construction.

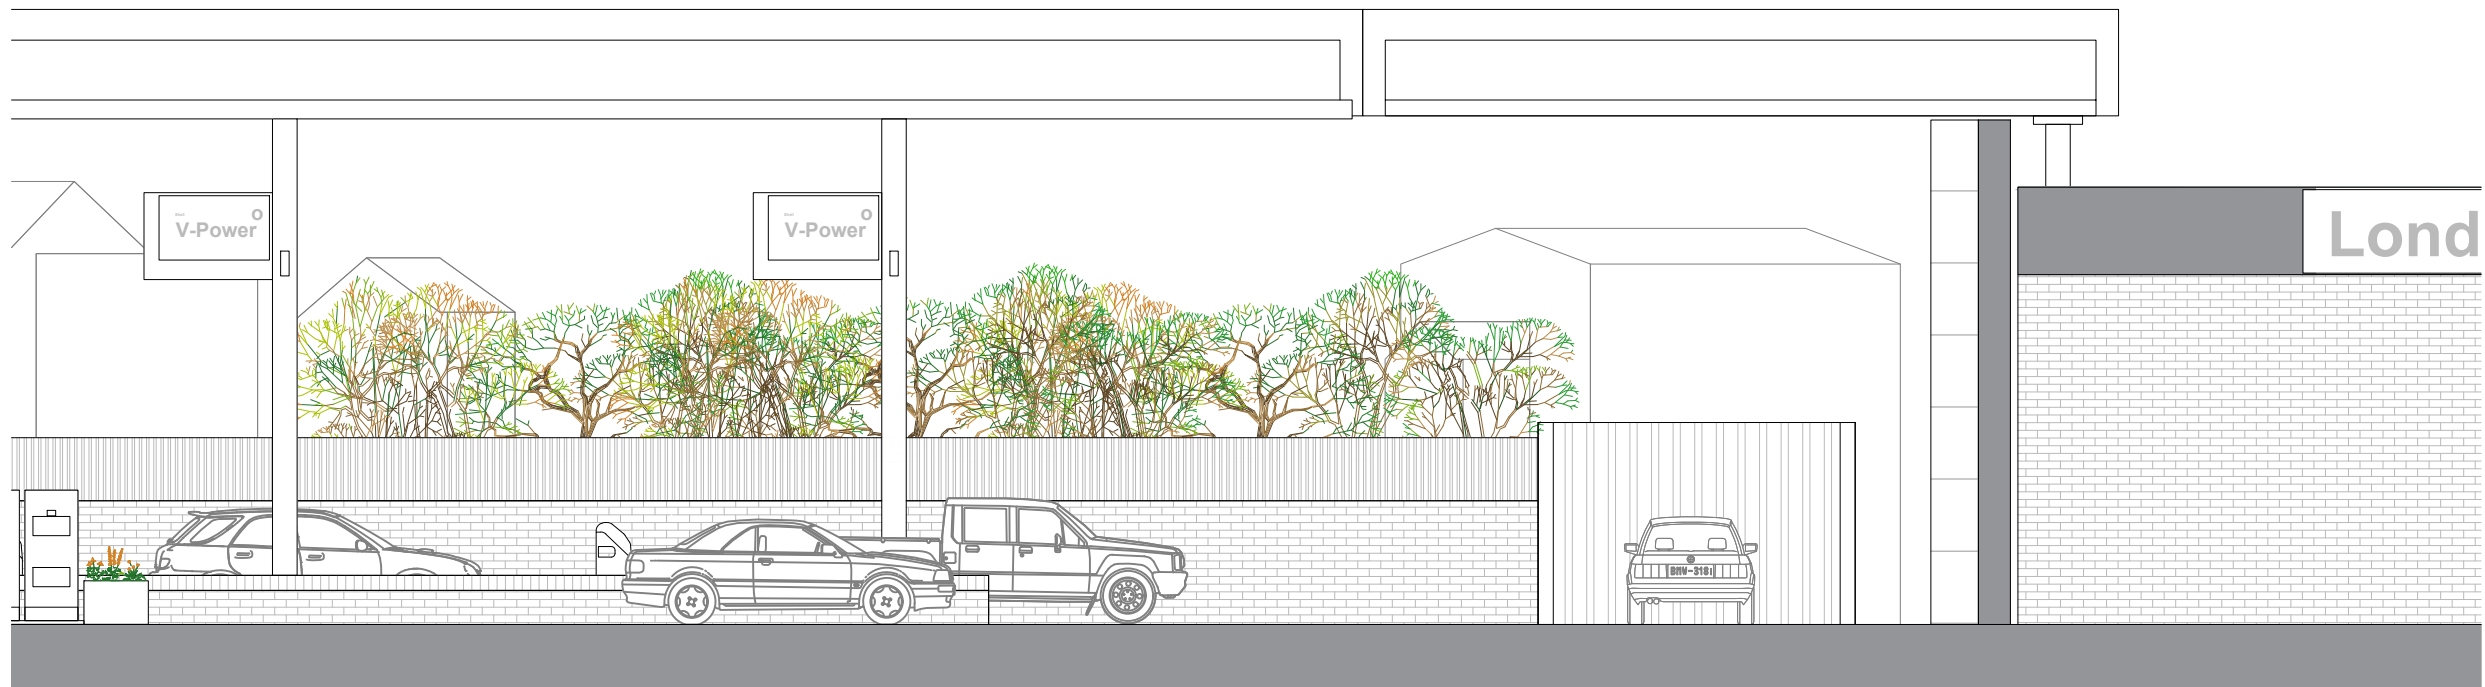

Existing

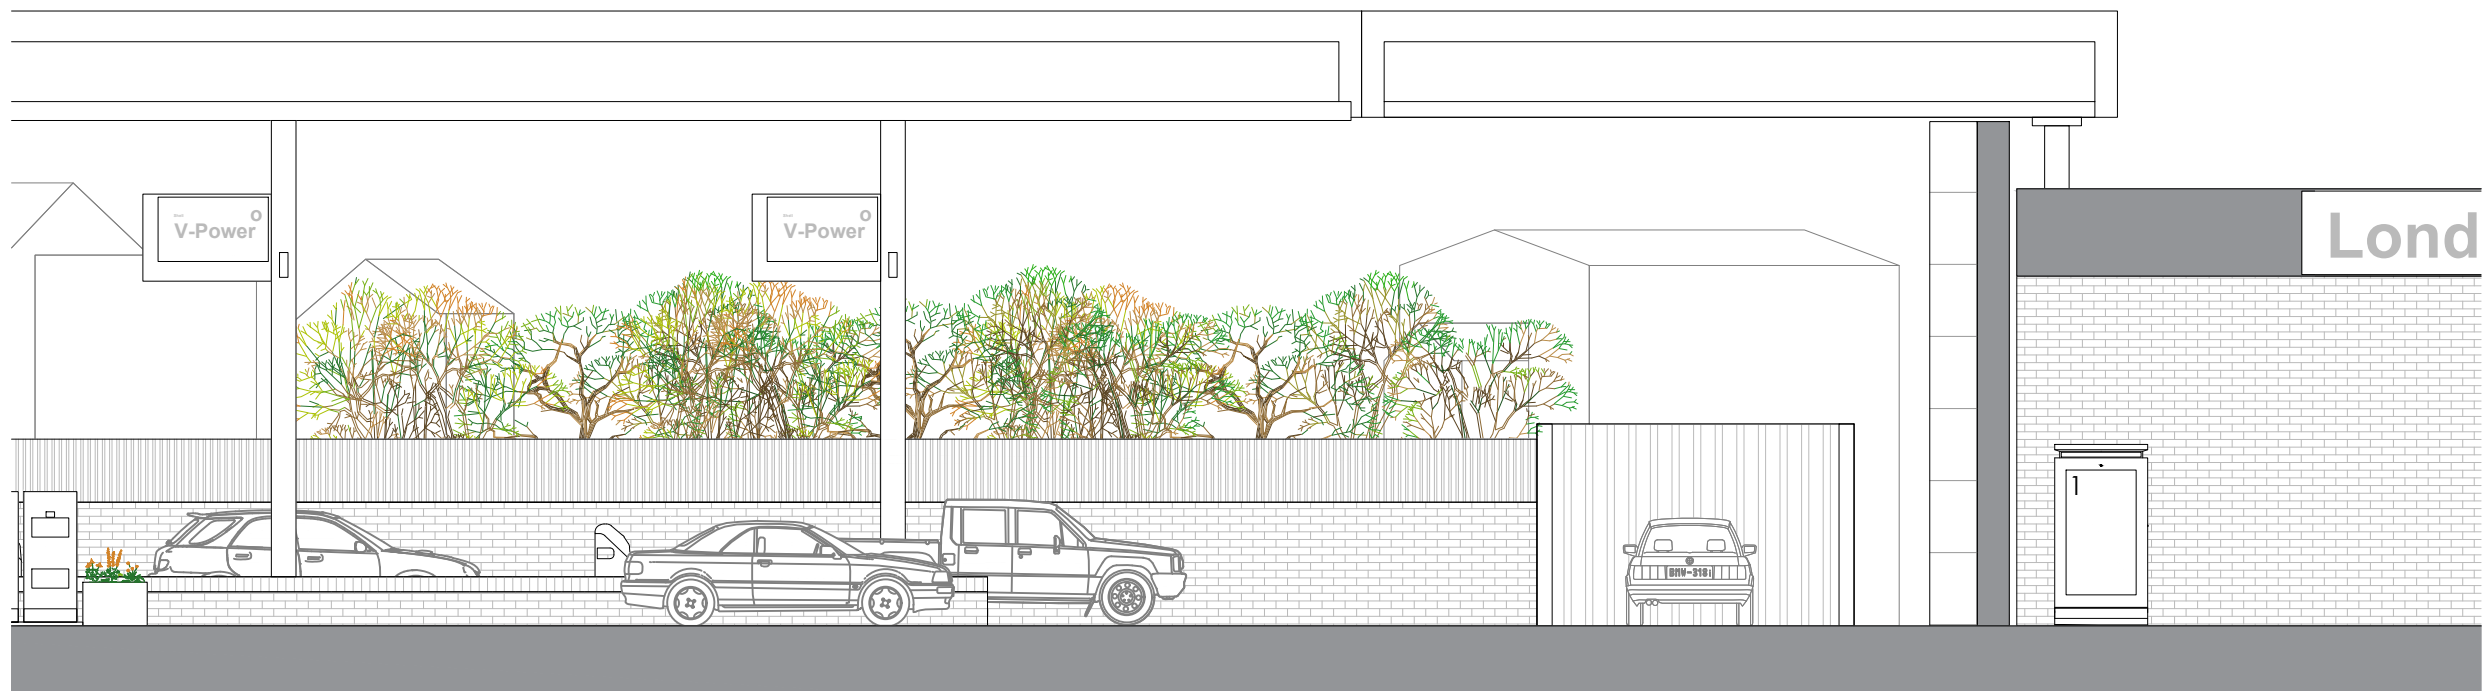

Proposed

 

Title
Existing and Proposed Elevations

Address
377-385 Wilmslow Road, Manchester,
M14 6AH

Client


Job No.
23454
FS963

Issued
22/05/24

Scale
1:100 @ A3

Key
1. Proposed Digital Display

All information is to be checked on site for accuracy and fit. Only drawings with WD status with the most recent revision are to be used for construction.

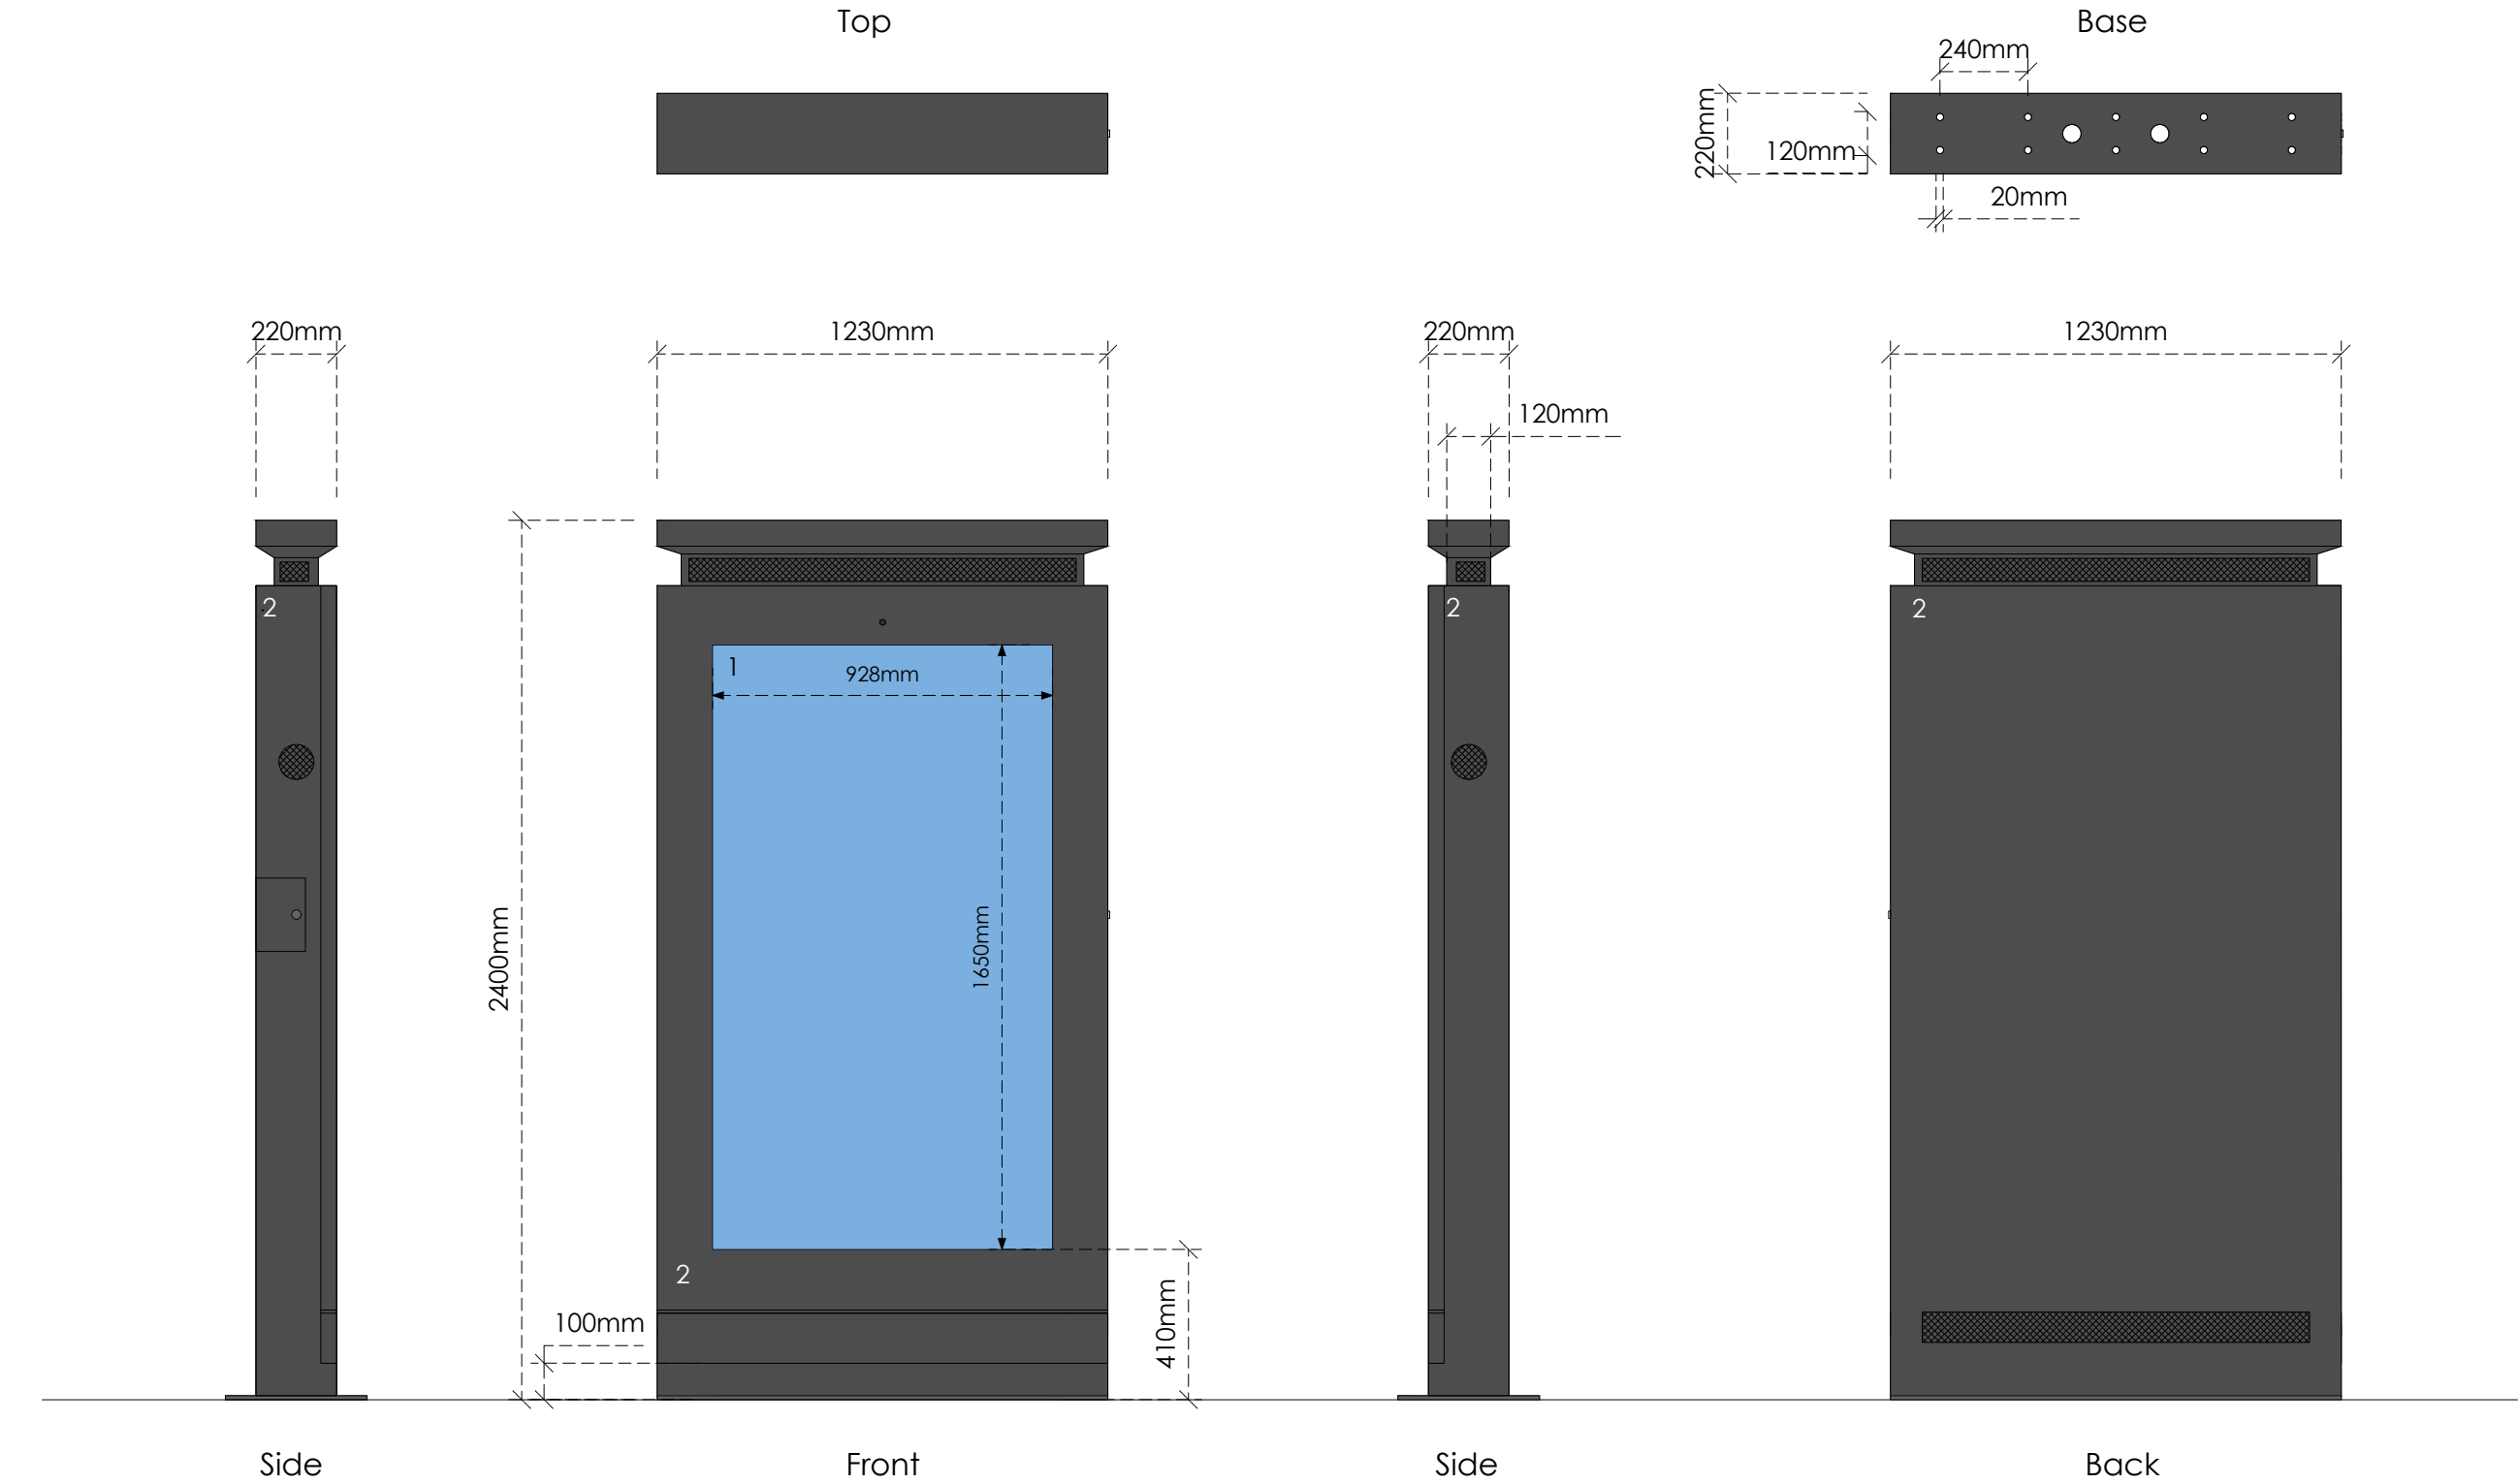

Title
Specification


Address
377-385 Wilmslow Road, Manchester,
M14 6AH

Client

Job No. 23454 FS963	Issued 22/05/24
Scale 1:20 @ A3	

- Key**
1. Digital Display
 2. Zinc Powder and Fine Grain Powder Coated Galvanized Steel in Black (RAL 9005)

All information is to be checked on site for accuracy and fit. Only drawings with WD status with the most recent revision are to be used for construction.

 



BEFORE



AFTER

Title
CGI

Address
377-385 Wilmslow Road, Manchester,
M14 6AH

Client

Job No.	Issued
23454	22/05/24
FS963	
Scale	
NTS	

Key

All information is to be checked on site for accuracy and fit. Only drawings with WD status with the most recent revision are to be used for construction.