


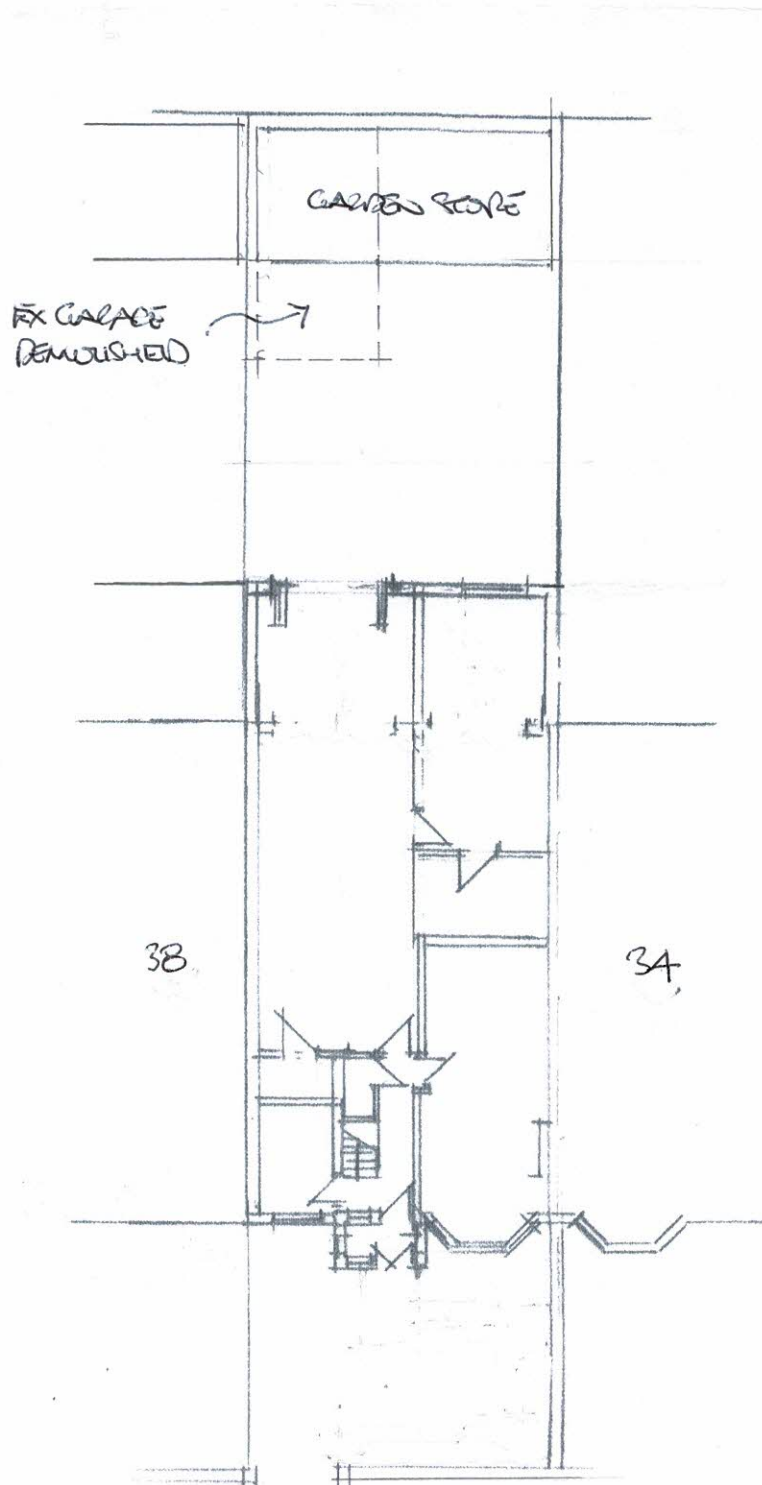

SITE PLAN AS PROPOSED

36 VAUGHAN ROAD

CHURLTON M21 OYL

Scale: 1:200 C A4