



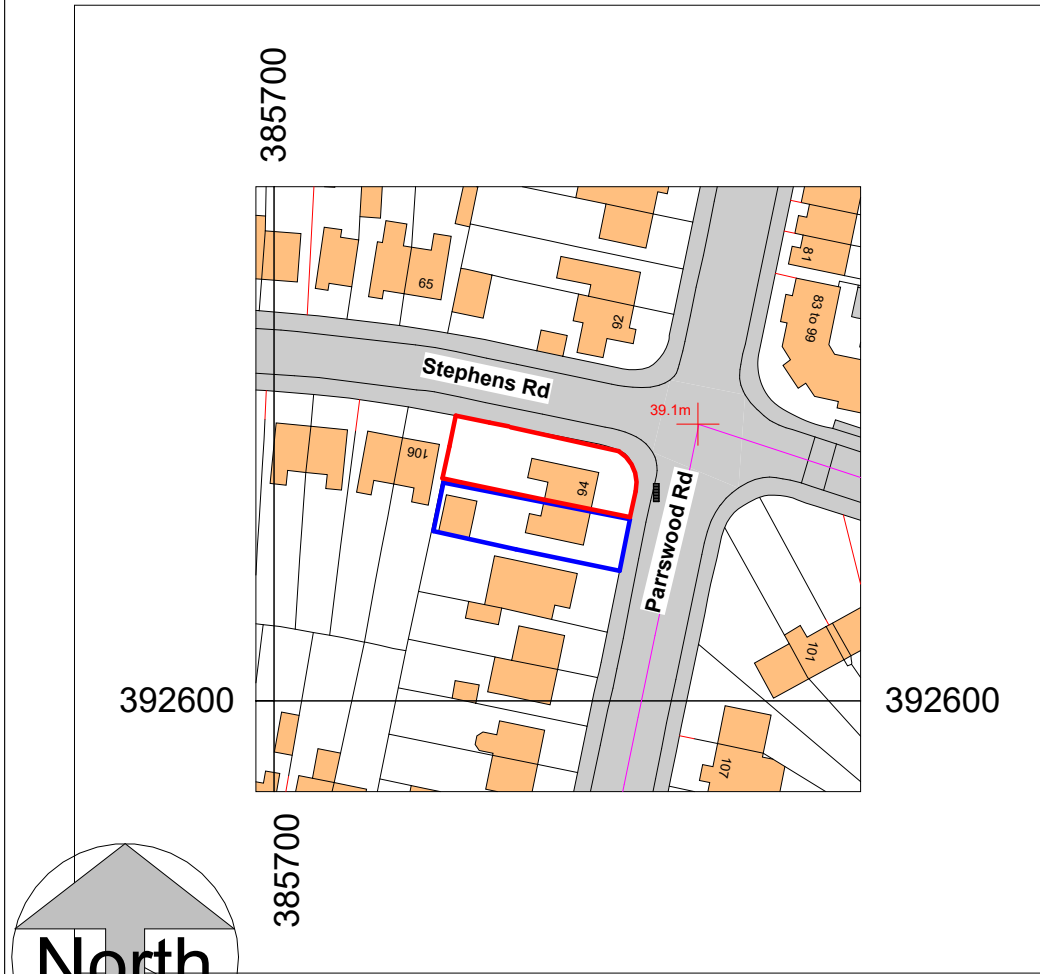

Location Plan
1 : 1250

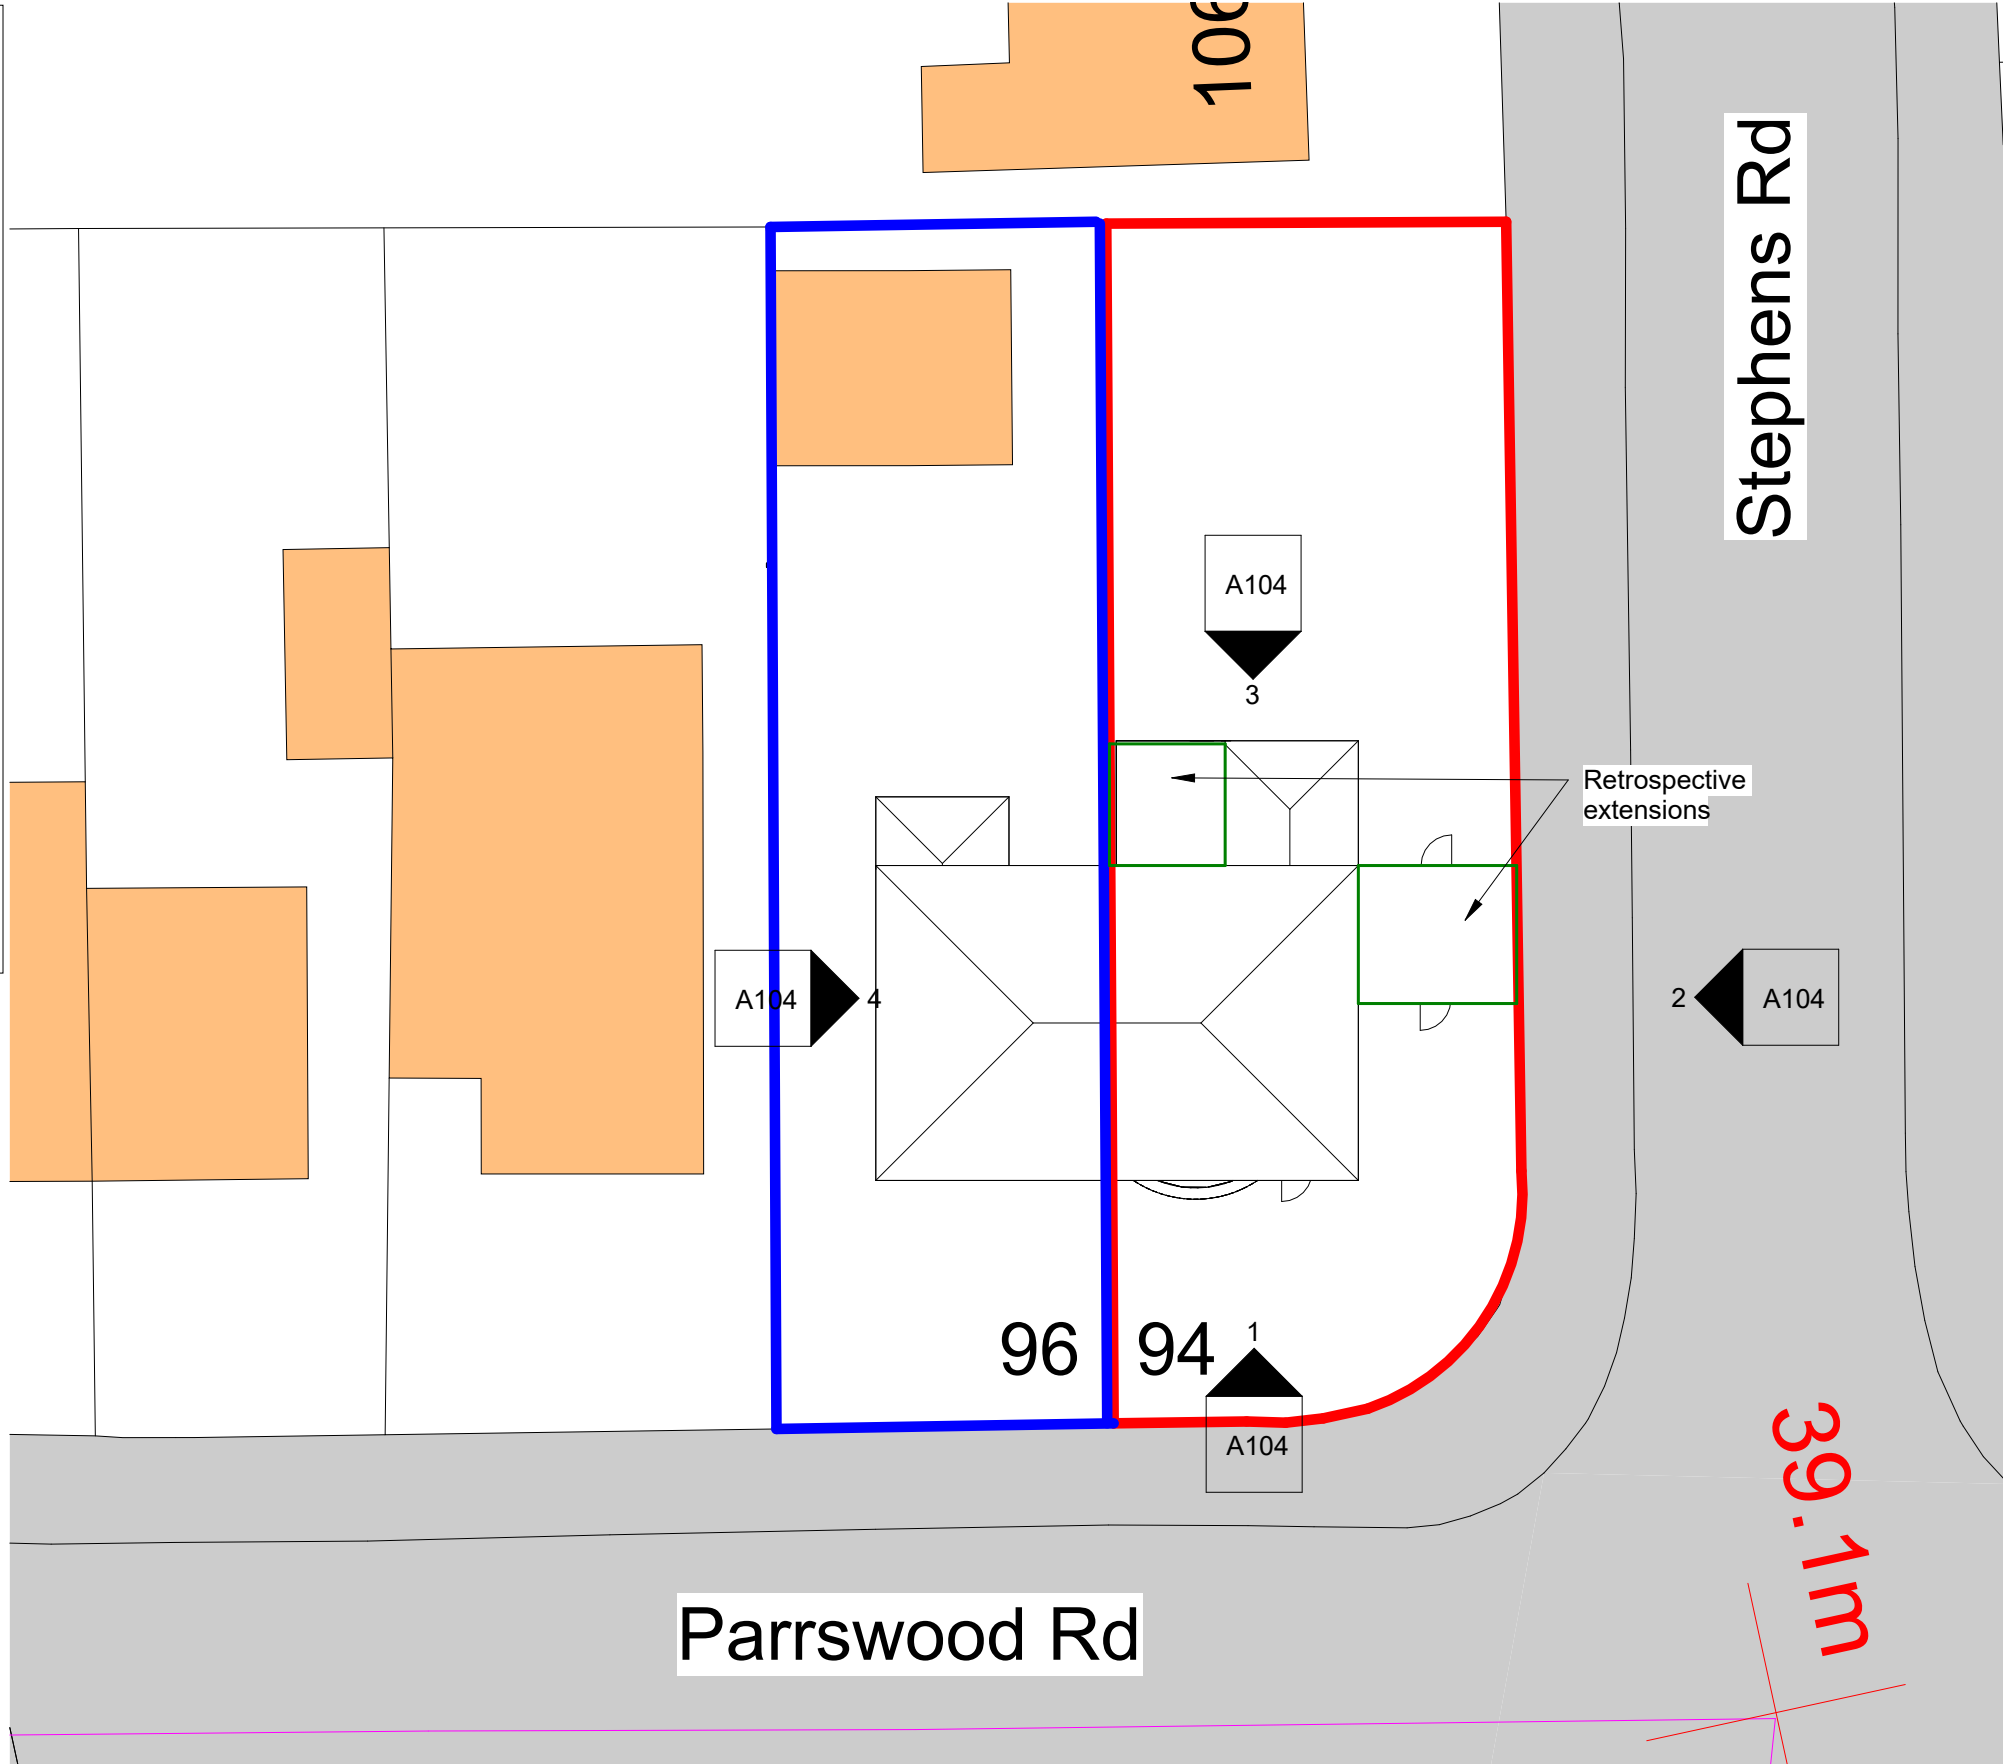

P-Site Plan
1 : 200

COPYRIGHT © ALL RIGHTS RESERVED BY VIKAS ALYAS LTD. DO NOT SCALE FROM DRAWING. DRAWING INDICATES DESIGN INTENT ONLY. REPORT ANY DISCREPANCIES TO CLIENT / VA LTD. NOT TO BE USED FOR CONSTRUCTION UNLESS STATED SO. TO BE READ IN CONJUNCTION WITH OTHER DRAWINGS OR SPECIFICATION WHERE PROVIDED.

ARCHITEK
BUILDING DESIGN CONSULTANCY

0161 511 8479
vikas@architek.uk
916 Stockport Road, Levenshulme, Manchester, M19 3AB

No.	Description	Date
P1	Issue to Planning	25.06.2024

PROJECT Retrospective single storey extension to side and rear elevations		ADDRESS 1232_94 Parrs Wood Rd, Manchester M20 4RP	CLIENT Mr Ismail Altaf			
			Date 25.06.2024	Project number 1232	Scale (@ A3) As indicated	
Manchester City Council	PURPOSE OF ISSUE Planning	SHEET Location and Site Plan	Drawn by VA	DRAWING NUMBER		REV
			Checked by VA	A101	P1	