




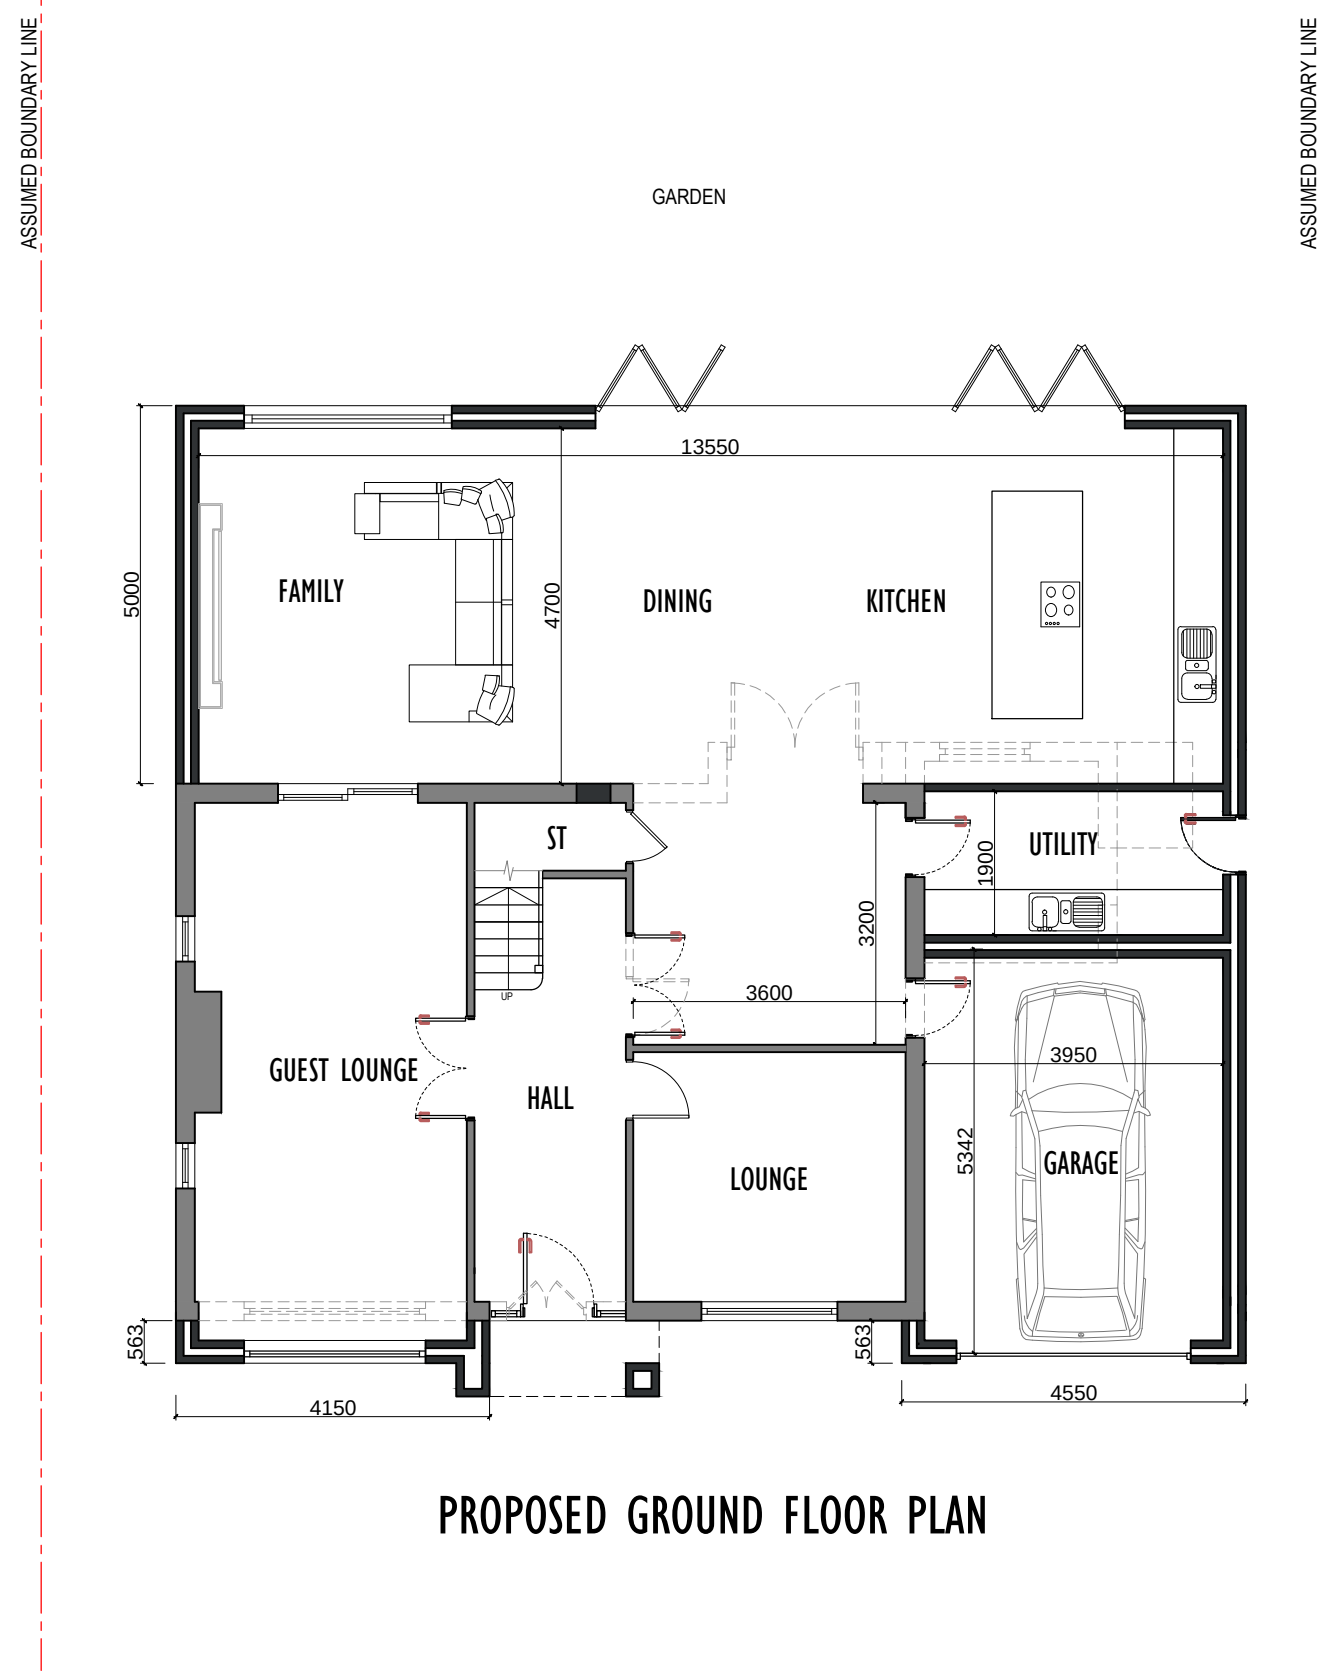

PROPOSED GROUND FLOOR PLAN

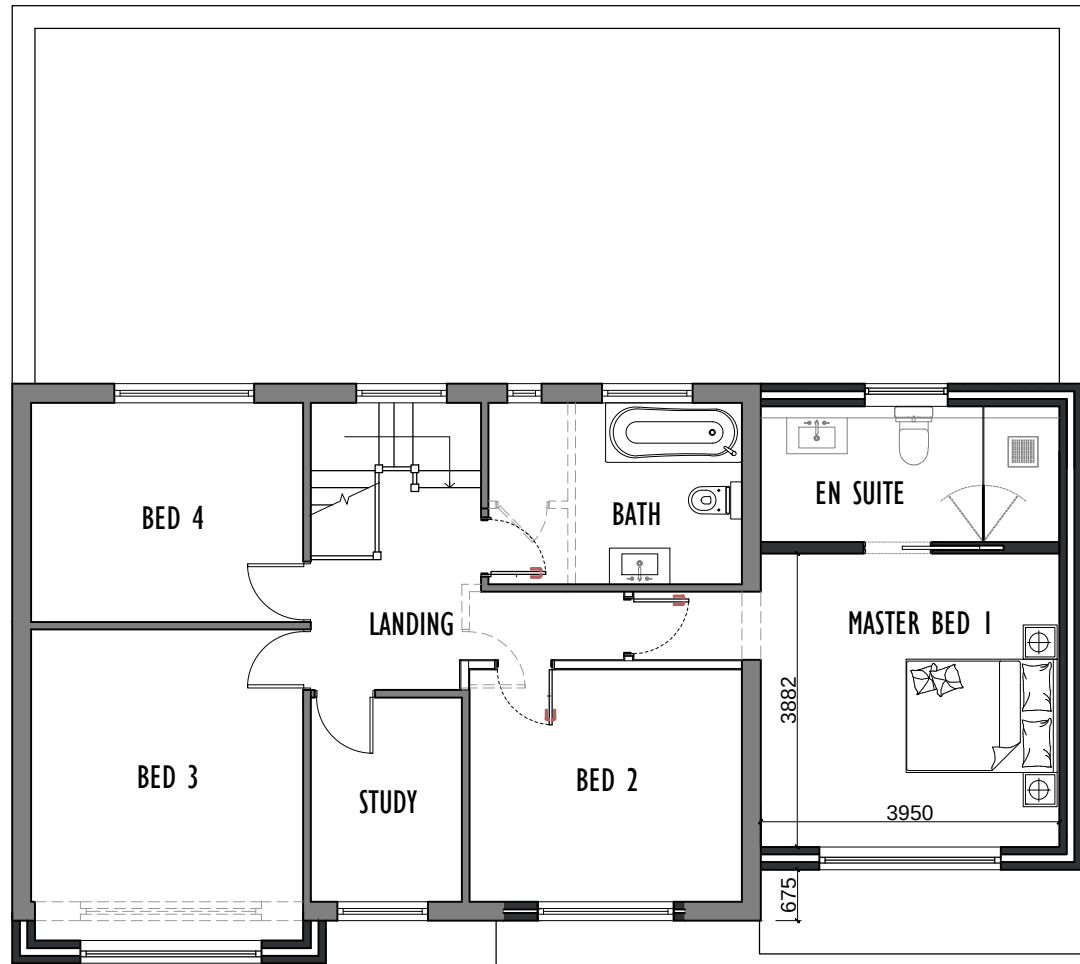


PROPOSED FIRST FLOOR PLAN

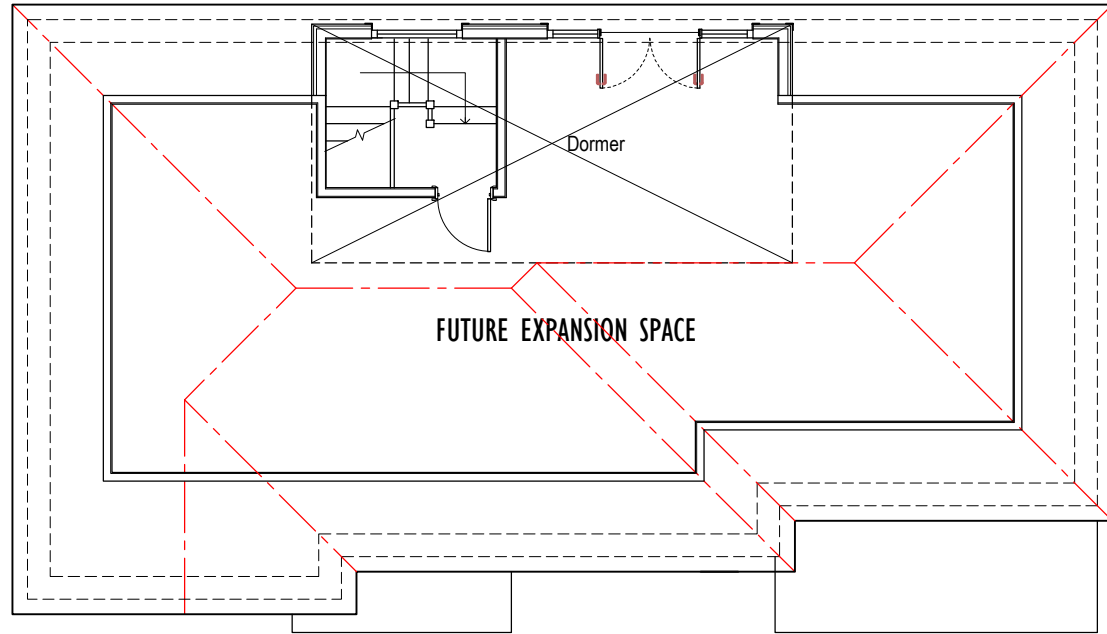

PROPOSED SECOND FLOOR PLAN




PROPOSED FRONT ELEVATION

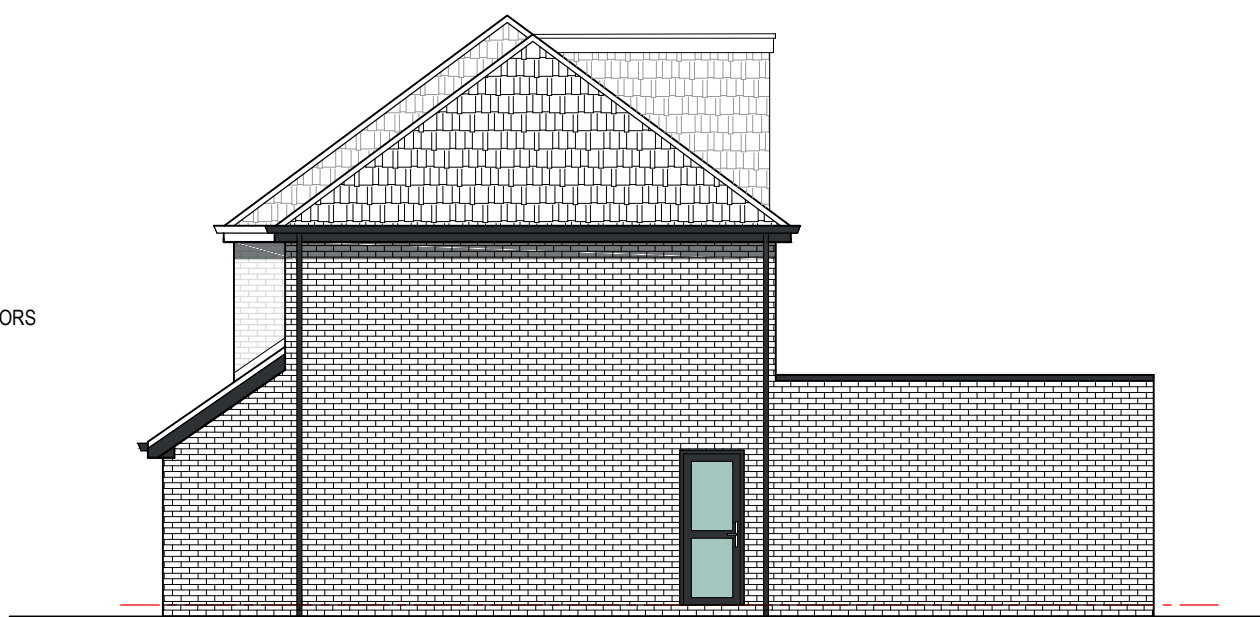


PROPOSED SIDE ELEVATION TOWARDS NO.6



PROPOSED REAR ELEVATION

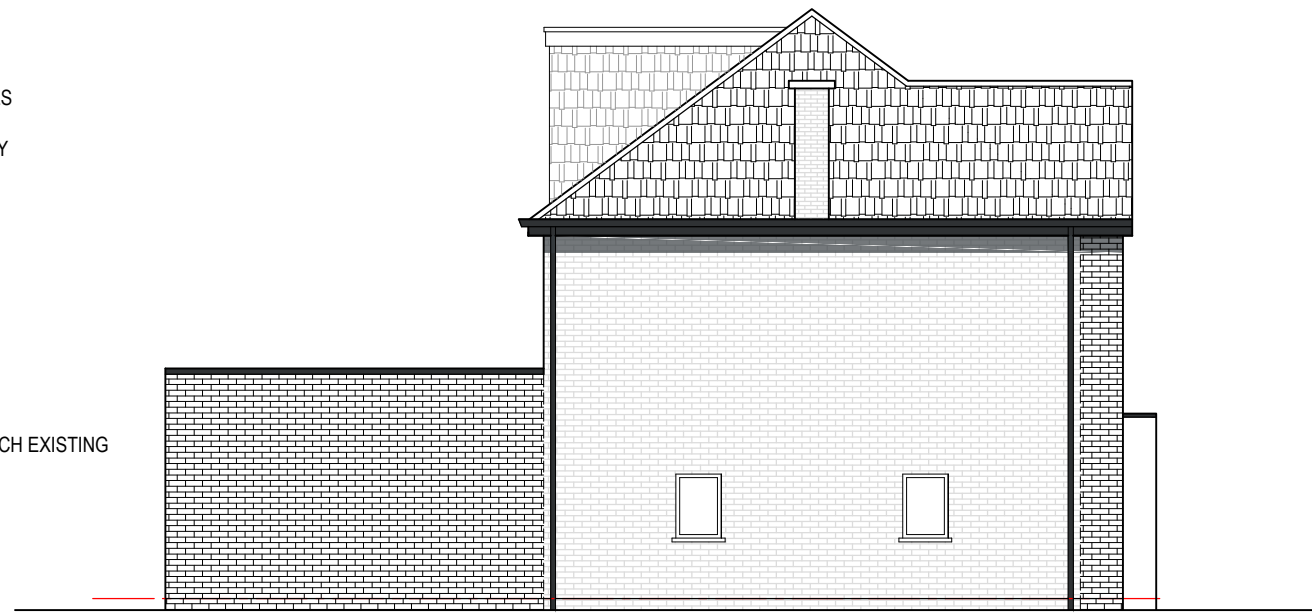

PROPOSED SIDE ELEVATION TOWARDS NO.10

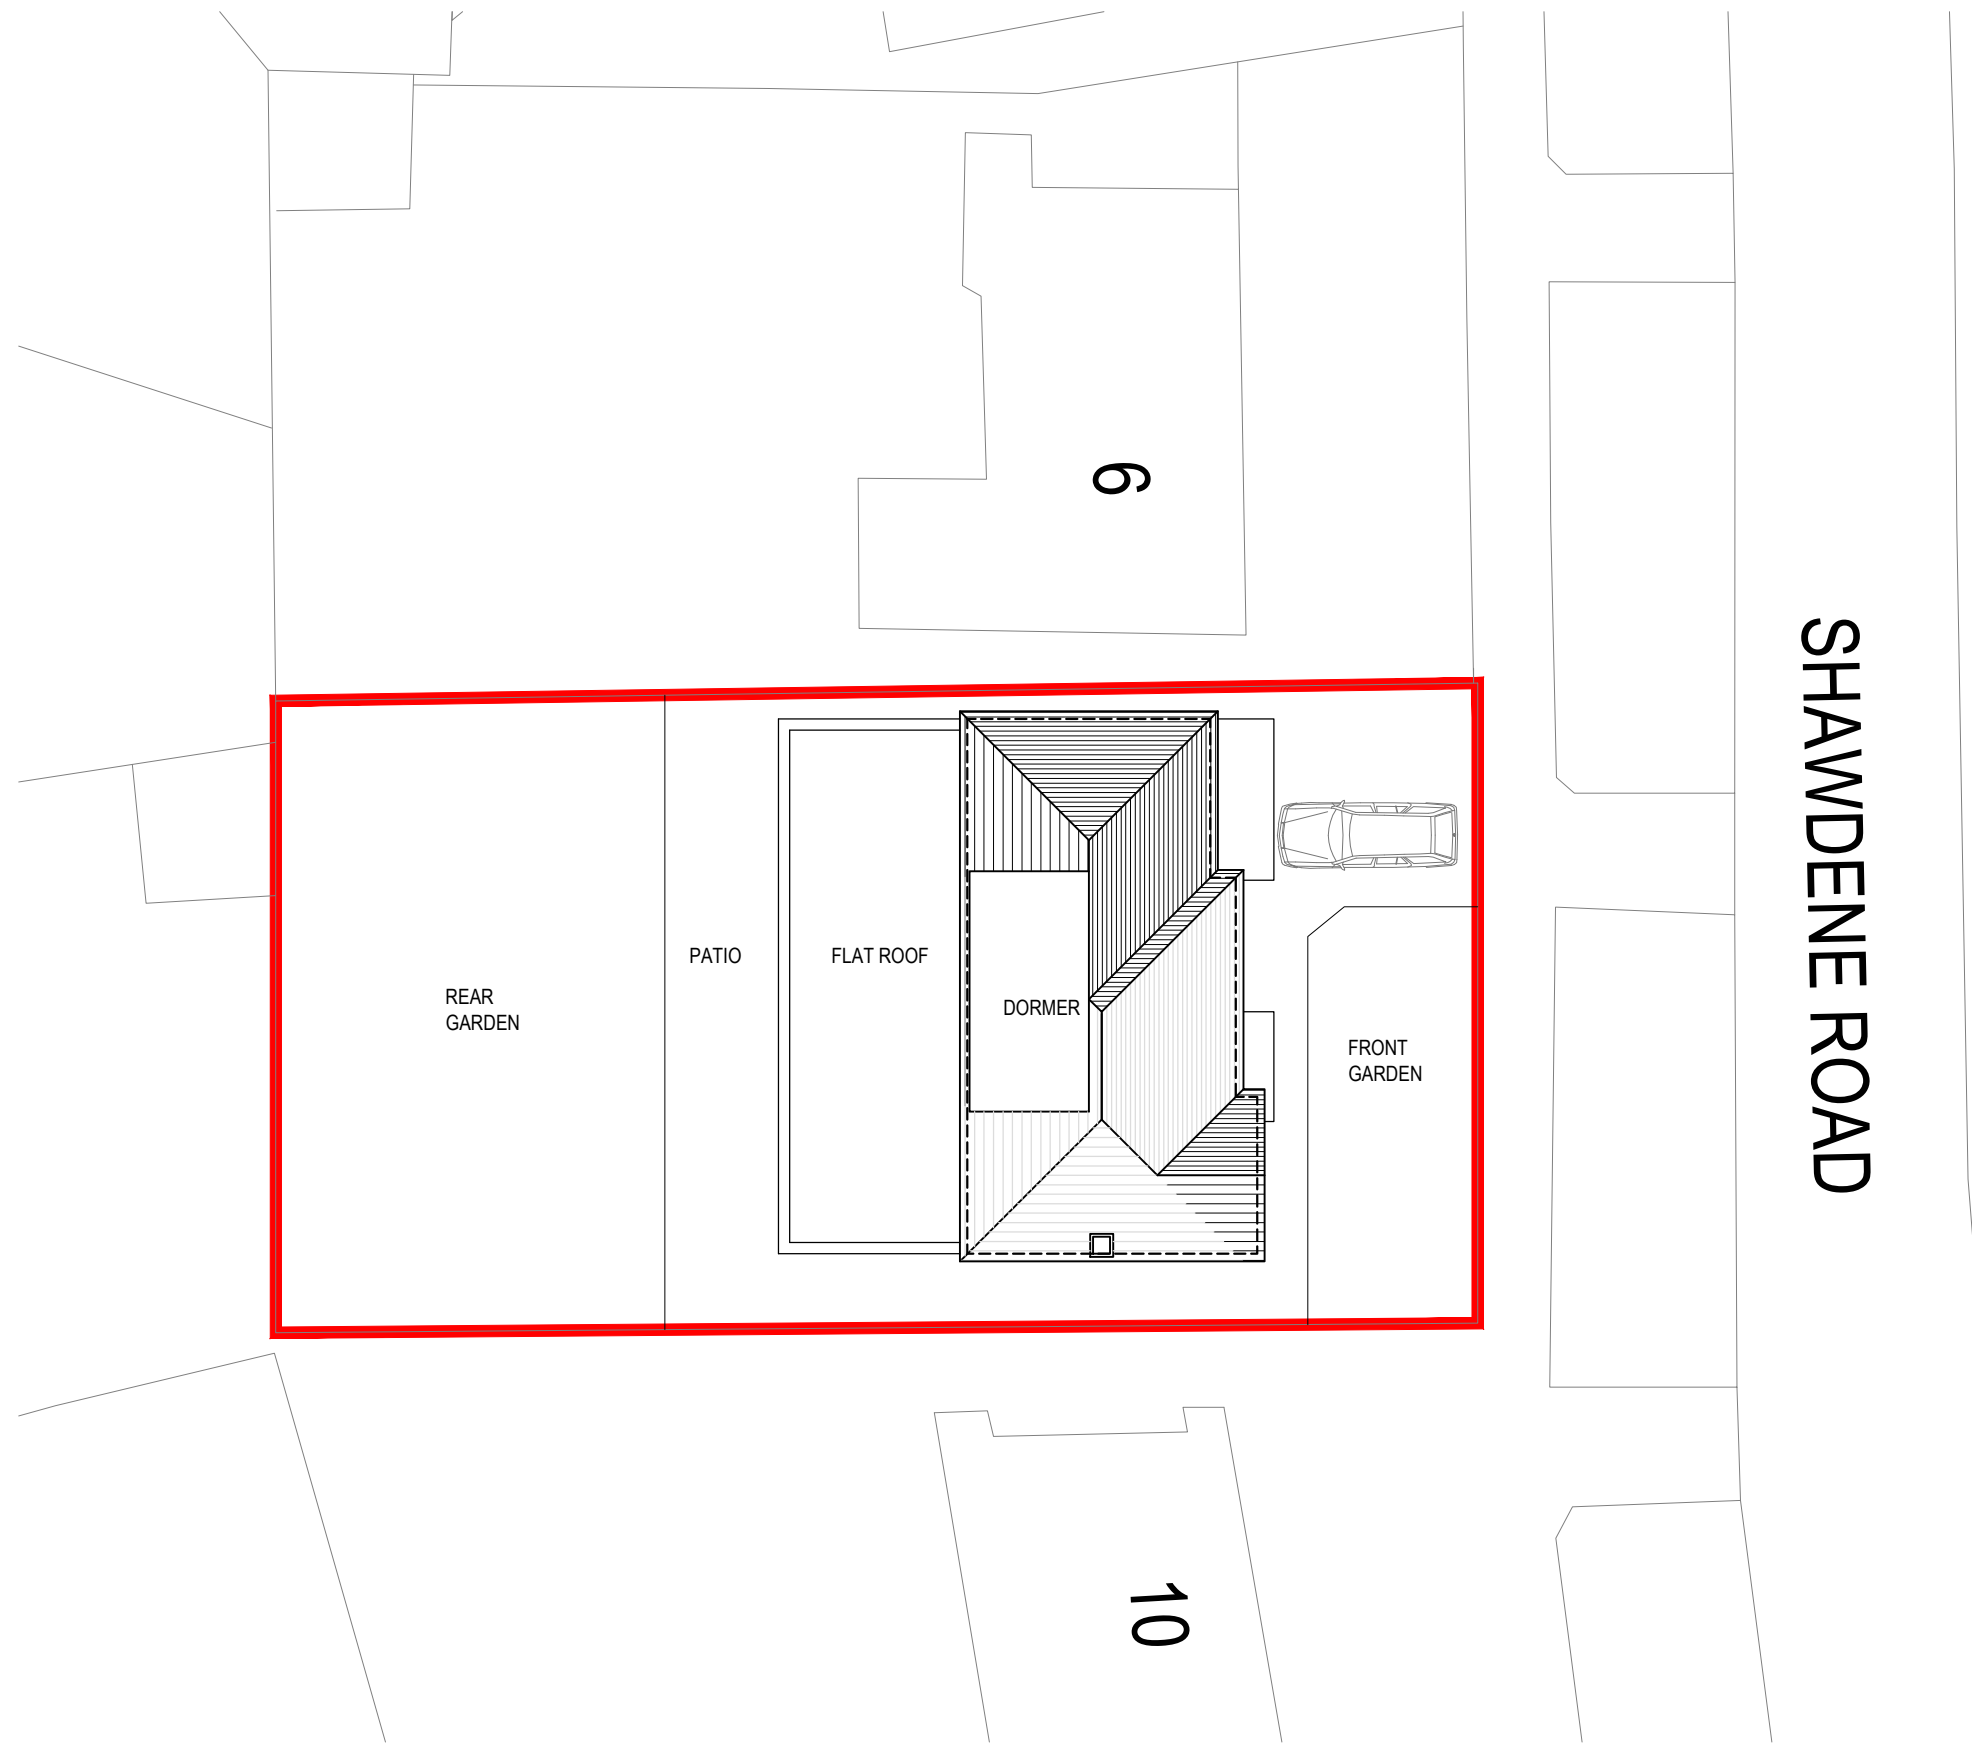

PROPOSED BLOCK / ROOF PLAN 1:200

Rev	Date	Description
A	10.08.2024	Reduction to side extension to suit planners comments
B	10.08.2024	Minor revision to materials
C		
D		
E		

archirama	
Architecture & project management	
3 Park Gate Ave, Wiltington, Manchester M20 3BZ	
Tel: 01797 171 000 email: mail@archirama.co.uk	

Client	Asim Qayyum
--------	-------------

Project / Site	8 Shawdene Road Northenden
----------------	----------------------------

Drawing Title	
Proposed double storey front and side extension & single storey rear extension	

Drawn by	FR	21-3-24	Step	Planning
Checked by			Scale	1 : 100@A1
Issued by	PL02		Revised	B