


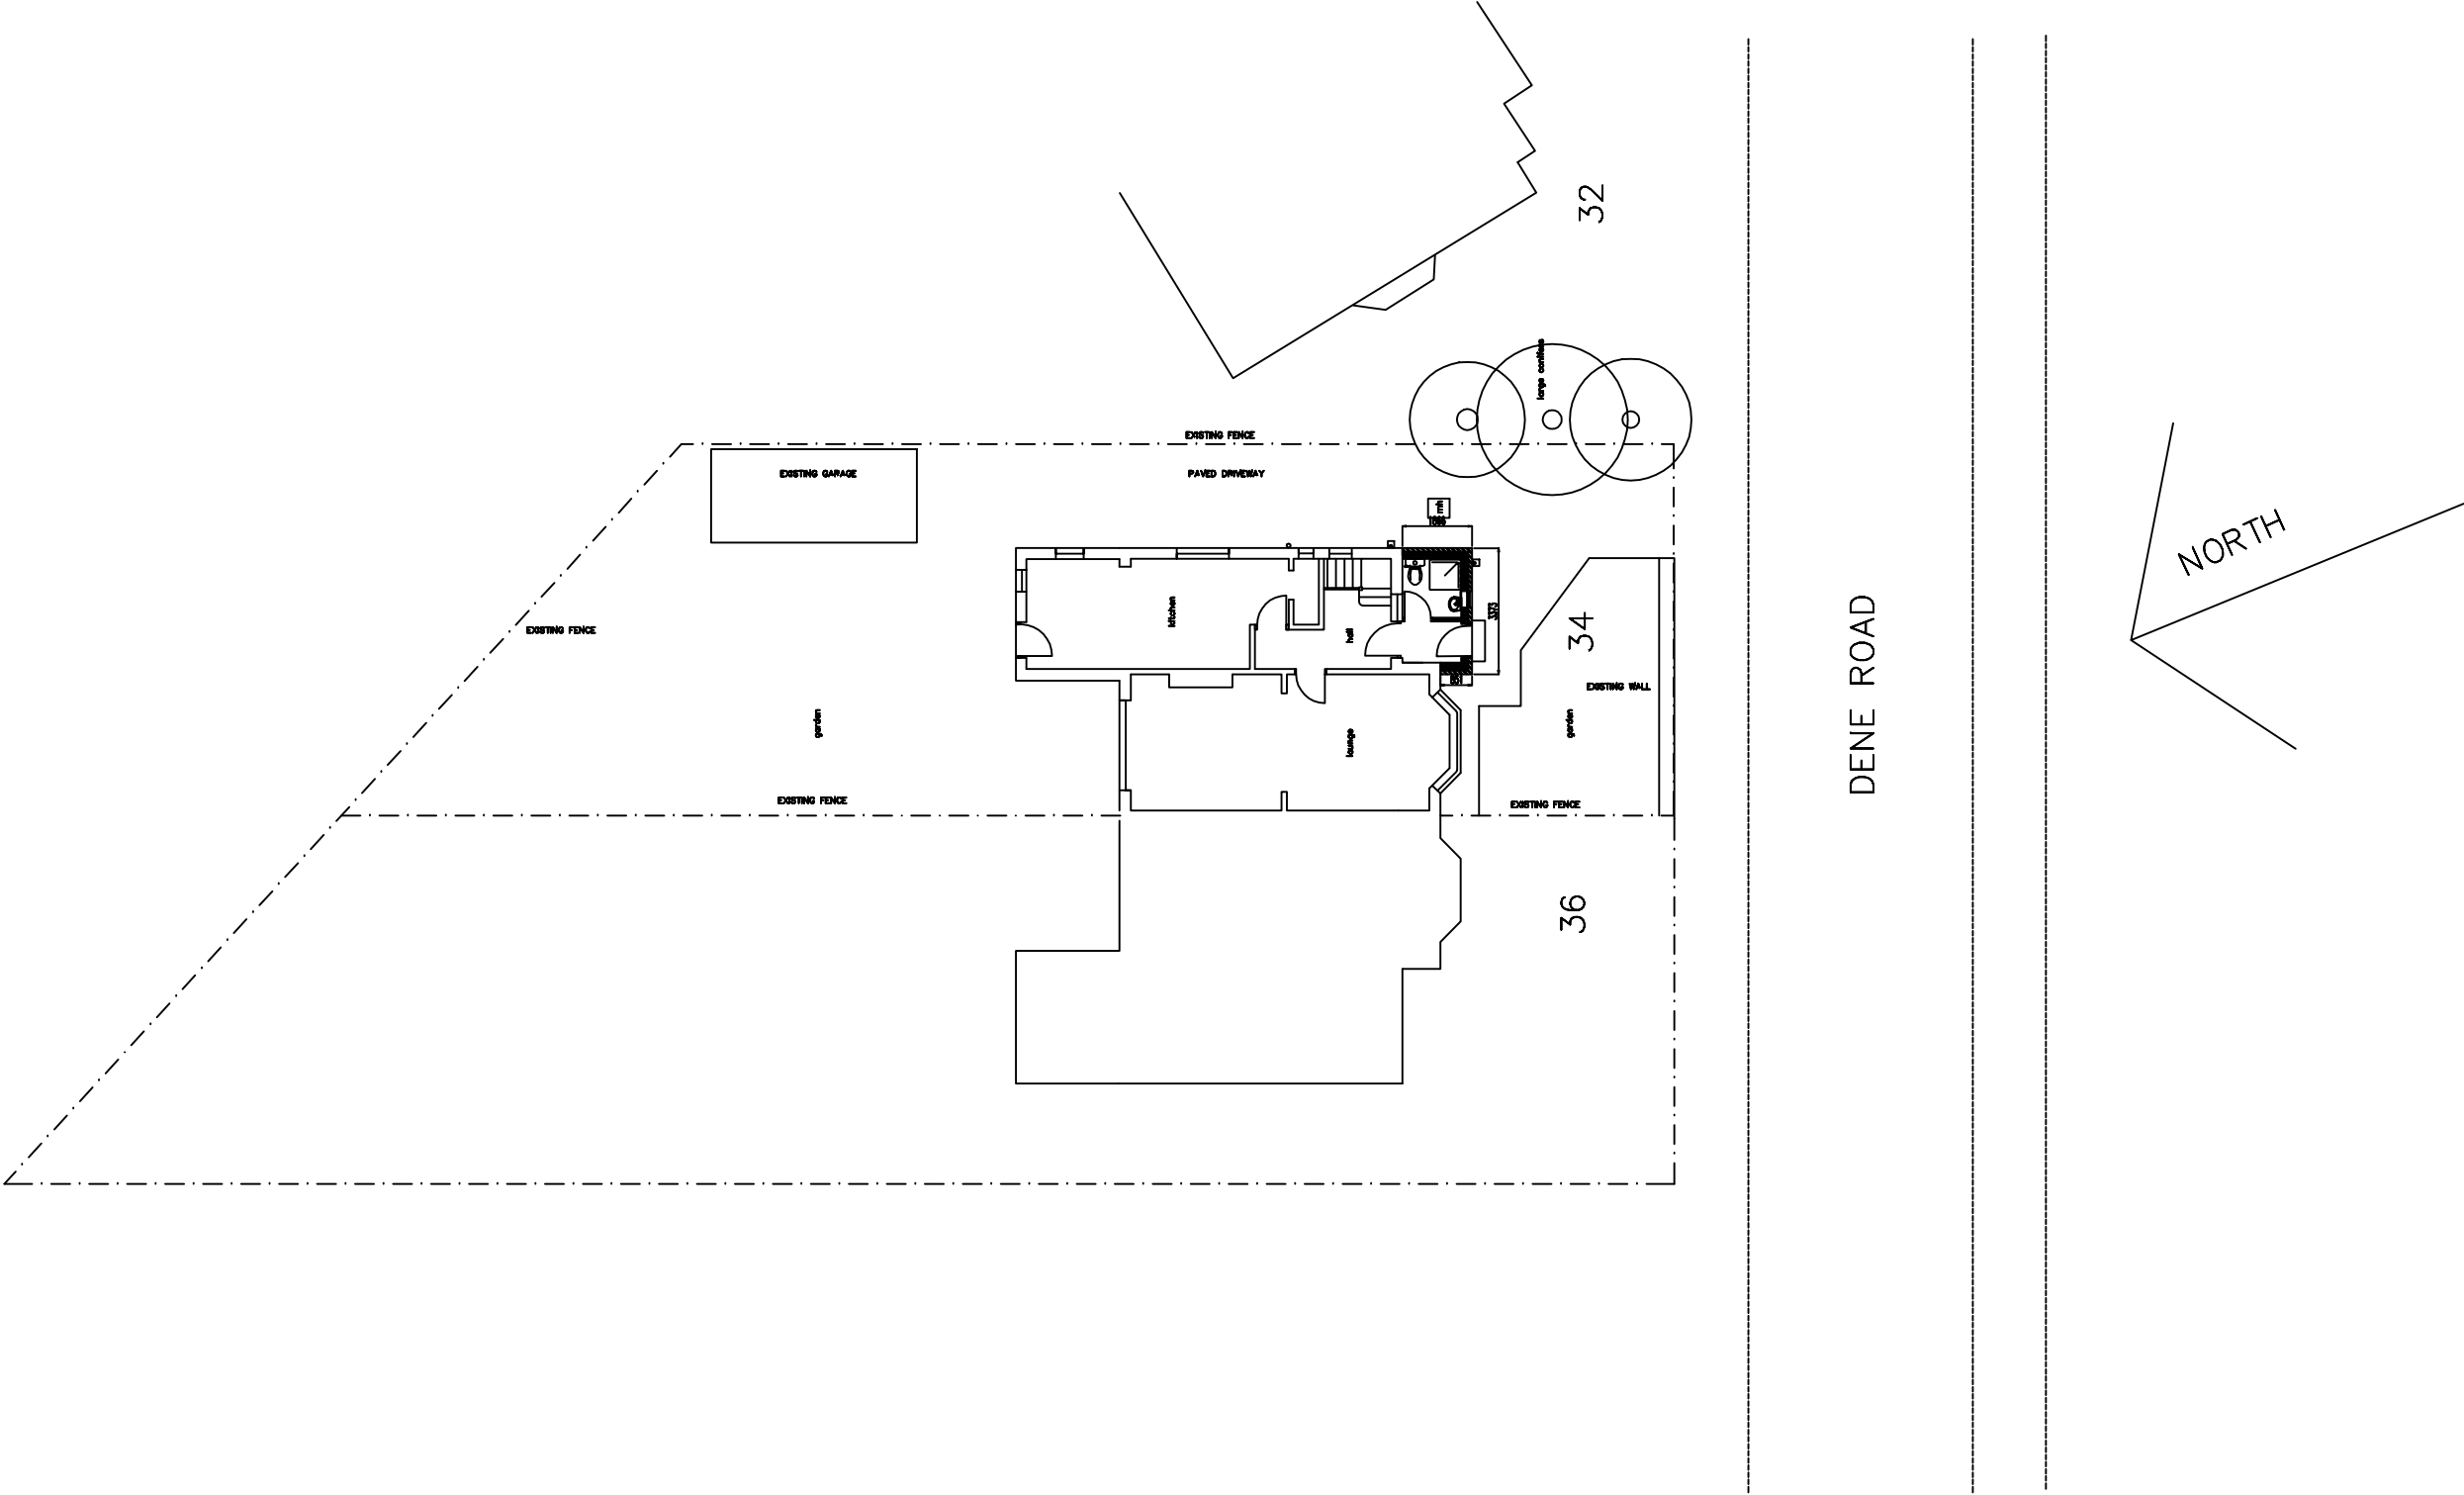

Project		
34 DENE ROAD , DIDSBURY , M20 2AE		
Drawing title		
ALTERATIONS TO PROVIDE GROUND FLOOR SHOWER ROOM AND PORCH SITE PLAN		
Status		
Date	Dwg. no	
Scale	34DR/2024-03	
1:100@A1 1:200@A3		