


Dimensioning

Figured dimensions only to be taken from these designs and drawings. Work to annotated dimensions only. All dimensions to be checked on site. Architectural designers to be informed immediately of any discrepancies before work proceeds. Drawings are to be read in conjunction with relevant specifications, structural engineers and service engineers' drawings.




- Key
- 1 Brickwork to match existing
 - 2 Bifold Glazed Door
 - 3 PVC Window to match existing


PROPOSED FRONT ELEVATION
1:100 @ A3

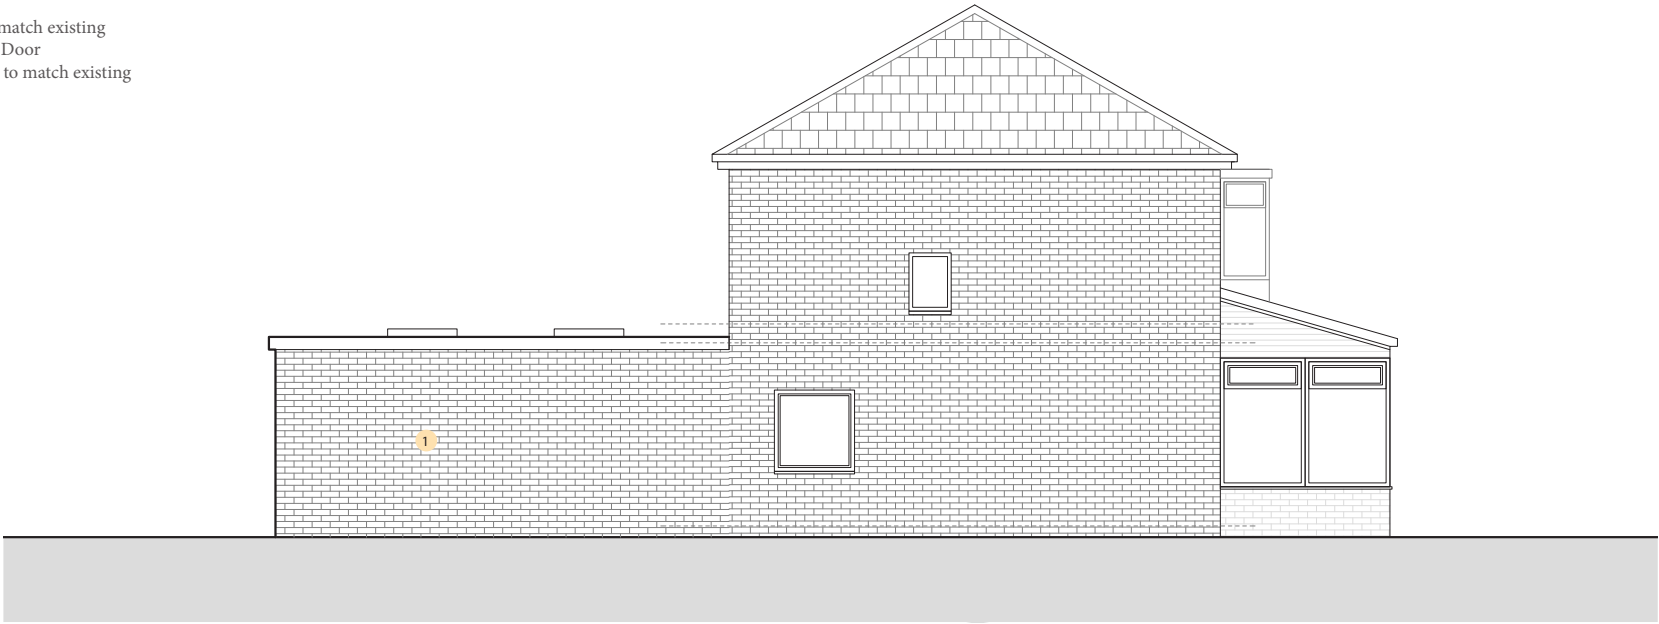

PROPOSED SIDE ELEVATION
1:100 @ A3

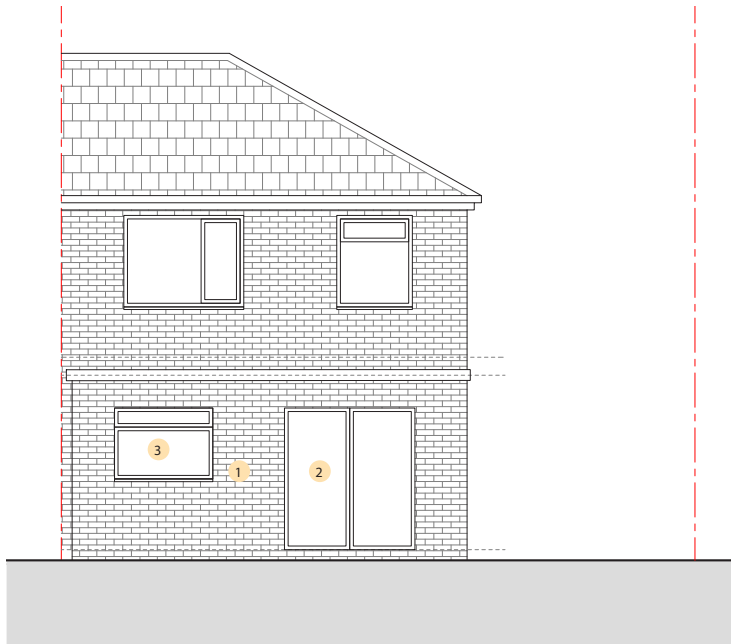

PROPOSED REAR ELEVATION
1:100 @ A3

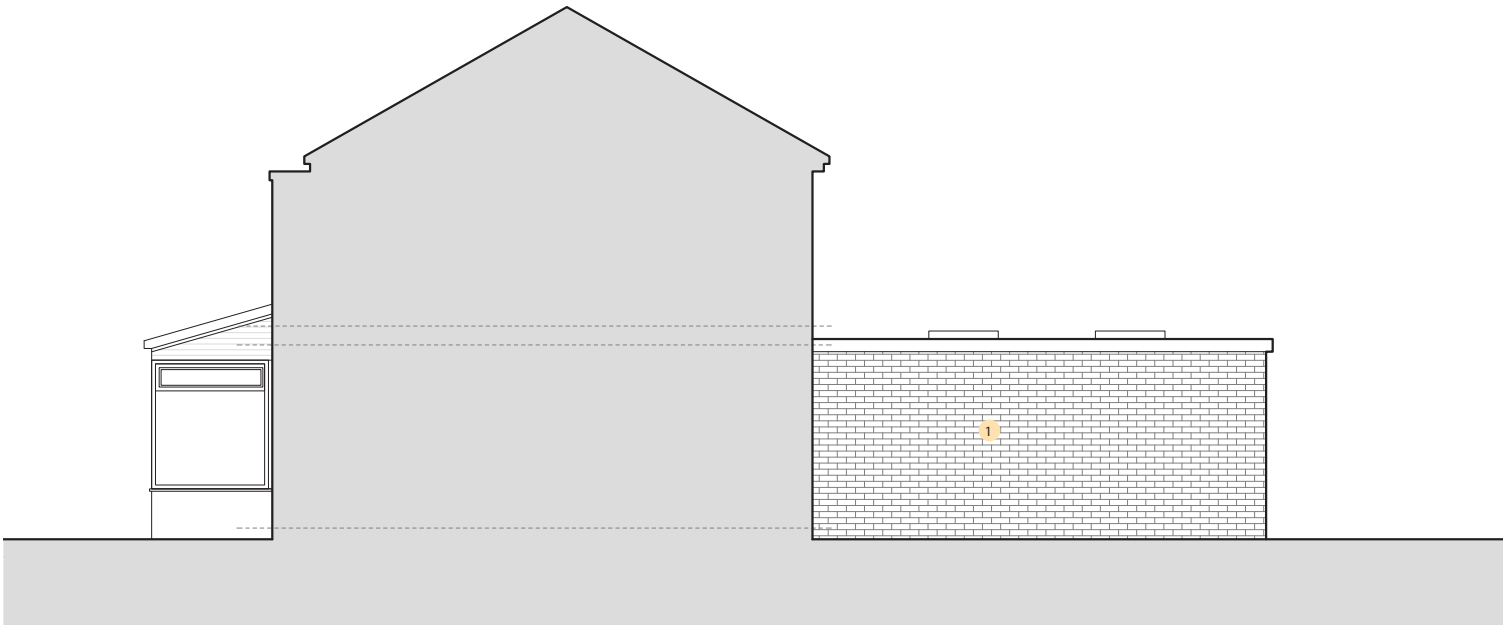

PROPOSED SIDE ELEVATION
1:100 @ A3

Rev	Description	Date
-	Issued to client for comments	21/10/22
A	Issued for Planning	12/06/24



SALEEM
ARCHITECTS

Client
Homeowner

Project
57 Hacking Street,
Cheetham
M7 4ZD

Drawing Title
Proposed Elevations

Scale
1:100 @ A3

Drawing No. :
Sheet 5

Revision
D

Date
Oct 2022