


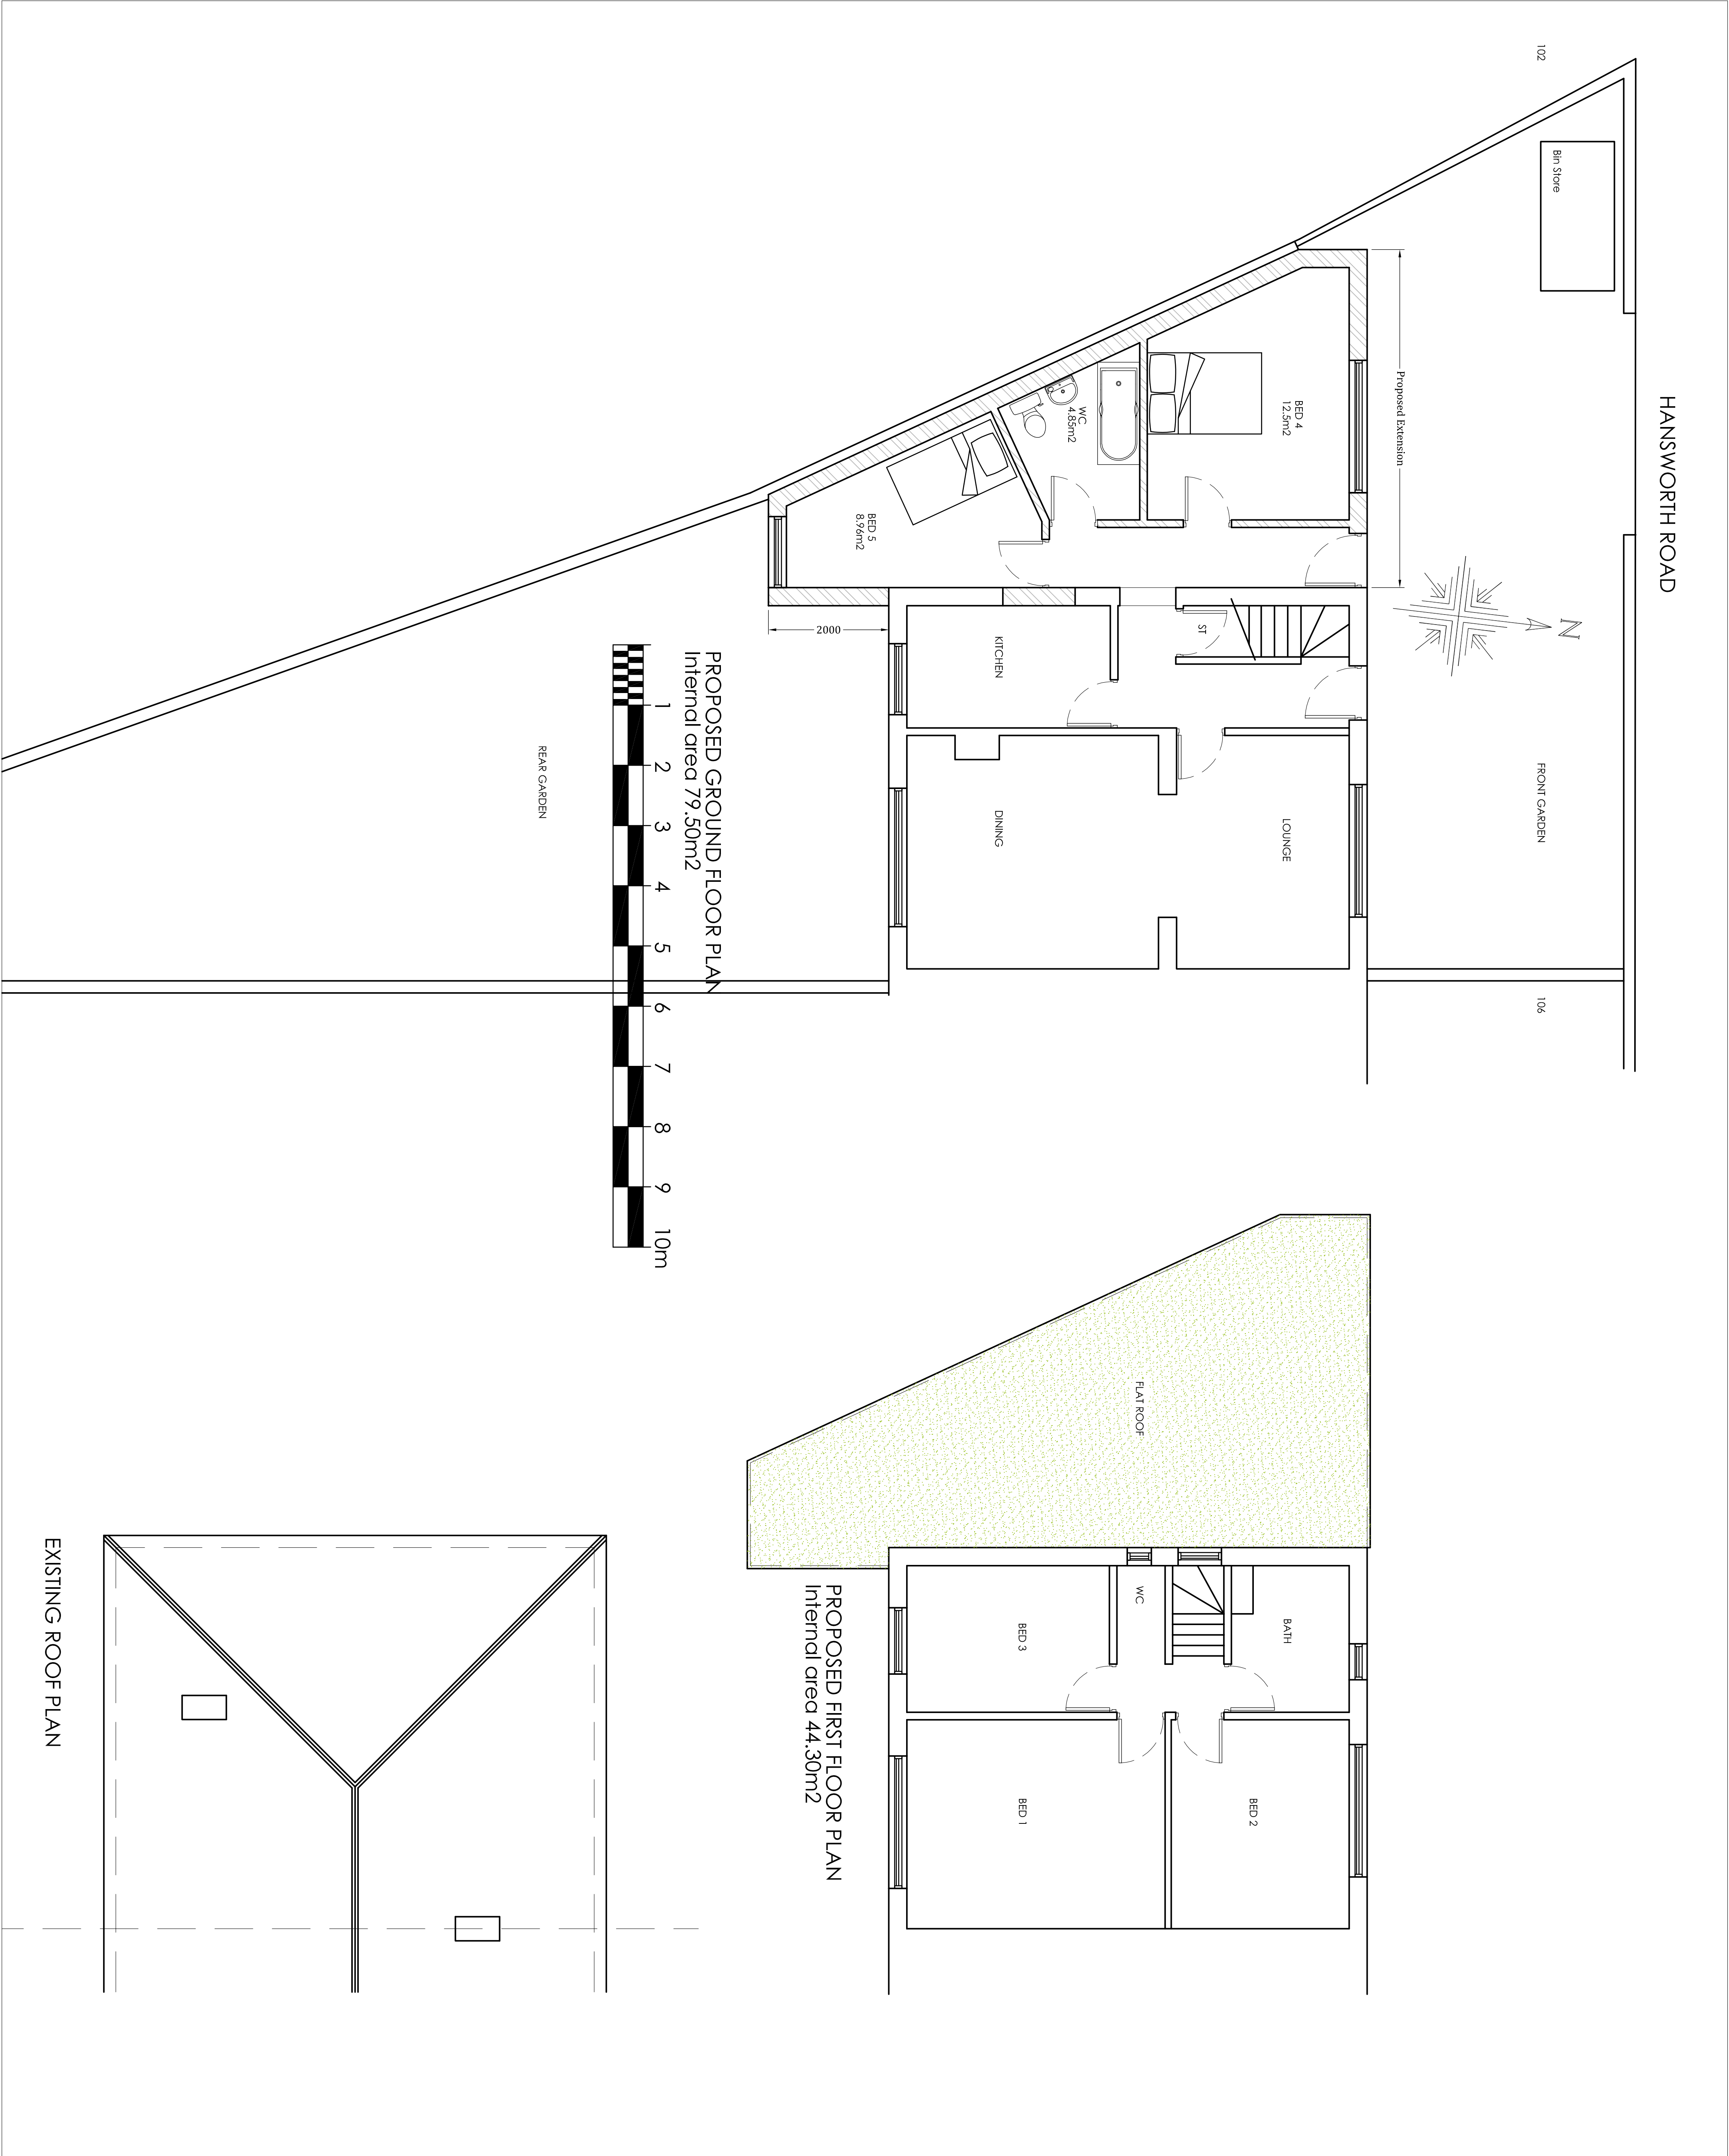

© This drawing is Copyright and the property of Richmond Consultants and must not be reproduced in whole or part without their written permission. Copyright is reserved. © Richmond Consultants and must not be reproduced in whole or part without their written permission. The Contractor is to check and verify all building and site dimensions, levels and sewer invert levels at connection points before work starts. This drawing must be read with and checked against any structural or other specialist drawings provided. The Contractor is to comply in all respects with the Building Regulations whether or not specifically stated on these drawings. This drawing is not intended to show details of foundation or ground conditions. Each area of ground relied upon to support the structure depicted must be investigated by the Contractor and suitable methods of foundation be provided. THIS SCHEME IS NOT BASED ON A SURVEY DO NOT SCALE FROM THIS DRAWING			
NOTE:			
Drawing Status		PLANNING SUBMISSION	
Construction Status			
Rev.		By	Date
RICHMOND CONSULTANTS Mobile 07710131750 Email office@richmond-consultants.co.uk			
Site 104 Hansworth Road Manchester M18 7SD Title Proposed Single Storey Side Extension Proposed Floor Plans			
Checked	Drawn By	Scale	Date
	SRN	1:50 @A1	Feb 24
Drawing Number	06.24 HR 102		Rev.
			--