



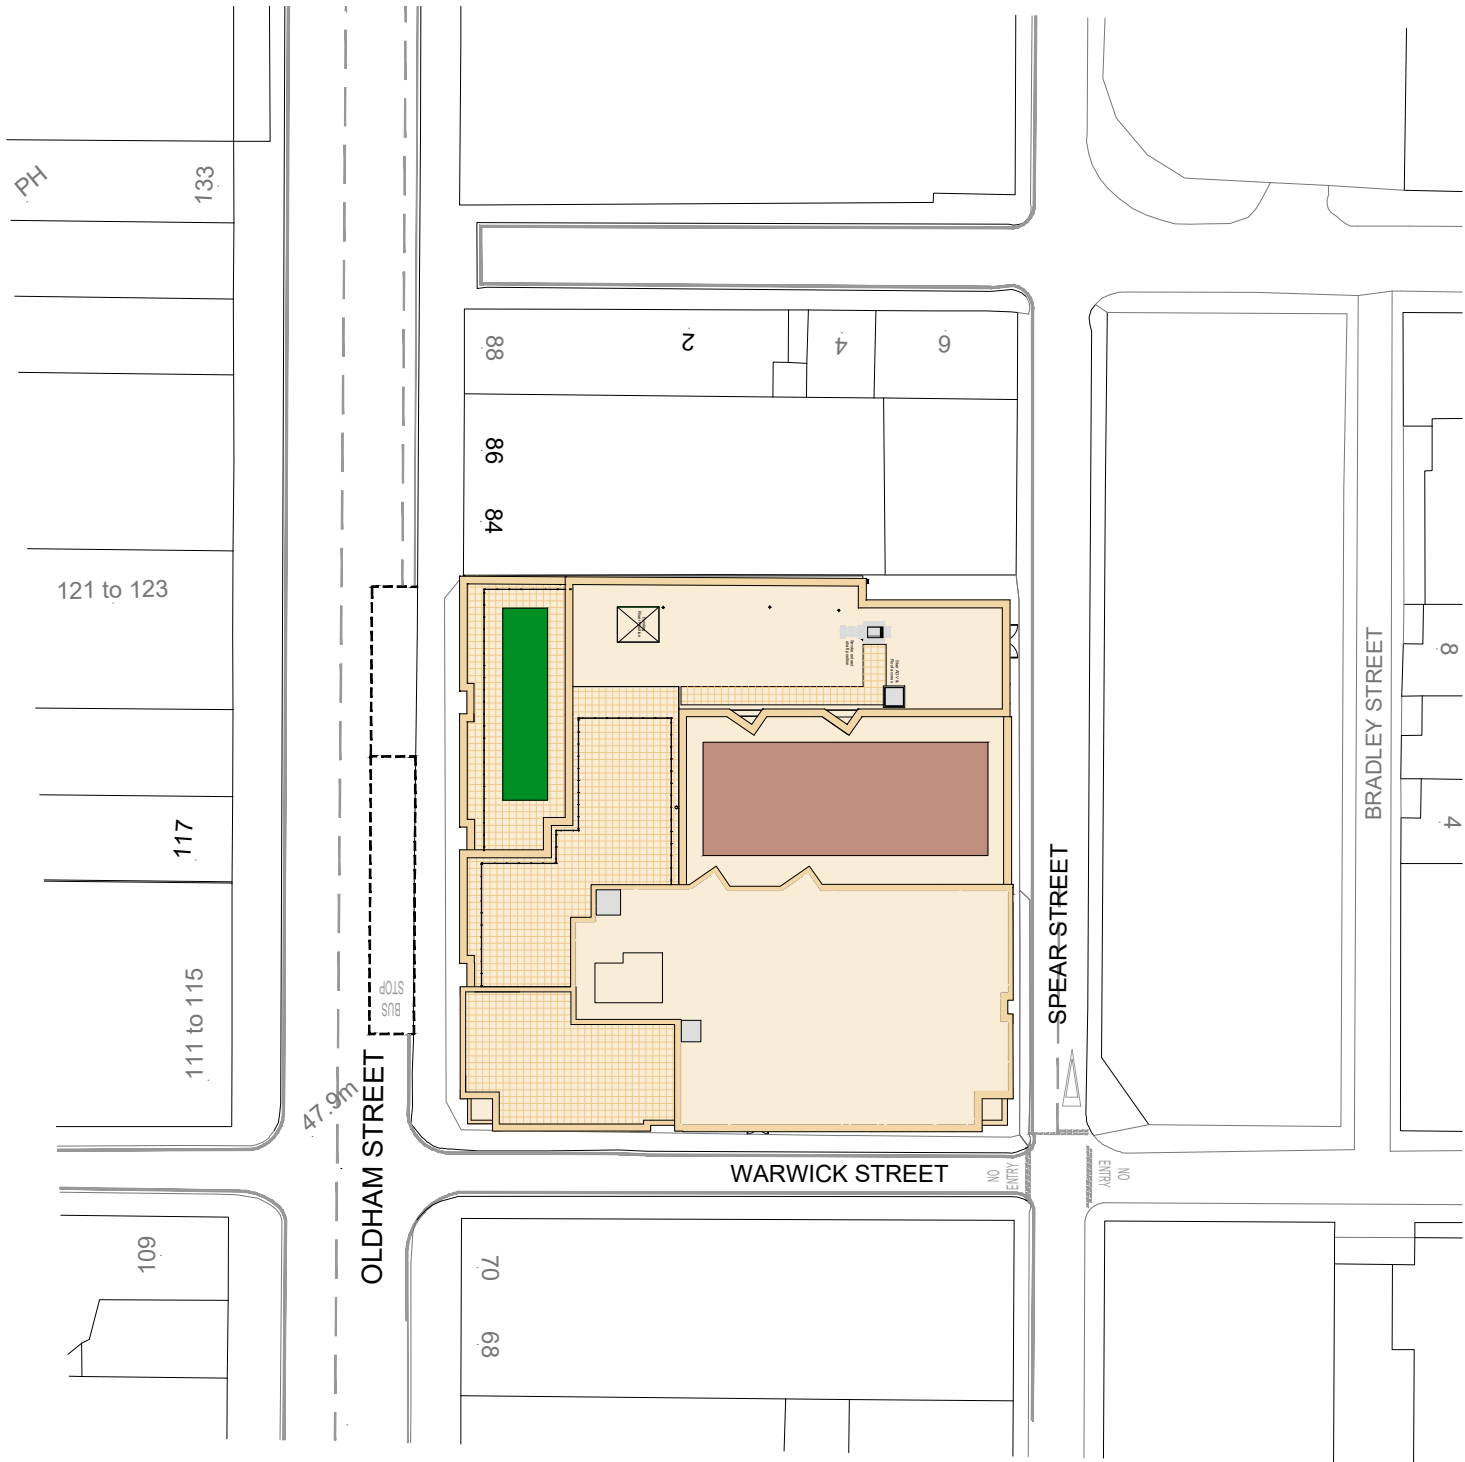

Existing SitePlan
Scale 1:500 @ A2

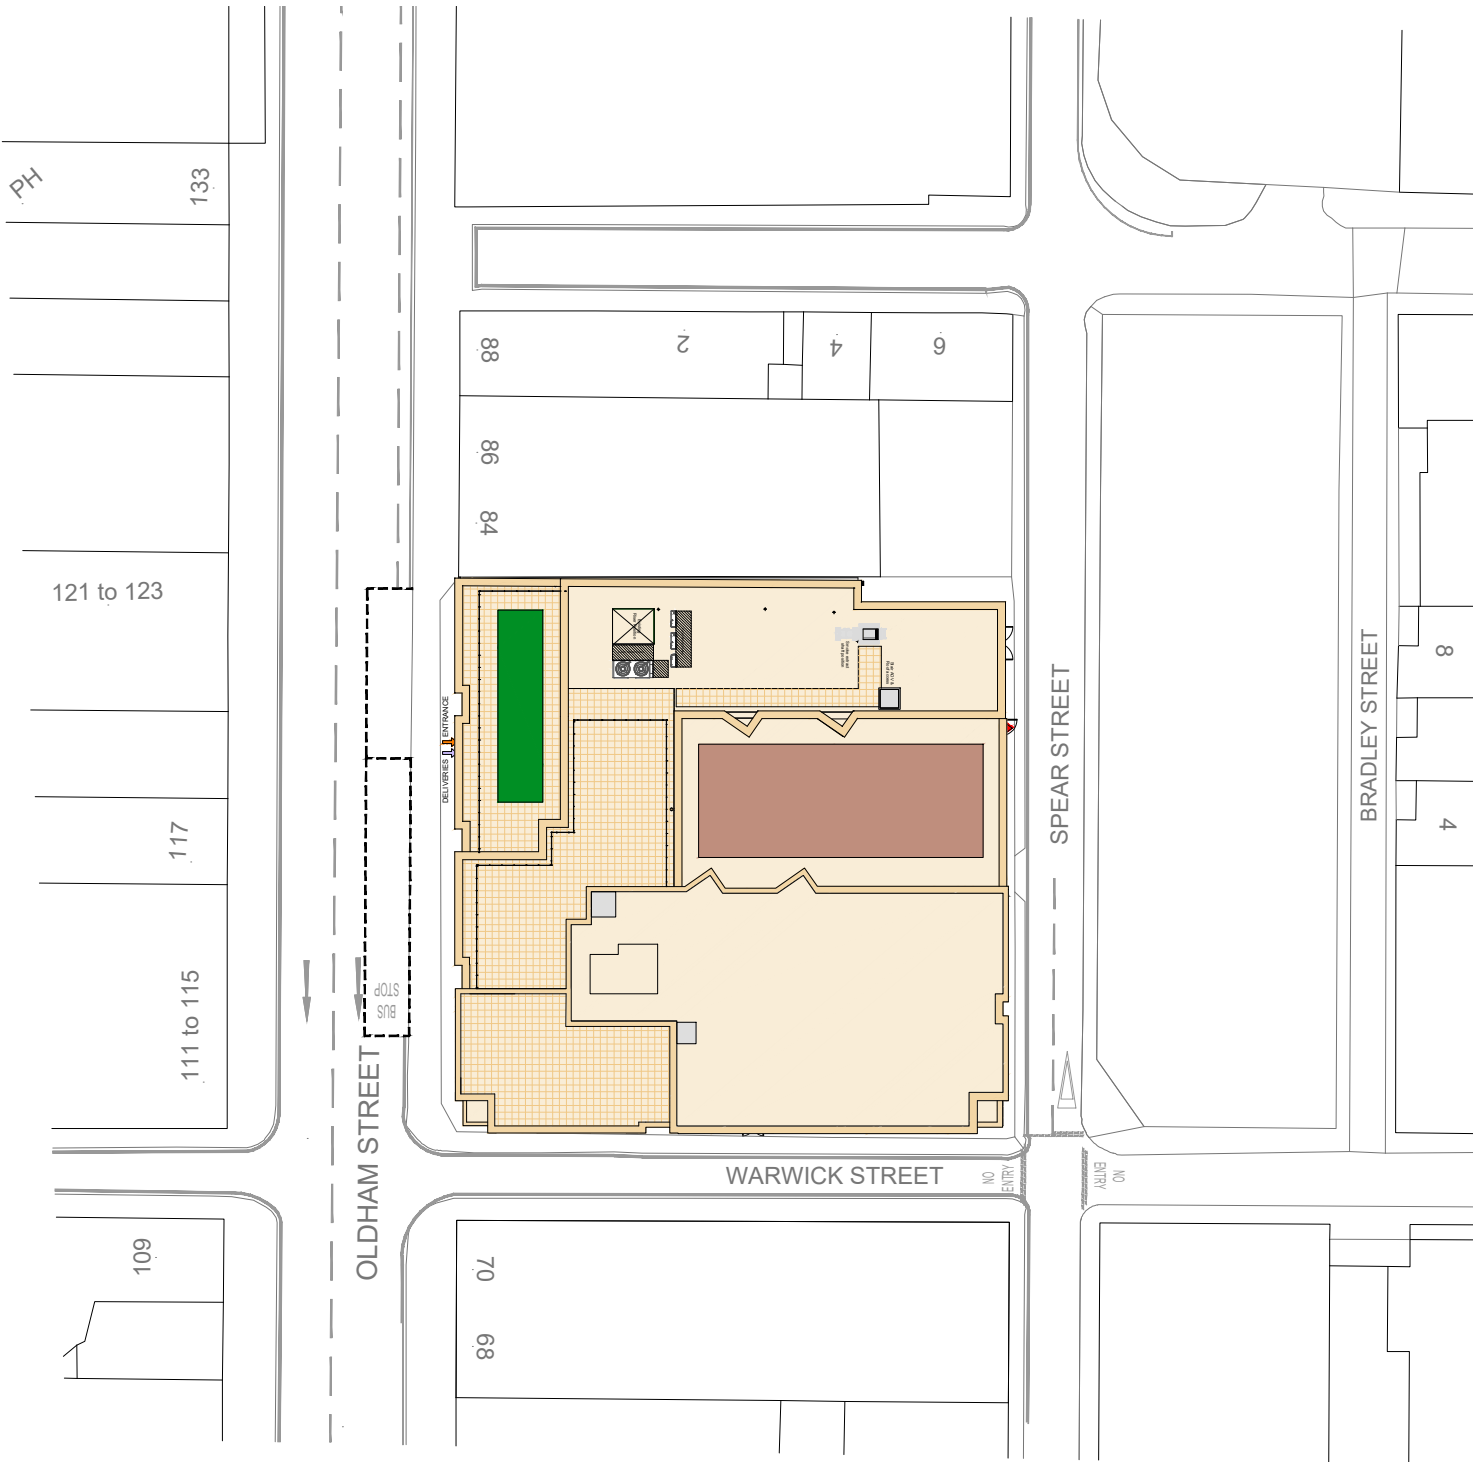

Proposed Site Plan
Scale 1:500 @ A2

All drawings are subject to full site survey. All dimensions are to be checked on site.	<table><tr><th>REV.</th><th>DESCRIPTION</th><th>DATE</th><th>INITIALS</th></tr><tr><td>X</td><td>xxx</td><td>xx-xx-xx</td><td>xxx</td></tr></table>	REV.	DESCRIPTION	DATE	INITIALS	X	xxx	xx-xx-xx	xxx		CLIENT Sainsbury's Supermarkets Ltd. PROJECT Oldham Street Manchester M4 1LE CHQ REFERENCE CHQ-22-16319	CHQ ARCHITECTS CHQ Architects Ltd. The Millings, 48 Whitelane Street, Babcock, Hertfordshire SG1 1GG Telephone: 01462 389119 Email: design@chq-architects.co.uk www.chq-architects.co.uk SCALE 1:500 @A2 DRAWN JW	
	REV.	DESCRIPTION	DATE	INITIALS									
	X	xxx	xx-xx-xx	xxx									
	PLANNING												
Existing & Proposed Site Plans													
<table><tr><td>PROJECT CODE</td><td>DISIGNATOR</td><td>DIVISION</td><td>LEVEL</td><td>ORIG. NO.</td><td>REV.</td></tr><tr><td>AS-OLDH_XXXX</td><td>CHQ</td><td>Z07</td><td>ZZ</td><td>PL-A-1002</td><td>-</td></tr></table>		PROJECT CODE	DISIGNATOR	DIVISION	LEVEL	ORIG. NO.	REV.	AS-OLDH_XXXX	CHQ	Z07	ZZ	PL-A-1002	-
PROJECT CODE	DISIGNATOR	DIVISION	LEVEL	ORIG. NO.	REV.								
AS-OLDH_XXXX	CHQ	Z07	ZZ	PL-A-1002	-								