


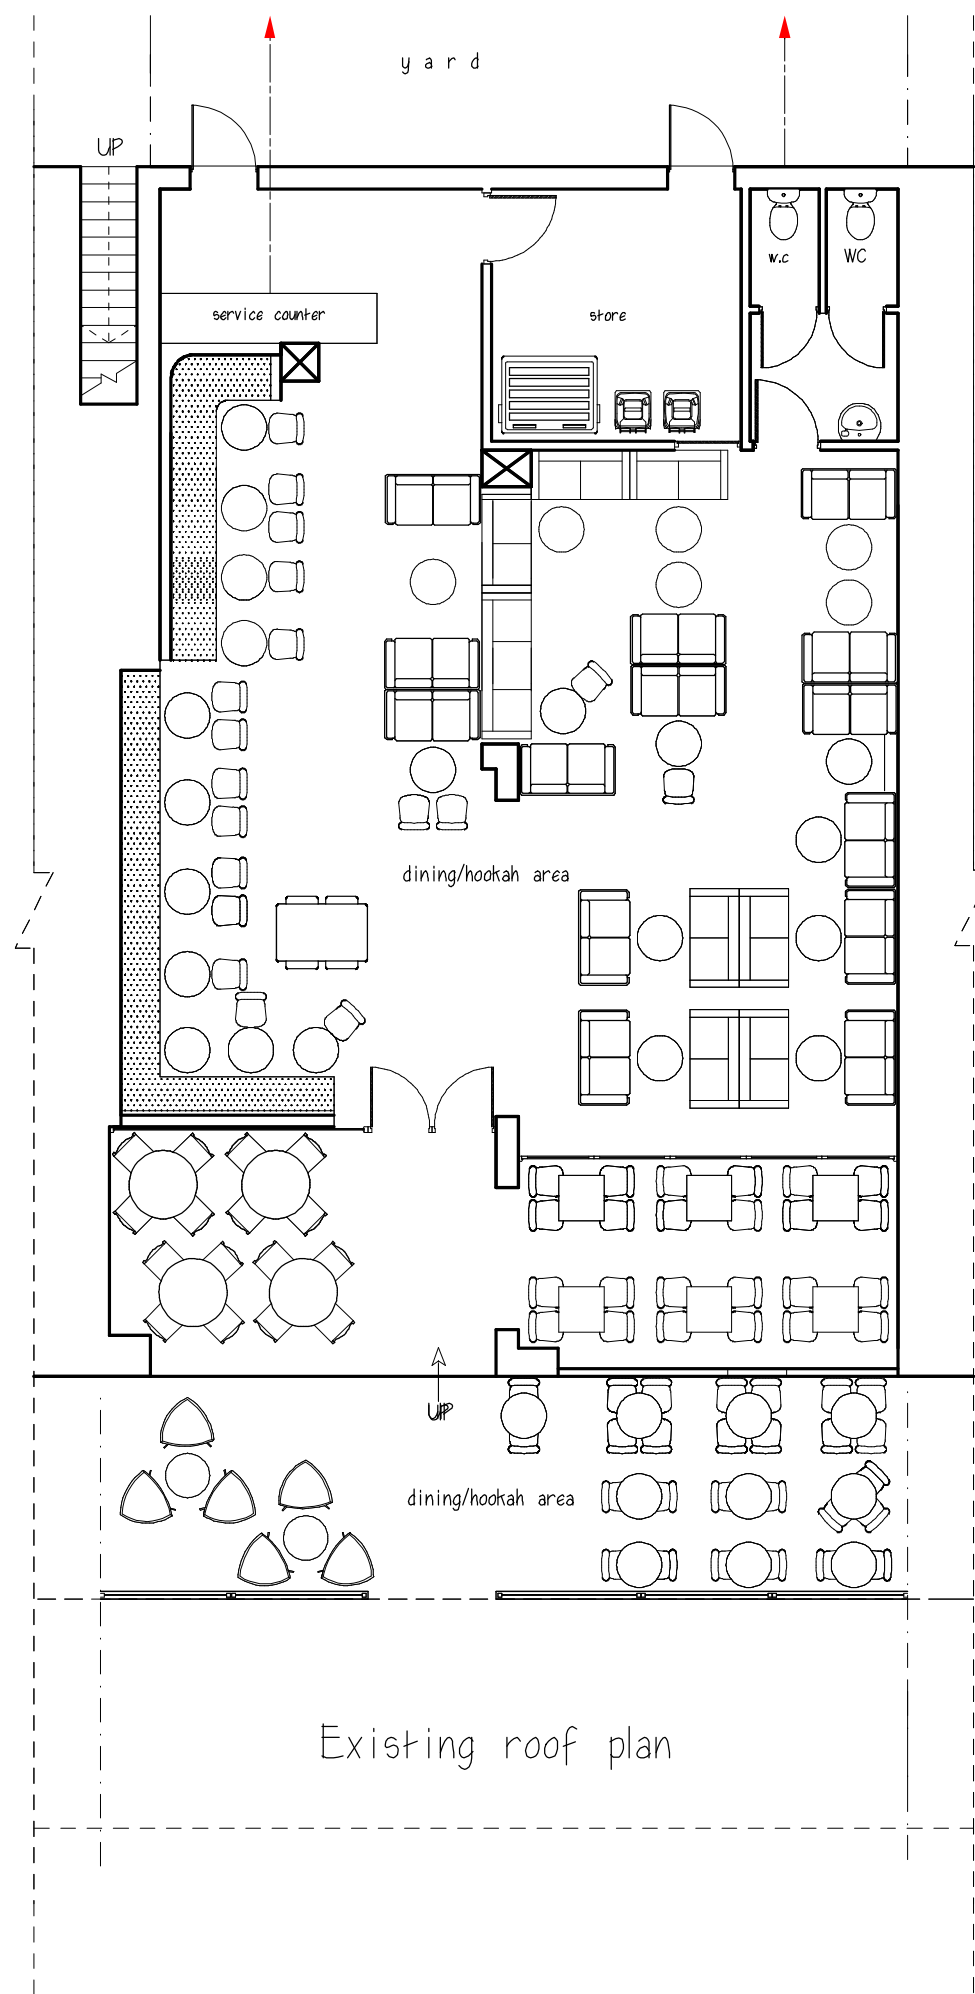
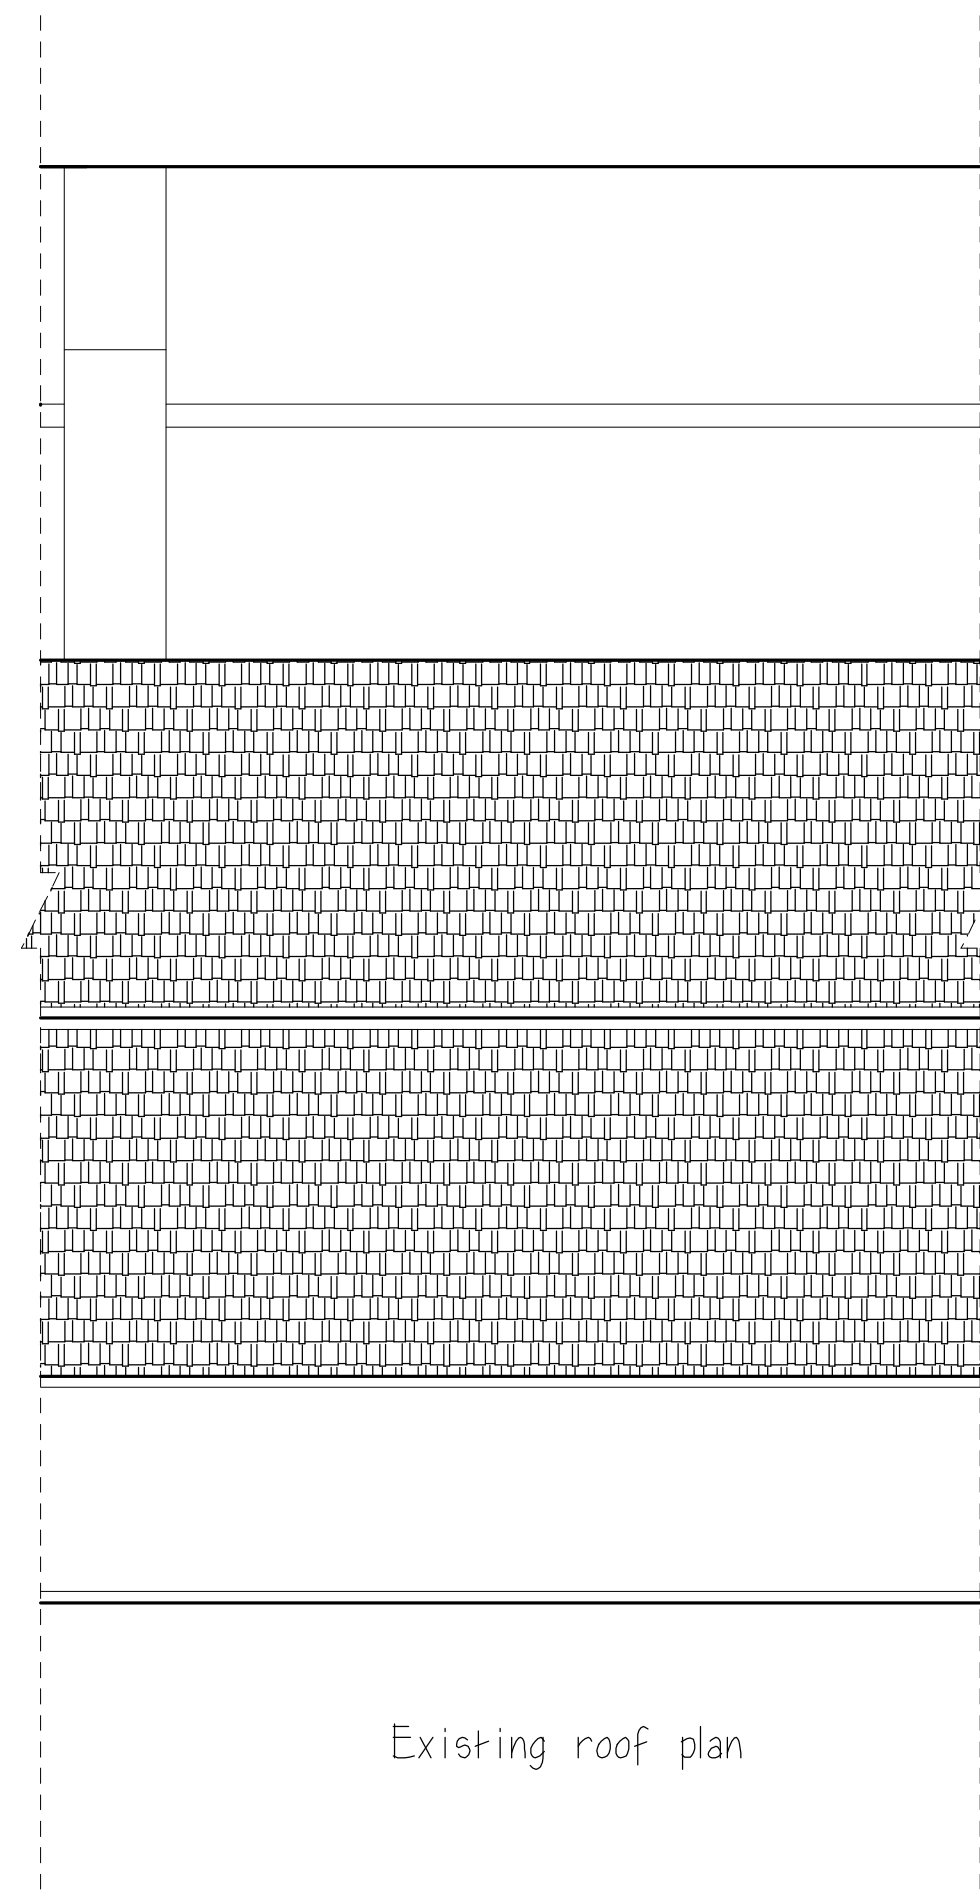


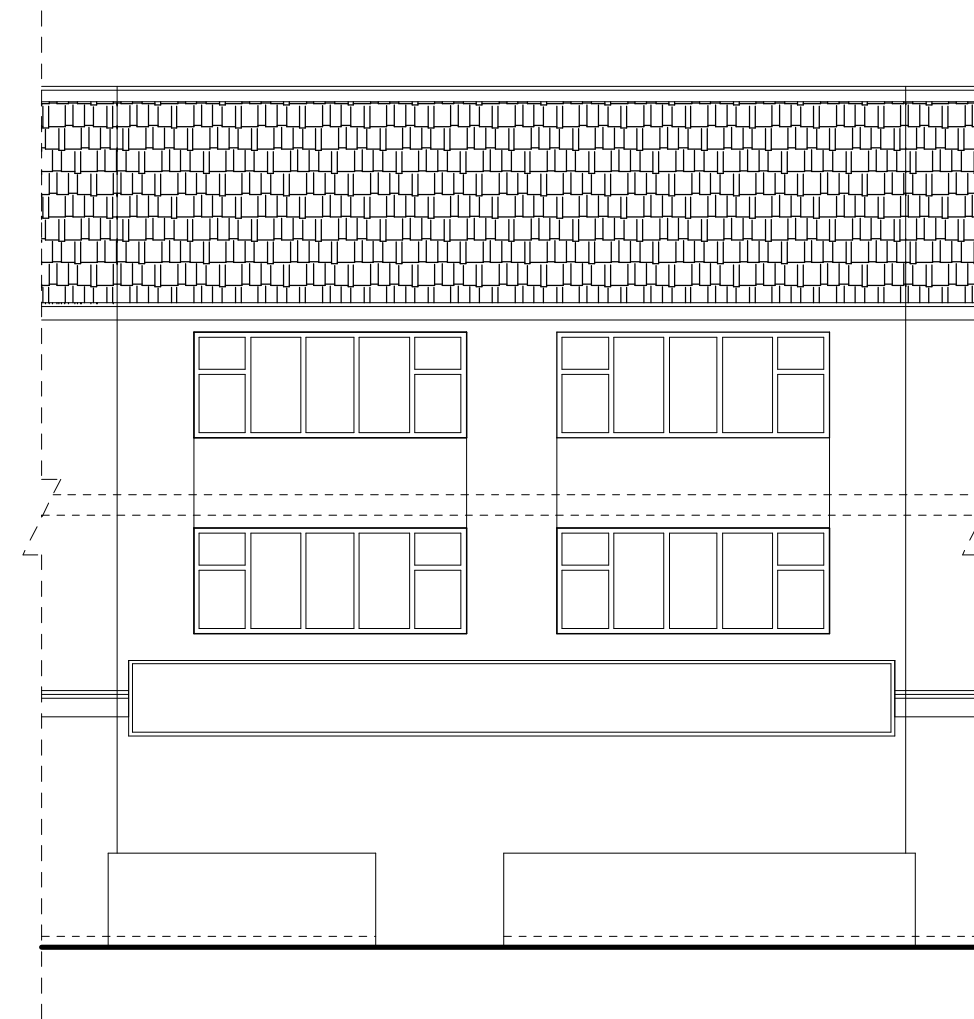


FIRST & SECOND FLOOR
LET TO OTHERS

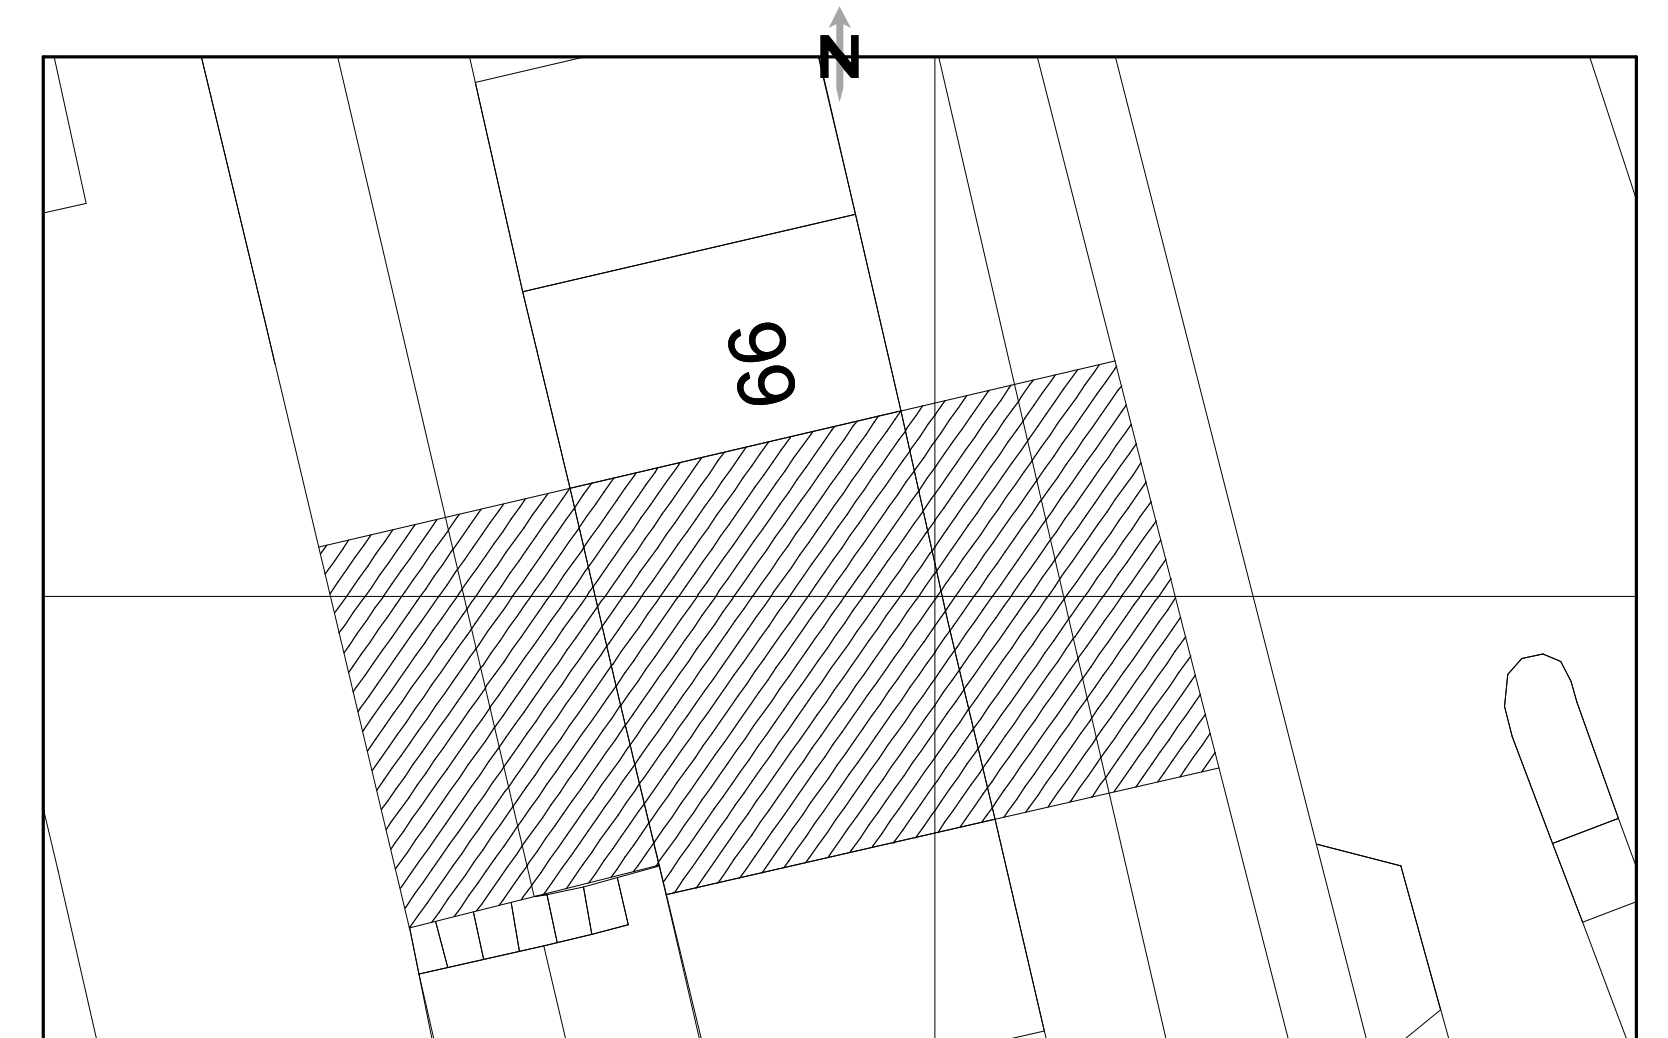


Block/site plan scale: 1:200mm

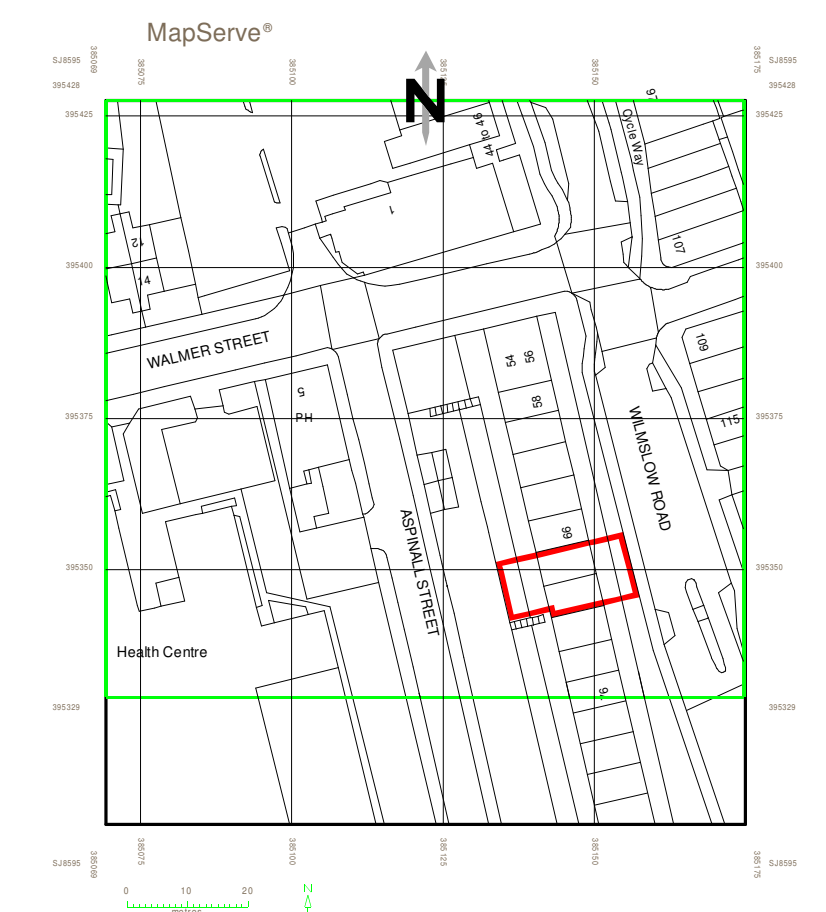


Location plan scale: 1:250mm

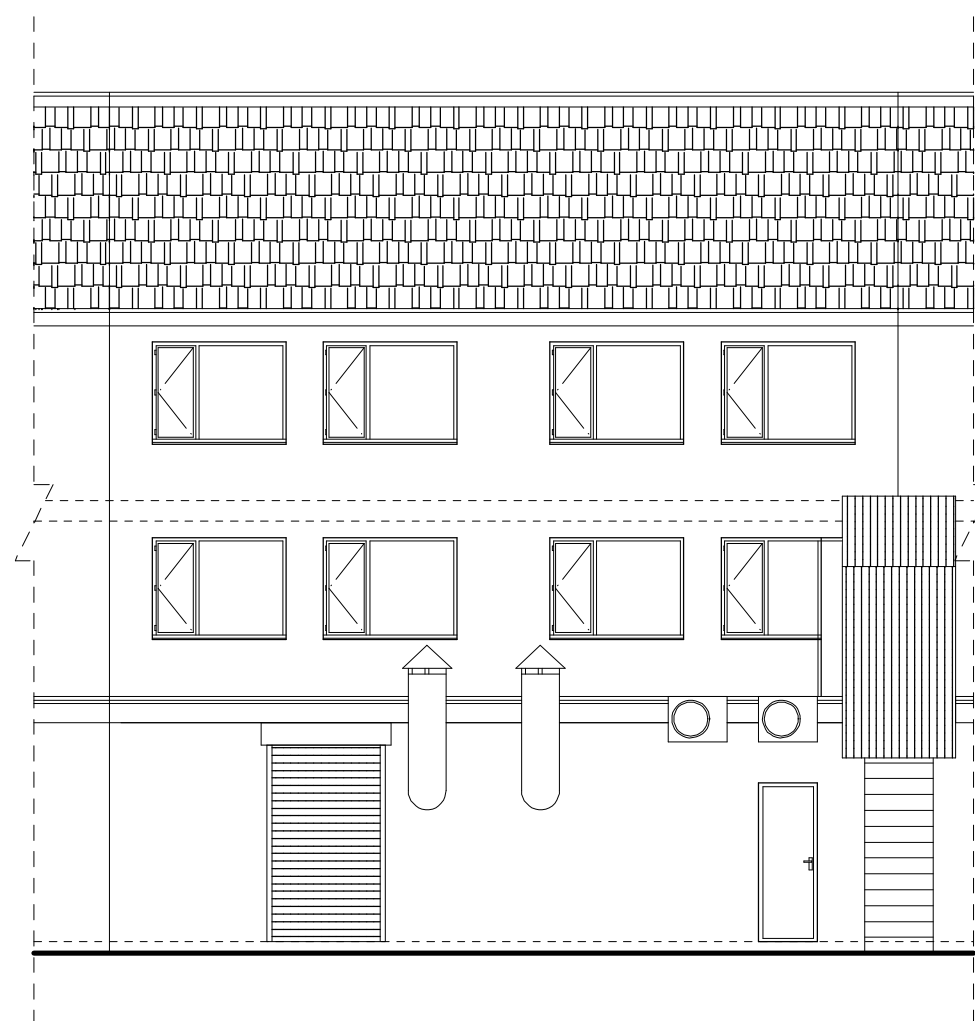


Existing rear elevation

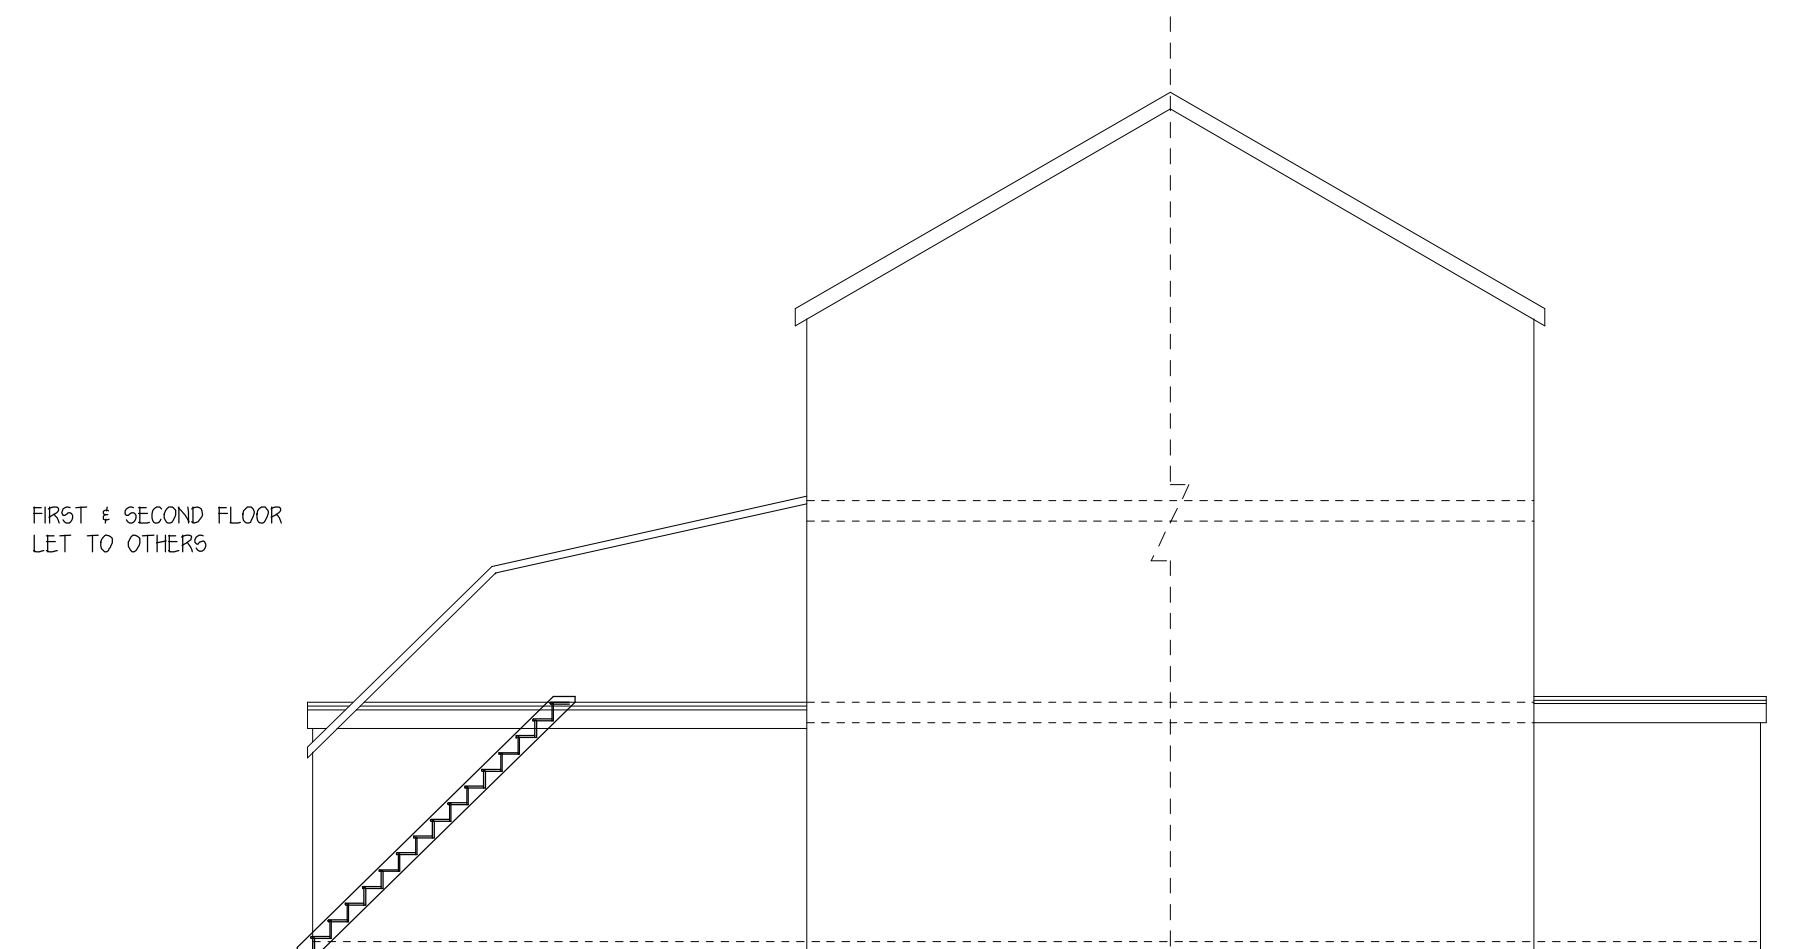

Existing side elevation (West)

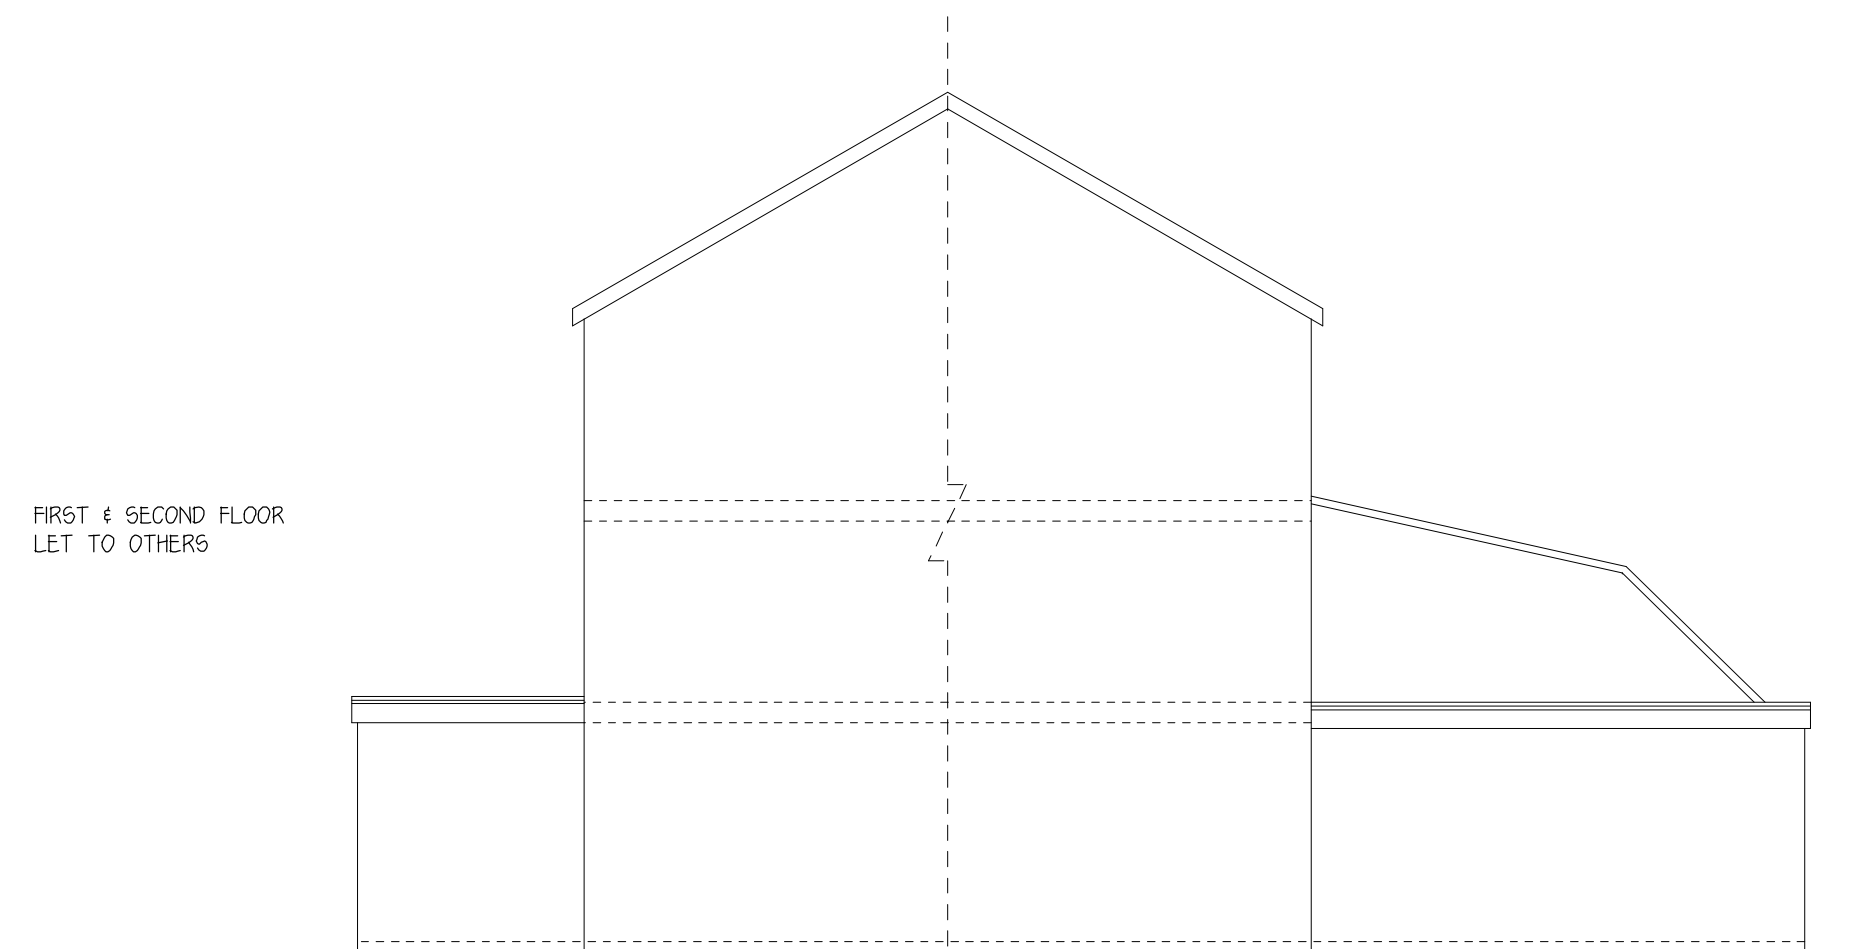

Existing side elevation (East)

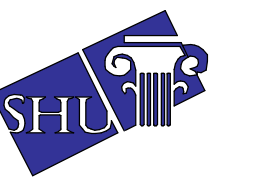

**Syed Helal Uddin
Architectural Services**
58 Southwood Drive, Baxenden,
Accrington, Lancashire, BB5 2PZ
Tel: 01254 238202 Fax: 0879 2352826
Mobile: 07879 261142
Email: syedhelaluddin@yahoo.com

Scale: 1:100 Page 1/2 (A1)

Drawing no: 2032

Existing & proposed layout

Location: 68-70 Wilmslow Rd,
Rusholme, Manchester,
M14 5AL

Prop: New shopfront & roller
shutters

Client: BLUE SKY MCR LTD

Date: April 2024

please do not scale drawing

