



ELEVATION A AS PROPOSED

Scale @ 1:50

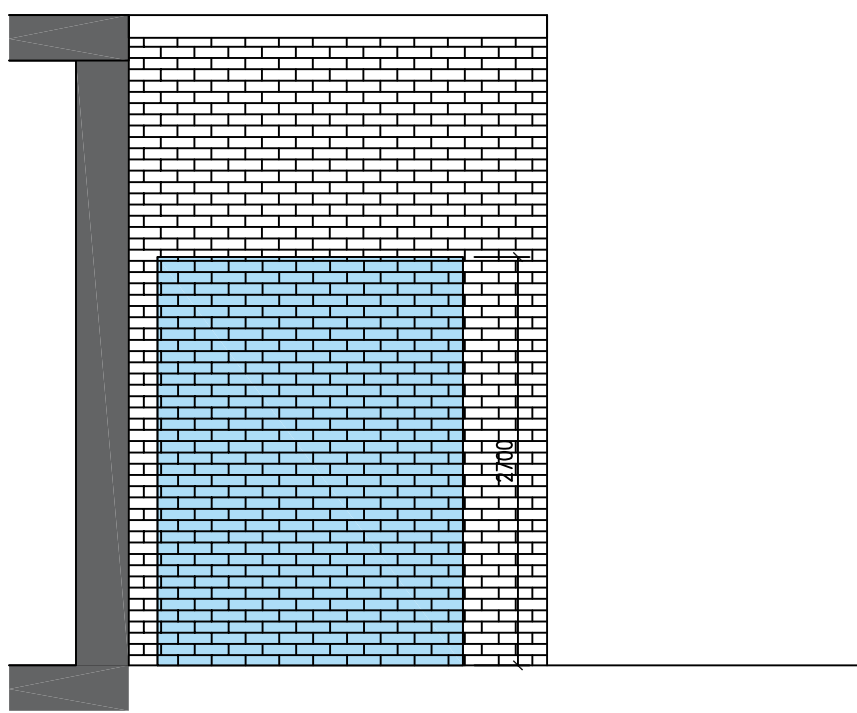

ELEVATION B AS PROPOSED

Scale @ 1:50

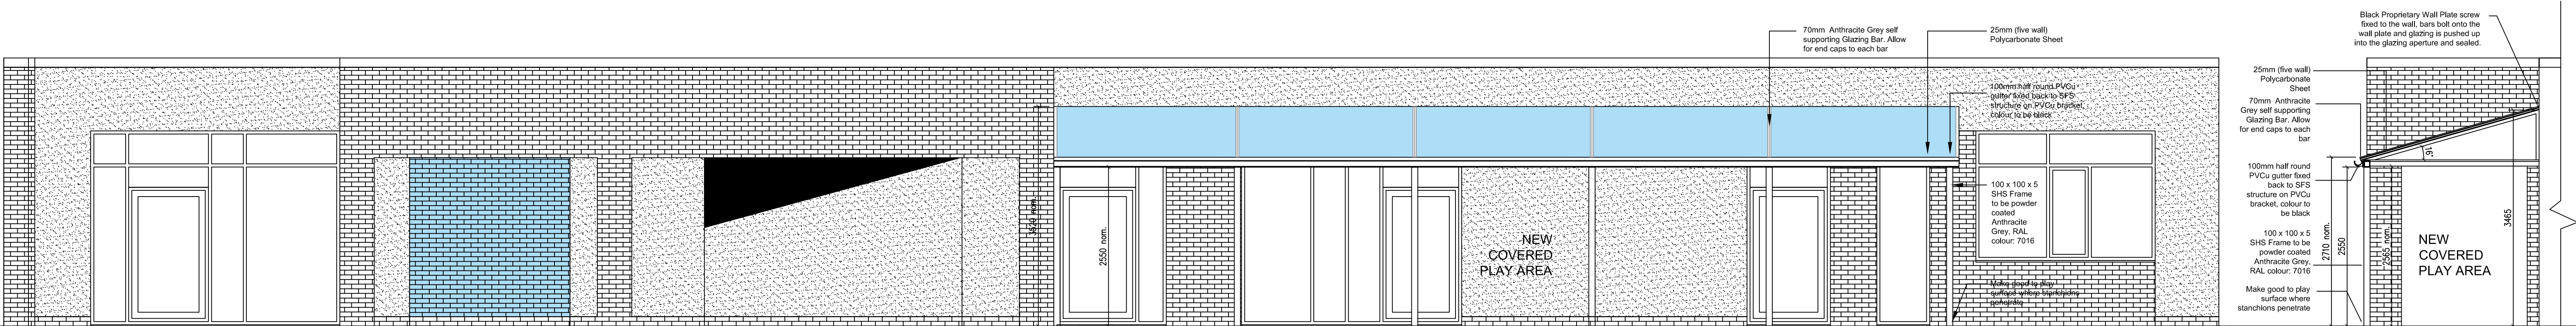


ELEVATION C AS PROPOSED

Scale @ 1:50


ELEVATION D AS PROPOSED

Scale @ 1:50

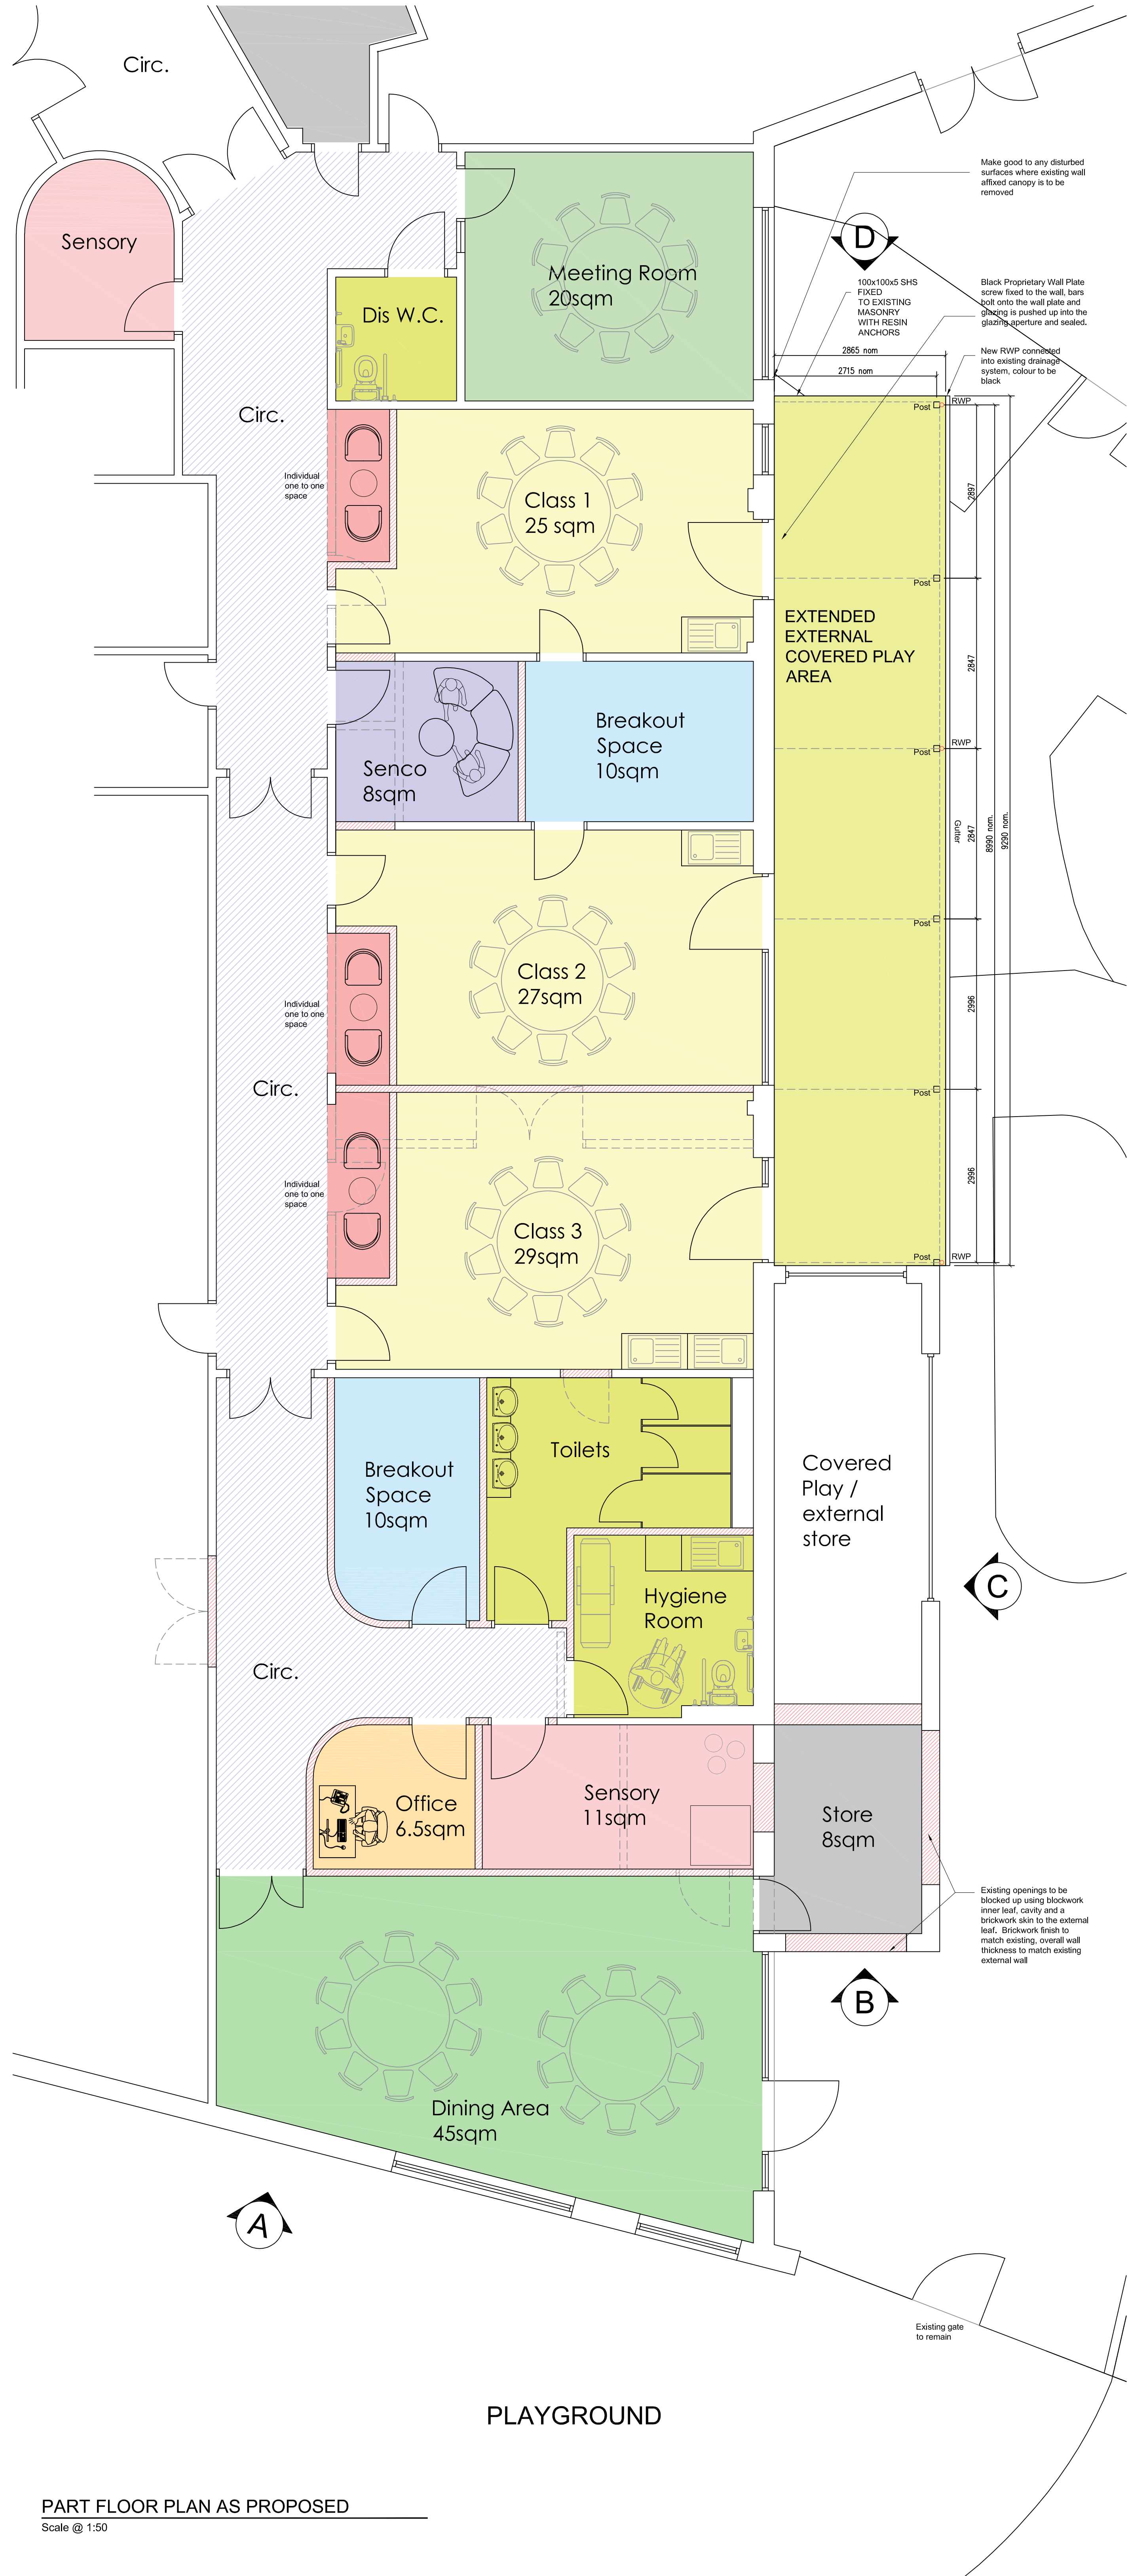

PART FLOOR PLAN AS PROPOSED

Scale @ 1:50

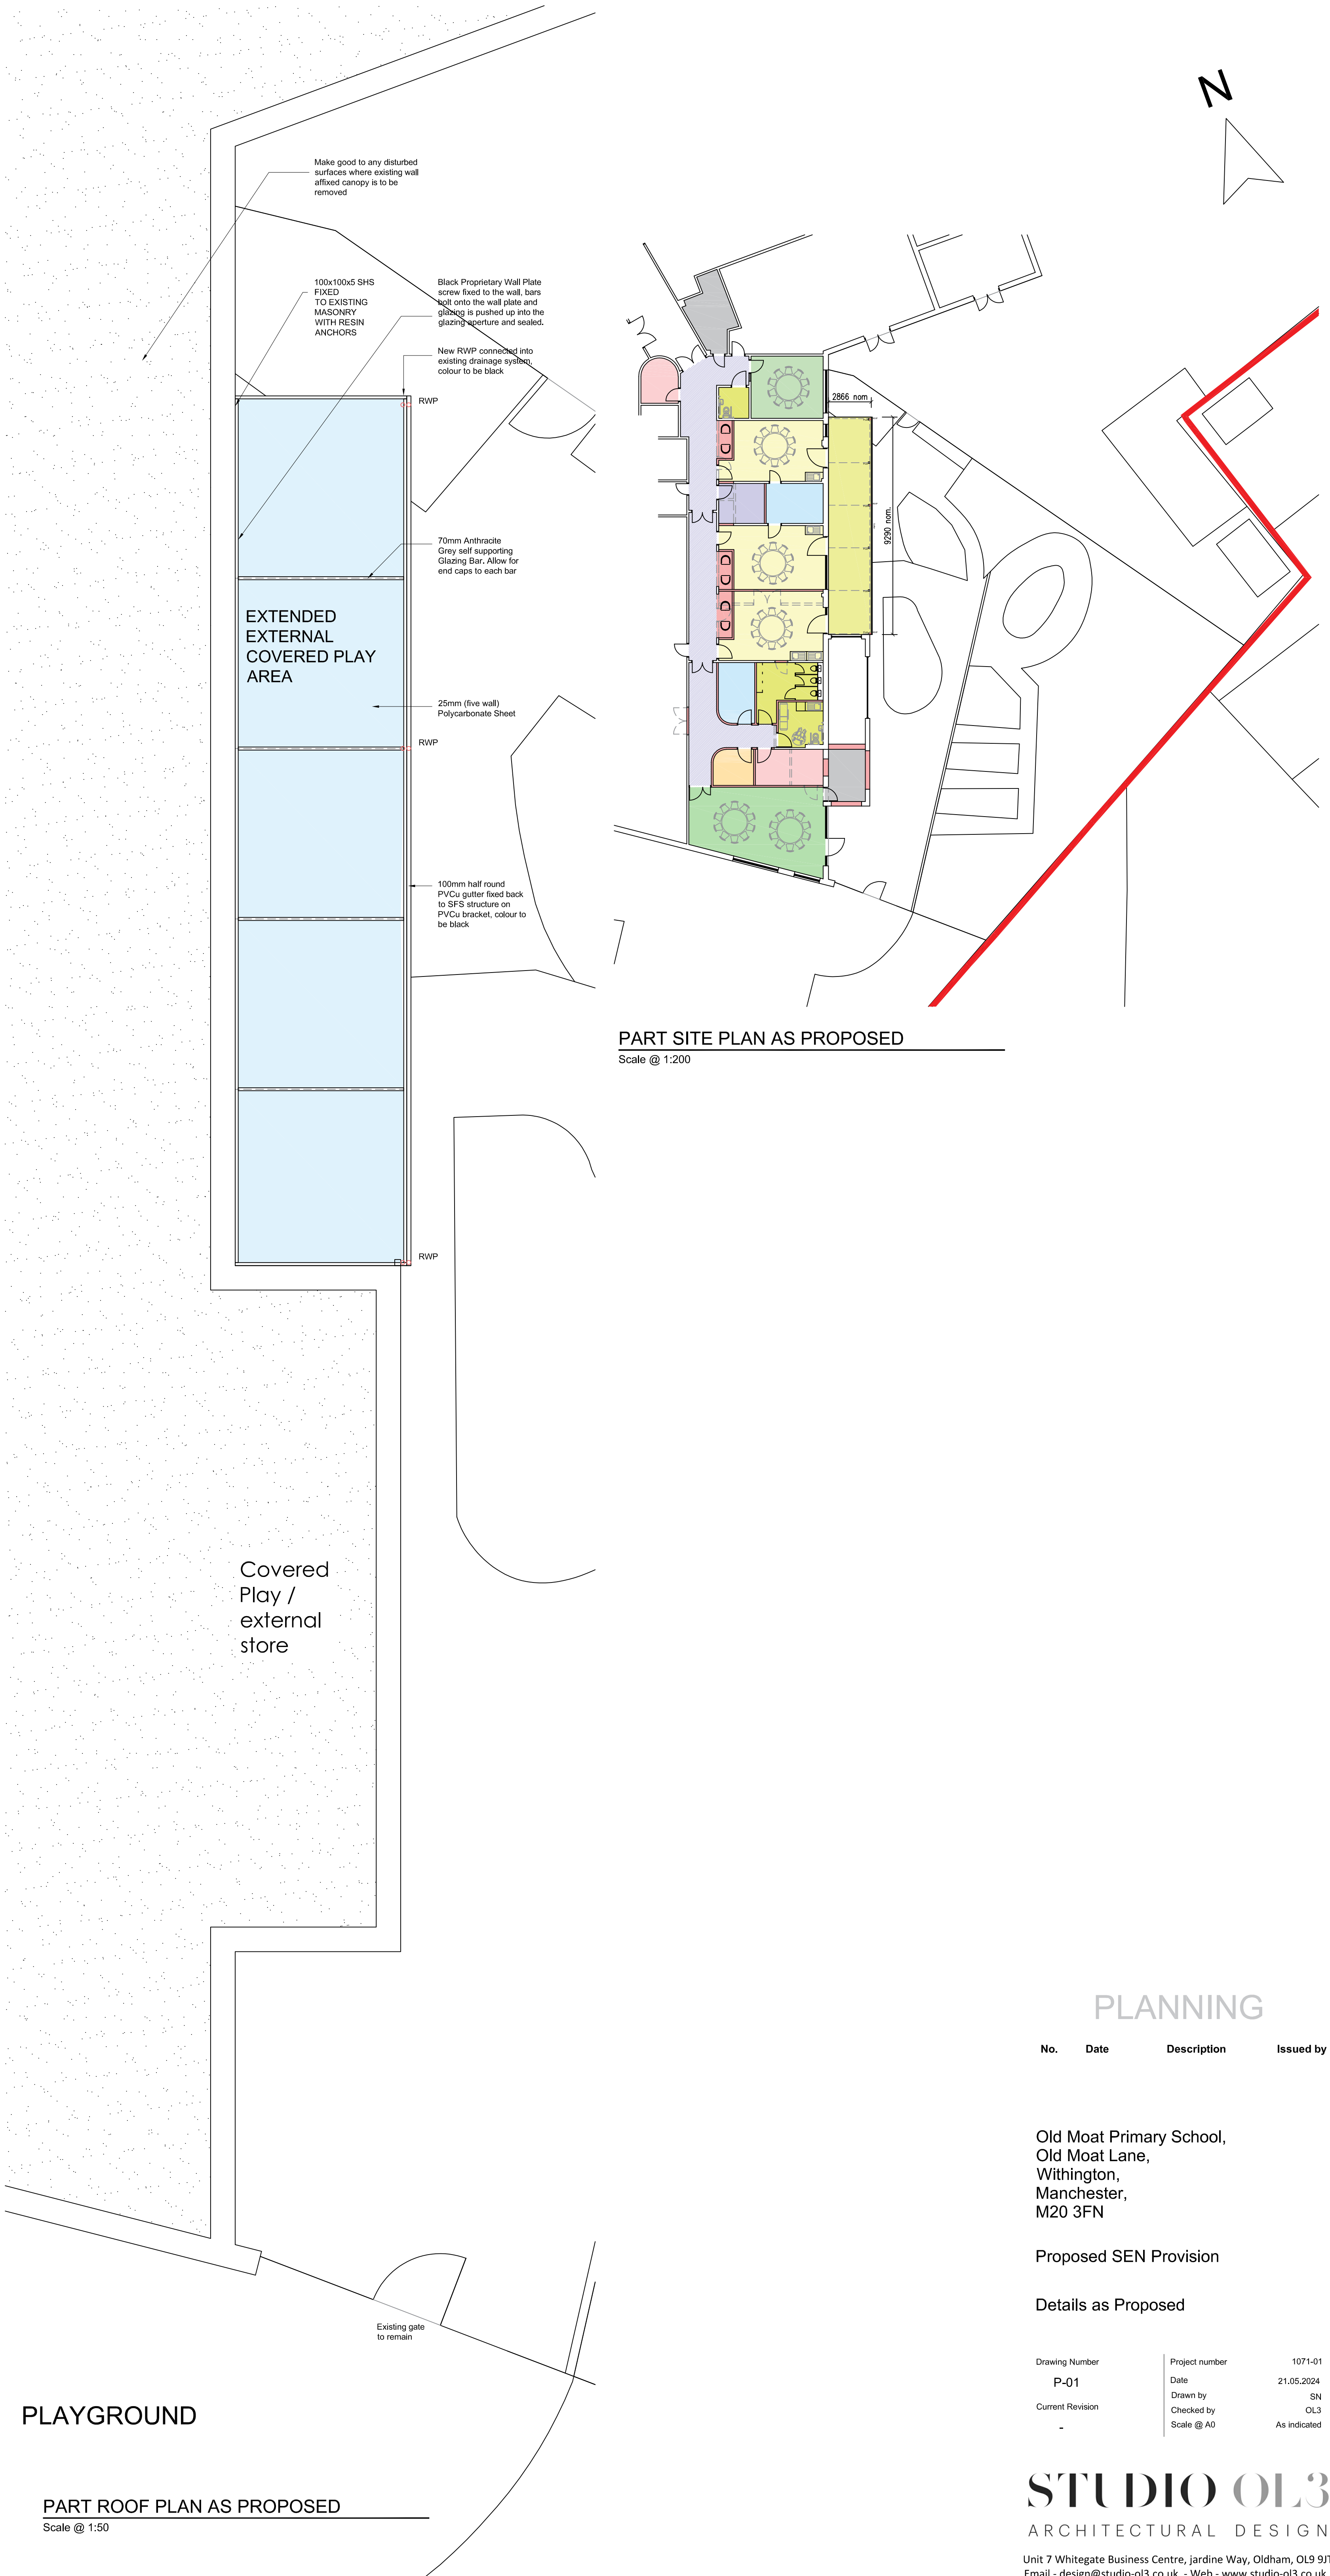

PART ROOF PLAN AS PROPOSED

Scale @ 1:50



PART SITE PLAN AS PROPOSED

Scale @ 1:200

PLANNING

No.	Date	Description	Issued by
-----	------	-------------	-----------

Old Moat Primary School,
Old Moat Lane,
Withington,
Manchester,
M20 3FN

Proposed SEN Provision

Details as Proposed

Drawing Number	P-01	Project number	1071-01
Date	21.05.2024	Drawn by	SN
Current Revision	-	Scale @ A0	As indicated

STUDIO OL3
ARCHITECTURAL DESIGN

Unit 7 Whitegate Business Centre, Jardine Way, Oldham, OL9 9JT
Email - design@studio-ol3.co.uk · Web - www.studio-ol3.co.uk