



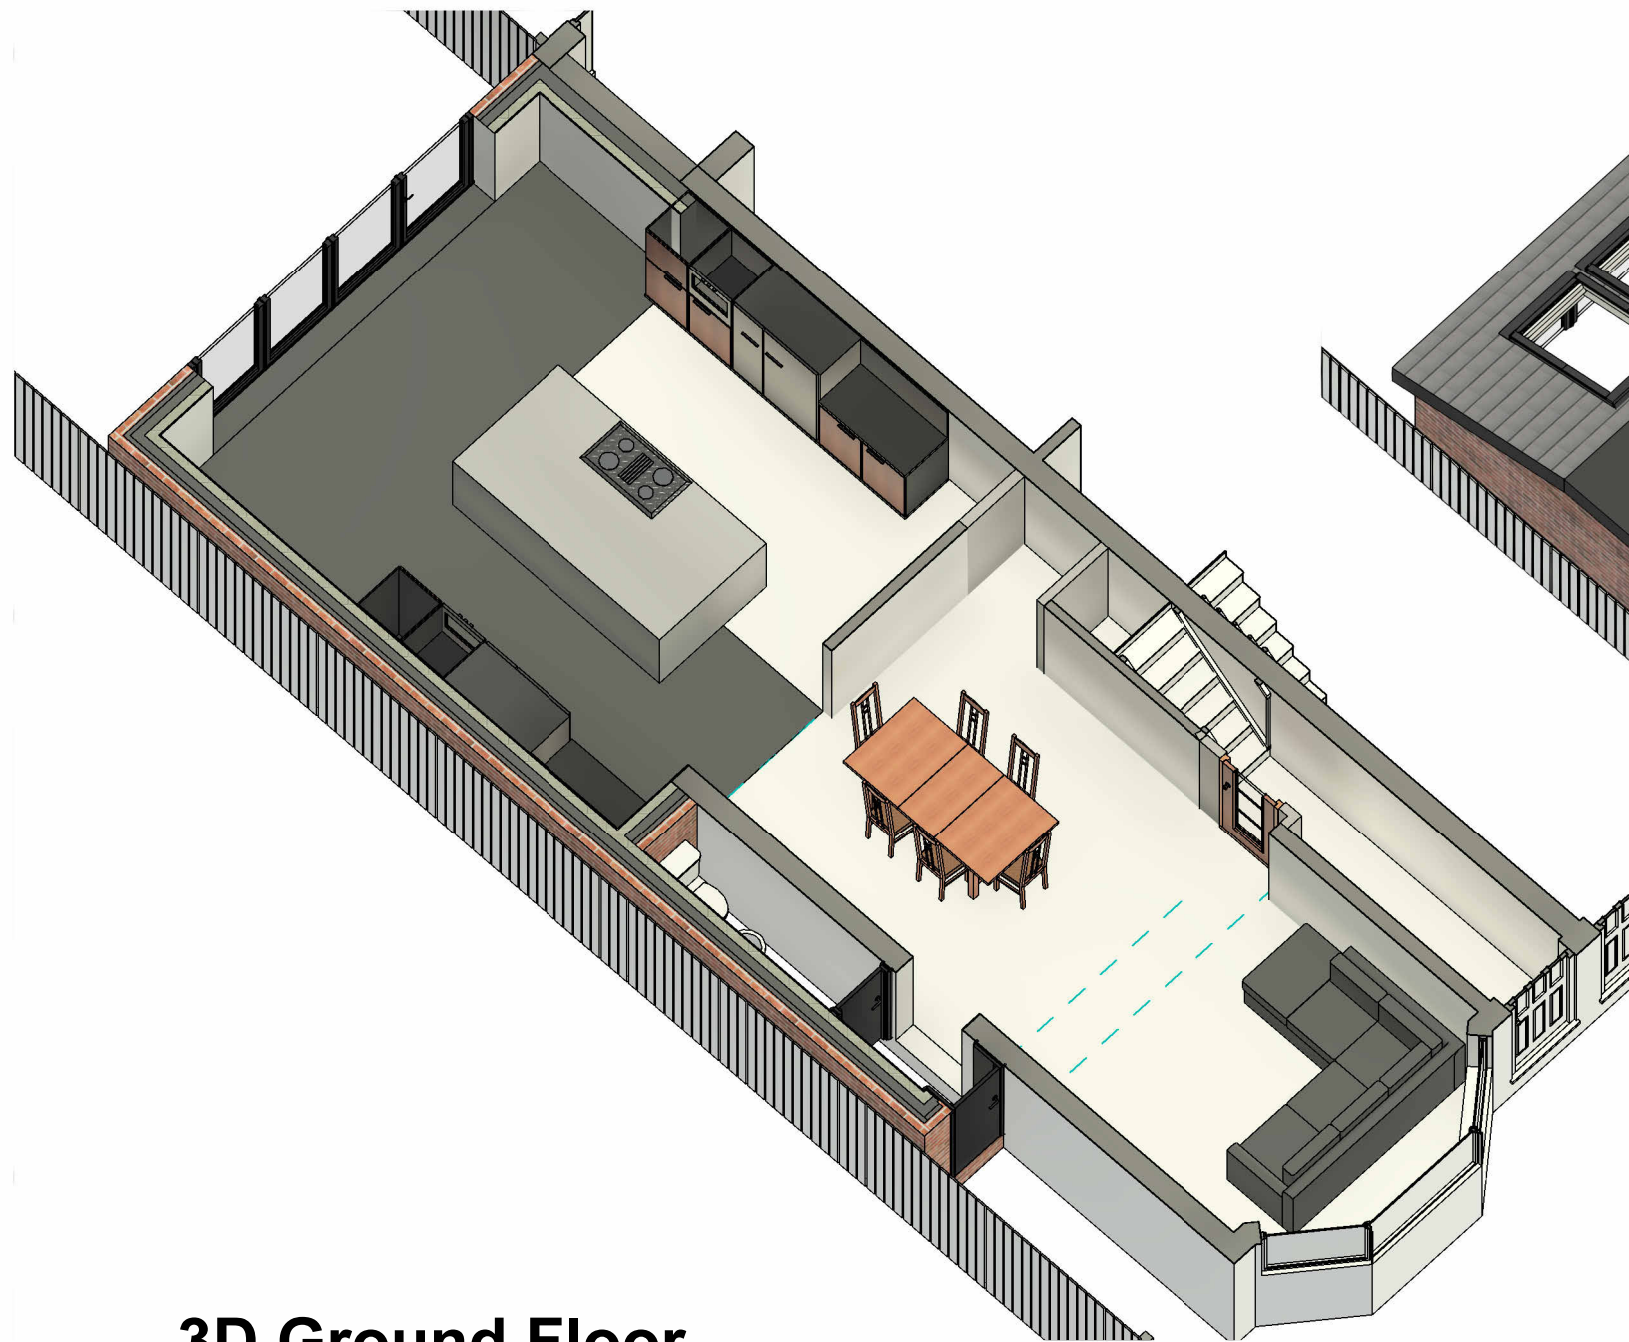

3D Ground Floor

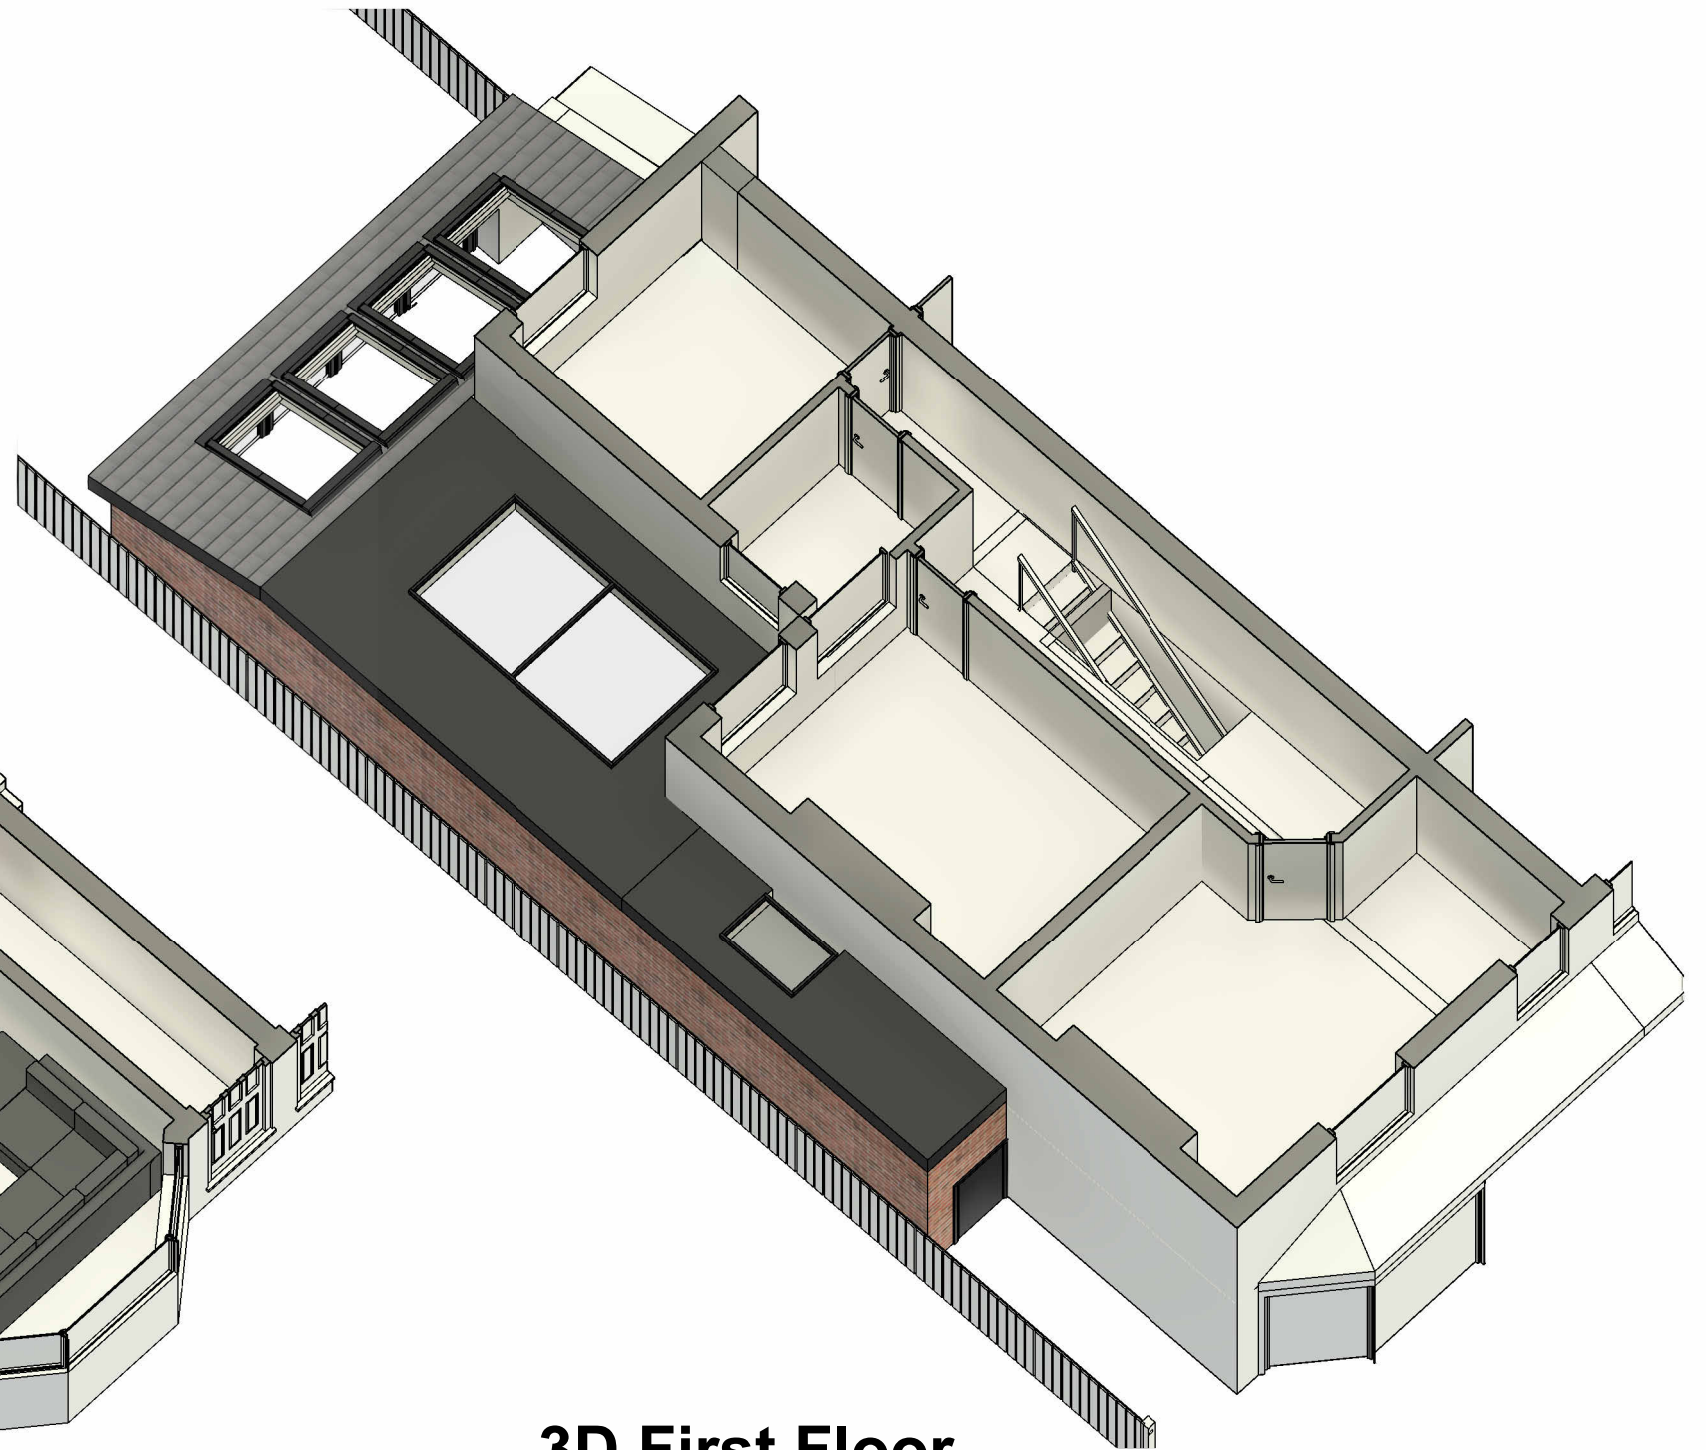

3D First Floor

COPYRIGHT © ALL RIGHTS RESERVED BY VIKAS ALYAS LTD. DO NOT SCALE FROM DRAWING. DRAWING INDICATES DESIGN INTENT ONLY. REPORT ANY DISCREPANCIES TO CLIENT / VA LTD. NOT TO BE USED FOR CONSTRUCTION UNLESS STATED SO. TO BE READ IN CONJUNCTION WITH OTHER DRAWINGS OR SPECIFICATION WHERE PROVIDED.



0161 511 8479

vikas@architek.uk
916 Stockport Road, Levenshulme, Manchester, M19 3AB

No.	Description	Date
P1	Issue to Planning	31.07.2024

PROJECT Part two/single storey rear extension and single storey side extension		ADDRESS 104 Longford Road, Chorlton, Manchester M21 9NP		CLIENT Baljinder Brennan	
Manchester City Council	PURPOSE OF ISSUE PLANNING	SHEET 3D Floor Plans	Date 02.01.2024 Drawn by VA Checked by VA	Date 02.01.2024	Project number 1254
				DRAWING NUMBER A106	Scale (@ A3) REV P1