


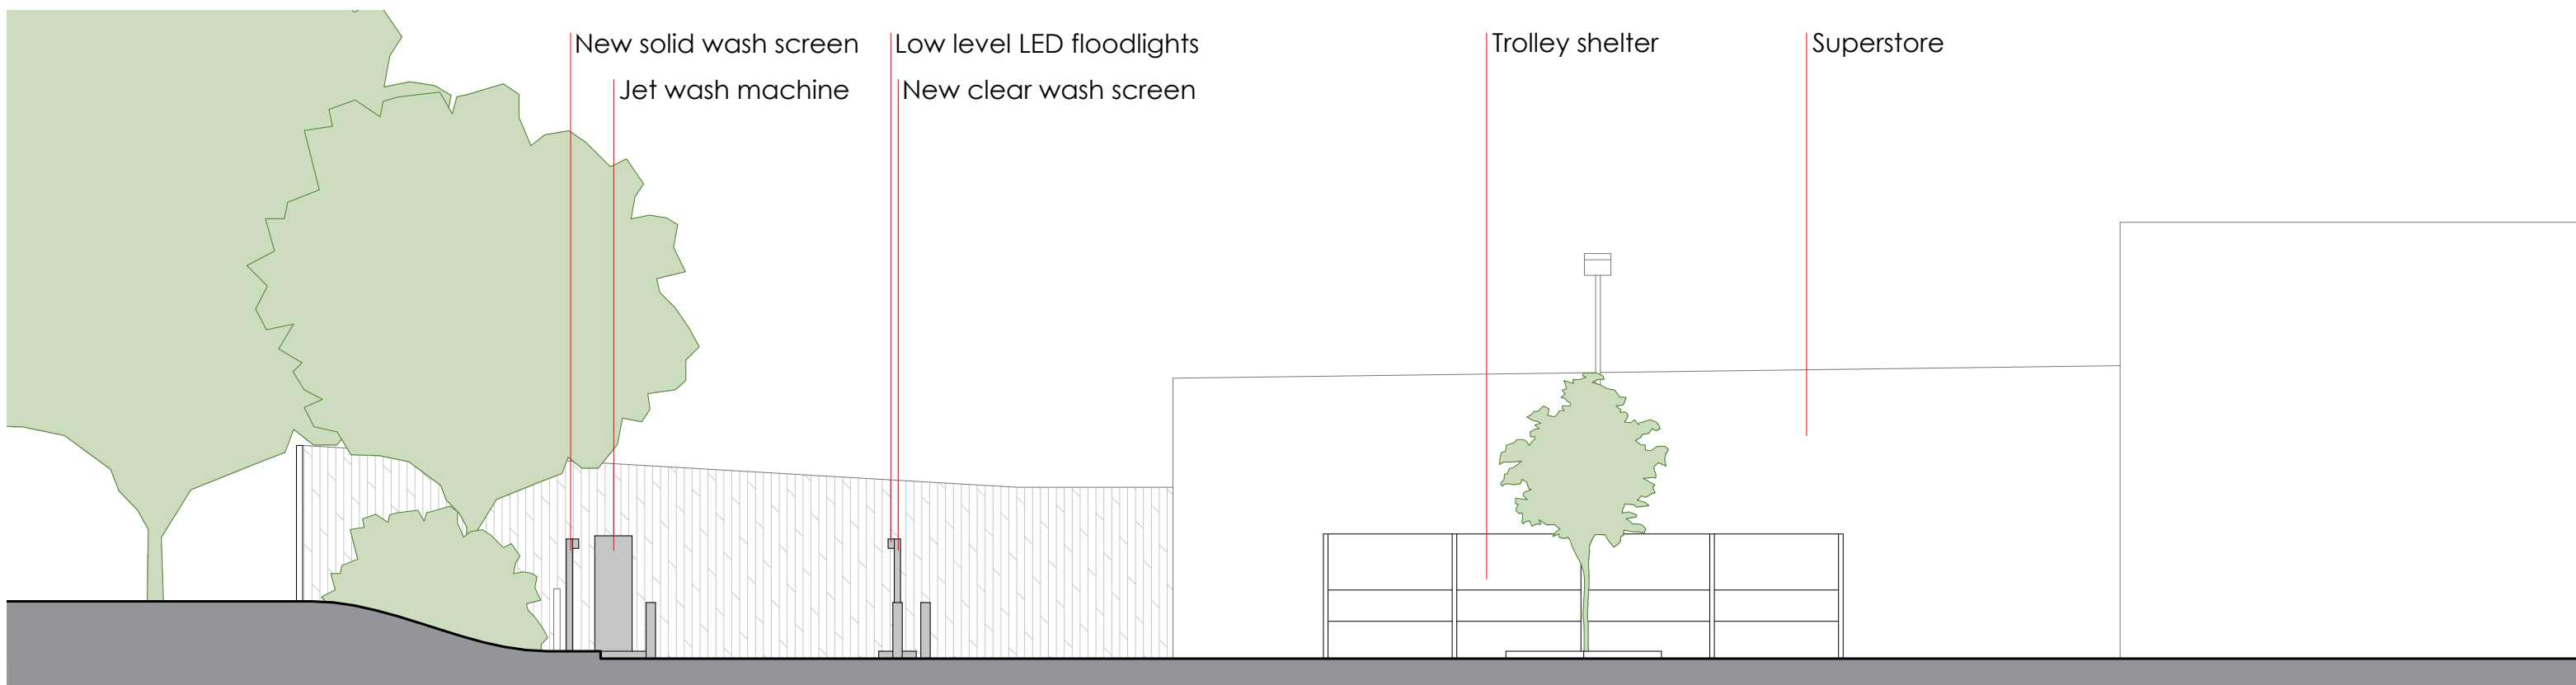


NORTH ELEVATION 1:100



SOUTH ELEVATION 1:100



EAST ELEVATION 1:100

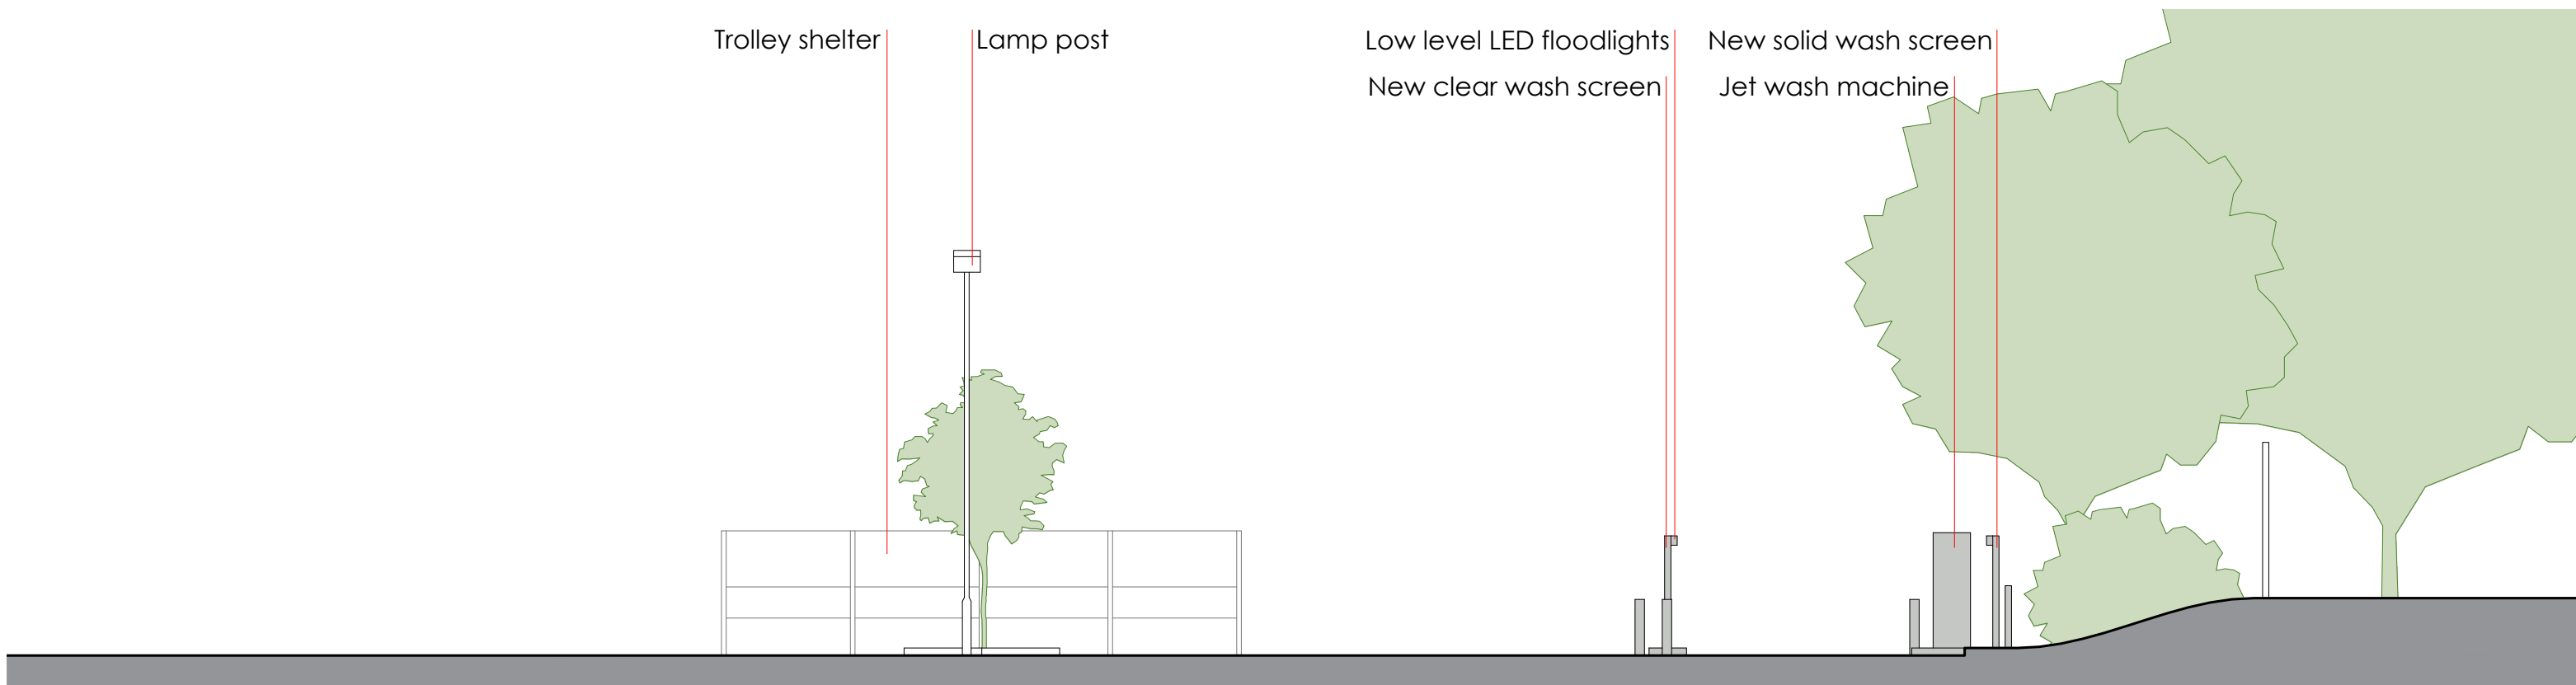


WEST ELEVATION 1:100

PROPOSED SITE ELEVATIONS



NOT TO SCALE

 

REVISIONS:

REV	NOTE	DATE
-----	------	------

NOTES:

Adcock Associates have prepared this drawing for the sole and specific use of the client and are not responsible for any use of its contents by others.
Hard copy prints may not scale accurately. All levels are in metres and dimensions in millimeters unless specified otherwise. To be read in conjunction with all other relevant drawings and specifications.
It must not be used for land transfer purposes and not for construction purpose.
The shape and size of the site has been taken from existing drawings prepared by others, accuracy and physical boundaries have not been authenticated.

Local Planning Authority:
Manchester City Council

PLANNING APPLICATION 5128 BURNAGE 24

CLIENT	HB HAMLEE BUILD LTD		
PROJECT	FORMATION OF JET WASH BAY AND ASSOCIATED SERVICES		
ADDRESS	TESCO BURNAGE SUPERSTORE BURNAGE GREATER MANCHESTER M19 1TF		
TITLE	PROPOSED SITE ELEVATIONS		
SCALE	1:100 @ A1	JOB NO	23947-14
DRAWN	PE	DWG NO	PA05
DATE	08/04/2024	REVISION	
CHECKED		DATE	
RETAIL ROADSIDE DESIGN AND PLANNING			
Birmingham Road Birmingham B3 7YU +44(0)121 414 4202 info@adcockassociates.co.uk www.adcockassociates.co.uk			
			ADCOCK ASSOCIATES