



DO NOT SCALE OR MEASURE FROM THIS DRAWING.
ALL DIMENSIONS ARE TO BE CHECKED BY SITE MEASUREMENTS
AND ANY DISCREPANCIES TO BE REPORTED IMMEDIATELY TO
JW LEES LTD PROPERTY DEPARTMENT.


THIS DRAWING MUST BE READ IN CONJUNCTION WITH ALL
OTHER JW LEES LTD DRAWINGS, SUBCONTRACTORS AND
OTHER CONSULTANTS DRAWINGS AND TOGETHER WITH ANY
SPECIFICATIONS AND OTHER CONTRACT DOCUMENTS.

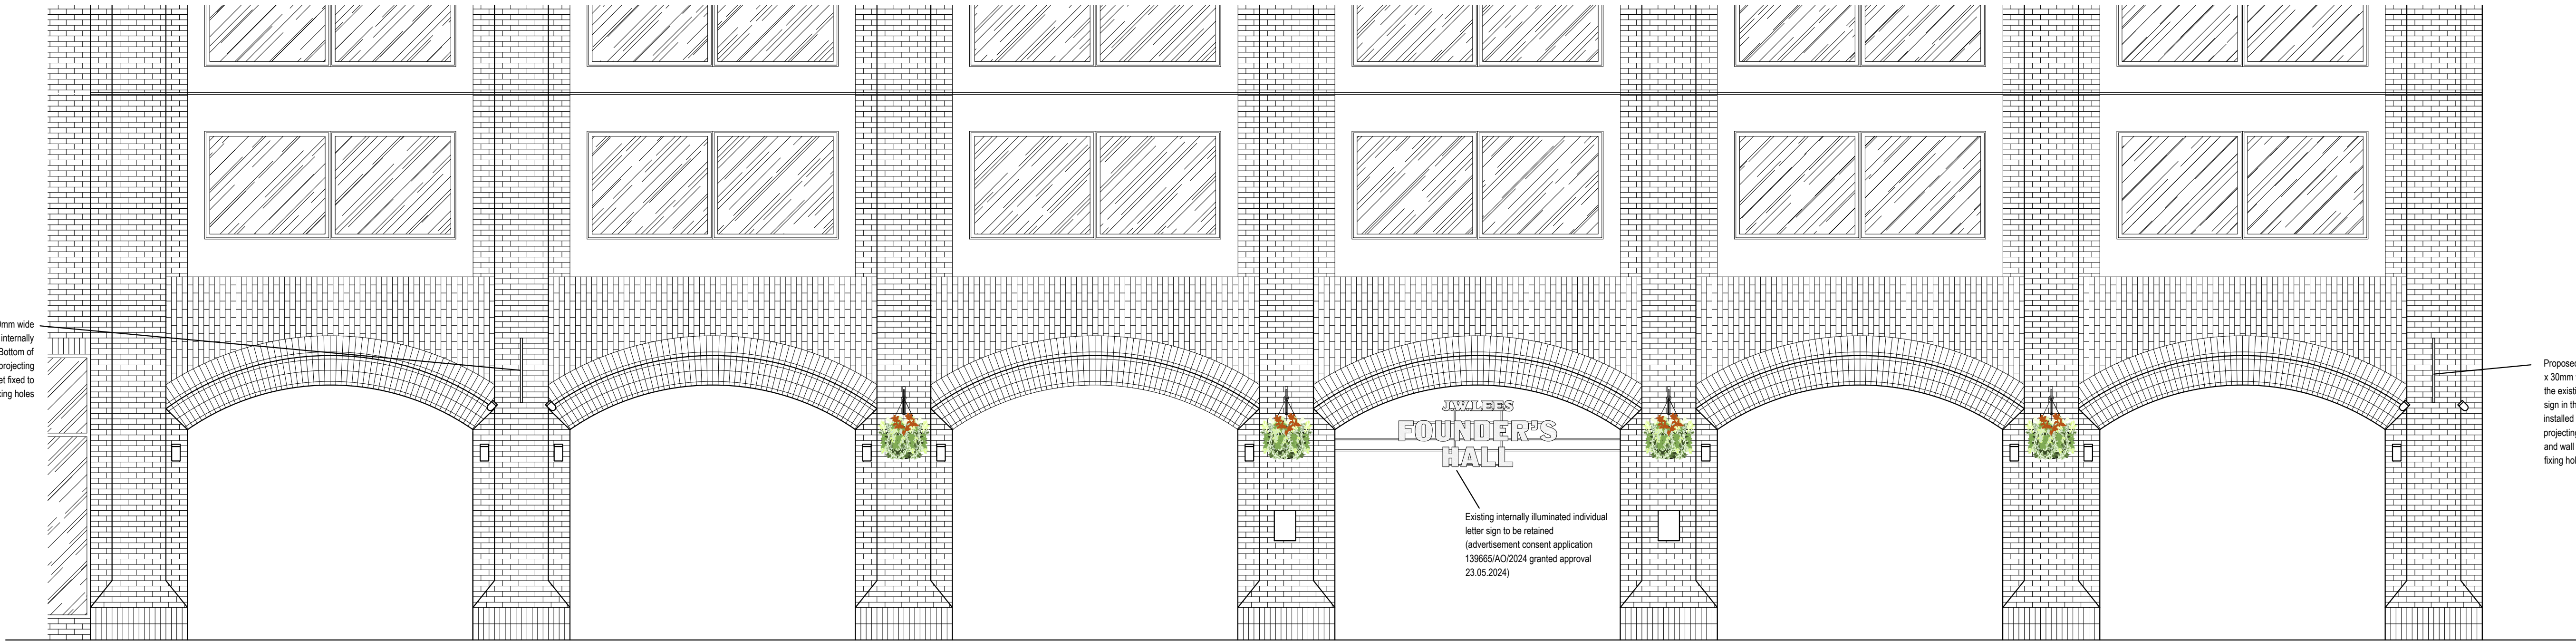


PROPOSED PART FRONT ELEVATION

 


Photograph showing original projecting signs (now removed)

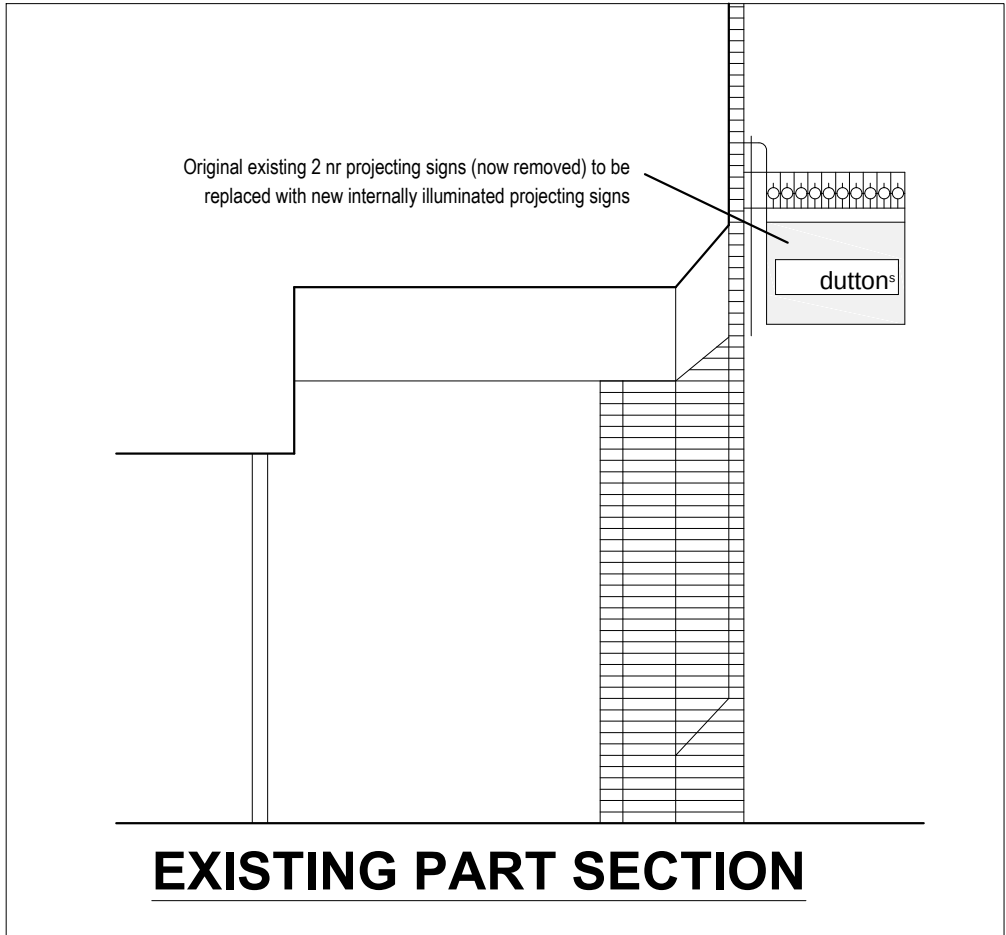


EXISTING PART SECTION

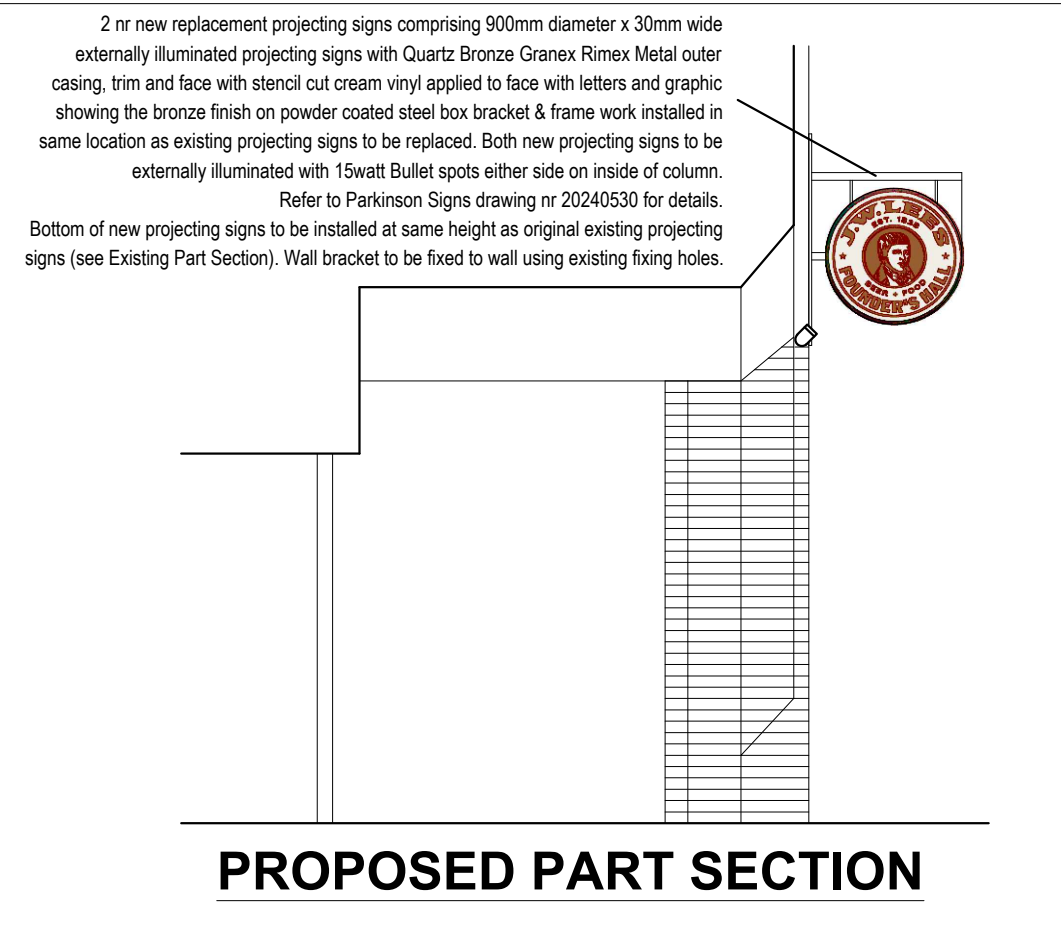

PROPOSED PART SECTION

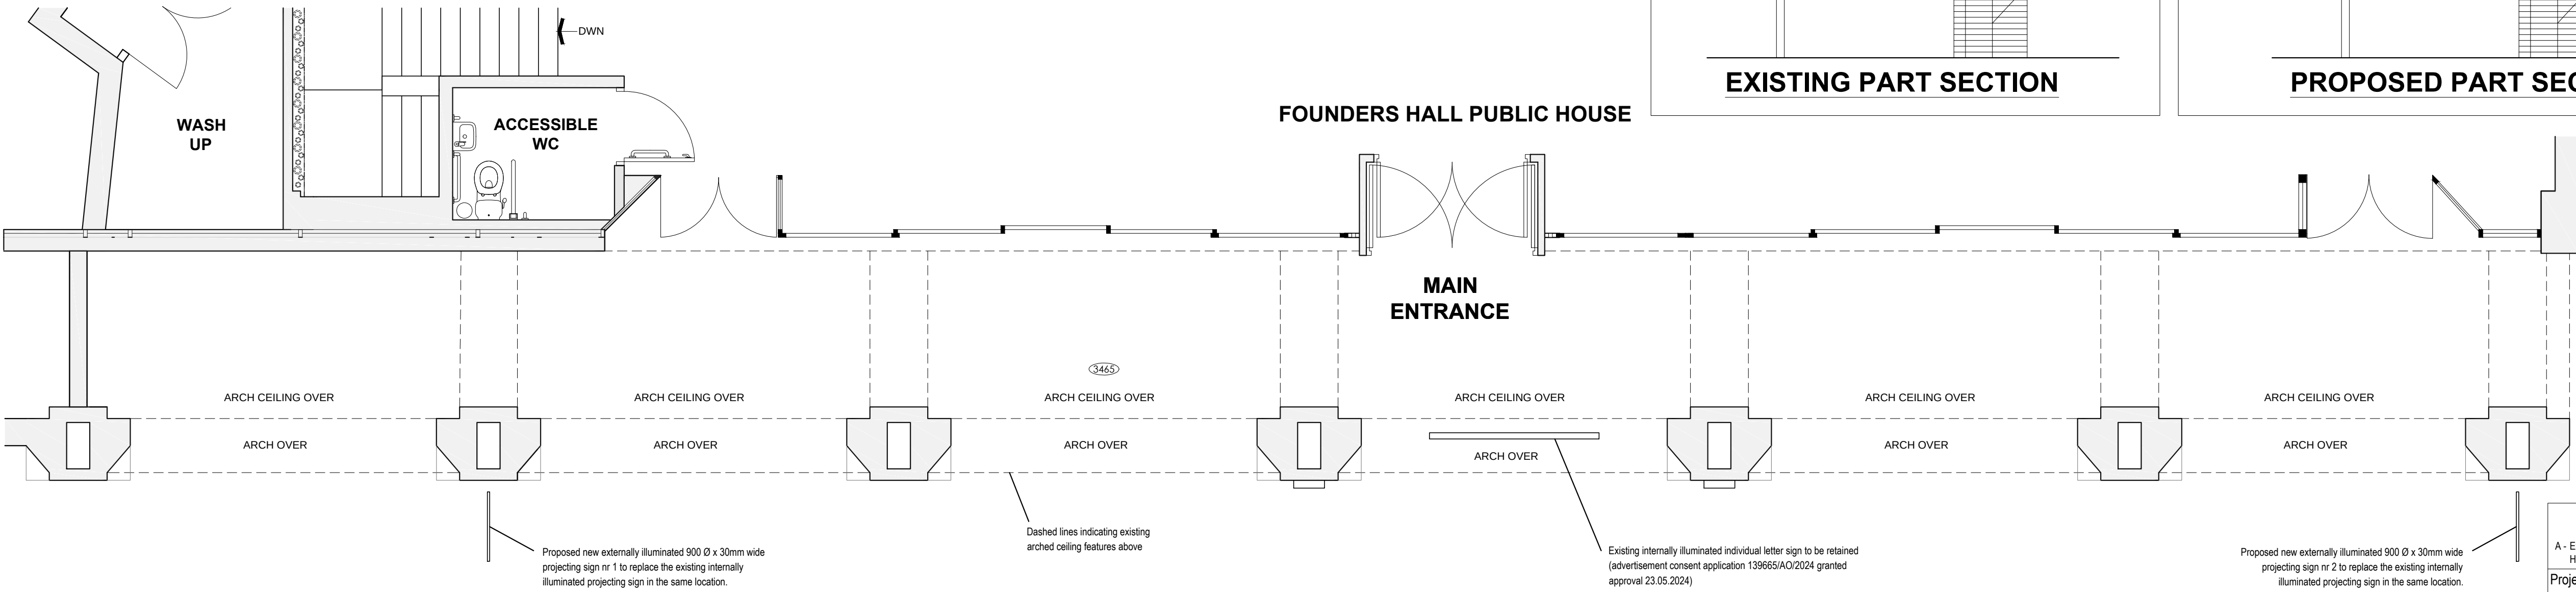

PROPOSED PART GROUND FLOOR PLAN

 

Revisions	
A -	Existing part section and photograph of existing projecting signs added. Height to underside of new projecting signs lowered to match existing
Project	
ADVERTISEMENT CONSENT PLANNING APP FOR 2 NR REPLACEMENT PROJECTING SIGNS	
Location	
FOUNDERS HALL, MANCHESTER 2-10 ALBERT SQUARE, MANCHESTER, M2 6LW	
JW LEES GREENGATE BREWERY GRIMSHAW LANE, MIDDLETON, M24 2AX	
Drawing	
PROPOSED SIGNAGE	
Scale	1:50 @ A1
Date	JUN 2024
Drawing number	1298/JWL/02/A