
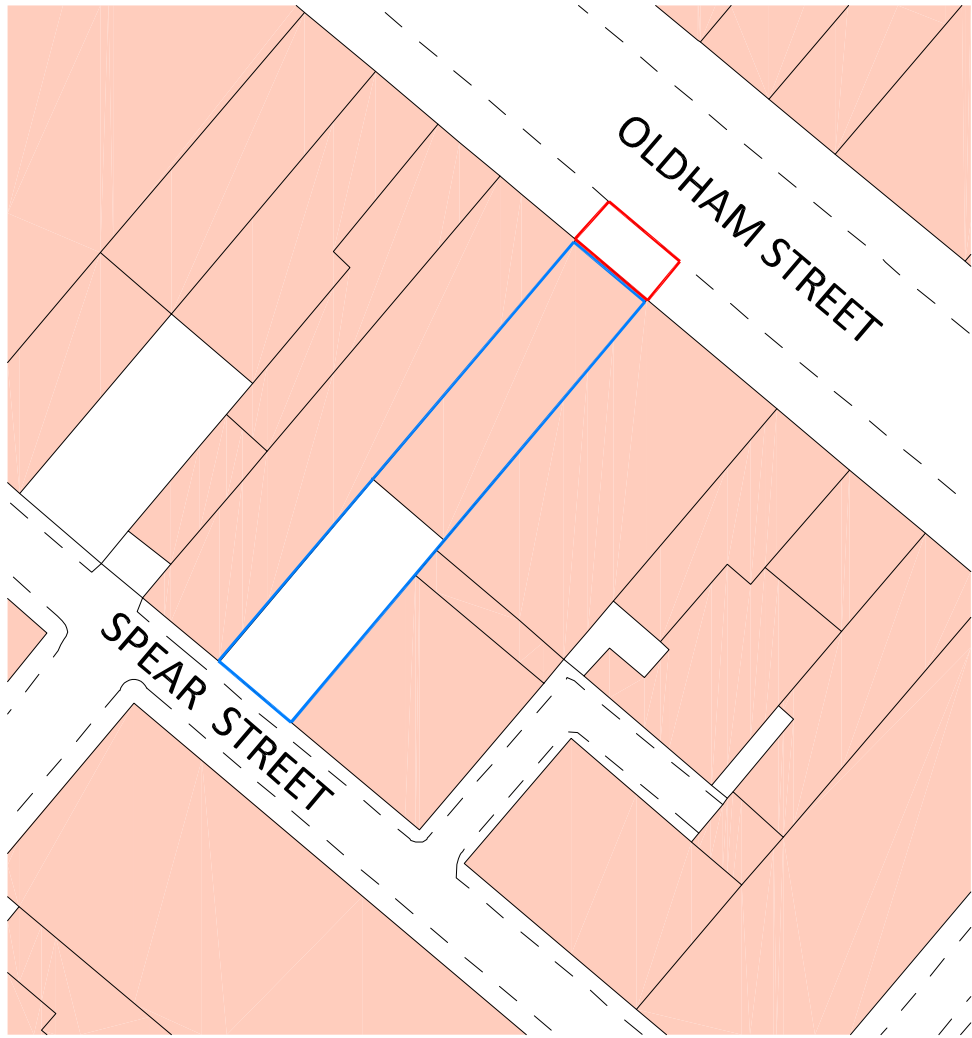
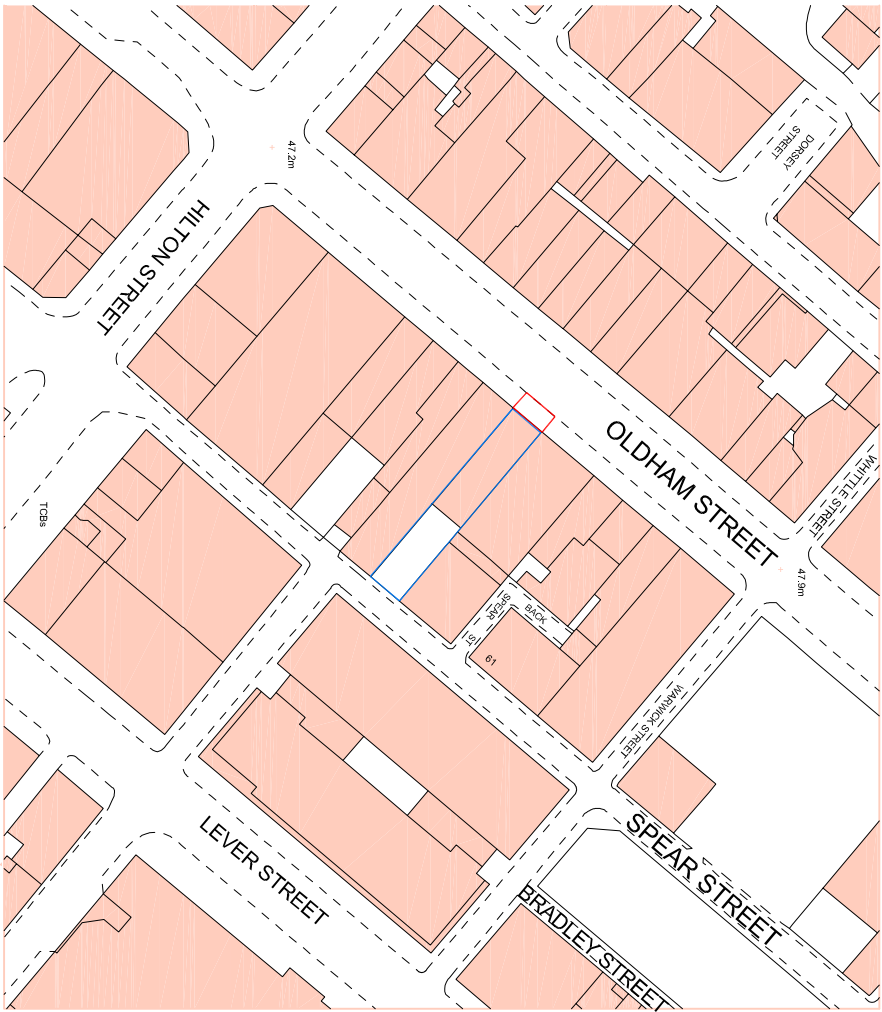


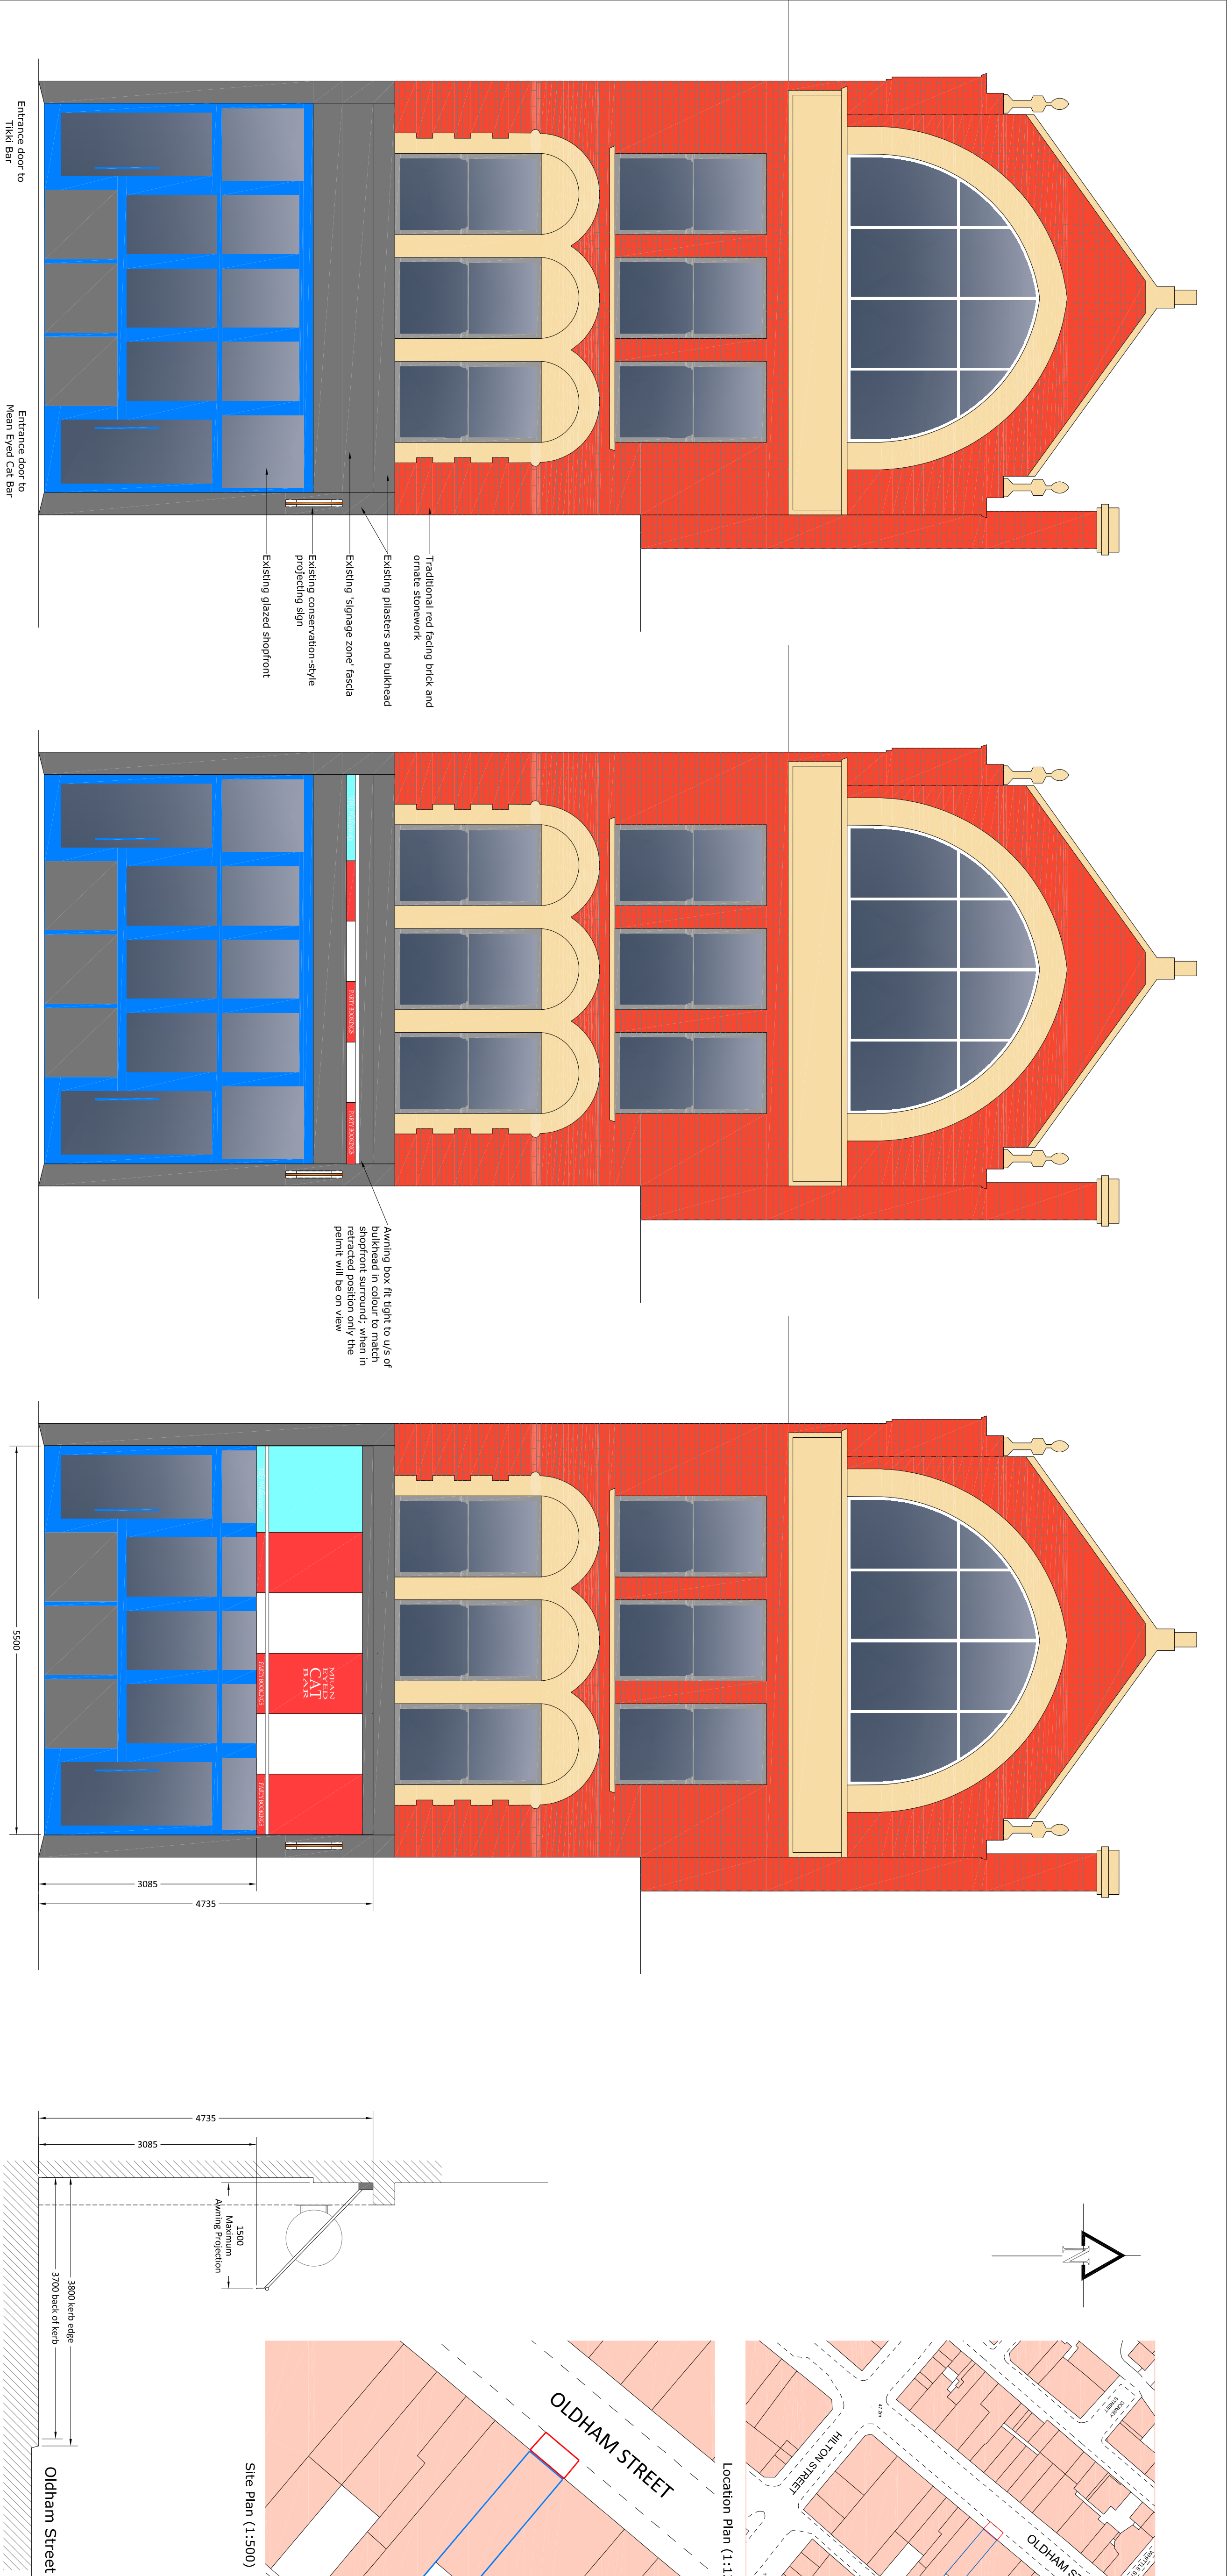

Section Through Awning
(1:50)

Existing Front Elevation (1:50)

Proposed Front Elevation with Awning Retracted (1:50)

Proposed Front Elevation with Awning Extended (1:50)



Example image of proposal

A. 27.06.24 - Issued to planning [AB]

Rev. Description

Location, **Mean Eyed Cat**

60 Oldham Street
Manchester
M4 1LE

Title, Proposed Awning

Scale, AS SHOWN @ A1 Dwg No. S24475 / A-01 Revision, A
hello@spokeimtd.co.uk tel. 0113 335 0975

SPOKE
ARCHITECTURAL DESIGN

PLANNING