

Architects are to be notified of any discrepancies.
Contractors must check all dimensions on site.
This drawing is subject to copyright laws and is for use on this project only.
This drawing is to be used solely for the information as titled only.
For other information refer to the latest revision of any cross referenced drawings.
To be read in conjunction with relevant design standards/protocols


This is a colour drawing. In order to ensure any subsequent reproduction is viewed correctly it should be printed in full colour.

BOUNDARY SCHEDULE - OPTION 7D			
	BOUNDARY	ACRES	SQM
	SITE APPLICATION BOUNDARY	2.23	9033.87

TREES REMOVED SUBJECT TO TREE SPECIALIST REVIEW & LPA APPROVAL.
REFER TO LANDSCAPE ARCHITECT PROPOSALS.

EXISTING BUILDINGS AND SITE ELEMENTS TO BE DEMOLISHED / REMOVED.

PARKING SCHEDULE OPT 7D	
	QUANTITY
EVC SPACES	2
LIDL ACCESSIBLE SPACES	5
LIDL PARENT & CHILD SPACES	9
LIDL STANDARD SPACES	86
GRAND TOTAL	102

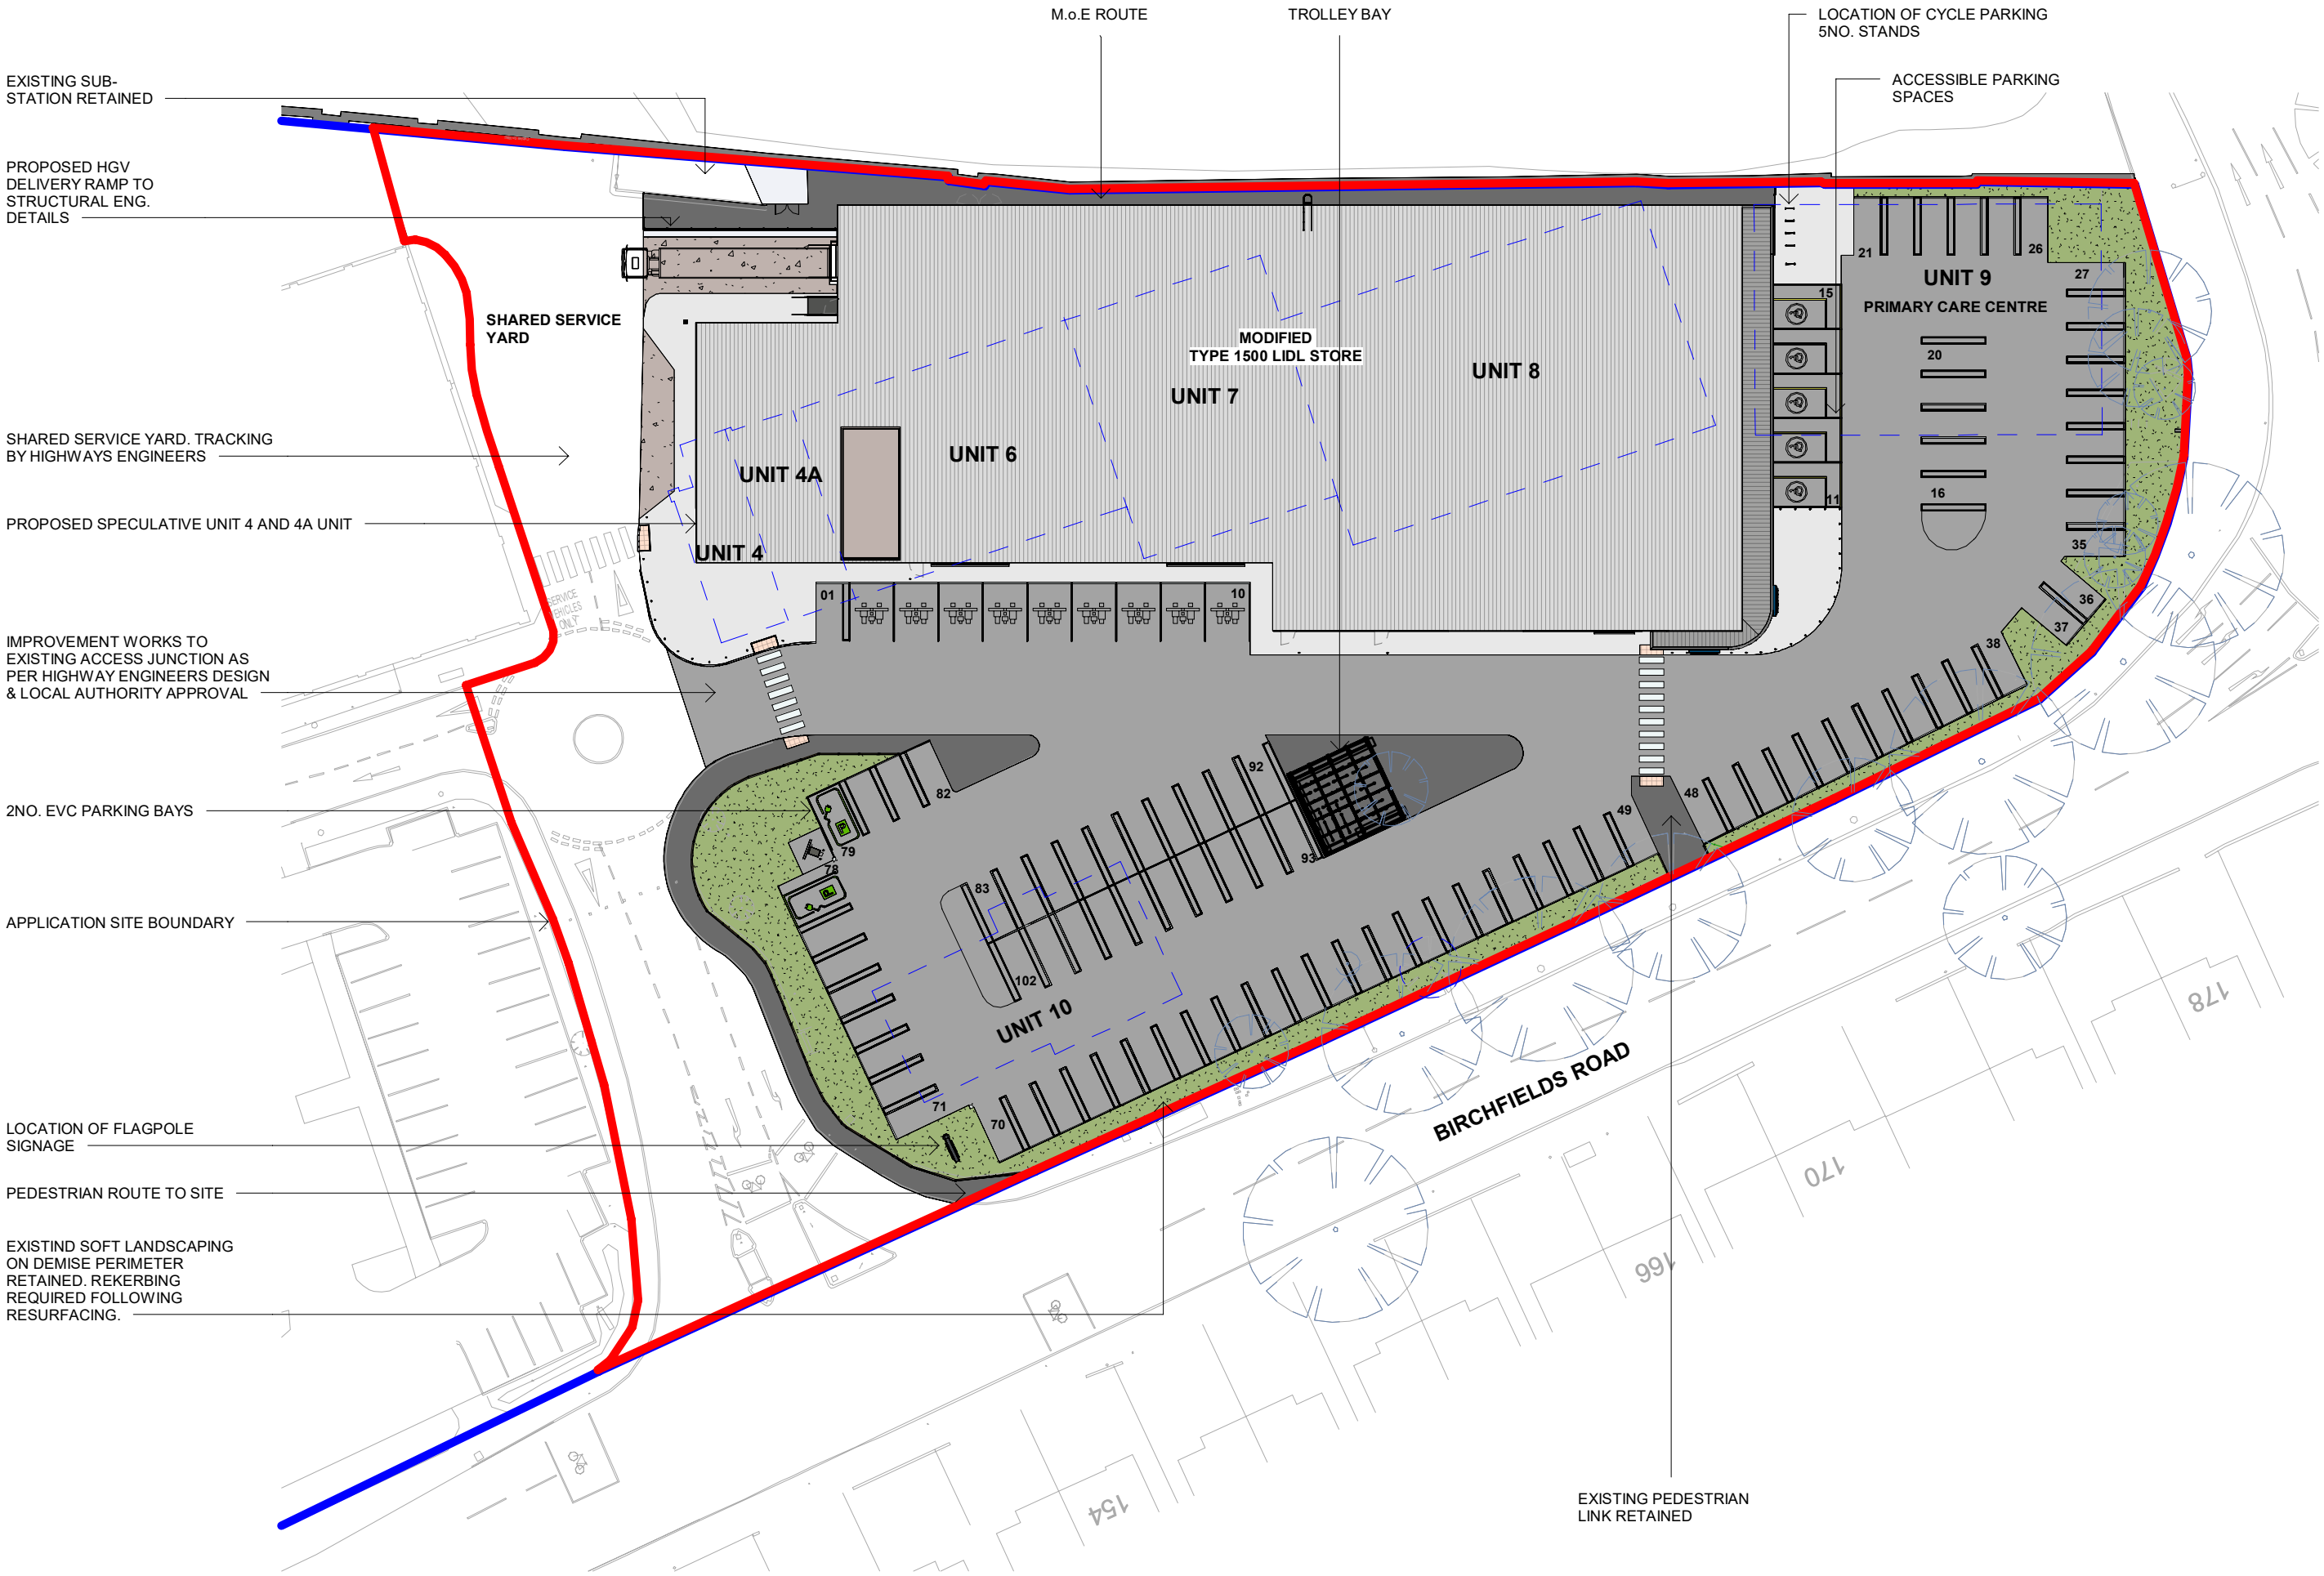

C6	UPDATED AS PER LATEST LIDL SPEC - PLANNING	27.02.24	SP	JM
C5	PLANNING UPDATE AS PER CLIENTS REQUEST	13.11.23	SP	JM
C4	PLANNING PACK AMENDMENTS	17.10.23	SI	JM
C3	ALTERATIONS TO SCHEME - PLANNING ISSUE	03.10.23	SP	JM
C2	SCHEME UPDATED. ISSUED FOR PLANNING	01.02.22	MN	JM
C1	Planning issue	09.04.21	DM	JM
P5	EVC spaces added	07.04.21	DM	JM
P4	Layout updated to show phase 2, VRF units & flagpole	06.04.21	DM	JM
P3	Unit 4 revised	19.03.21	DM	JM
P2	Layout updated	11.12.20	DM	JM
P1	First issue	09.10.20	DM	JM
Rev	Description	Date	Dm	Ckd

Status

PLANNING

SMR

SMALLEY MARSEY RISPIN

ARCHITECTS

Floor 2 The Exchange Station Parade Harrogate HG1 1TS
01423 707 757 admin@smrarchitects.co.uk

Project

FOLLOWFIELD RETAIL PARK

Client



Drawing Title

PROPOSED SITE PLAN

Proj Ref	Origin	Zone	Level	Type	Role	Num	Status	Rev
- - - 7397 -	SMR	- 00 -	XX -	DR -	A -	2003 -	A3 -	C6
SMR Job Ref		Sheet		Scale		Drawn		
7397-00-2003		A2		1 : 500		DM		