


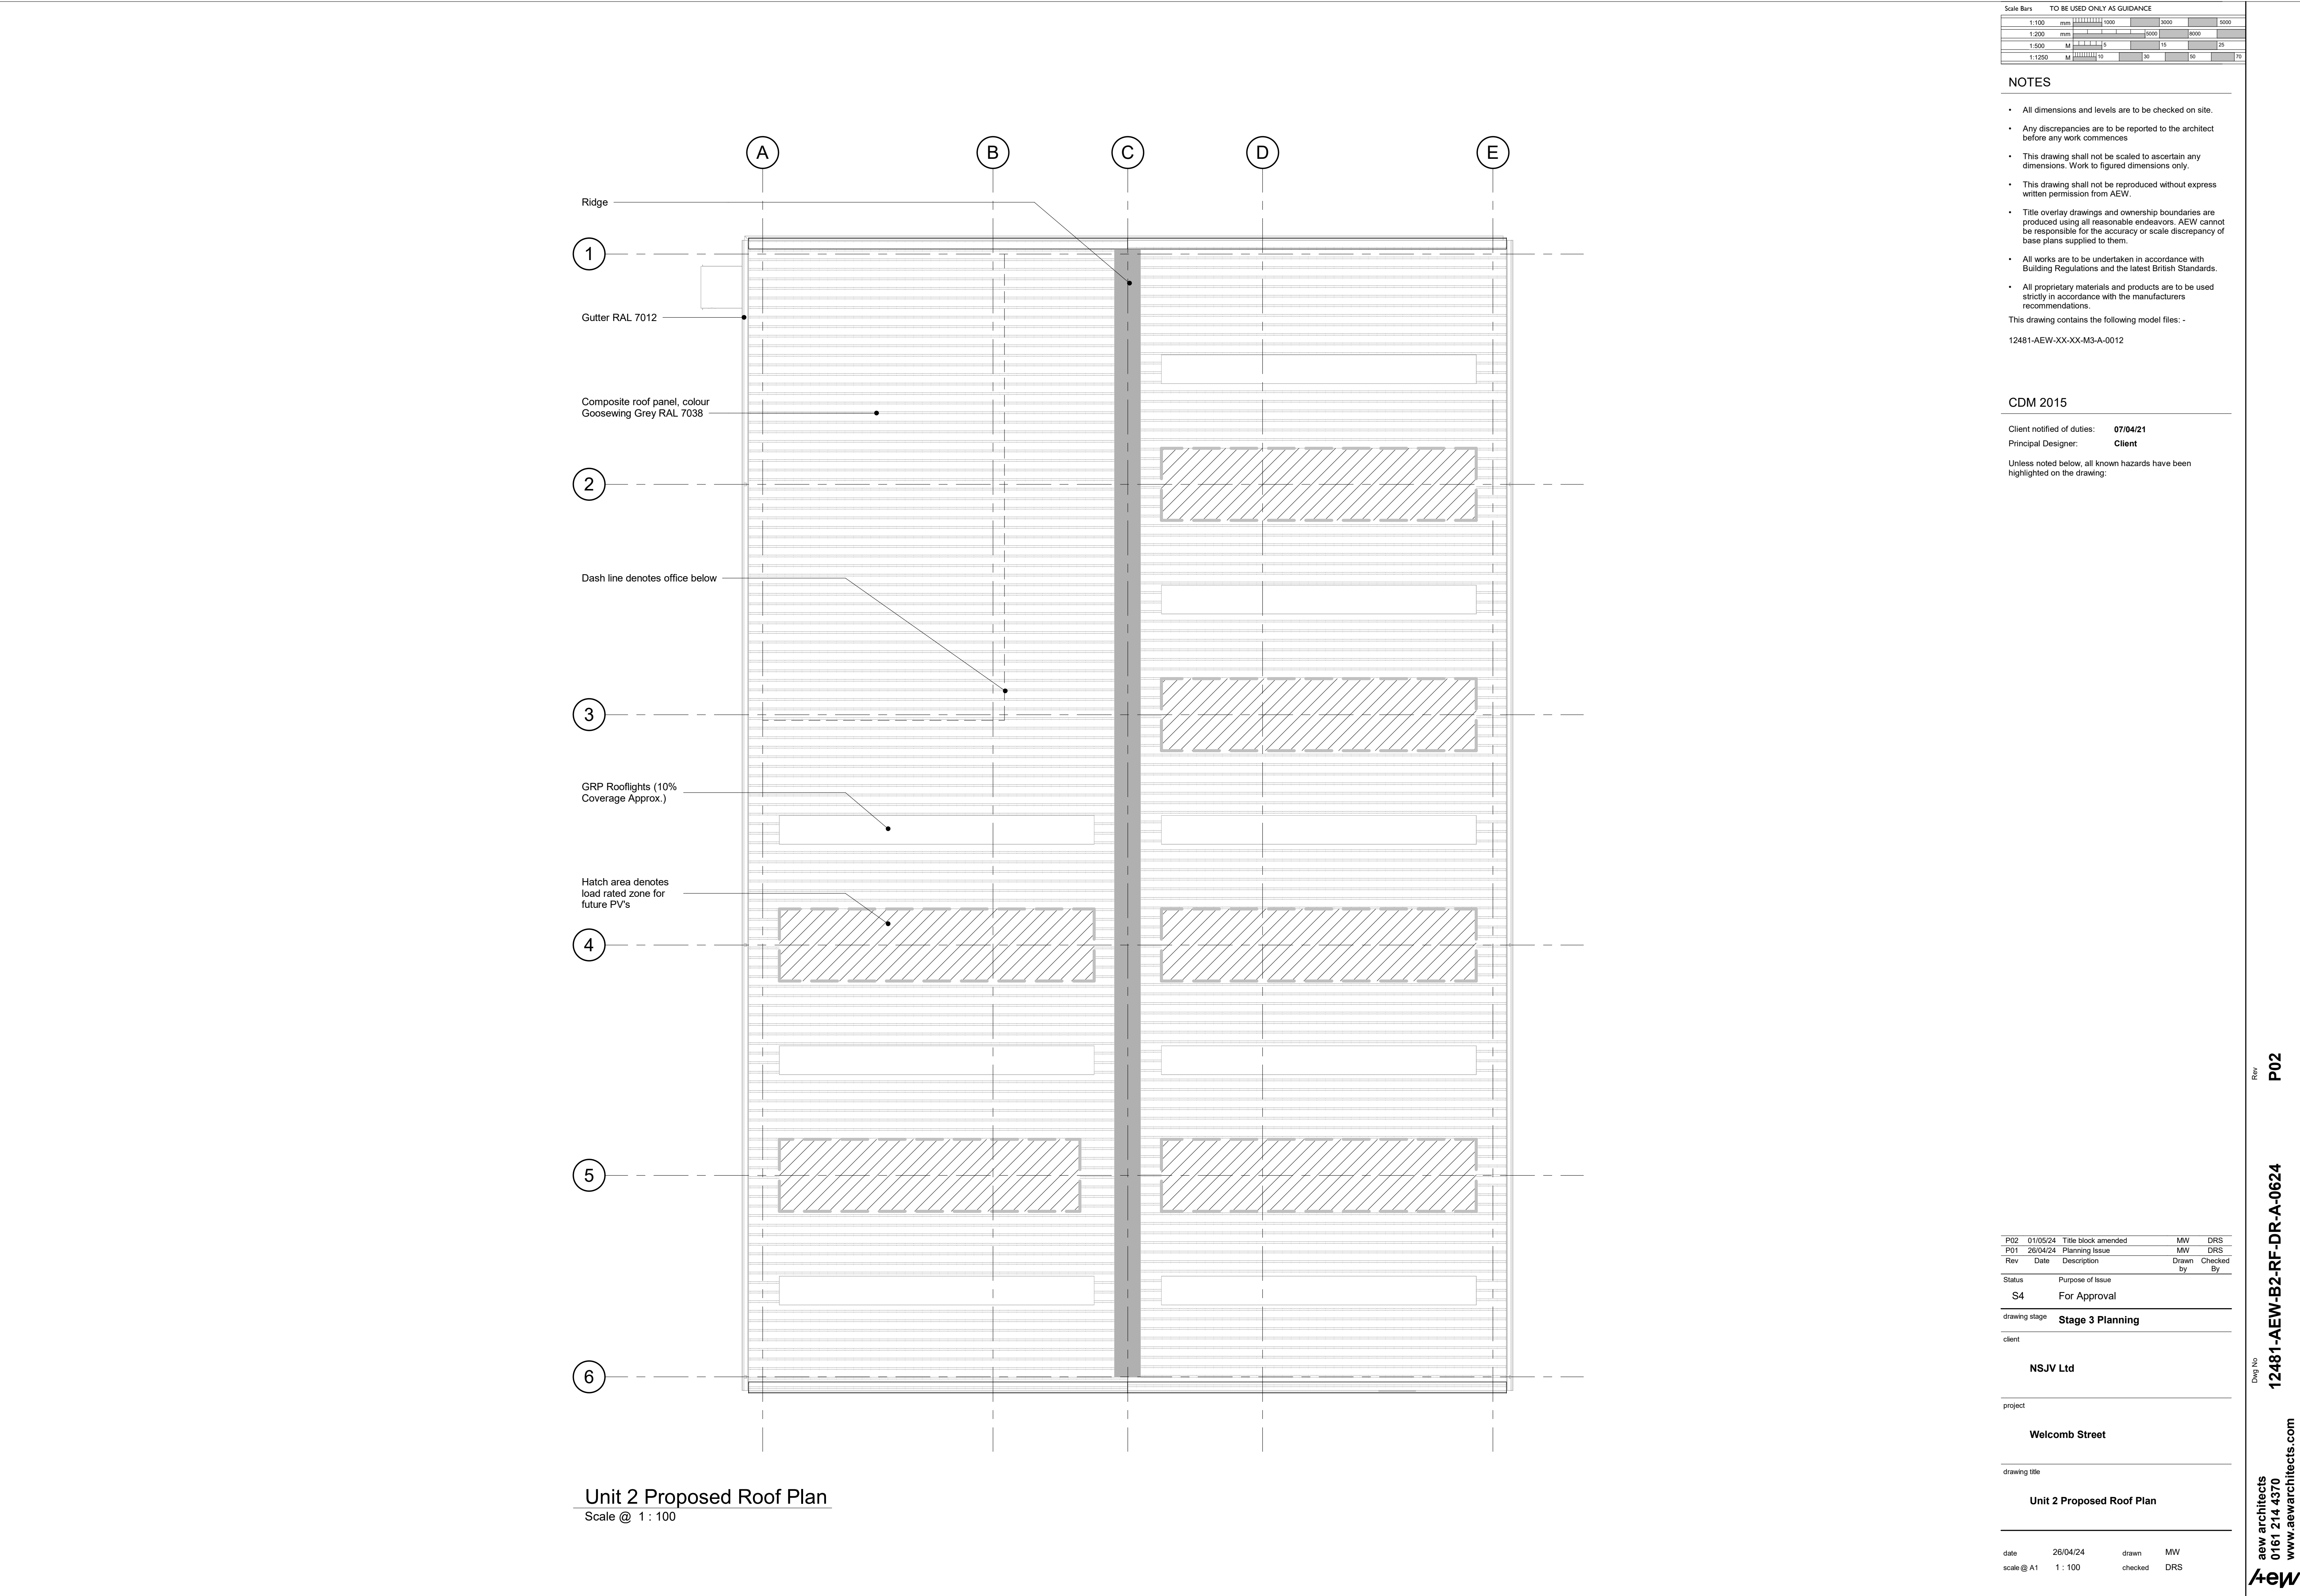

Scale Bars		TO BE USED ONLY AS GUIDANCE									
1:100	mm	0	1000	2000	3000	4000	5000				
1:200	mm	0	1000	2000	3000	4000	5000				
1:500	M	0	5	10	15	20	25				
1:1250	M	0	10	20	30	40	50	60	70		

NOTES

- All dimensions and levels are to be checked on site.
 - Any discrepancies are to be reported to the architect before any work commences
 - This drawing shall not be scaled to ascertain any dimensions. Work to figured dimensions only.
 - This drawing shall not be reproduced without express written permission from AEW.
 - Title overlay drawings and ownership boundaries are produced using all reasonable endeavors. AEW cannot be responsible for the accuracy or scale discrepancy of base plans supplied to them.
 - All works are to be undertaken in accordance with Building Regulations and the latest British Standards.
 - All proprietary materials and products are to be used strictly in accordance with the manufacturers recommendations
- This drawing contains the following model files: -
- 12481-AEW-XX-XX-M3-A-0012

CDM 2015

Client notified of duties: 07/04/21
Principal Designer: Client

Unless noted below, all known hazards have been highlighted on the drawing.

P02	01/05/24	Title block amended	MW	DRS
P01	26/04/24	Planning Issue	MW	DRS
Rev	Date	Description	Drawn by	Checked By

Status	Purpose of Issue
S4	For Approval

drawing stage Stage 3 Planning

client

NSJV Ltd

project

Welcomb Street

drawing title

Unit 2 Proposed Roof Plan

date	26/04/24	drawn	MW
scale @ A1	1 : 100	checked	DRS

Rev
P02

Dwg No
12481-AEW-B2-RF-DR-A-0624

aew architects
0161 214 4370
www.aewarchitects.com
Aew