




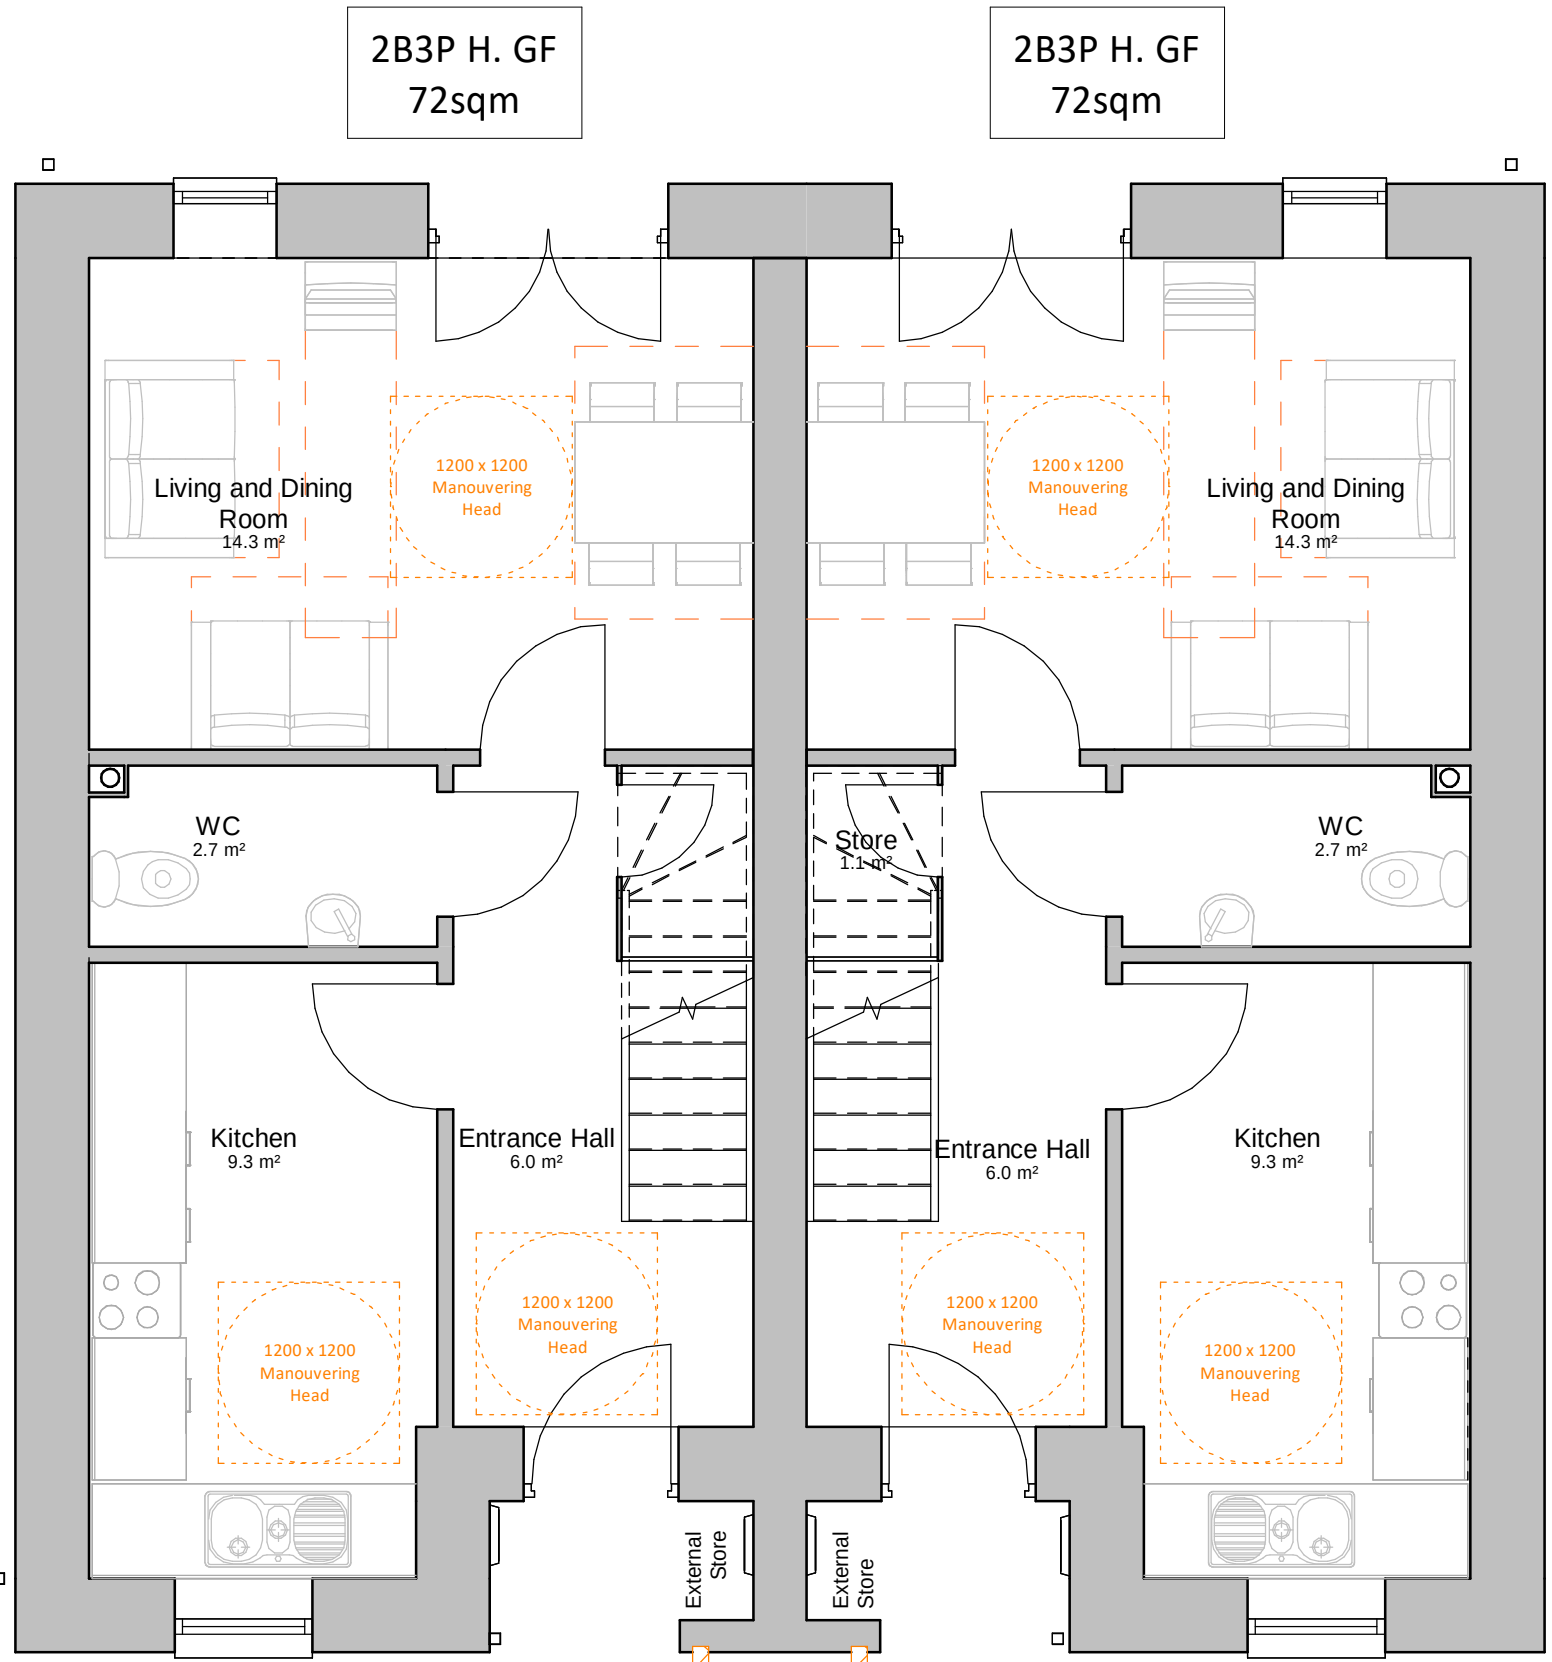

House Type - 2BH 72m² Ground Floor Plan
1 : 50

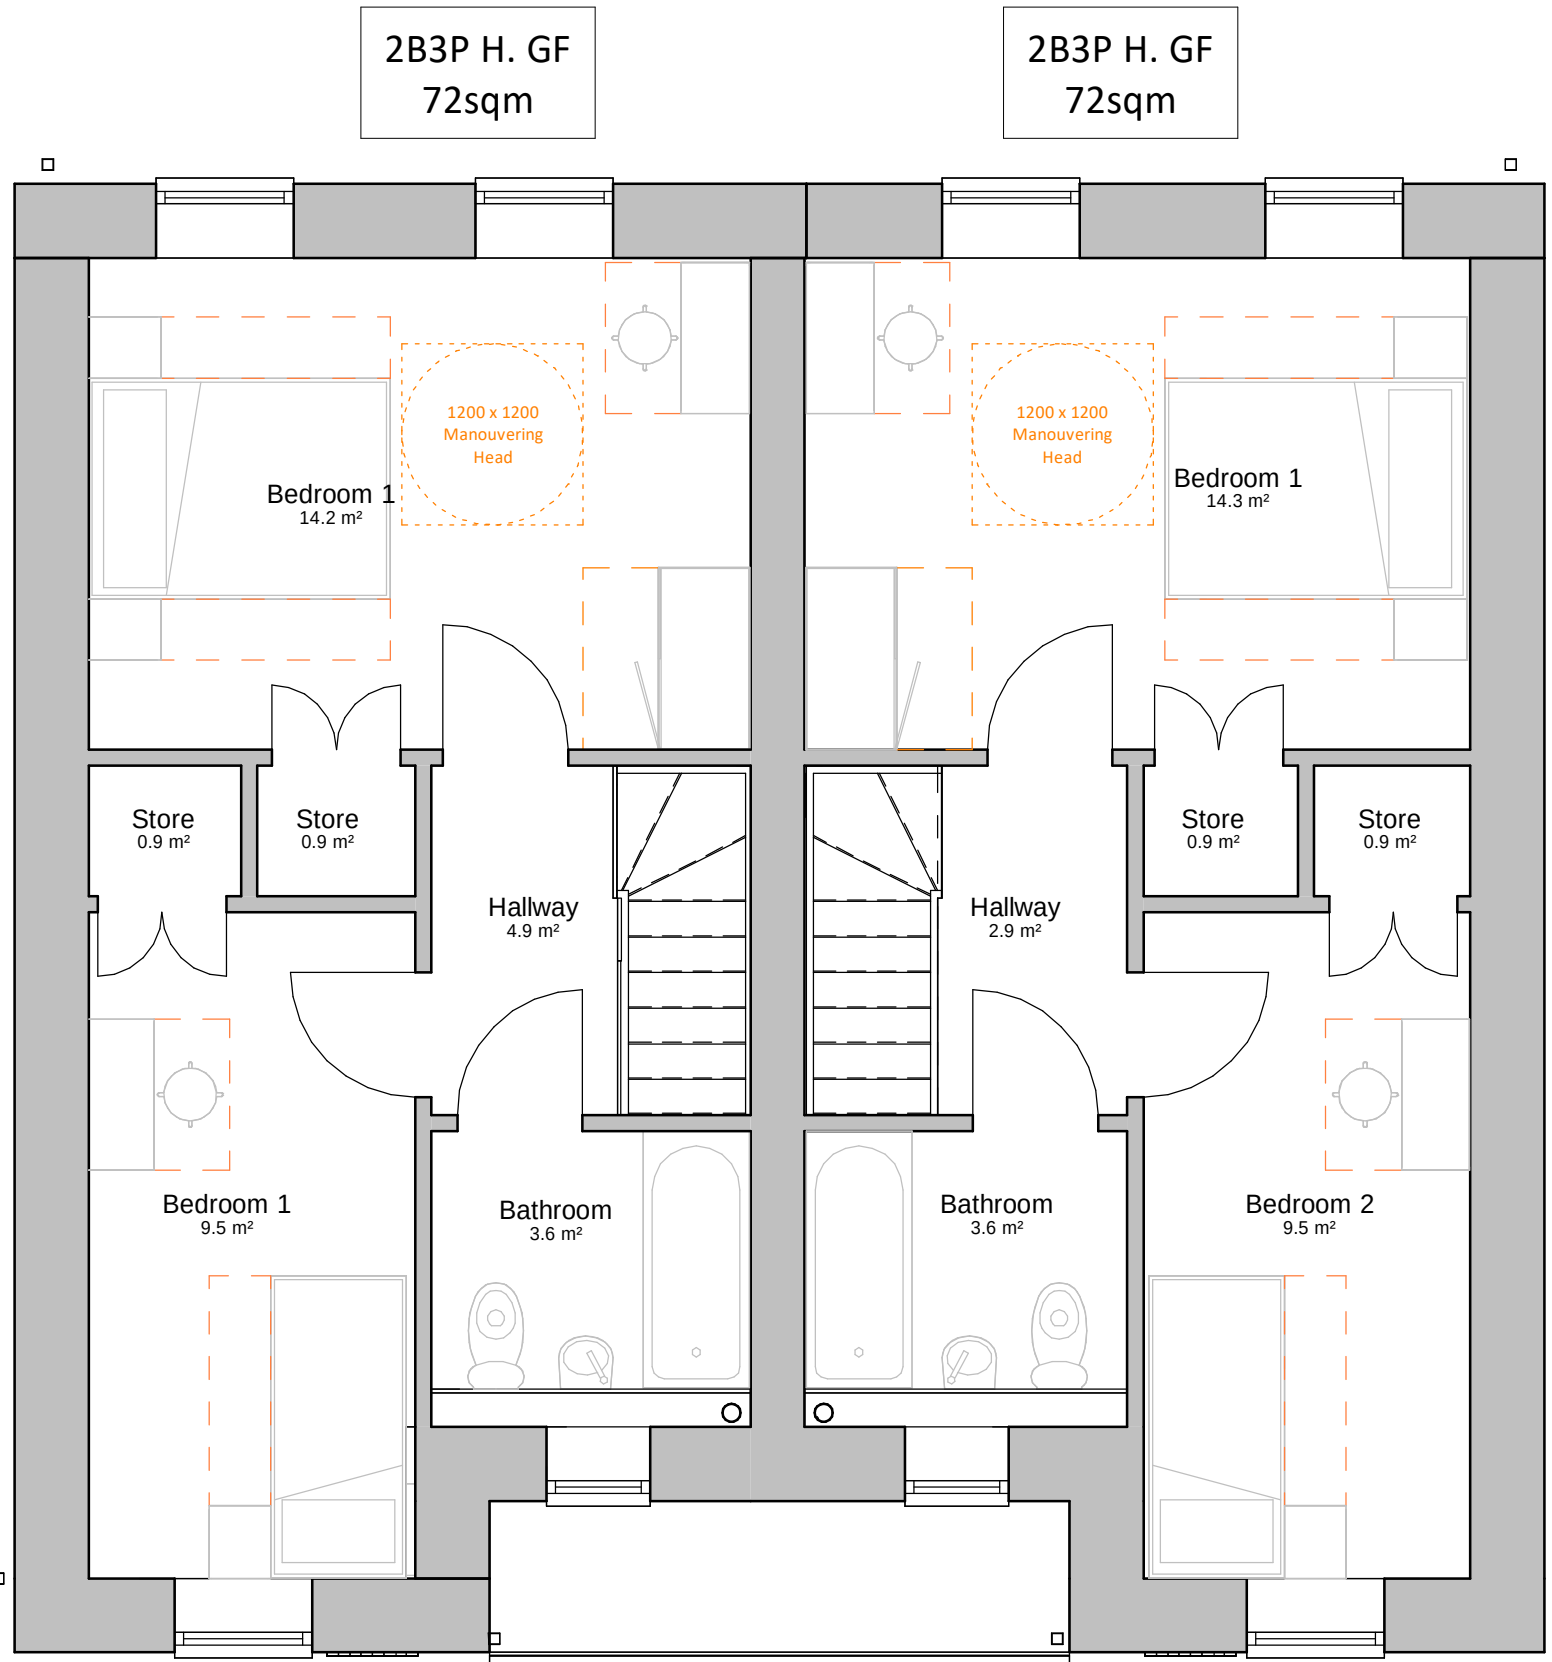


House Type - 2BH 72m² First Floor Plan
1 : 50

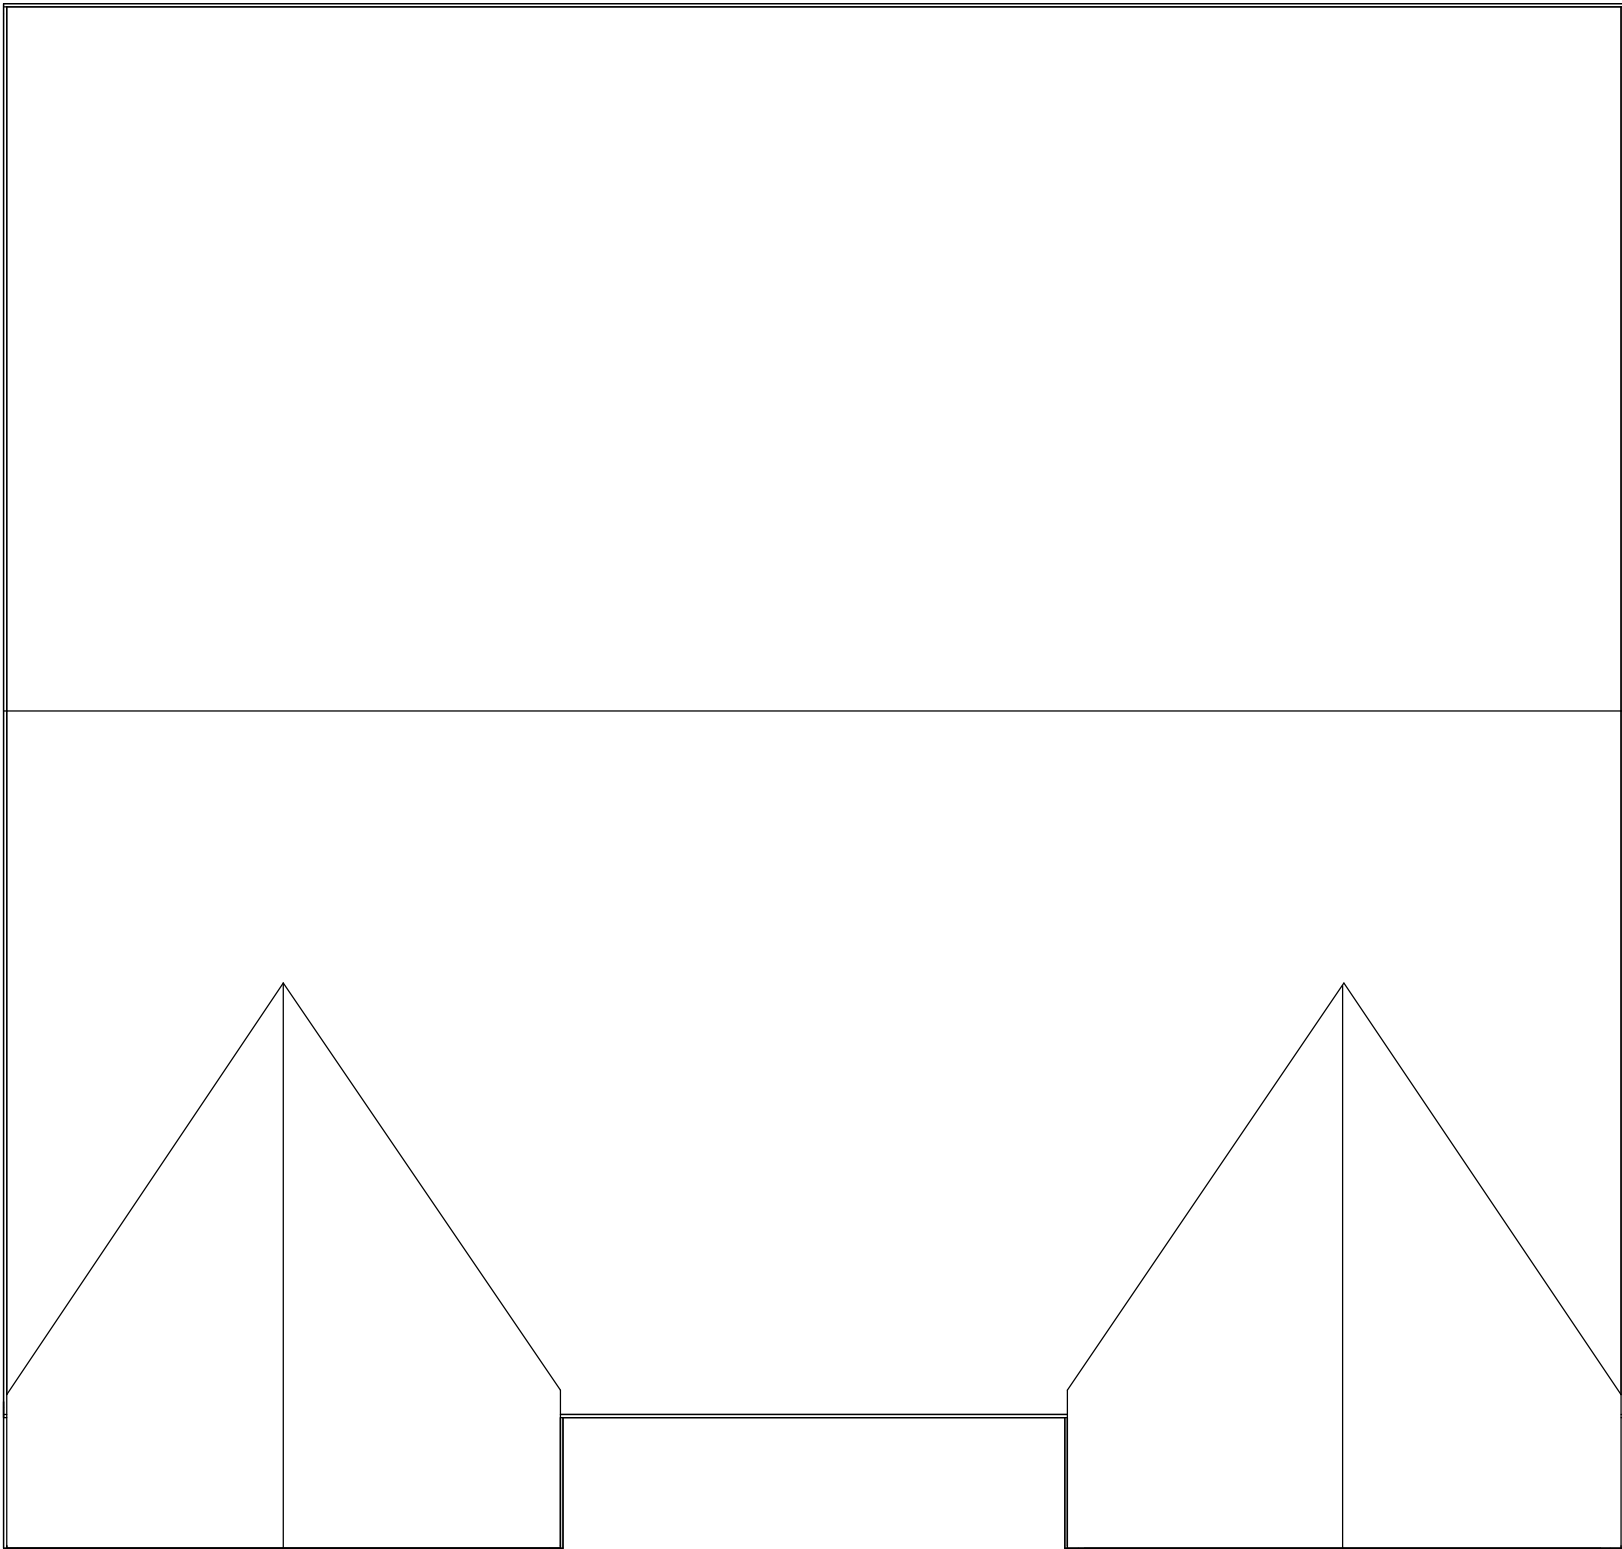

House Type - 2BH 72m² Roof Plan
1 : 50

Layout in line with Independent
Living and Age Friendly Principles

 

A	26.03.24	JW	House type updated to allow for 195mm window reveal. Wall thickness increased
Rev	Date	Int	Description



CLIENT:
One Manchester

PROJECT:
P500 House Type 13 - Benton Street

DESCRIPTION:
House Type 13 - Proposed Plans

PURPOSE OF ISSUE:
Planning

DRAWN BY:	CHECKED	DATE:	SCALE @ A1:
JW	VS	16.10.23	1 : 50

JOB NO:	STATUS CODE:	DRAWING NO:	REV
3813	S2	160	A

FILE IDENTIFIER:
ES-BTP-05-ZZ-DR-A-3813_160.A

Elizabeth House 486 Didsbury Road Heaton Mersey Stockport SK4 3BS
0161 443 1221 info@bernardtaylor.co.uk www.btparchitects.co.uk