




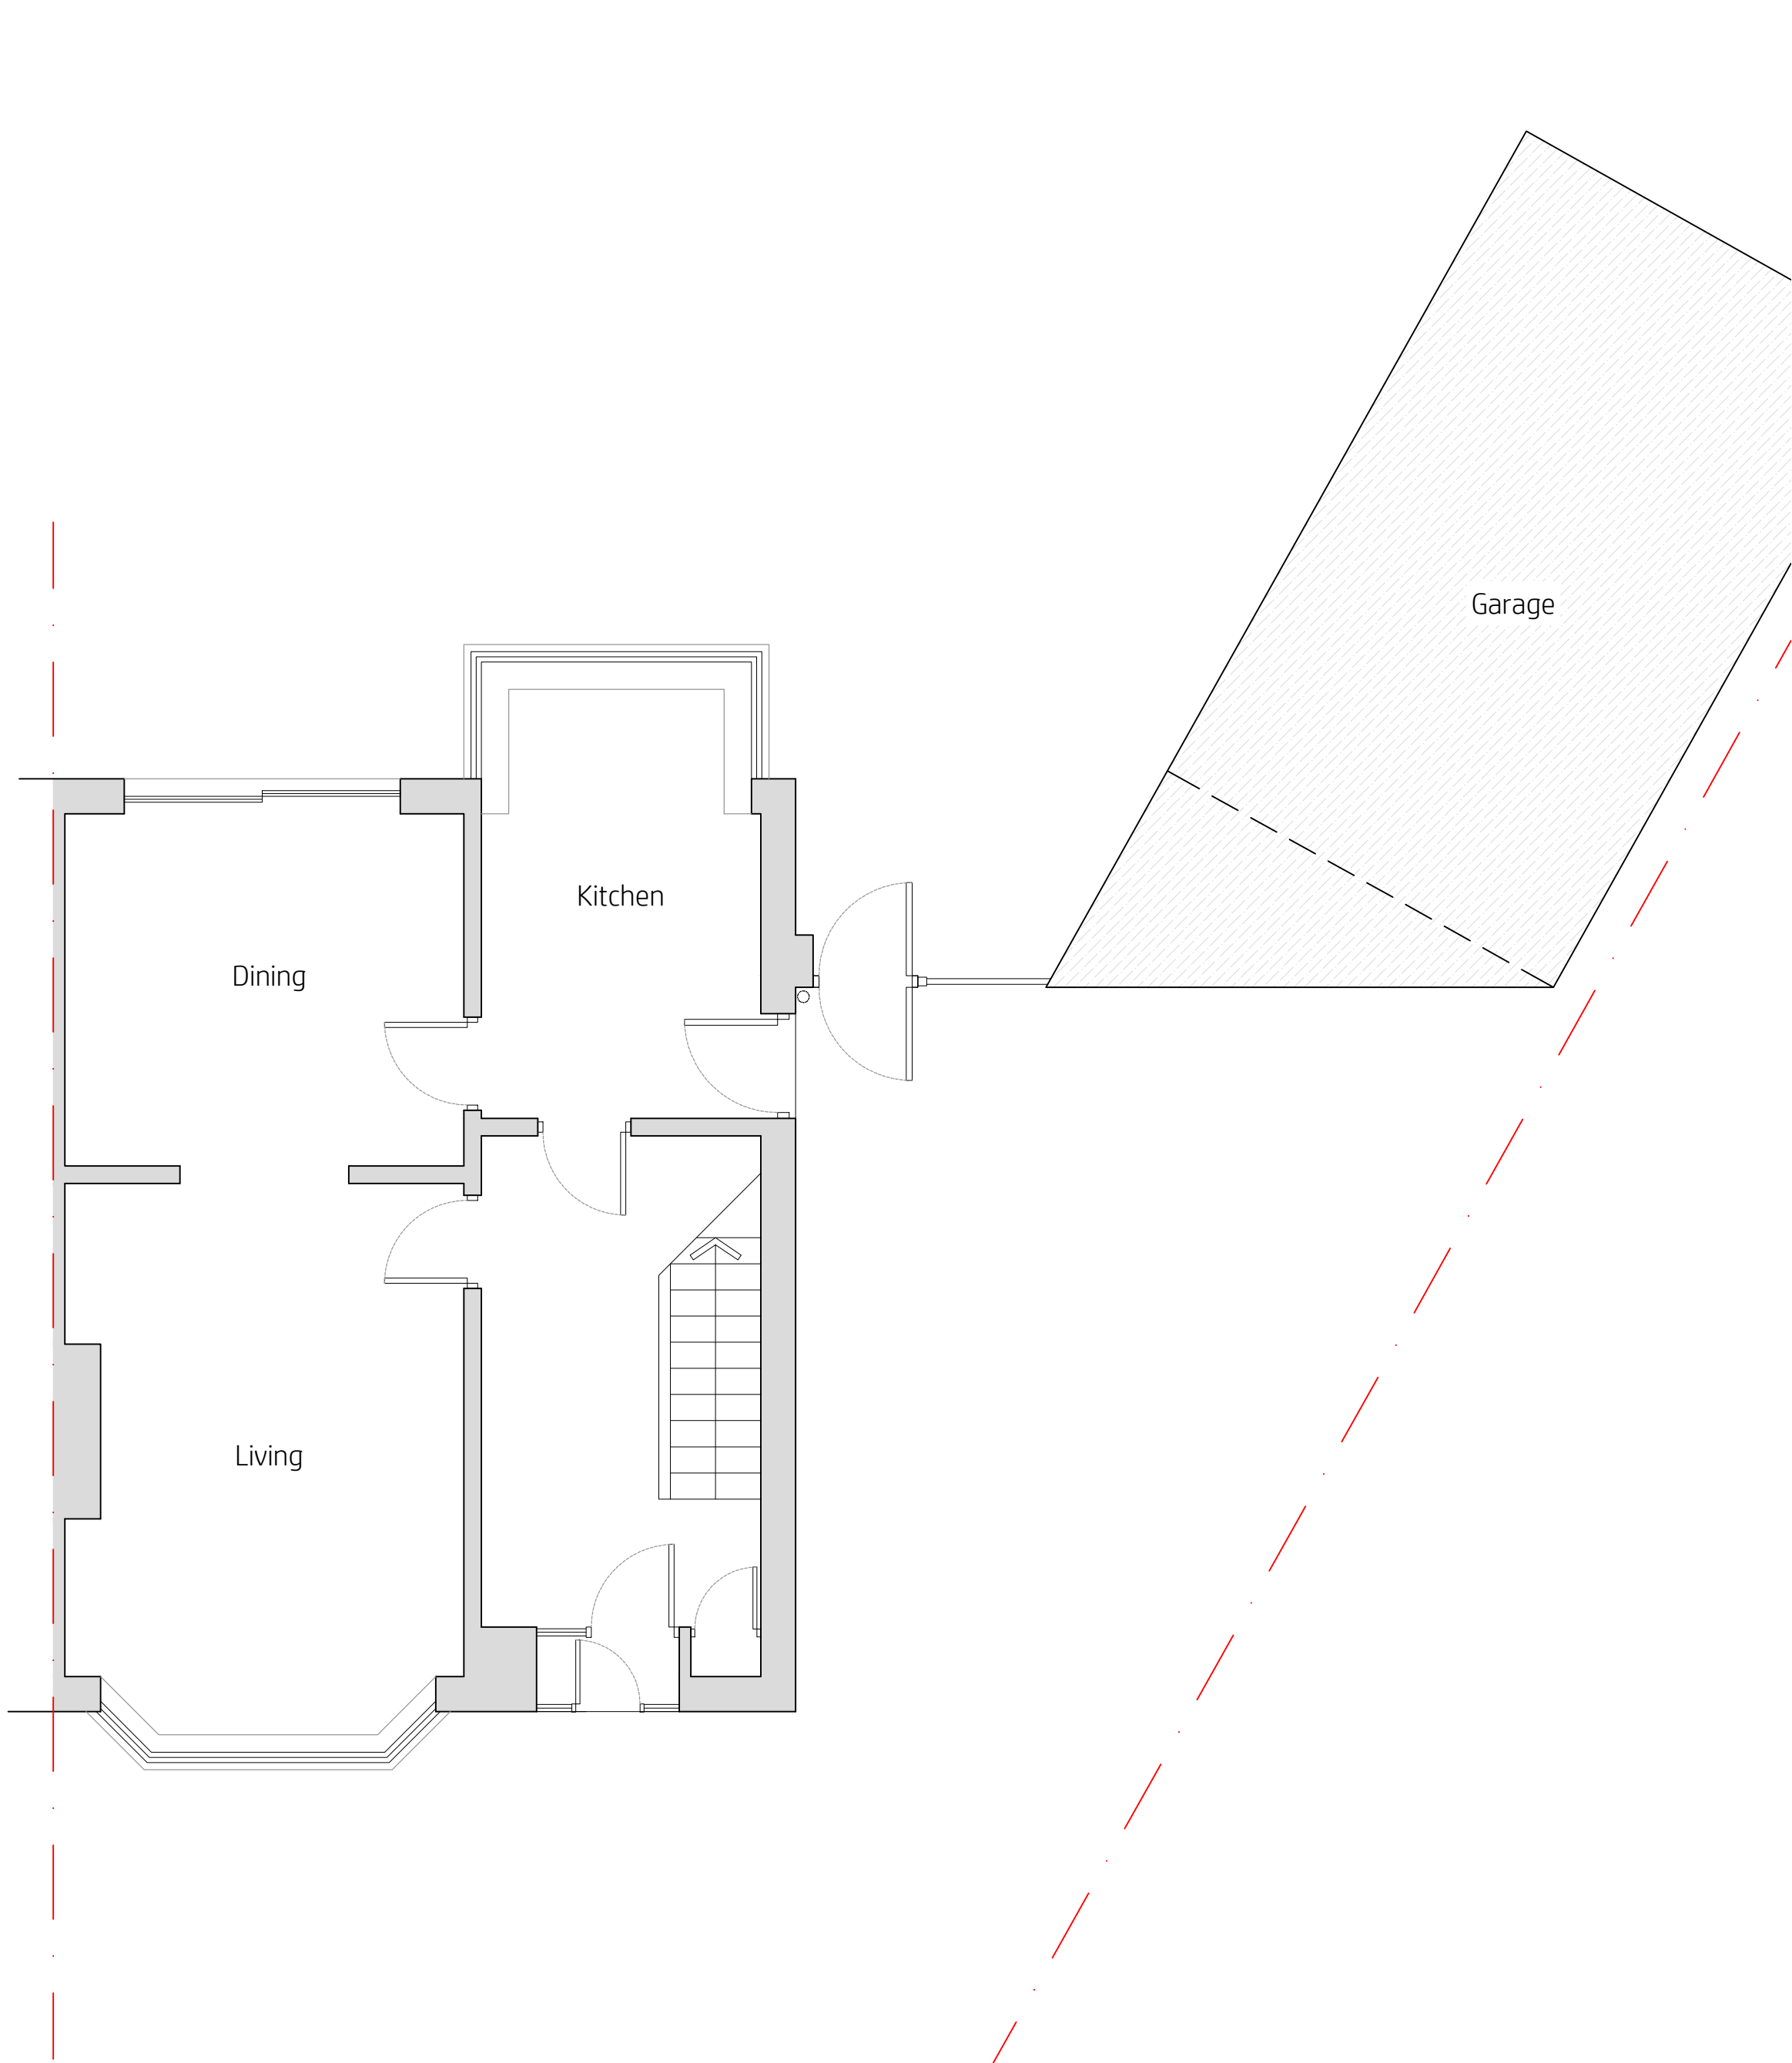

Existing Ground Floor

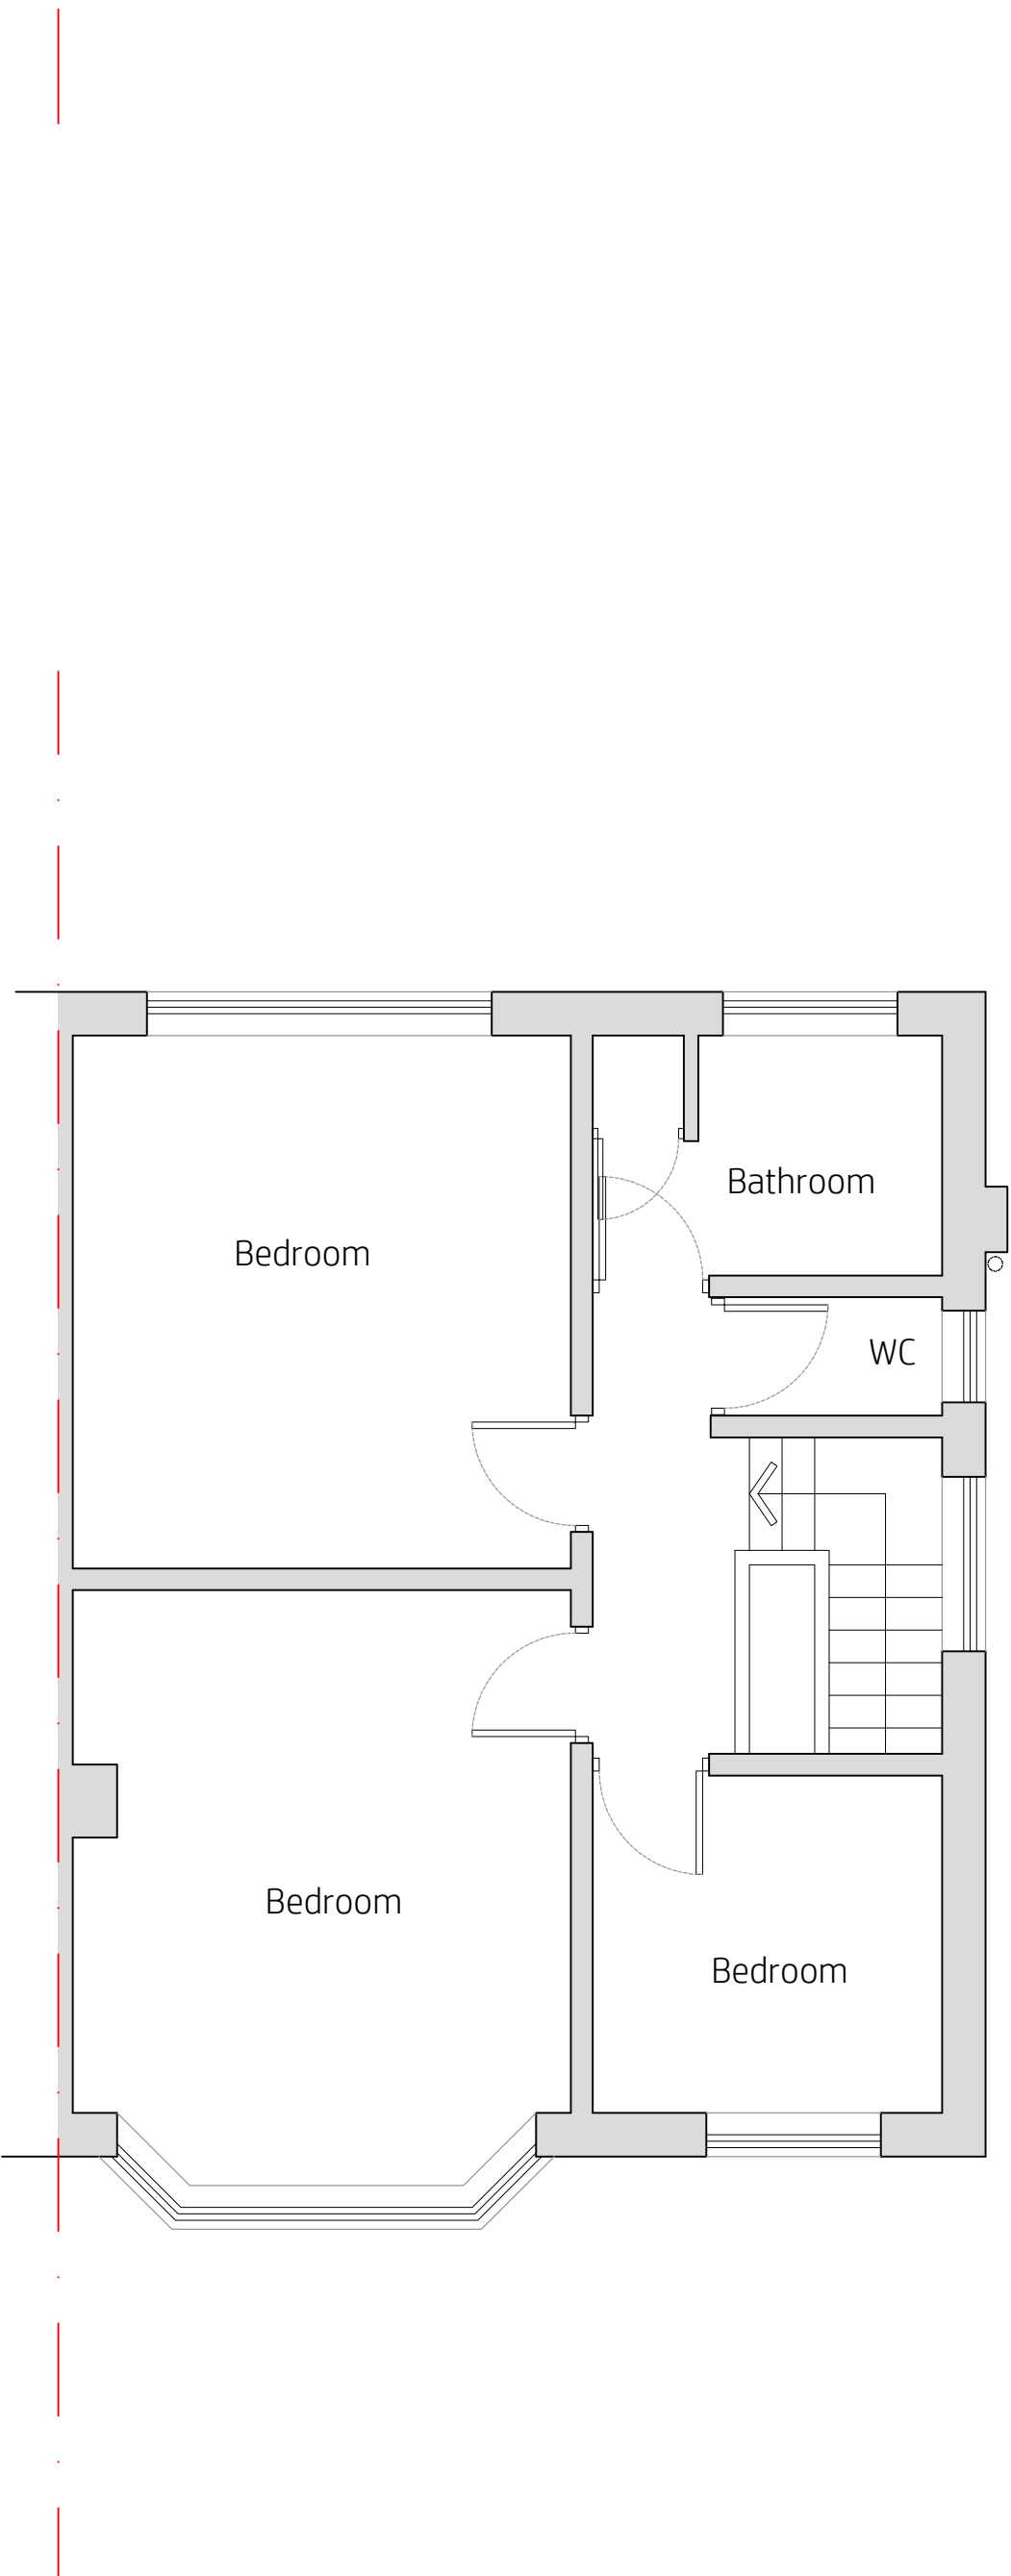

Existing First Floor

 

Existing Roof Plan

project
38 Holwood Drive
Manchester
M16 8WS

date
Mar 2022

scale
1:50@A1
1:100@A3

drawn by
klh

drawing number
KH440-001

revision	description	date
A	roof plan added	20.06.2022

Existing Plans

kieranhibbsarchitecture
27 Pioneer Road
Macclesfield
SK11 7ZB

kieranhibbs@gmail.com
Mobile: 07584049322