






FRONT ELEVATION (A)

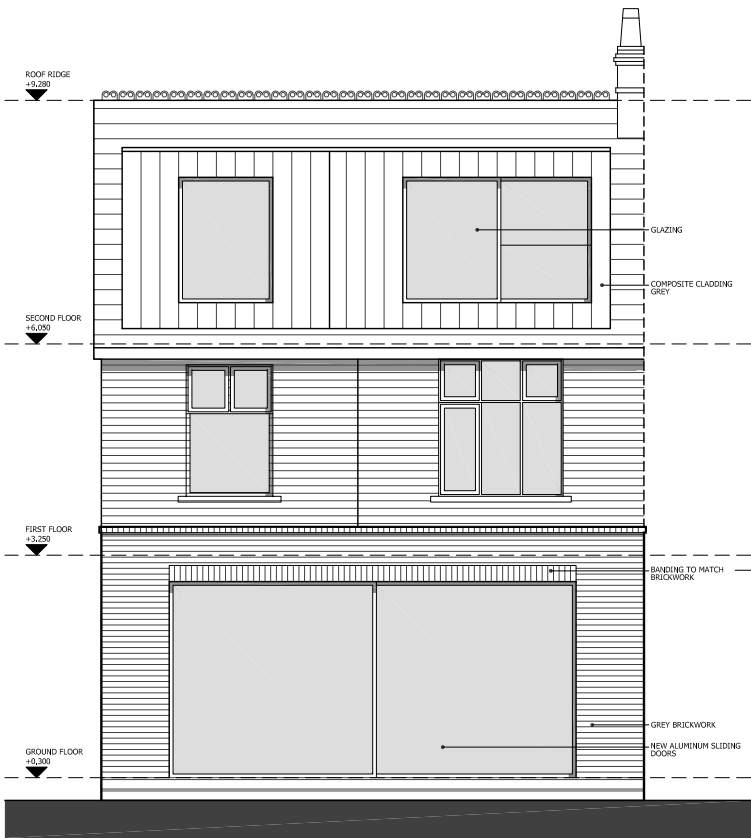


REAR ELEVATION (B)

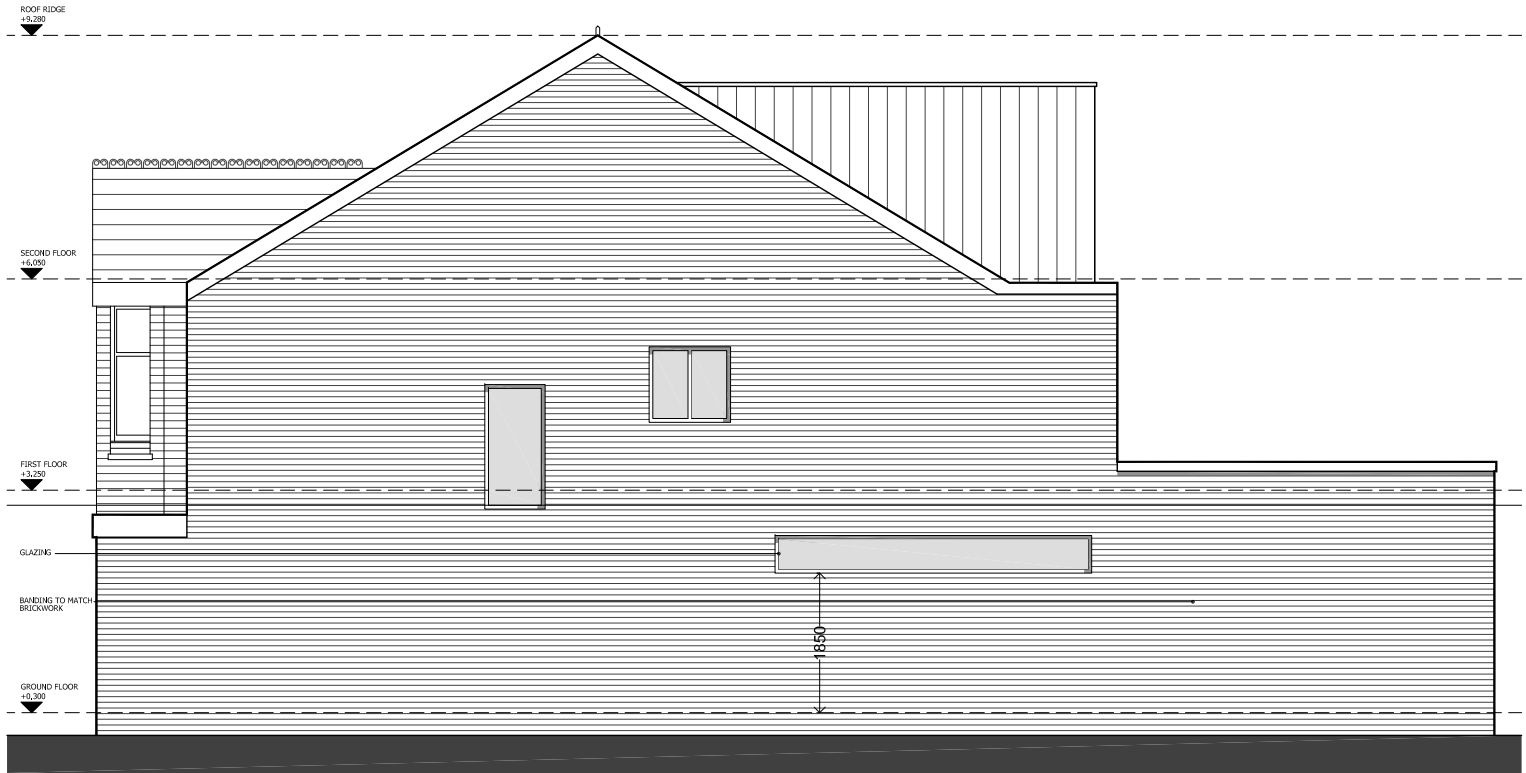

SIDE ELEVATION (C)

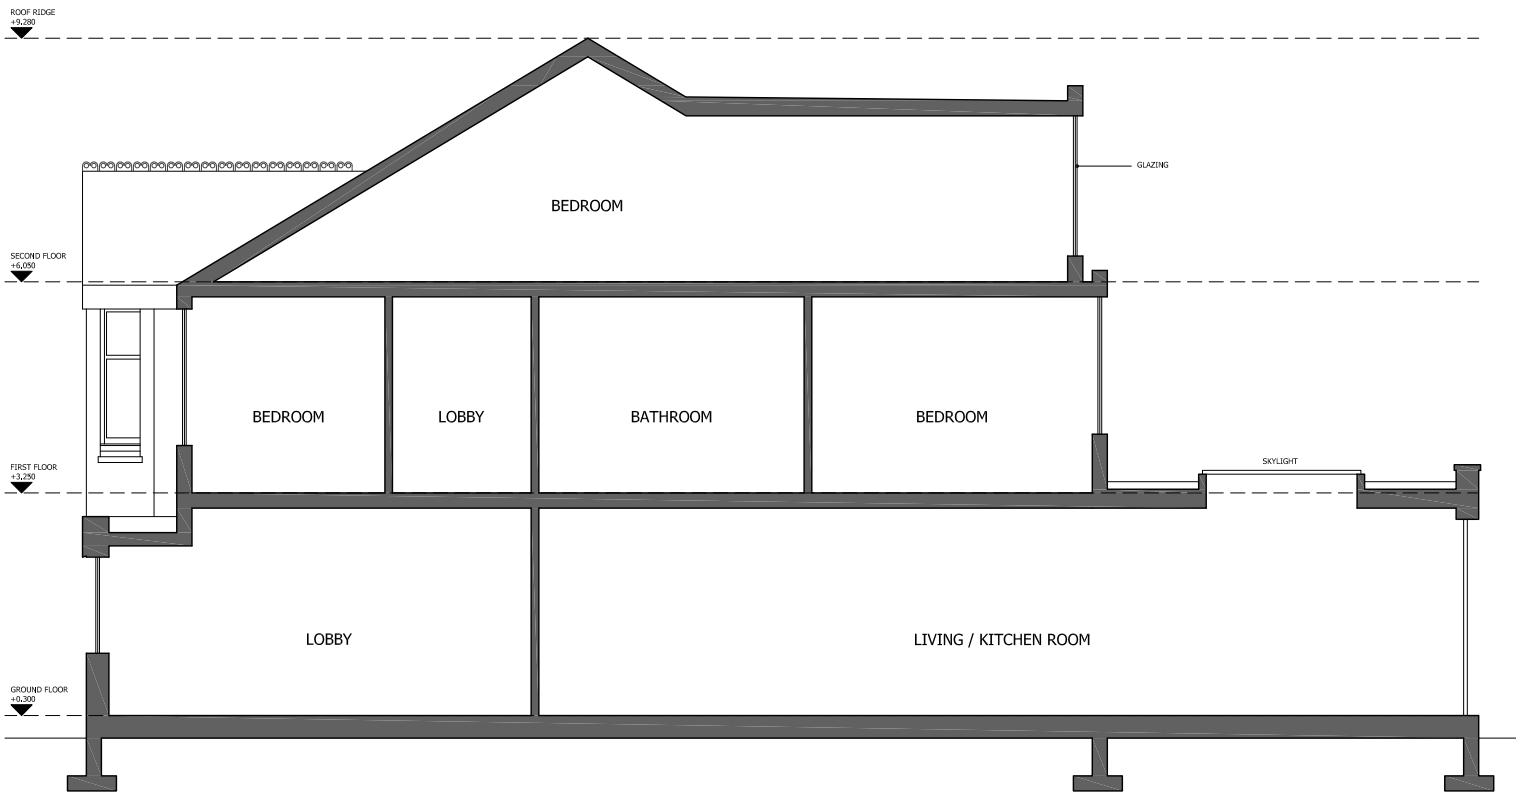

SECTION 01

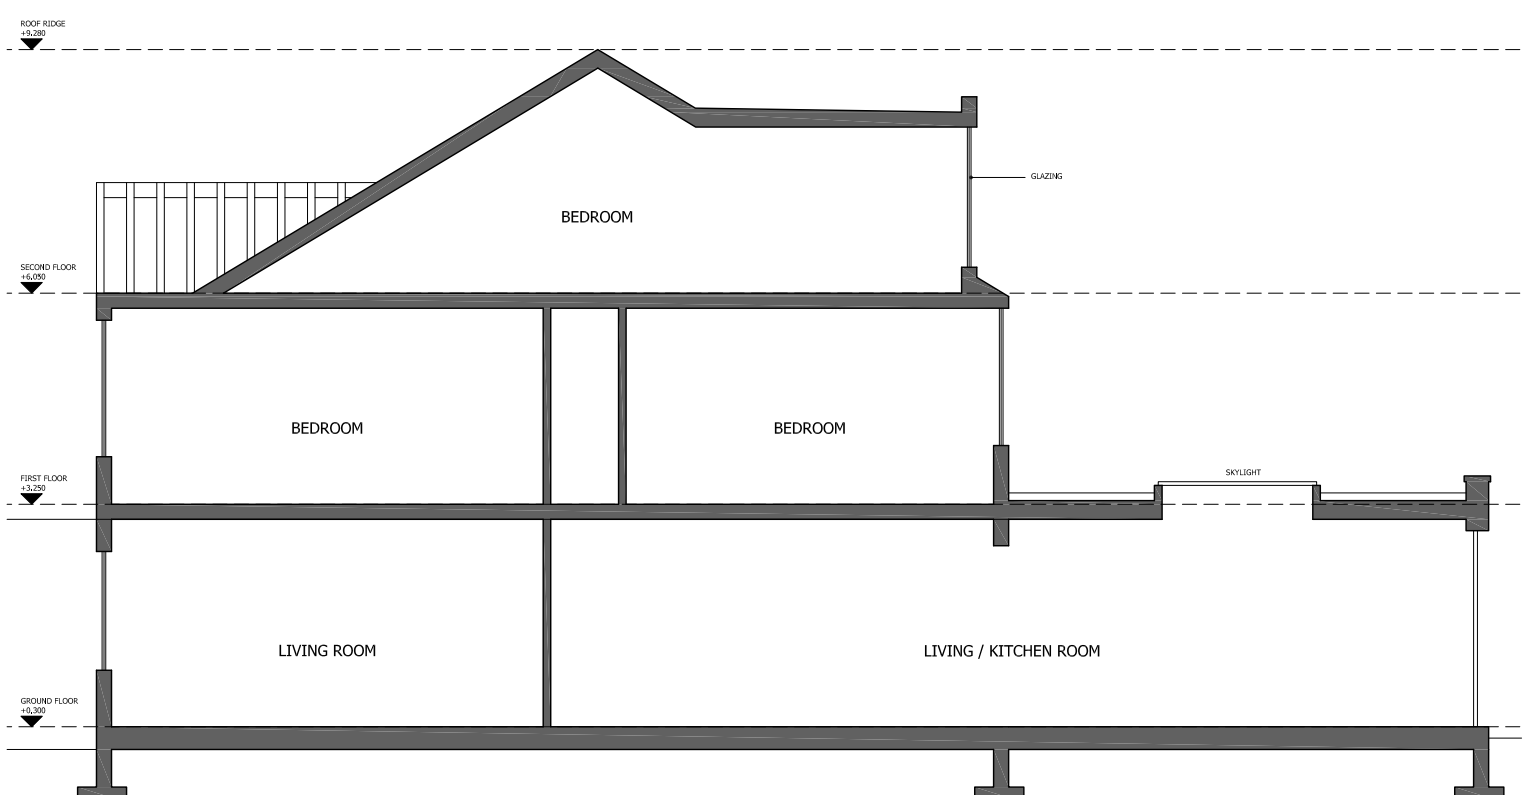

SECTION 02

PROPOSED ELEVATIONS AND SECTION

7 Manley Road, Manchester, M16 8PN
Residential Extension

Job No. 458	Drawing number A-104	Revision 00	Drawn FA
-----------------------	--------------------------------	-----------------------	--------------------

PLANNING

Scale 1-100 @ A3	0m	1m	2m	3m	4m
----------------------------	----	----	----	----	----

Do not scale from drawings unless by agreement with architect. Use figured dimensions only. Check all dimensions on site prior to commencing the works. Drawing to be read in conjunction with other relevant consultant information.