


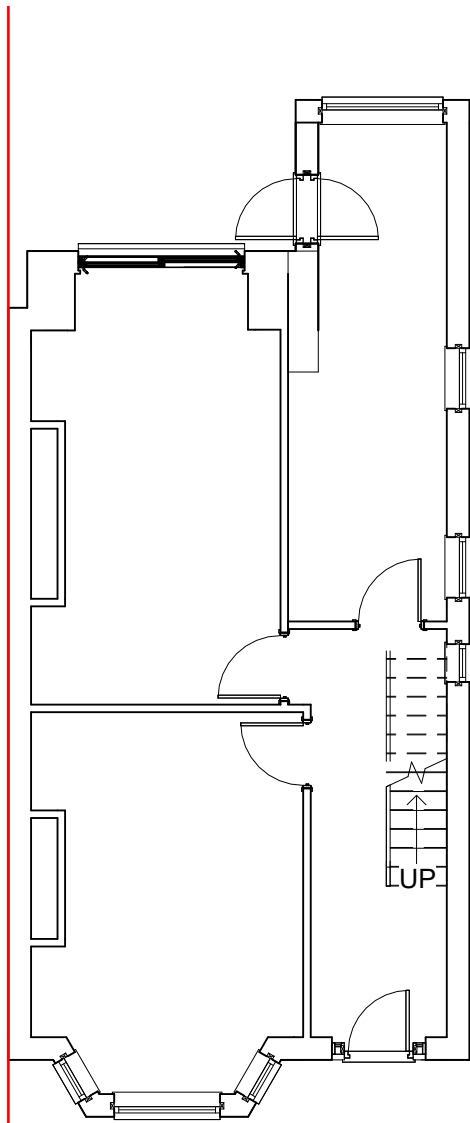


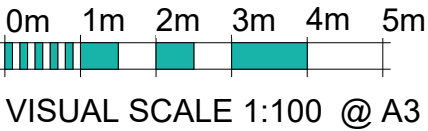

Ex Ground Floor
1 : 100

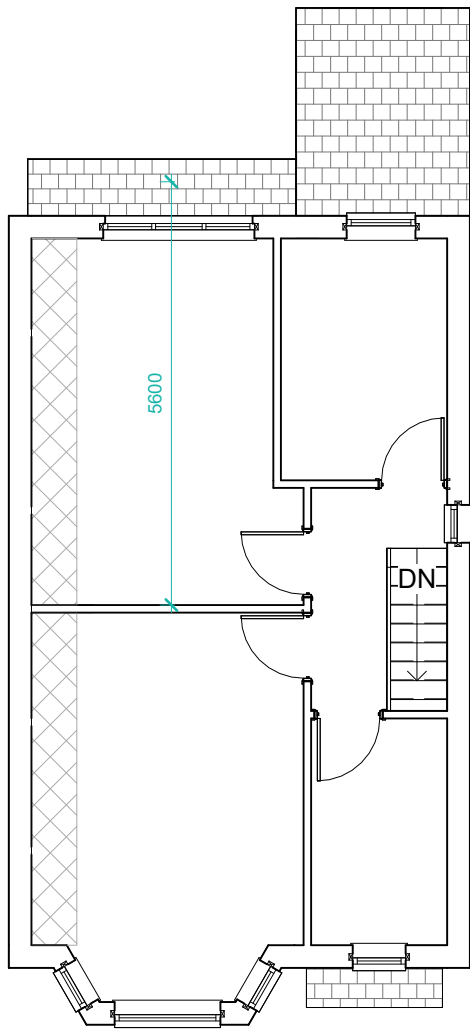

Ex First Floor
1 : 100

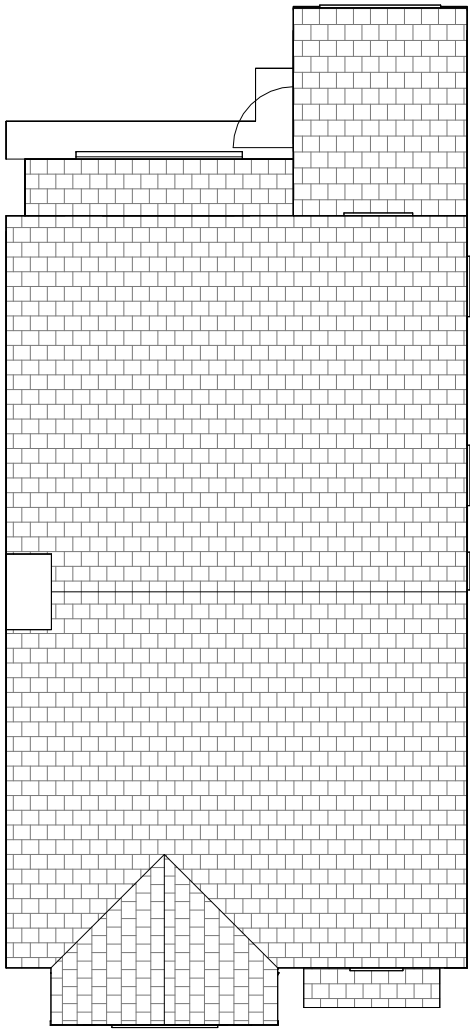

Ex Roof Plan
1 : 100

THIS DRAWING IS THE COPYRIGHT OF MD DESIGN CONSULTANCY. DO NOT SCALE FROM THESE DRAWINGS. ALL LEVELS/DIMENSIONS TO BE CHECKED ON SITE PRIOR TO WORKS COMMENCING. REPORT ALL DISCREPANCIES TO CLIENT/DESIGNER.



MD DESIGN
CONSULTANCY
07728417797
dabeer@mddesigns.co.uk

**Proposed Single Storey Rear Extension,
Garden Room Conversion & Rear Dormer**

11 Kingsway Avenue Levenshulme, Manchester M19 2DH


Existing Plans
(DR) A100

Project Number
0024

Client Name
Irshad Ali

Drawn By
MDR

Rev	Description	Date
A	First Issue	20.05.24
B	Plans Ammended Following Clients Comments	23.05.24
C	Issued For Planning	24.05.24
D	Plans ammended following consultation with neighbour	23.06.24
Revision		D

 


VISUAL SCALE 1:100 @ A3




Ex Front Elevation

1 : 100

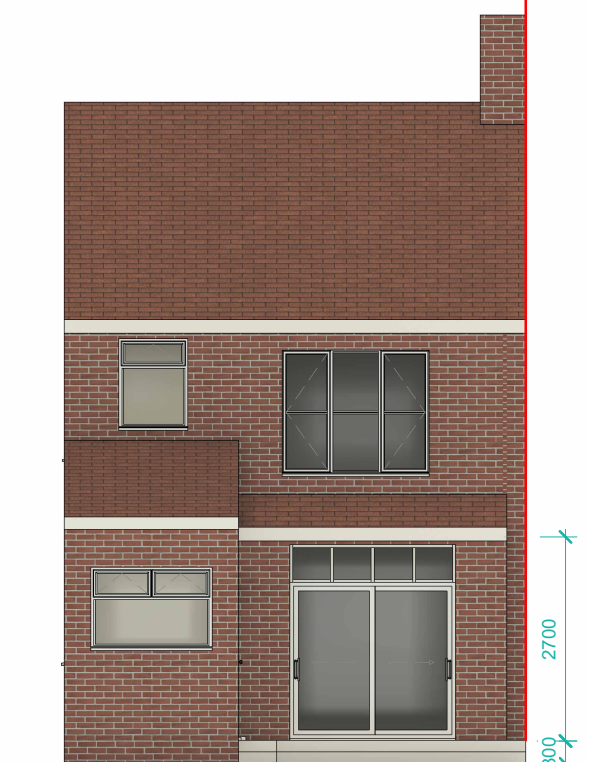


Ex Rear Elevation

1 : 100

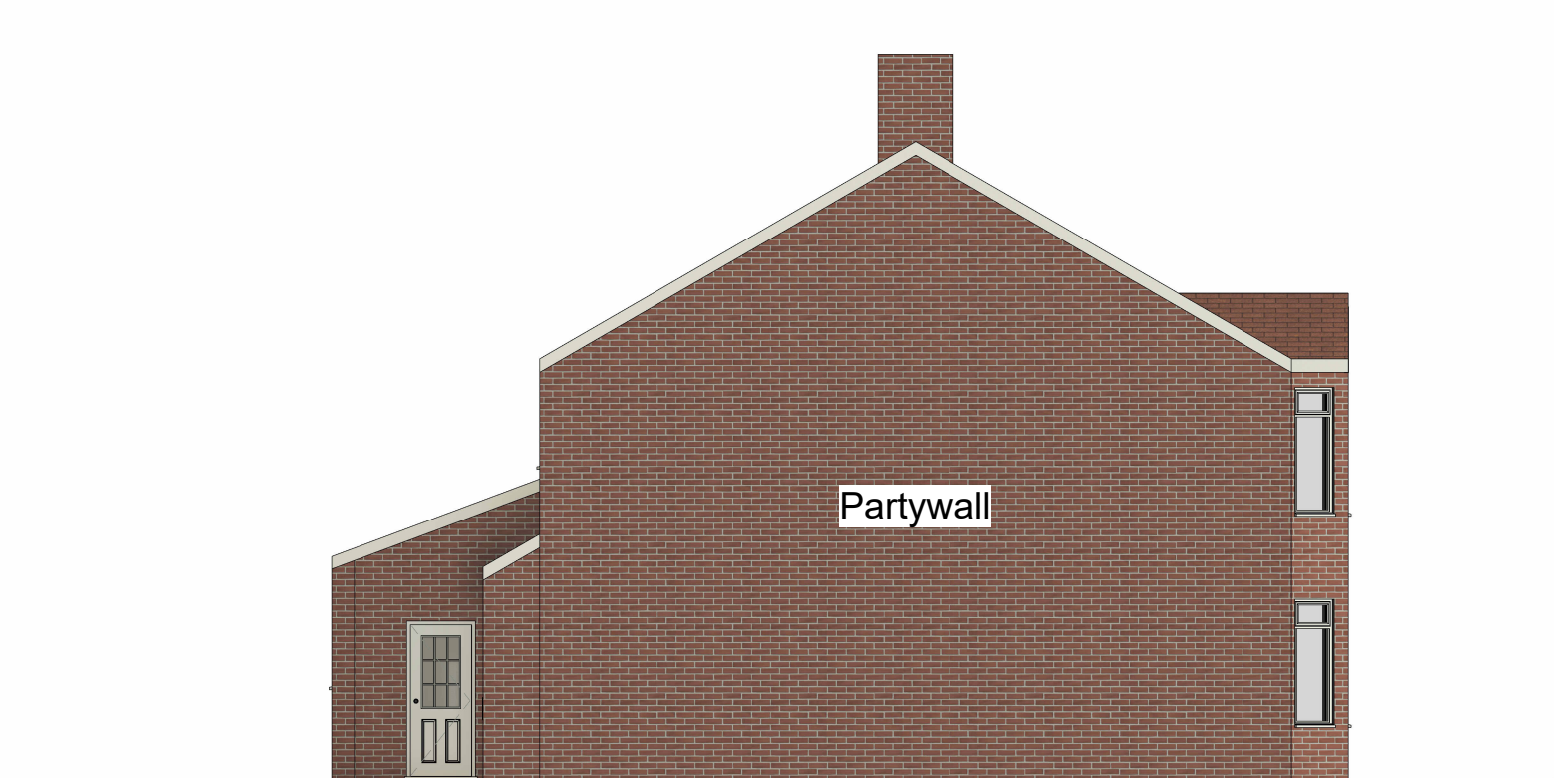

Ex LHS Elevation


1 : 100

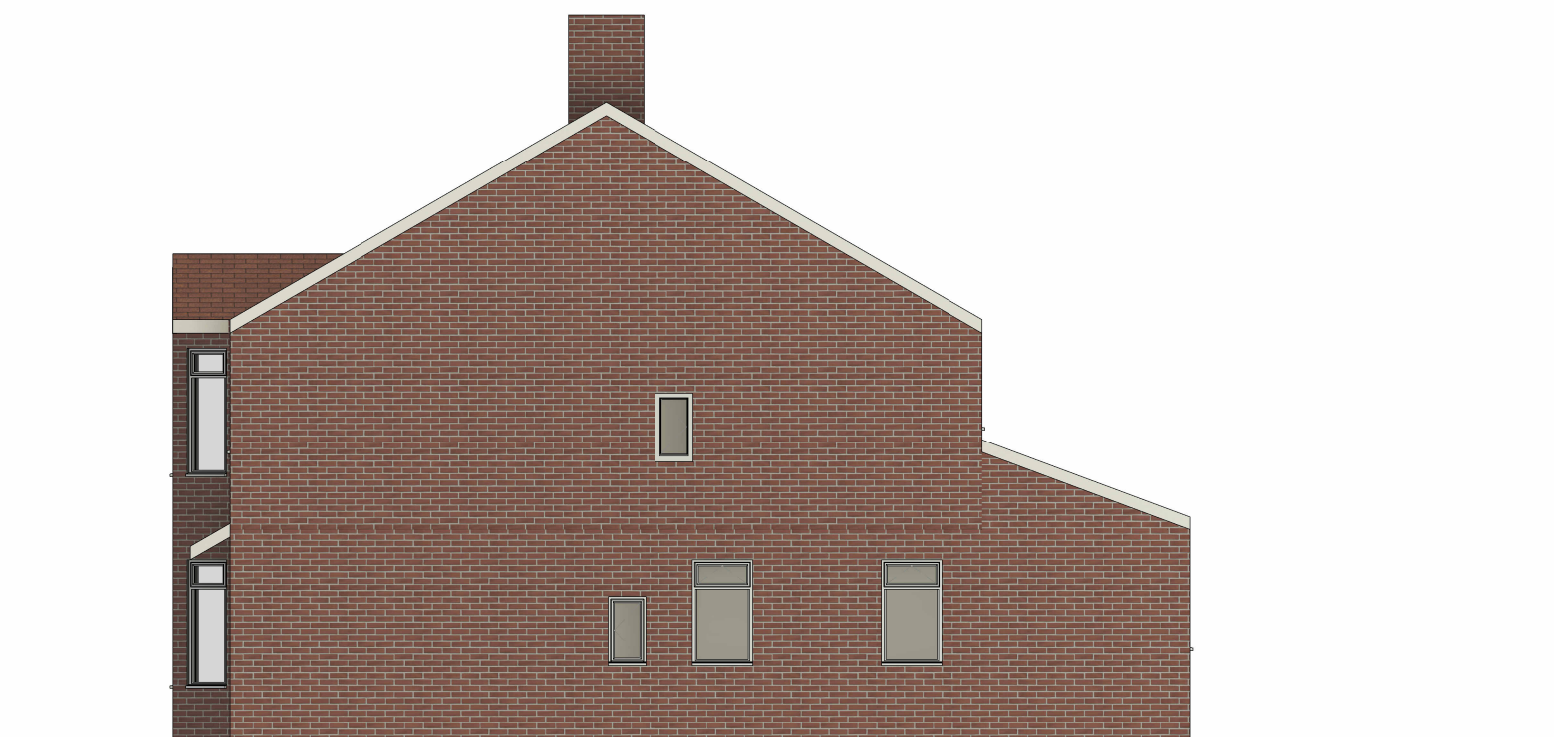


Ex RHS Elevation

1 : 100


THIS DRAWING IS THE COPYRIGHT OF MD DESIGN CONSULTANCY. DO NOT SCALE FROM THESE DRAWINGS. ALL LEVELS/DIMENSIONS TO BE CHECKED ON SITE PRIOR TO WORKS COMMENCING. REPORT ALL DISCREPANCIES TO CLIENT/DESIGNER.

 


VISUAL SCALE 1:100 @ A3

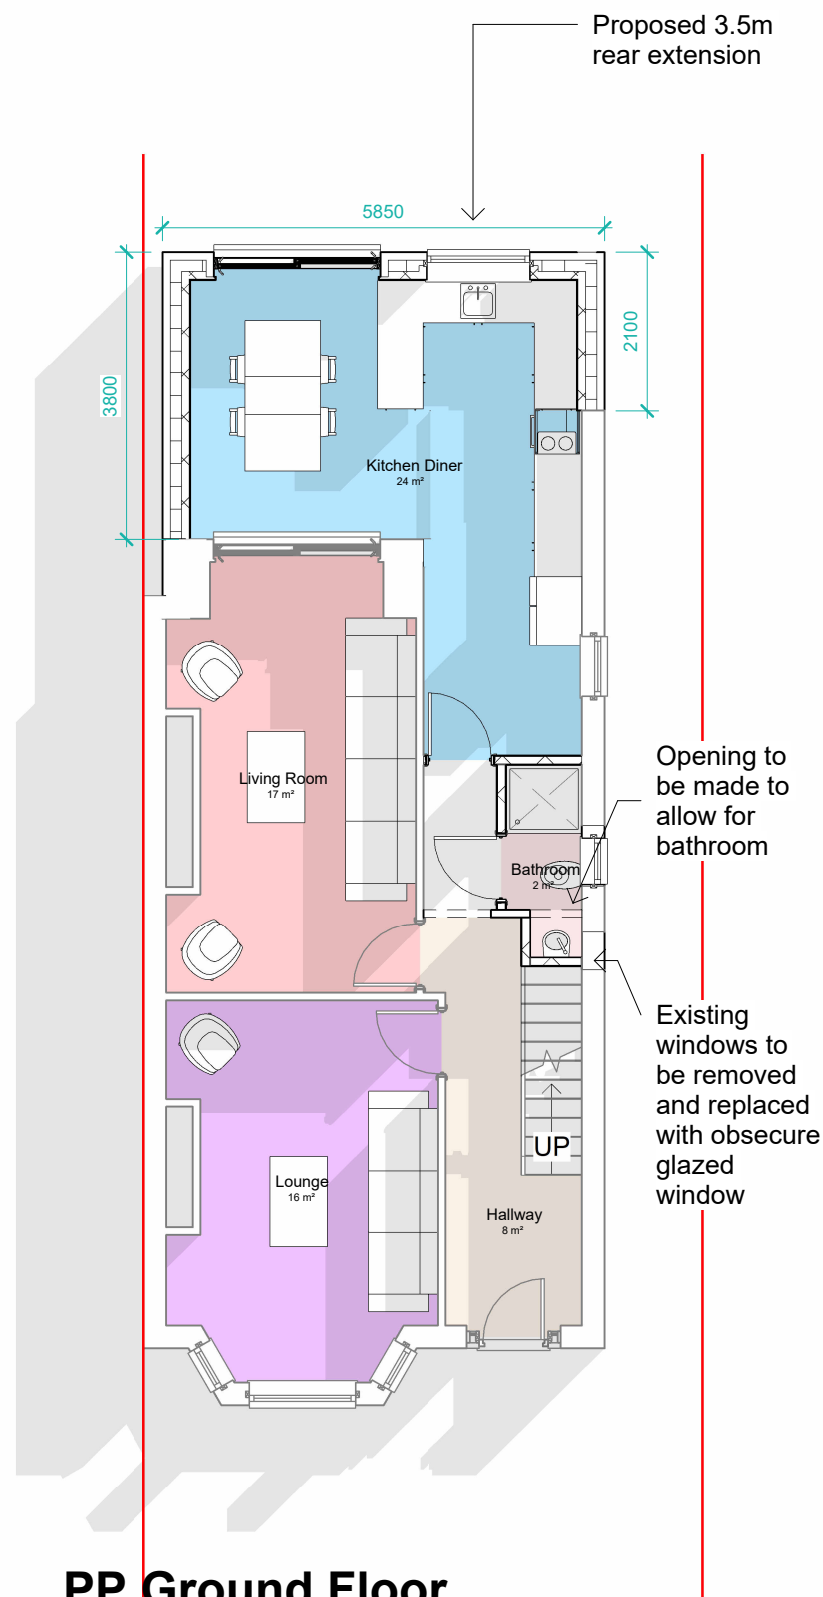


PP Ground Floor
1 : 100

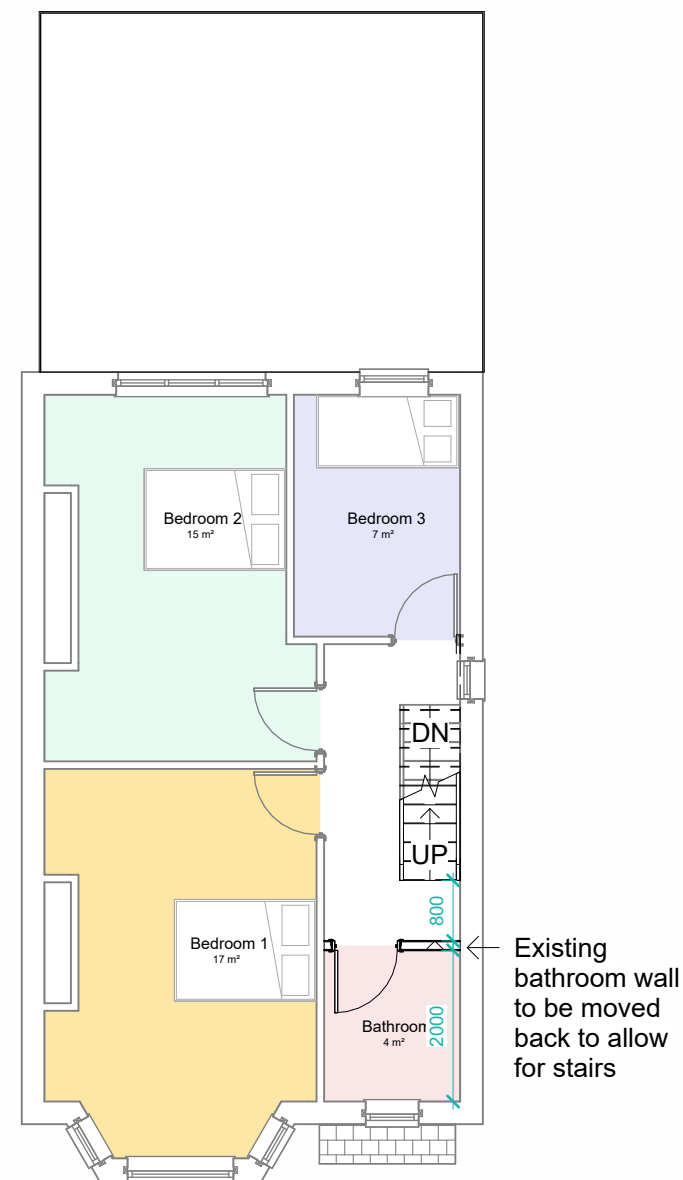

PP First Floor
1 : 100

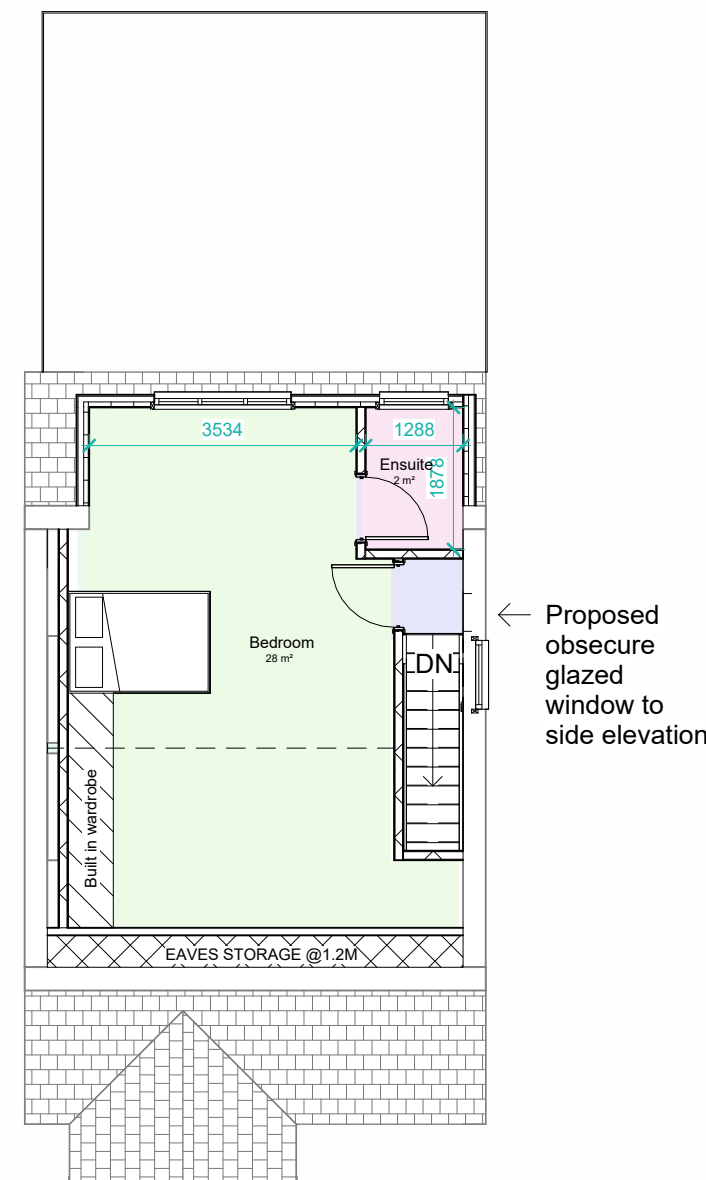


Loft Plan
1 : 100

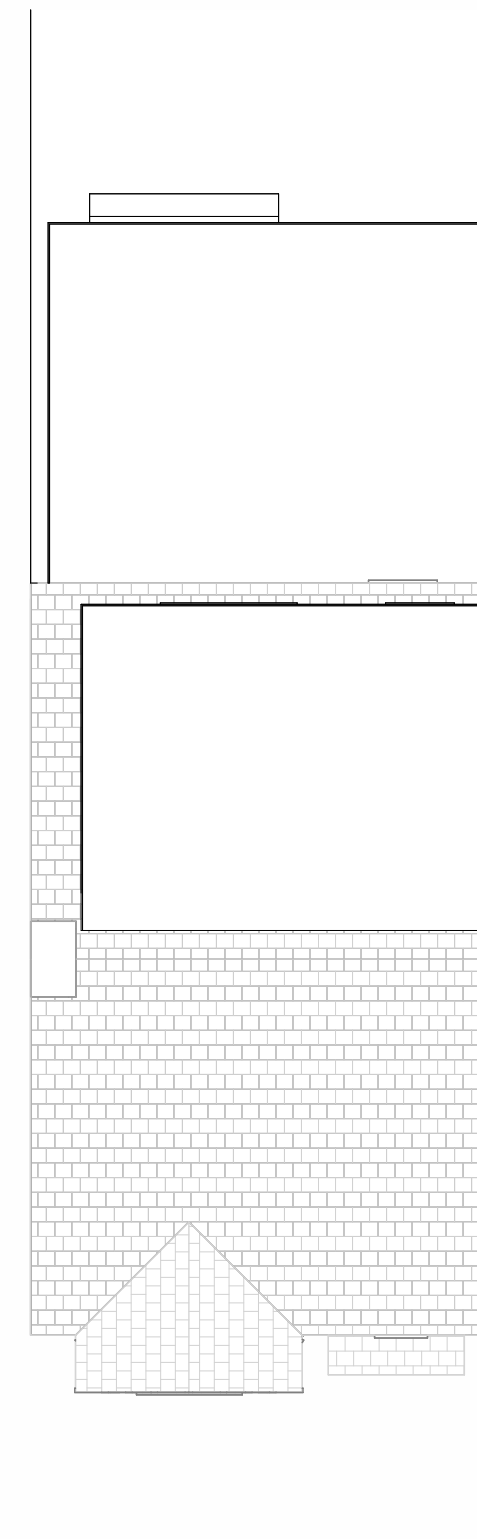

PP Roof Plan
1 : 100

THIS DRAWING IS THE COPYRIGHT OF MD DESIGN CONSULTANCY. DO NOT SCALE FROM THESE DRAWINGS. ALL LEVELS/DIMENSIONS TO BE CHECKED ON SITE PRIOR TO WORKS COMMENCING. REPORT ALL DISCREPANCIES TO CLIENT/DESIGNER.

 

VISUAL SCALE 1:100 @ A3

ALL MATERIALS TO MATCH EXISTING COLOUR AND STYLE



PP Front Elevation


1 : 100



PP LHS Elevation

1 : 100

Partywall

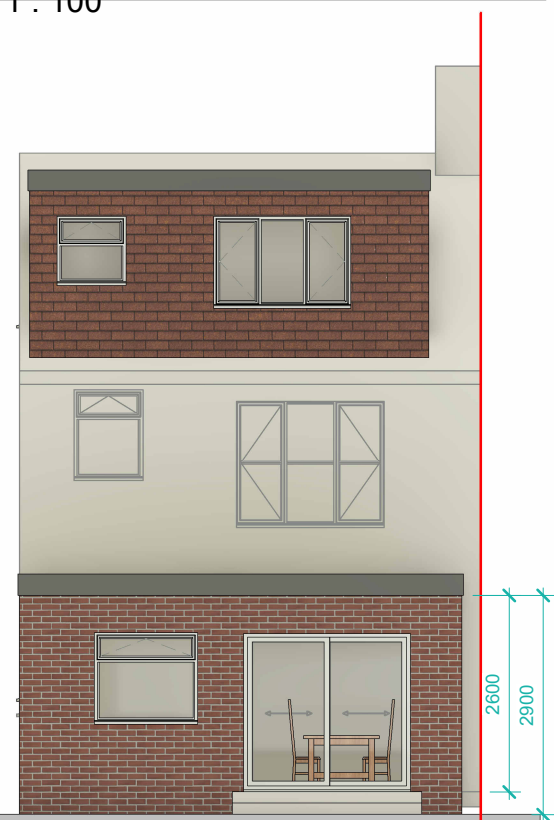

PP Rear Elevation



1 : 100




PP RHS Elevation

1 : 100


THIS DRAWING IS THE COPYRIGHT OF MD DESIGN CONSULTANCY. DO NOT SCALE FROM THESE DRAWINGS. ALL LEVELS/DIMENSIONS TO BE CHECKED ON SITE PRIOR TO WORKS COMMENCING. REPORT ALL DISCREPANCIES TO CLIENT/DESIGNER.

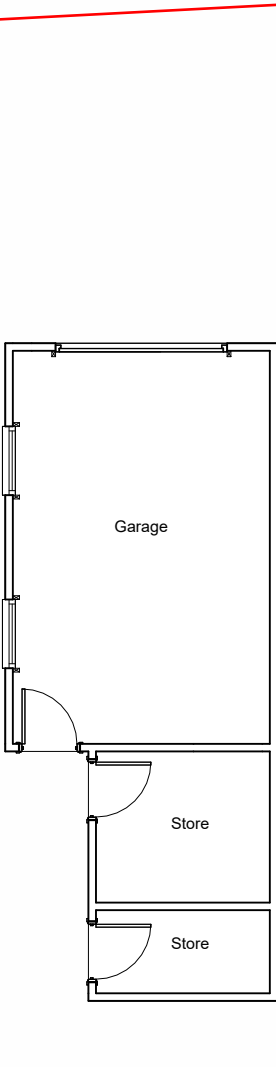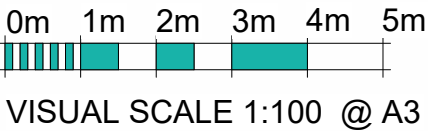


Ex Garage Plans
1 : 100

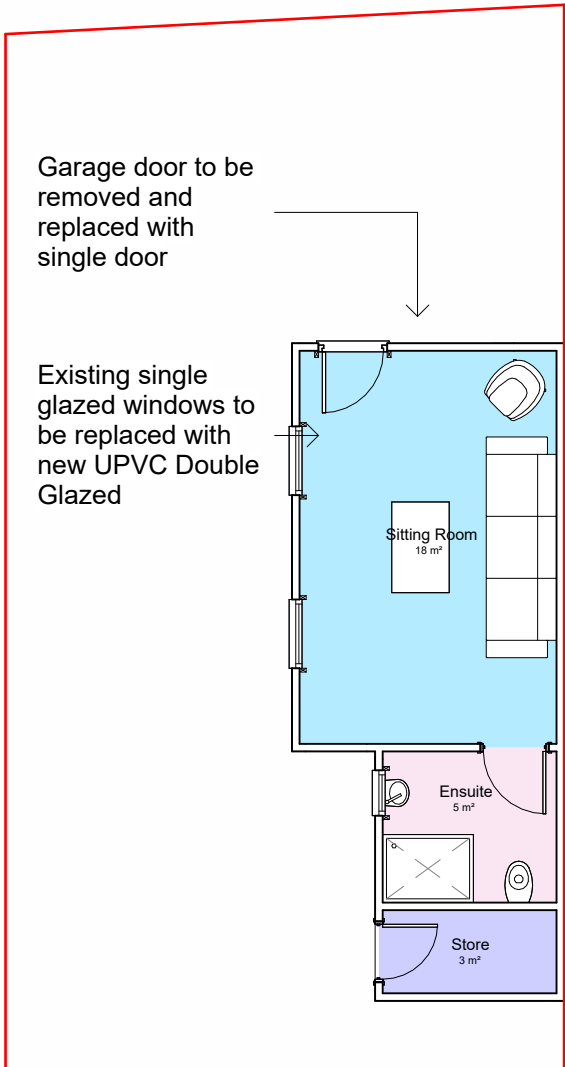

PP Garage Plans
1 : 100

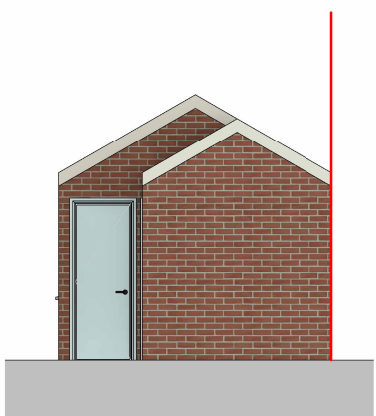

Ex Front Elevation
1 : 100

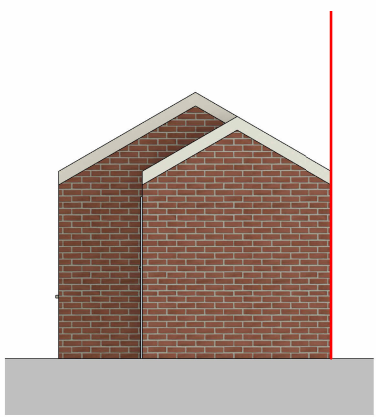


PP Front Elevation
1 : 100




Ex Rear Elevation
1 : 100



PP Rear Elevation
1 : 100

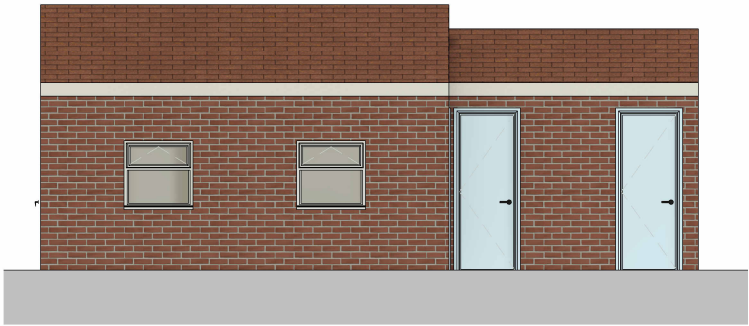

Ex Side Elevation
1 : 100

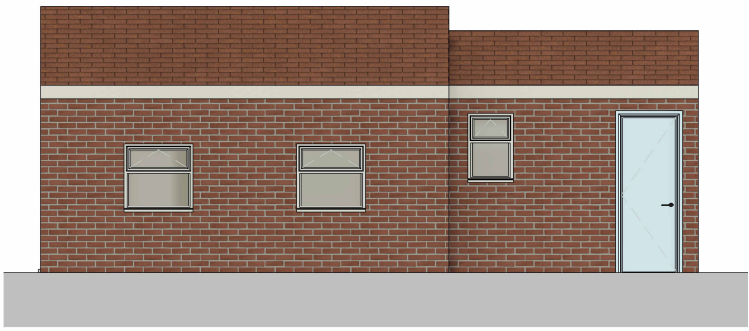


PP Side Elevation
1 : 100

THIS DRAWING IS THE COPYRIGHT OF MD DESIGN CONSULTANCY. DO NOT SCALE FROM THESE DRAWINGS. ALL LEVELS/DIMENSIONS TO BE CHECKED ON SITE PRIOR TO WORKS COMMENCING. REPORT ALL DISCREPANCIES TO CLIENT/DESIGNER.



THIS DRAWING IS THE COPYRIGHT OF MD DESIGN CONSULTANCY. DO NOT SCALE FROM THESE DRAWINGS. ALL LEVELS/DIMENSIONS TO BE CHECKED ON SITE PRIOR TO WORKS COMMENCING. REPORT ALL DISCREPANCIES TO CLIENT/DESIGNER.


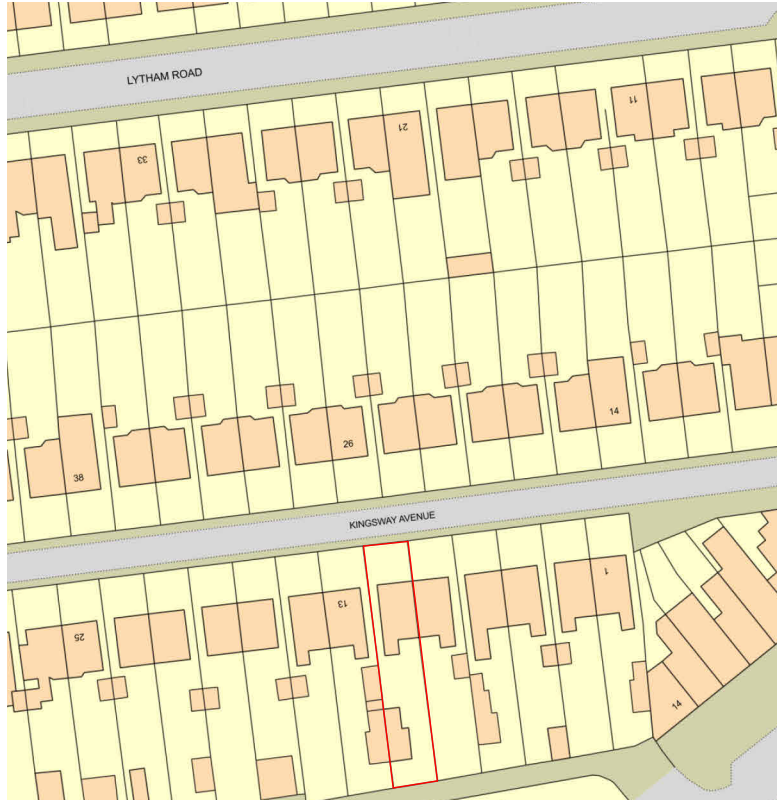


Location Plan

1 : 1250



VISUAL SCALE 1:1250 @ A3

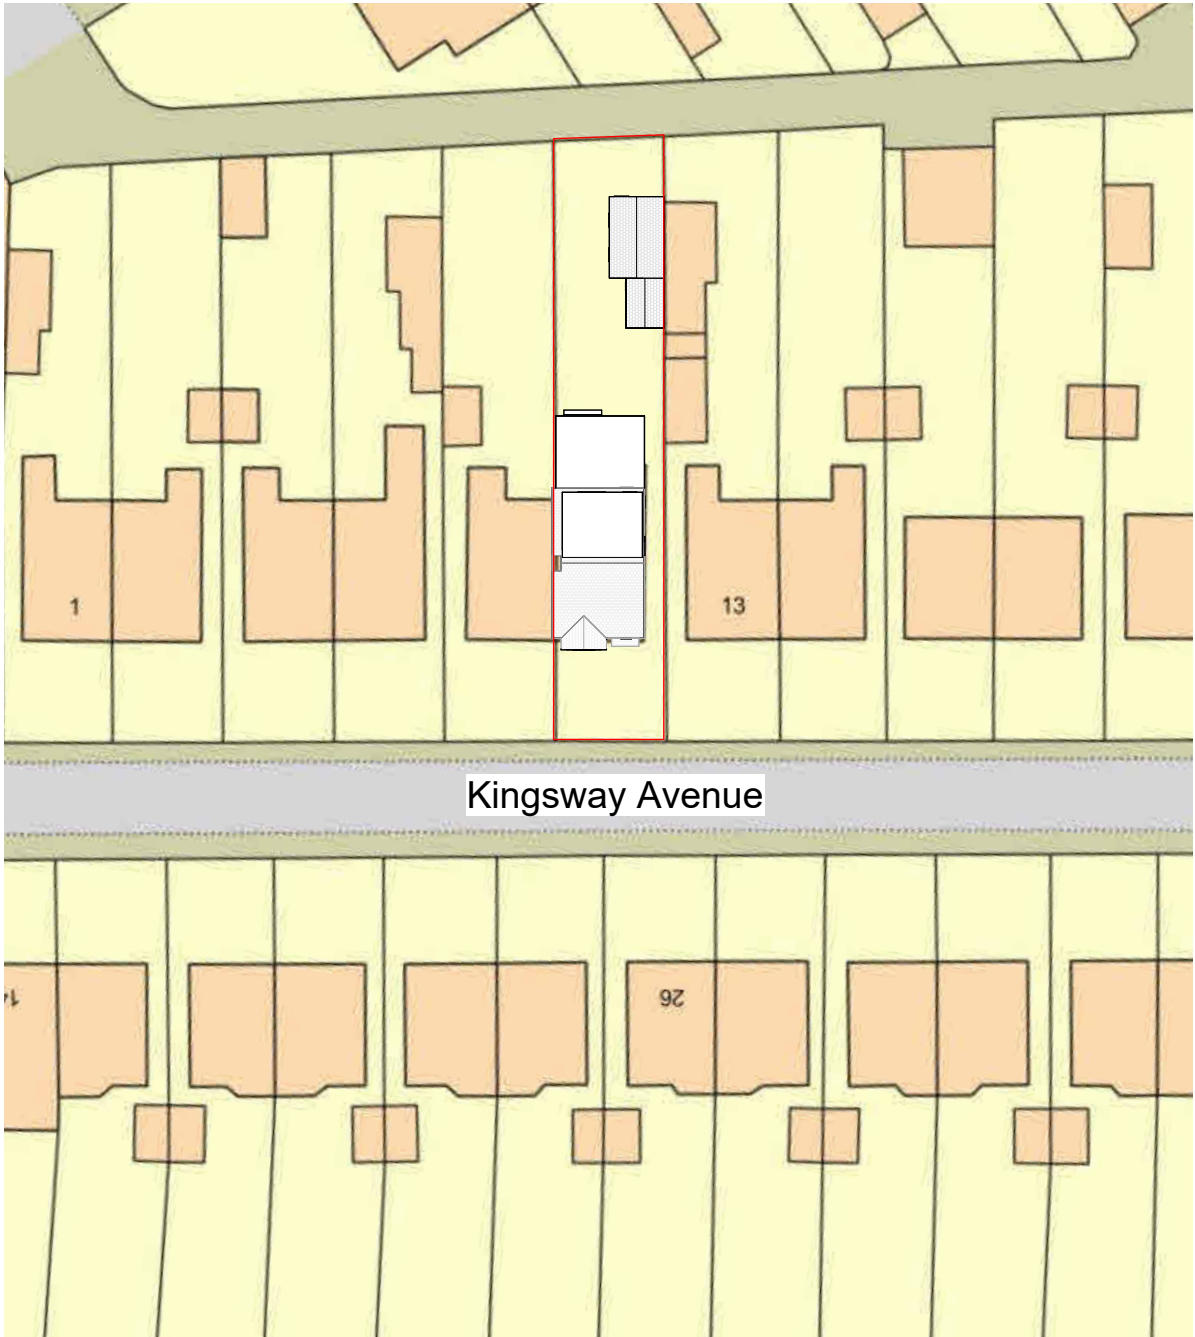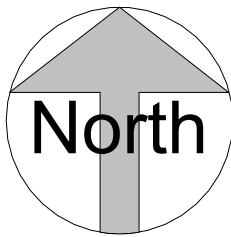


Site Plan

1 : 500



VISUAL SCALE 1:500 @ A3

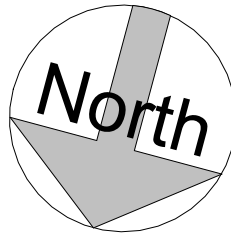

THIS DRAWING IS THE COPYRIGHT OF MD DESIGN CONSULTANCY. DO NOT SCALE FROM THESE DRAWINGS. ALL LEVELS/DIMENSIONS TO BE CHECKED ON SITE PRIOR TO WORKS COMMENCING. REPORT ALL DISCREPANCIES TO CLIENT/DESIGNER.