


front elevation
(east facing)

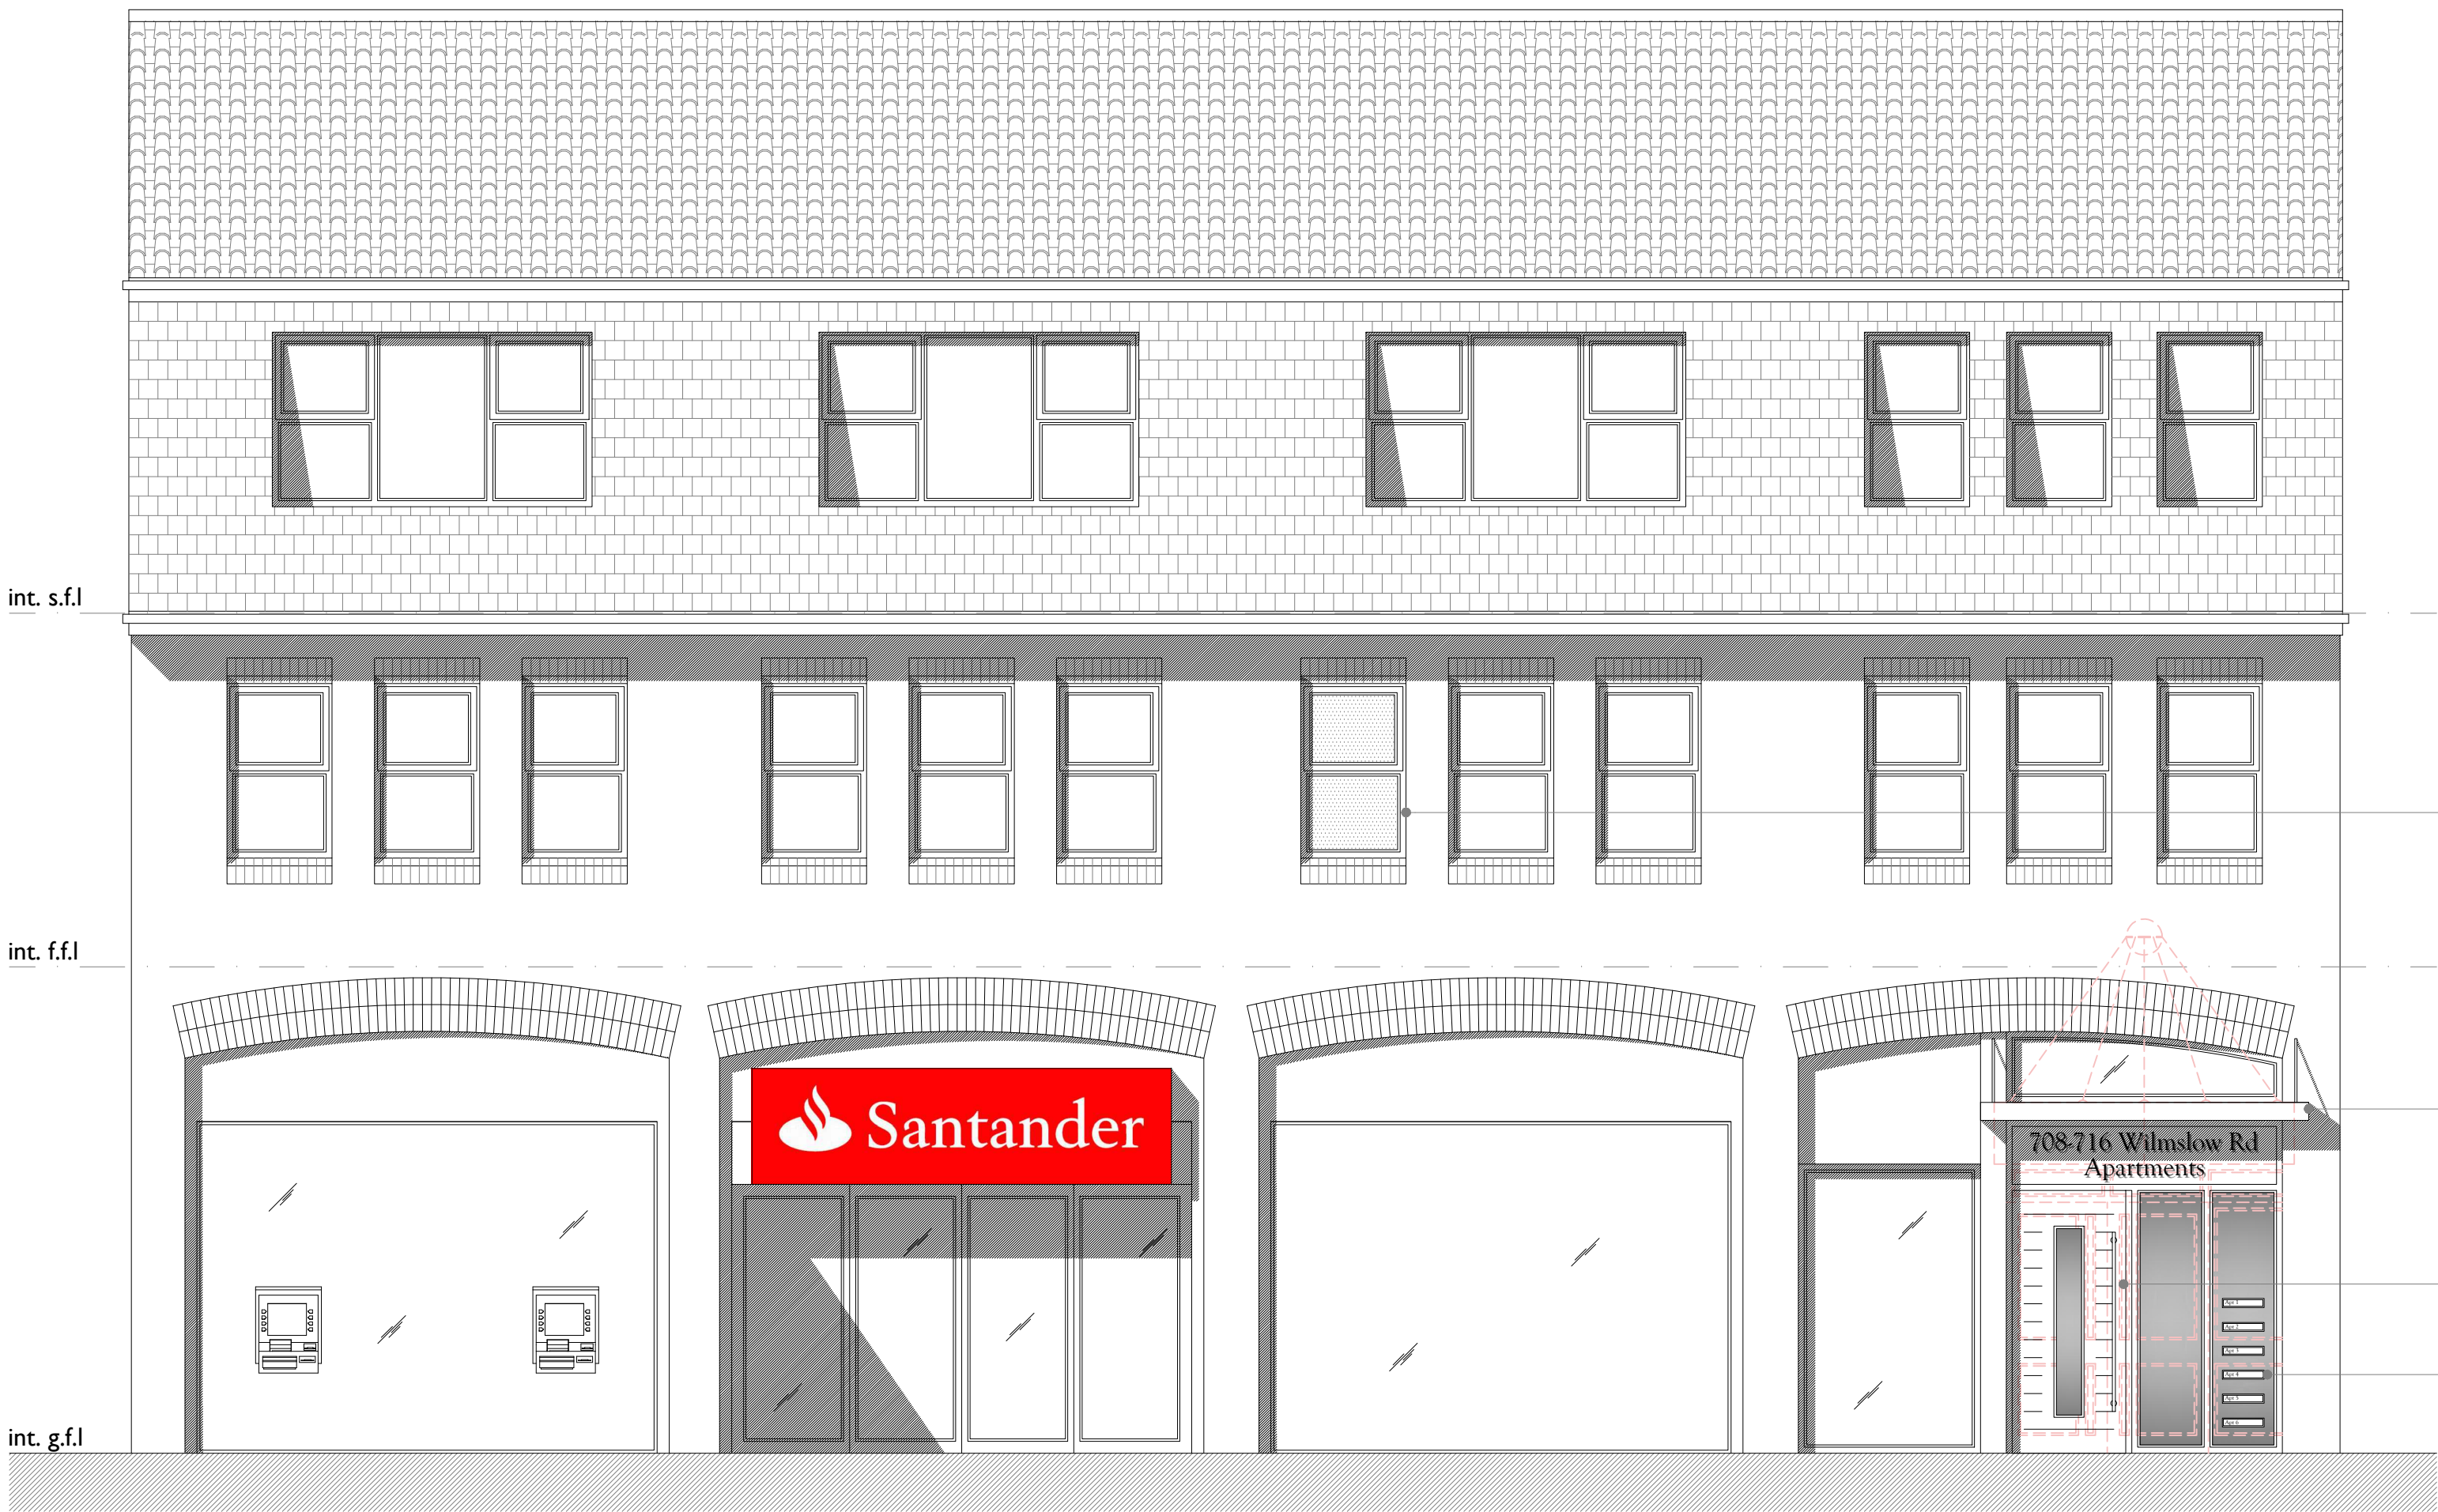

BLACKOUT FILM TO BE APPLIED TO THIS WINDOW AT FIRST FLOOR IN ACCORDANCE WITH FLOOR LAYOUTS

NEW CANOPY IN FINISH TO MATCH NEW DOORS OVER ENTRANCE (min 900mm overhang)

NEW FRONT ENTRANCE DOOR AND GLAZED SIDE PANES FOR RESIDENTIAL ACCESS

POST BOXES TO SERVE INDIVIDUAL APARTMENTS TO BE HOUSED WITHIN NEW ENTRANCE FITTING



new front entrance extract
scale 1:20 @ A1

side elevation
(south facing)

