




Revisions / Notes			
All dimensions to be as noted (to be checked on site prior to manufacture). Do not scale of this drawing. Report any discrepancies to the Architect / CA immediately. This drawing is copyright of GA Studio Ltd, drawings are not to be reproduced without written consent.			
REV	DATE	BY	DESCRIPTION
P01	03.06.24	MJG	Red line / blue line amended as requested by MCC

GA Studio

mail@gastudio.co.uk
www.gastudio.co.uk
tel. 0161 835 3538
Architects / Masterplanning / Urban Design / Interiors

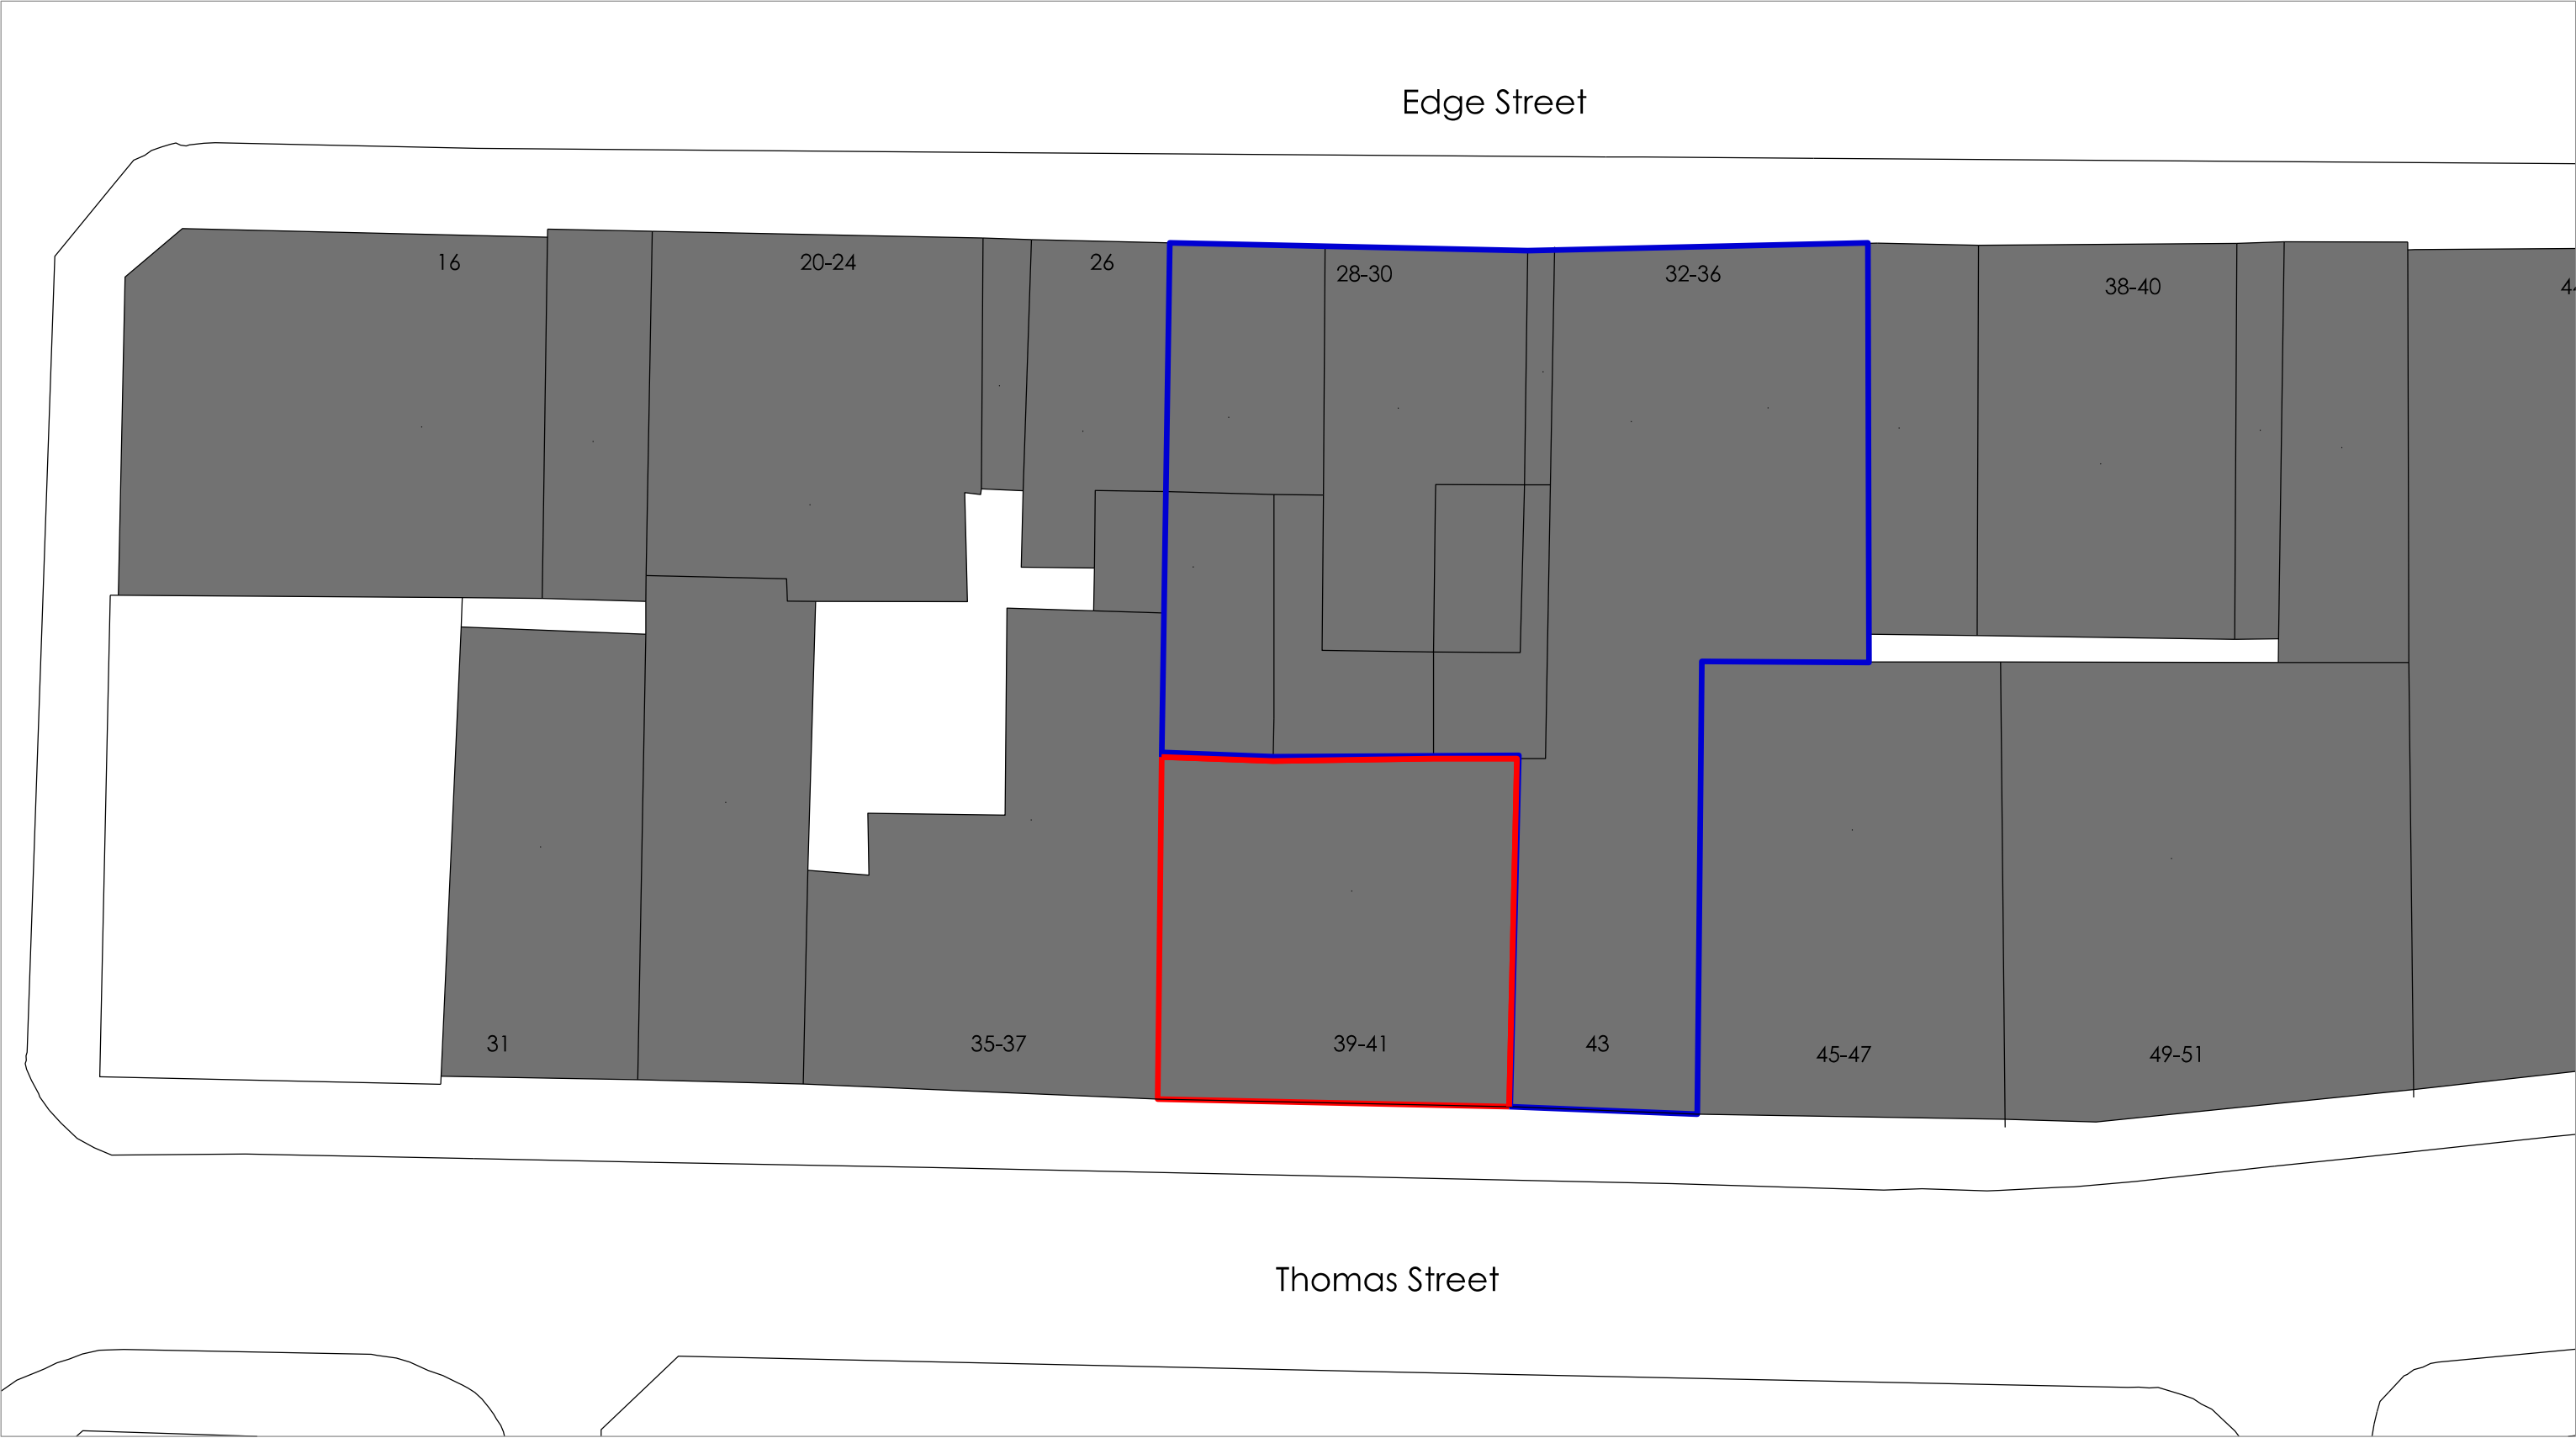

39-41 THOMAS STREET, MANCHESTER

Site Plan

Existing / Proposed

Project No - 24-03 | DWG No - L(-1)001 | JAN 24 | 1:200 @ A3

REV - P01

by - ZH

check - MJG

0

2

4

10m

