


1:5	mm		50	150	250
1:10	mm		100	300	500
1:20	mm		500	800	
1:50	mm		500	1500	2500

The Contractor is to check all dimensions and conditions on site before commencing. Do not scale from this drawing. This drawing remains the copyright of Reid Design Limited

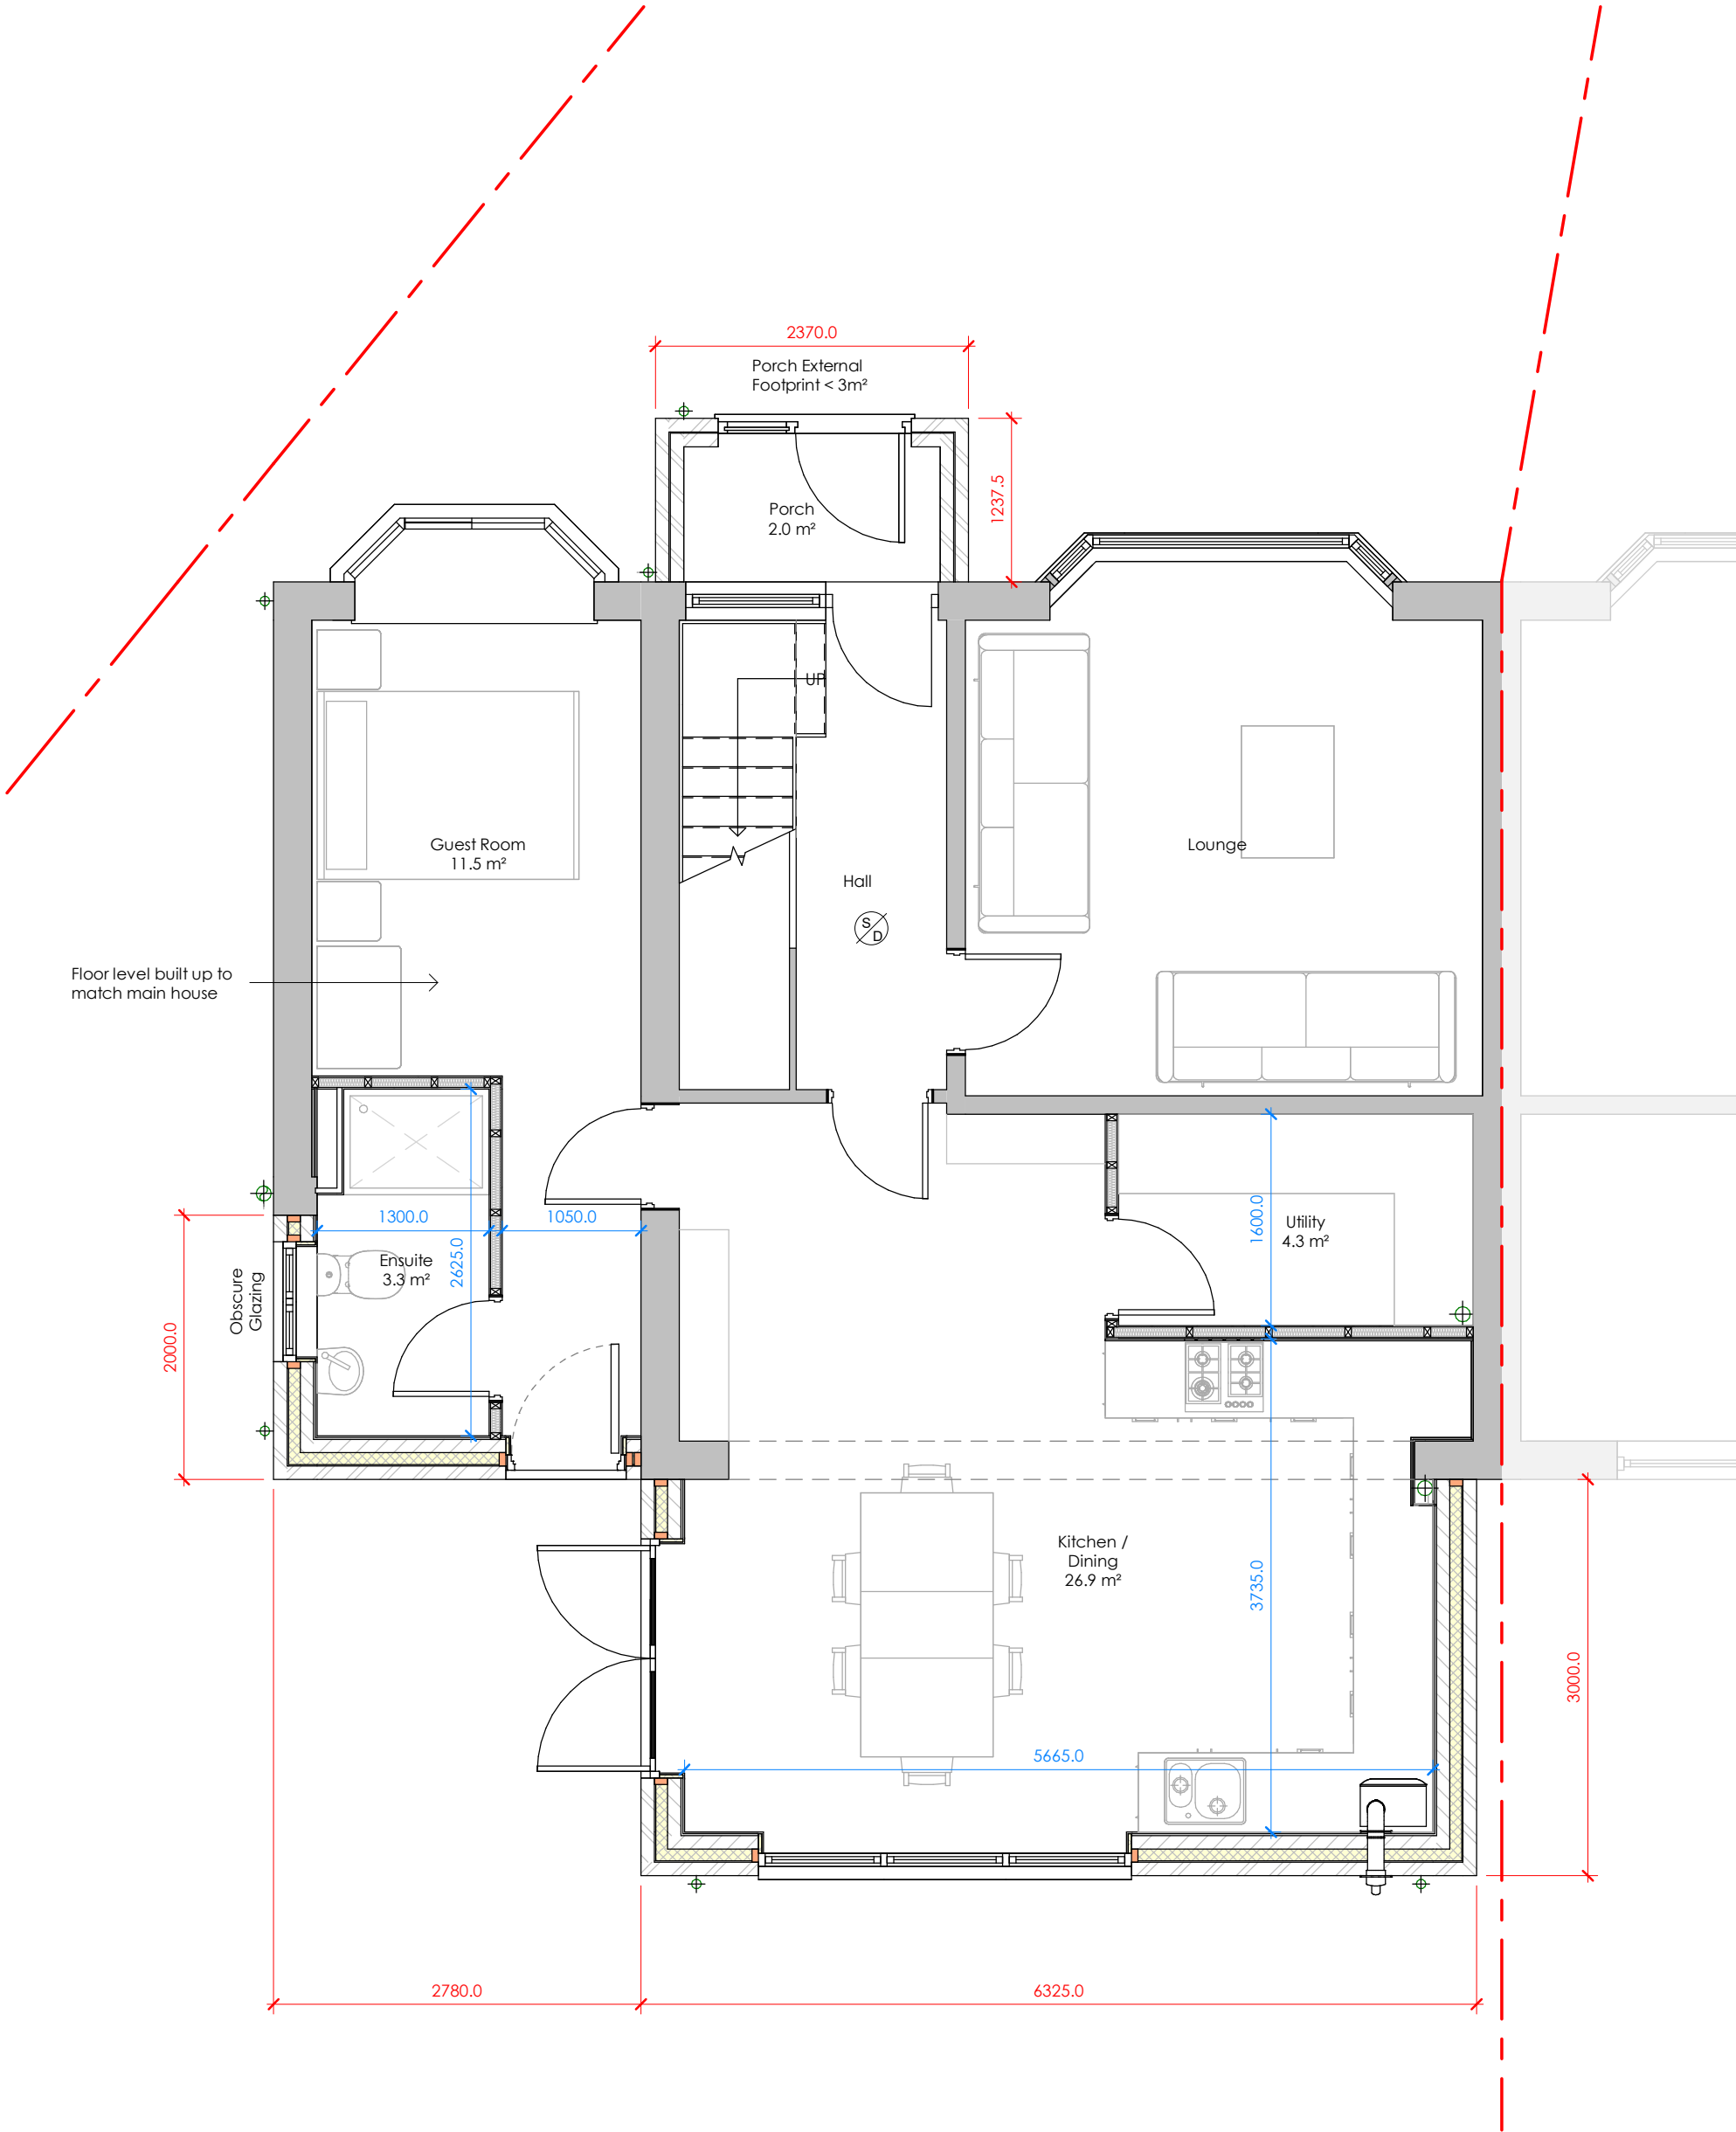

PROJECT	78 Bankside Road, Didsbury, M20 5GD
SHEET	Proposed Ground Floor Plan

CLIENT		Mr & Mrs Ingram	
Date	Project number	Scale (@ A3)	
Dec' 23	RD-237	1 : 50	
DRAWING NUMBER			REV
PL-105			C