


DO NOT SCALE FROM THIS DRAWING.
This drawing is to be read in conjunction with all related drawings. All dimensions must be checked and verified on site before commencing any work or material production. The originator should be notified immediately of any discrepancy.




Ronson
building design

Tel:07926826016
craig@ronsonbuildingdesign.co.uk

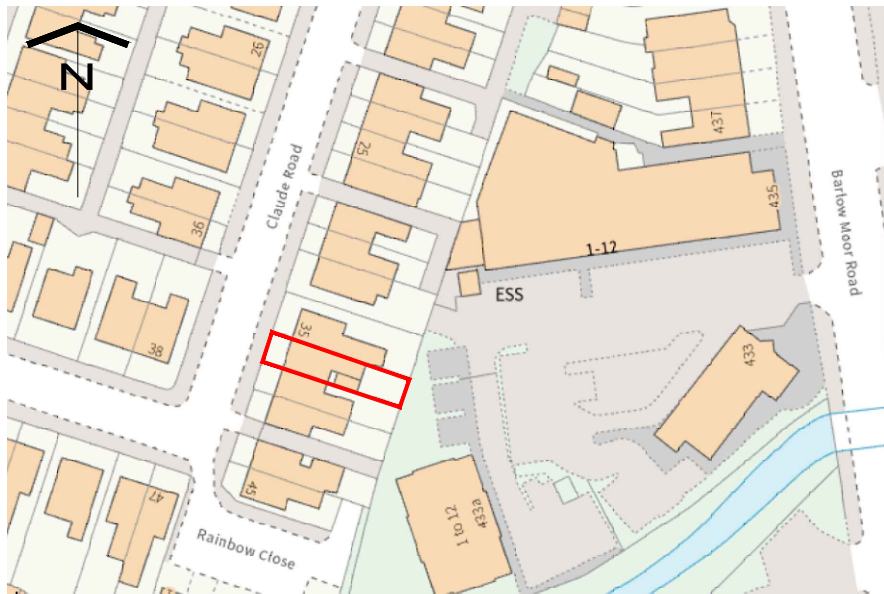

Location Plan (Scale - 1:1250)

 

Site Plan (Scale - 1:200)



Rev	Date	Description
-----	------	-------------


Issued For : INFORMATION PURPOSES ONLY

Client
-


Project
37 Claude Road

Scheme - Drawing Title
Location & Site Plan

-/	01	-	Date	14-06-2024
Project No.	Drawing No.	Revision	Scale	As Noted @ A3

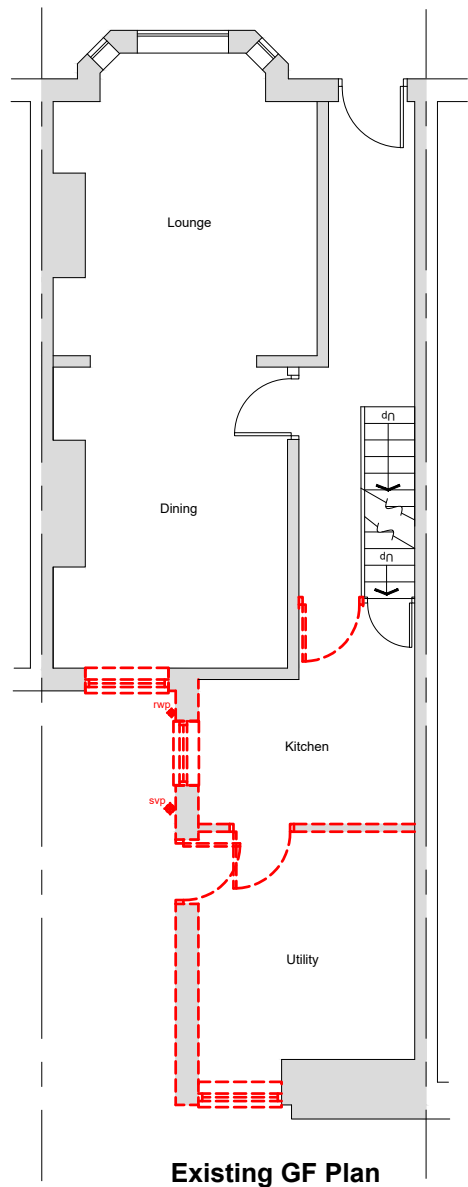


Existing GF Plan

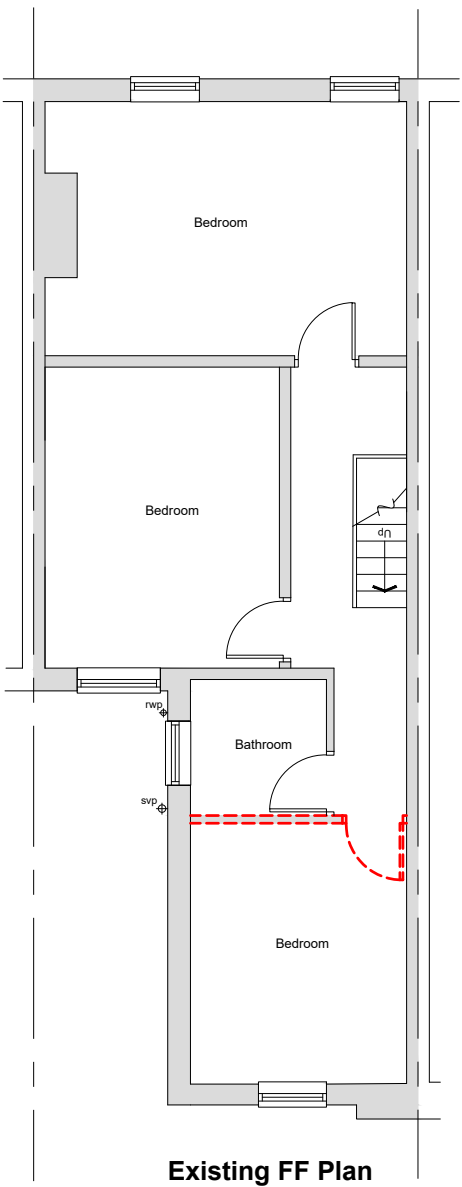


Existing FF Plan

Existing red dashed areas to be removed and then make good surrounding areas ready to receive new construction.

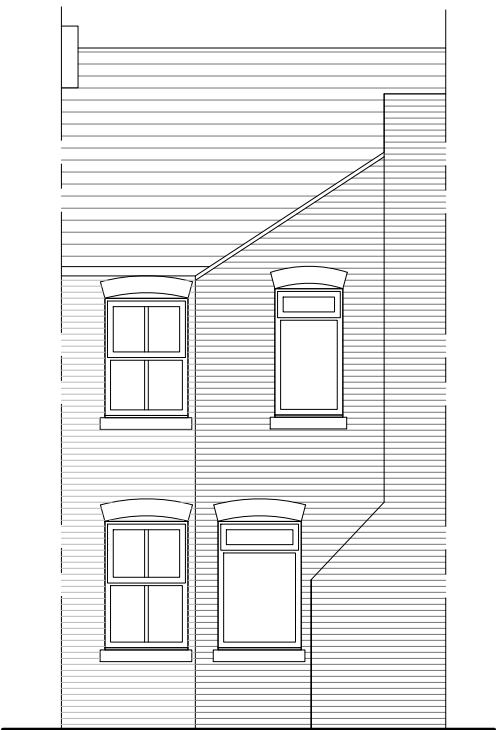

Rear Elevation

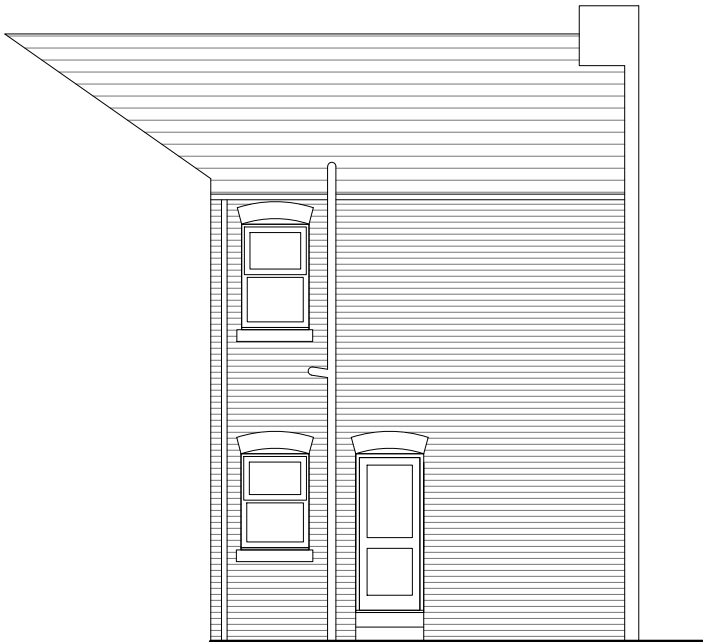

Side Elevation



DO NOT SCALE FROM THIS DRAWING.
This drawing is to be read in conjunction with all related drawings. All dimensions must be checked and verified on site before commencing any work or material production. The originator should be notified immediately of any discrepancy.

Ronson
building design
Tel: 07926826016
craig@ronsonbuildingdesign.co.uk

Rev	Date	Description
-----	------	-------------

Issued For : INFORMATION PURPOSES ONLY


Client
-

Project
37 Claude Road



Scheme - Drawing Title
Existing Plans

- / 02 - Date 14-06-2024
Project No. Drawing No. Revision Scale 1:100 @A3


DO NOT SCALE FROM THIS DRAWING.
This drawing is to be read in conjunction with all related drawings. All dimensions must be checked and verified on site before commencing any work or material production. The originator should be notified immediately of any discrepancy.

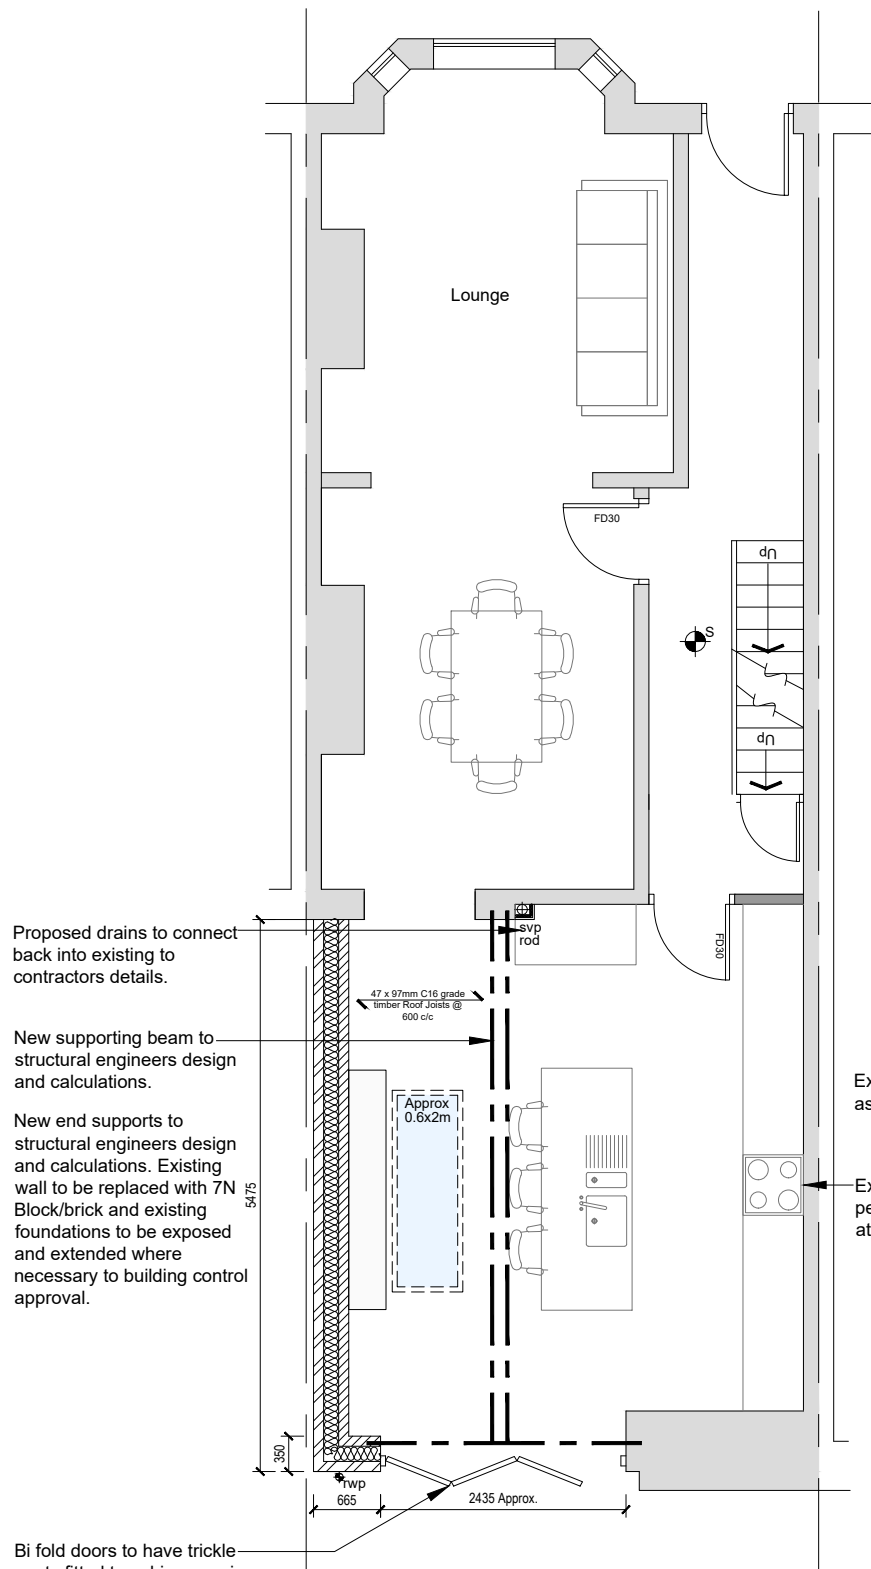

Proposed GF Plan

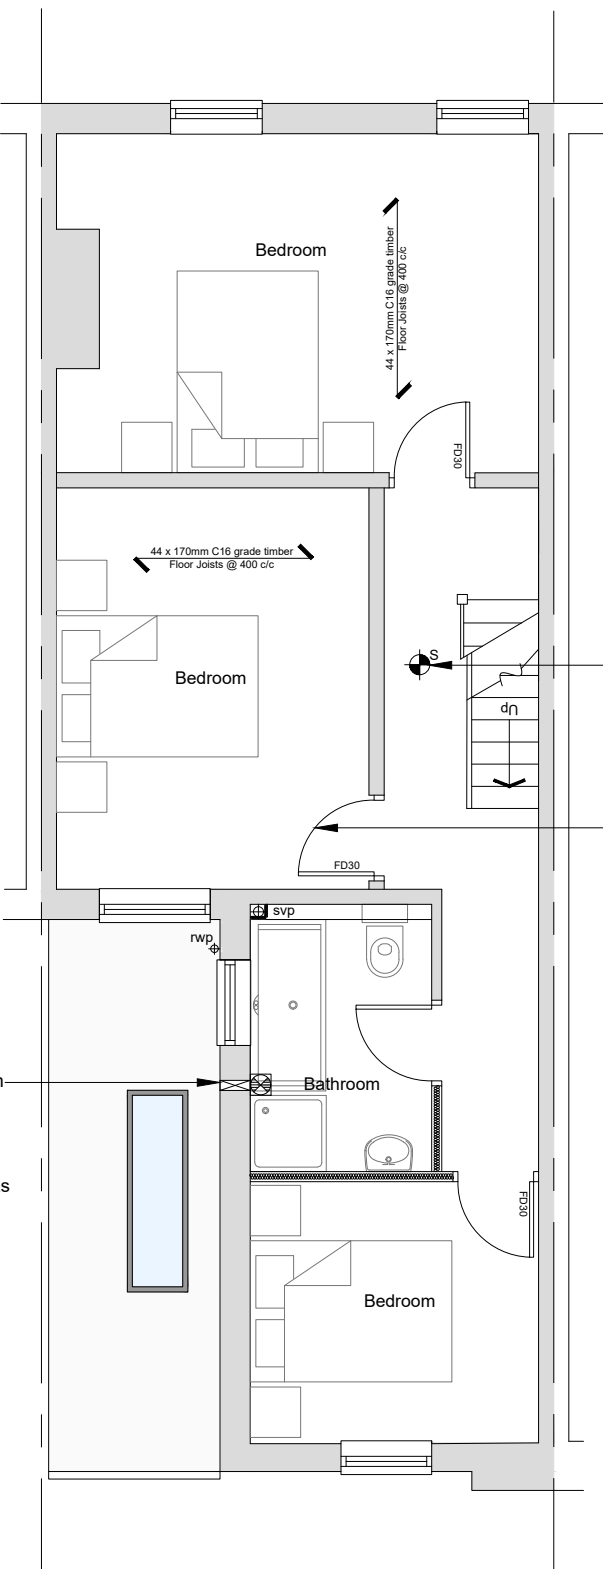 

Proposed FF Plan

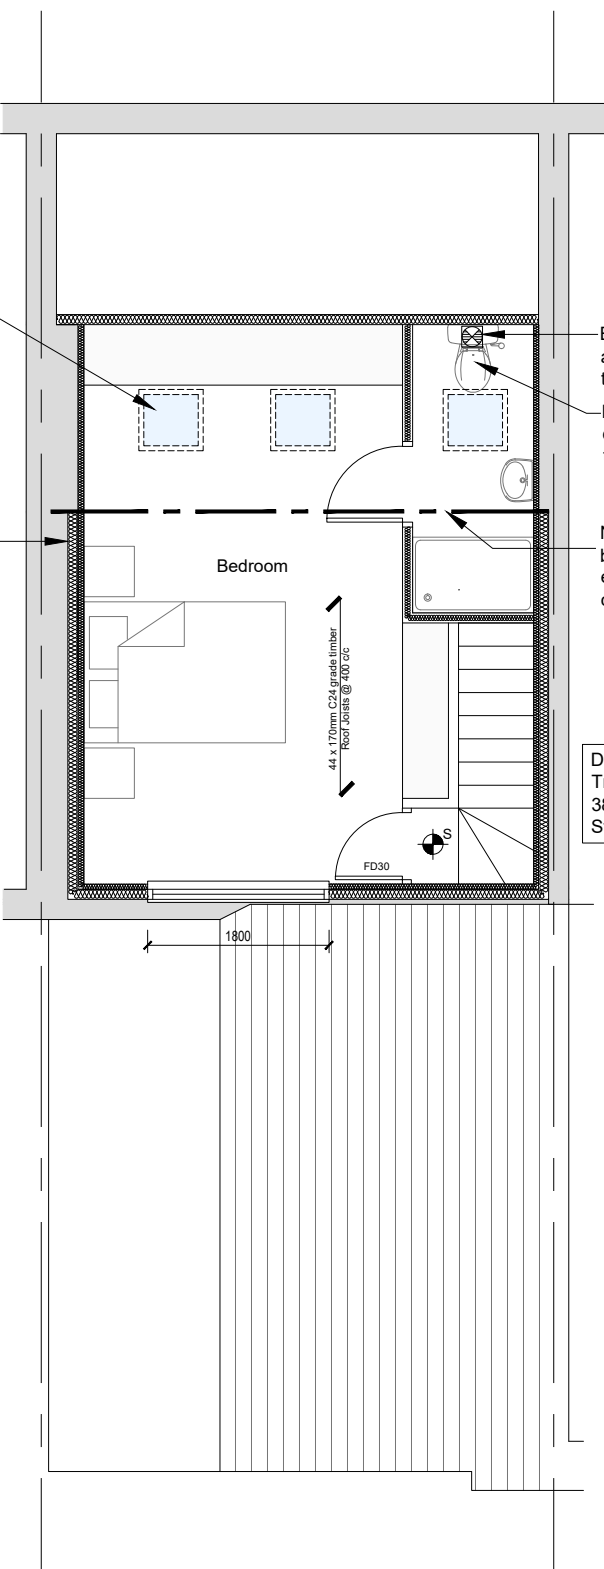

Proposed 2F Plan

Rev	Date	Description
-----	------	-------------

Issued For : INFORMATION PURPOSES ONLY

Client

-

Project

37 Claude Road

Scheme - Drawing Title

Proposed Plans

-/ 03 - Date 14-06-2024

Project No. Drawing No. Revision Scale 1:75 @A3

Dormer PD Notes:
-Total Dormer Volume = 25m3
-Dormer no higher than main ridge.
-Eaves set back a min. of 200mm

Roof tiles to match existing.

Facing brickwork to match existing.

New external door to client specification.




Rear Elevation

0m 1 2 3 4m



Side Elevation

 

Side Elevation

DO NOT SCALE FROM THIS DRAWING.
This drawing is to be read in conjunction with all related drawings. All dimensions must be checked and verified on site before commencing any work or material production. The originator should be notified immediately of any discrepancy.

Ronson
building design
Tel:07926826016
craig@ronsonbuildingdesign.co.uk

Rev	Date	Description
-----	------	-------------

Issued For : INFORMATION PURPOSES ONLY

Client
-

Project
37 Claude Road

Scheme - Drawing Title
Proposed Elevations

-/ 04 - Date 14-06-2024
Project No. Drawing No. Revision Scale 1:75 @A3