

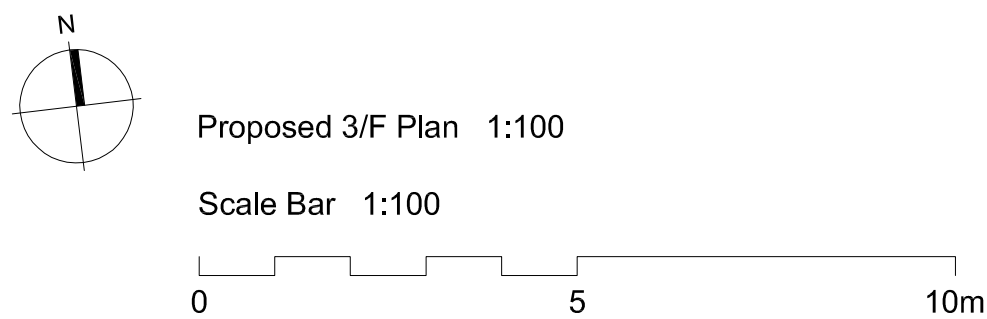


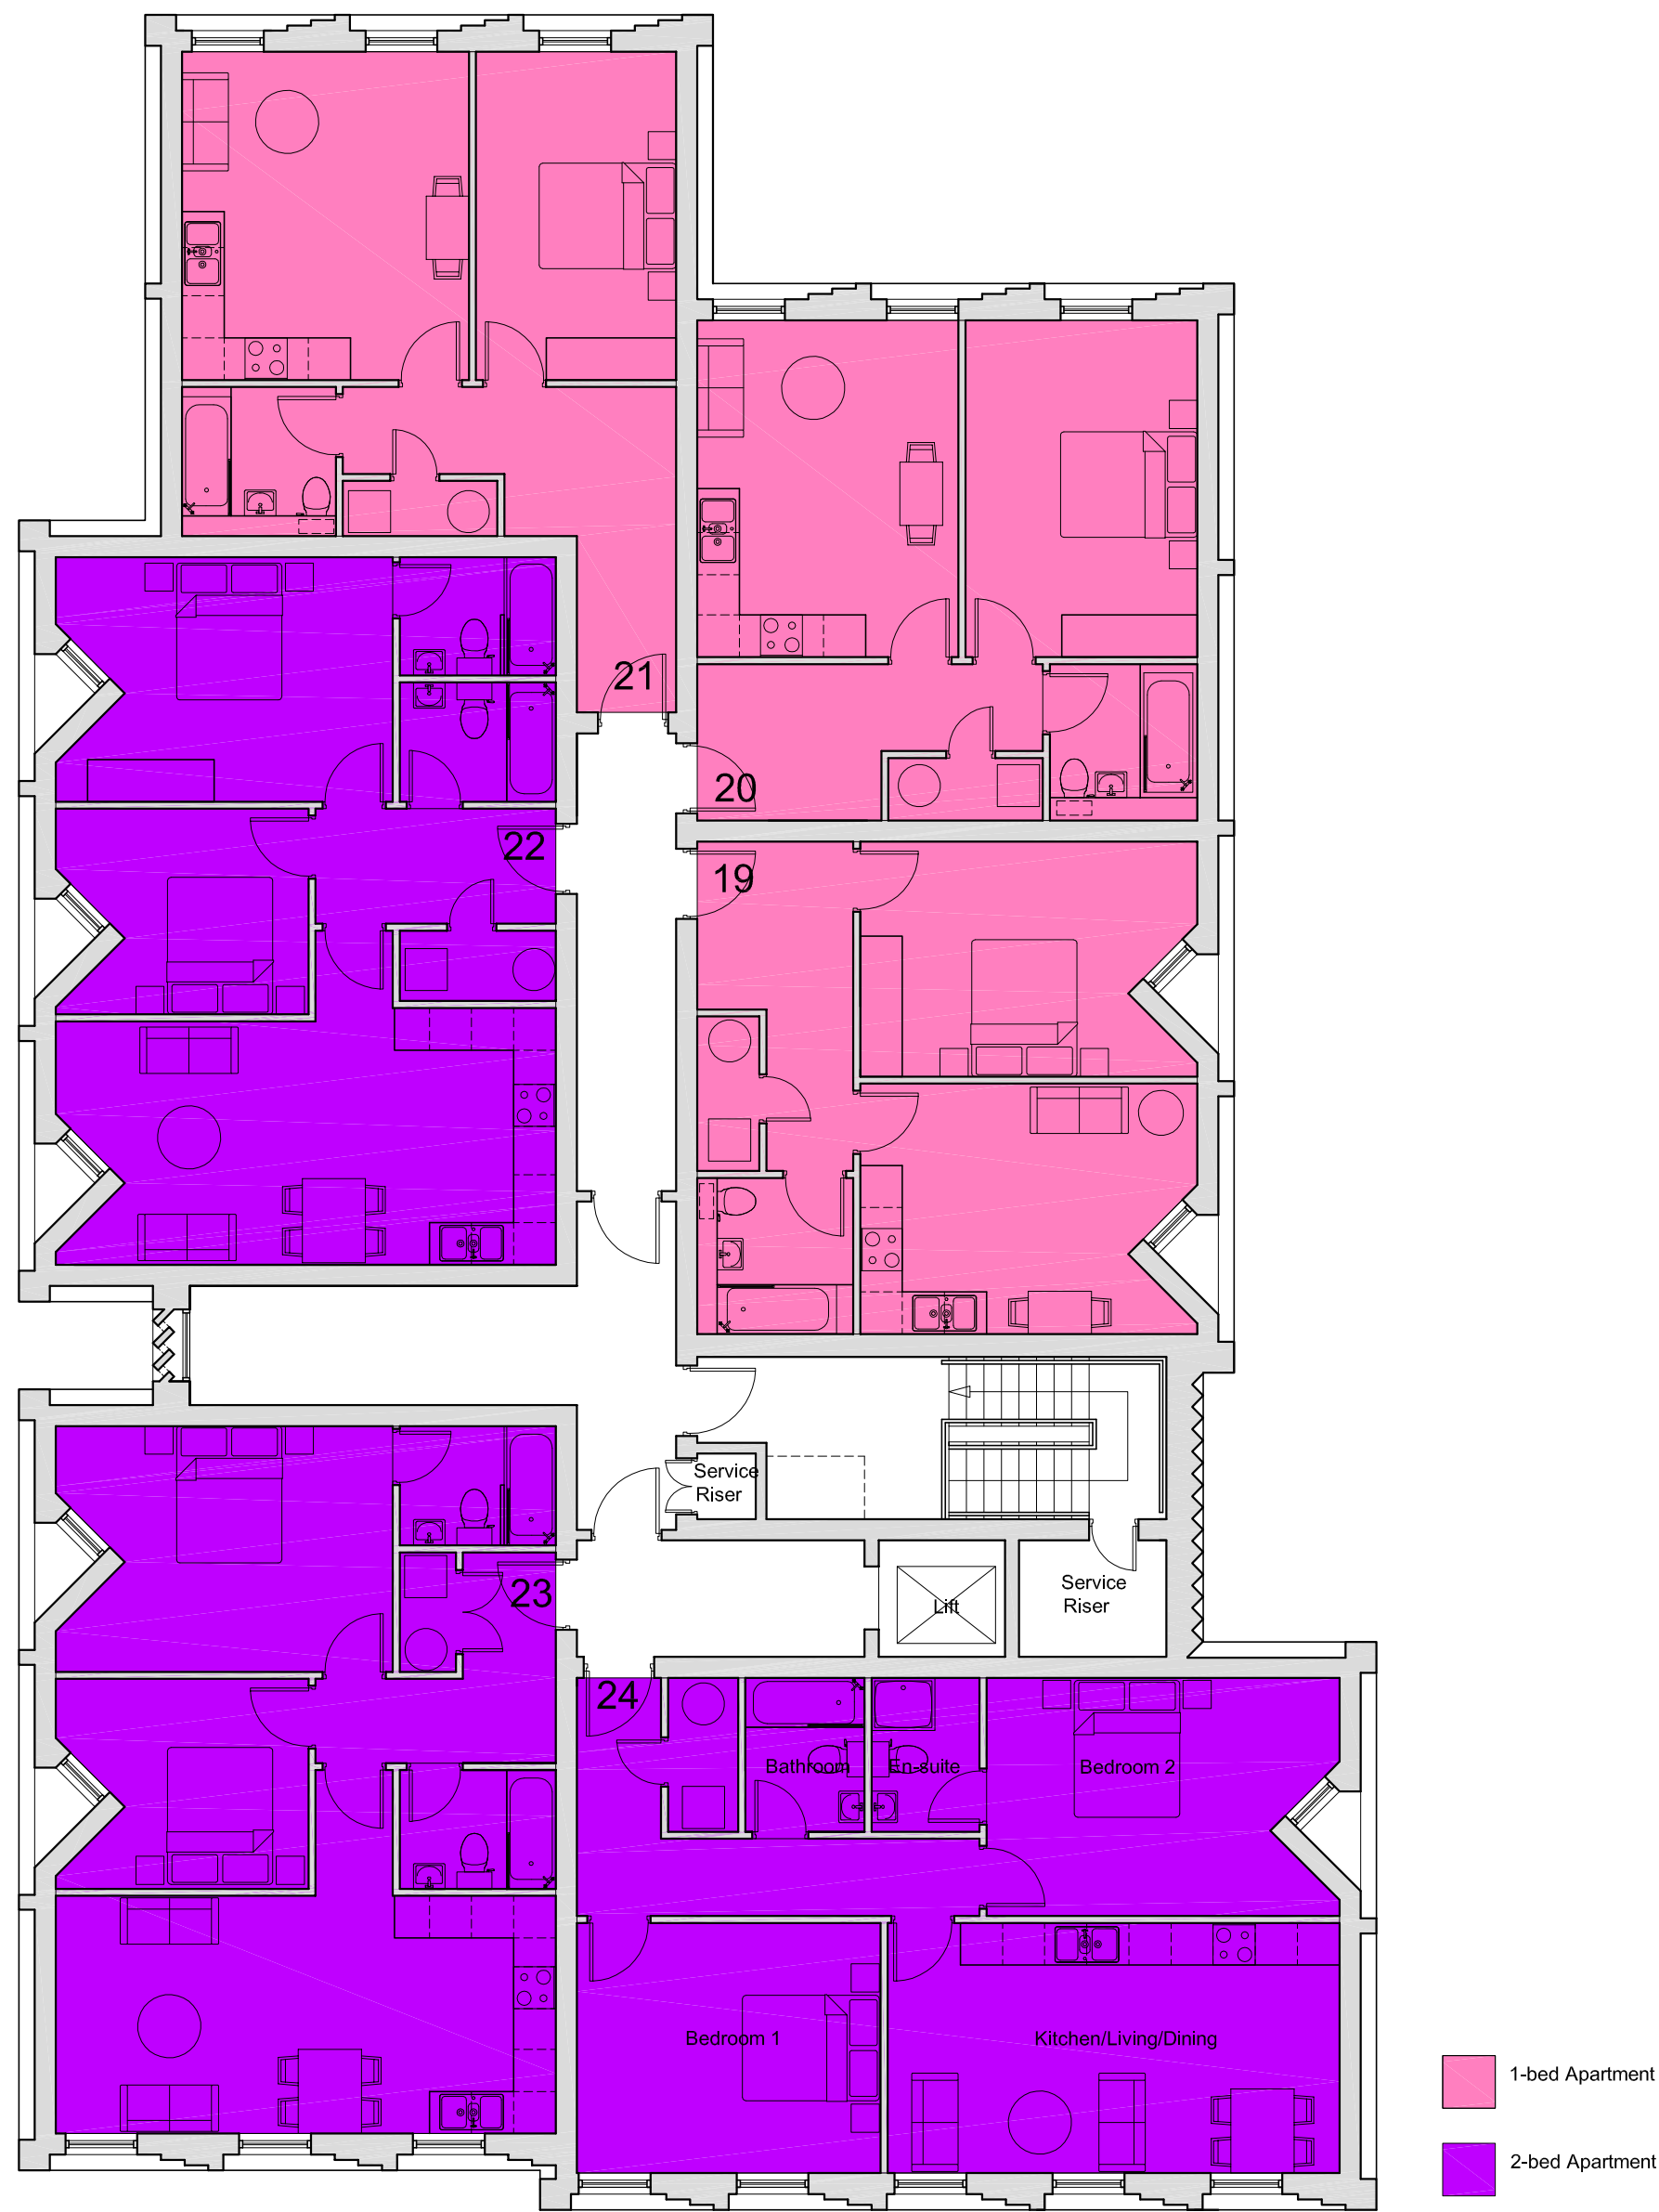

Proposed 3/F Plan 1:100

Scale Bar 1:100

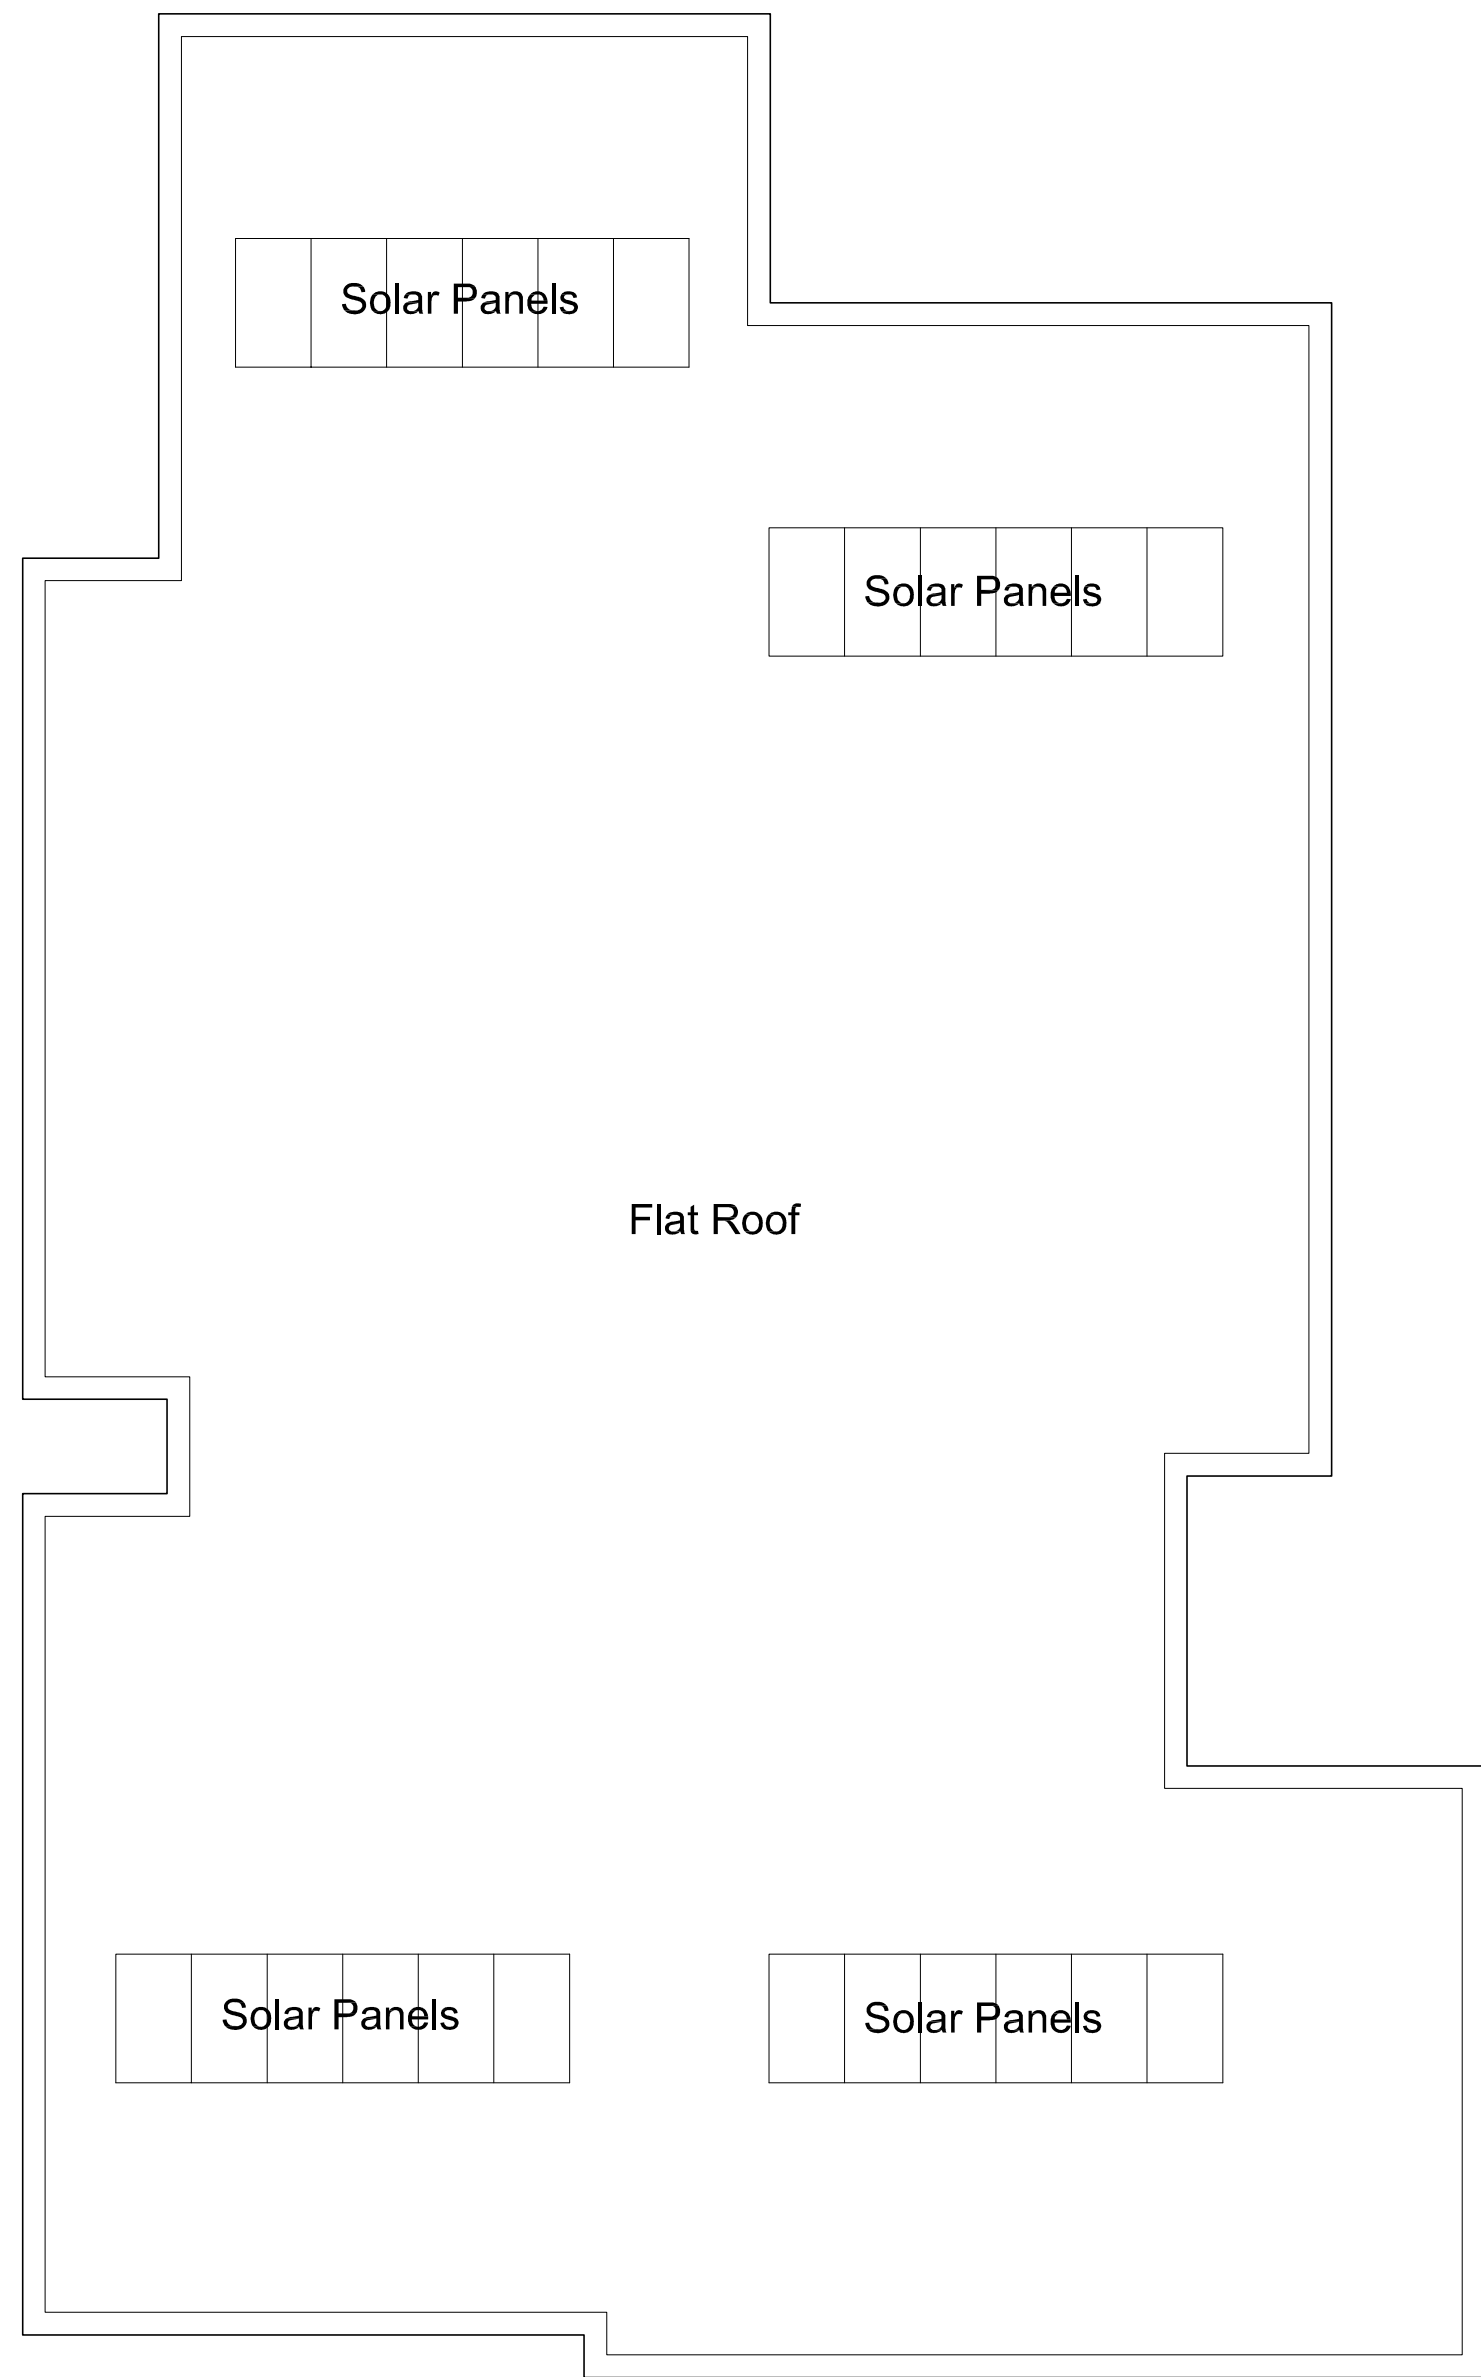

Proposed Roof Plan 1:100

Client:

Creative Property People Limited

Project:
26A Wilbraham Road, Fallowfield, Manchester
M14 6JU

Drawing Title:

Proposed 3/F and Roof Plans

Scale:
1:100@ A1

Date:
February 2023

Drawing No:
9792/112

Revision:
E