




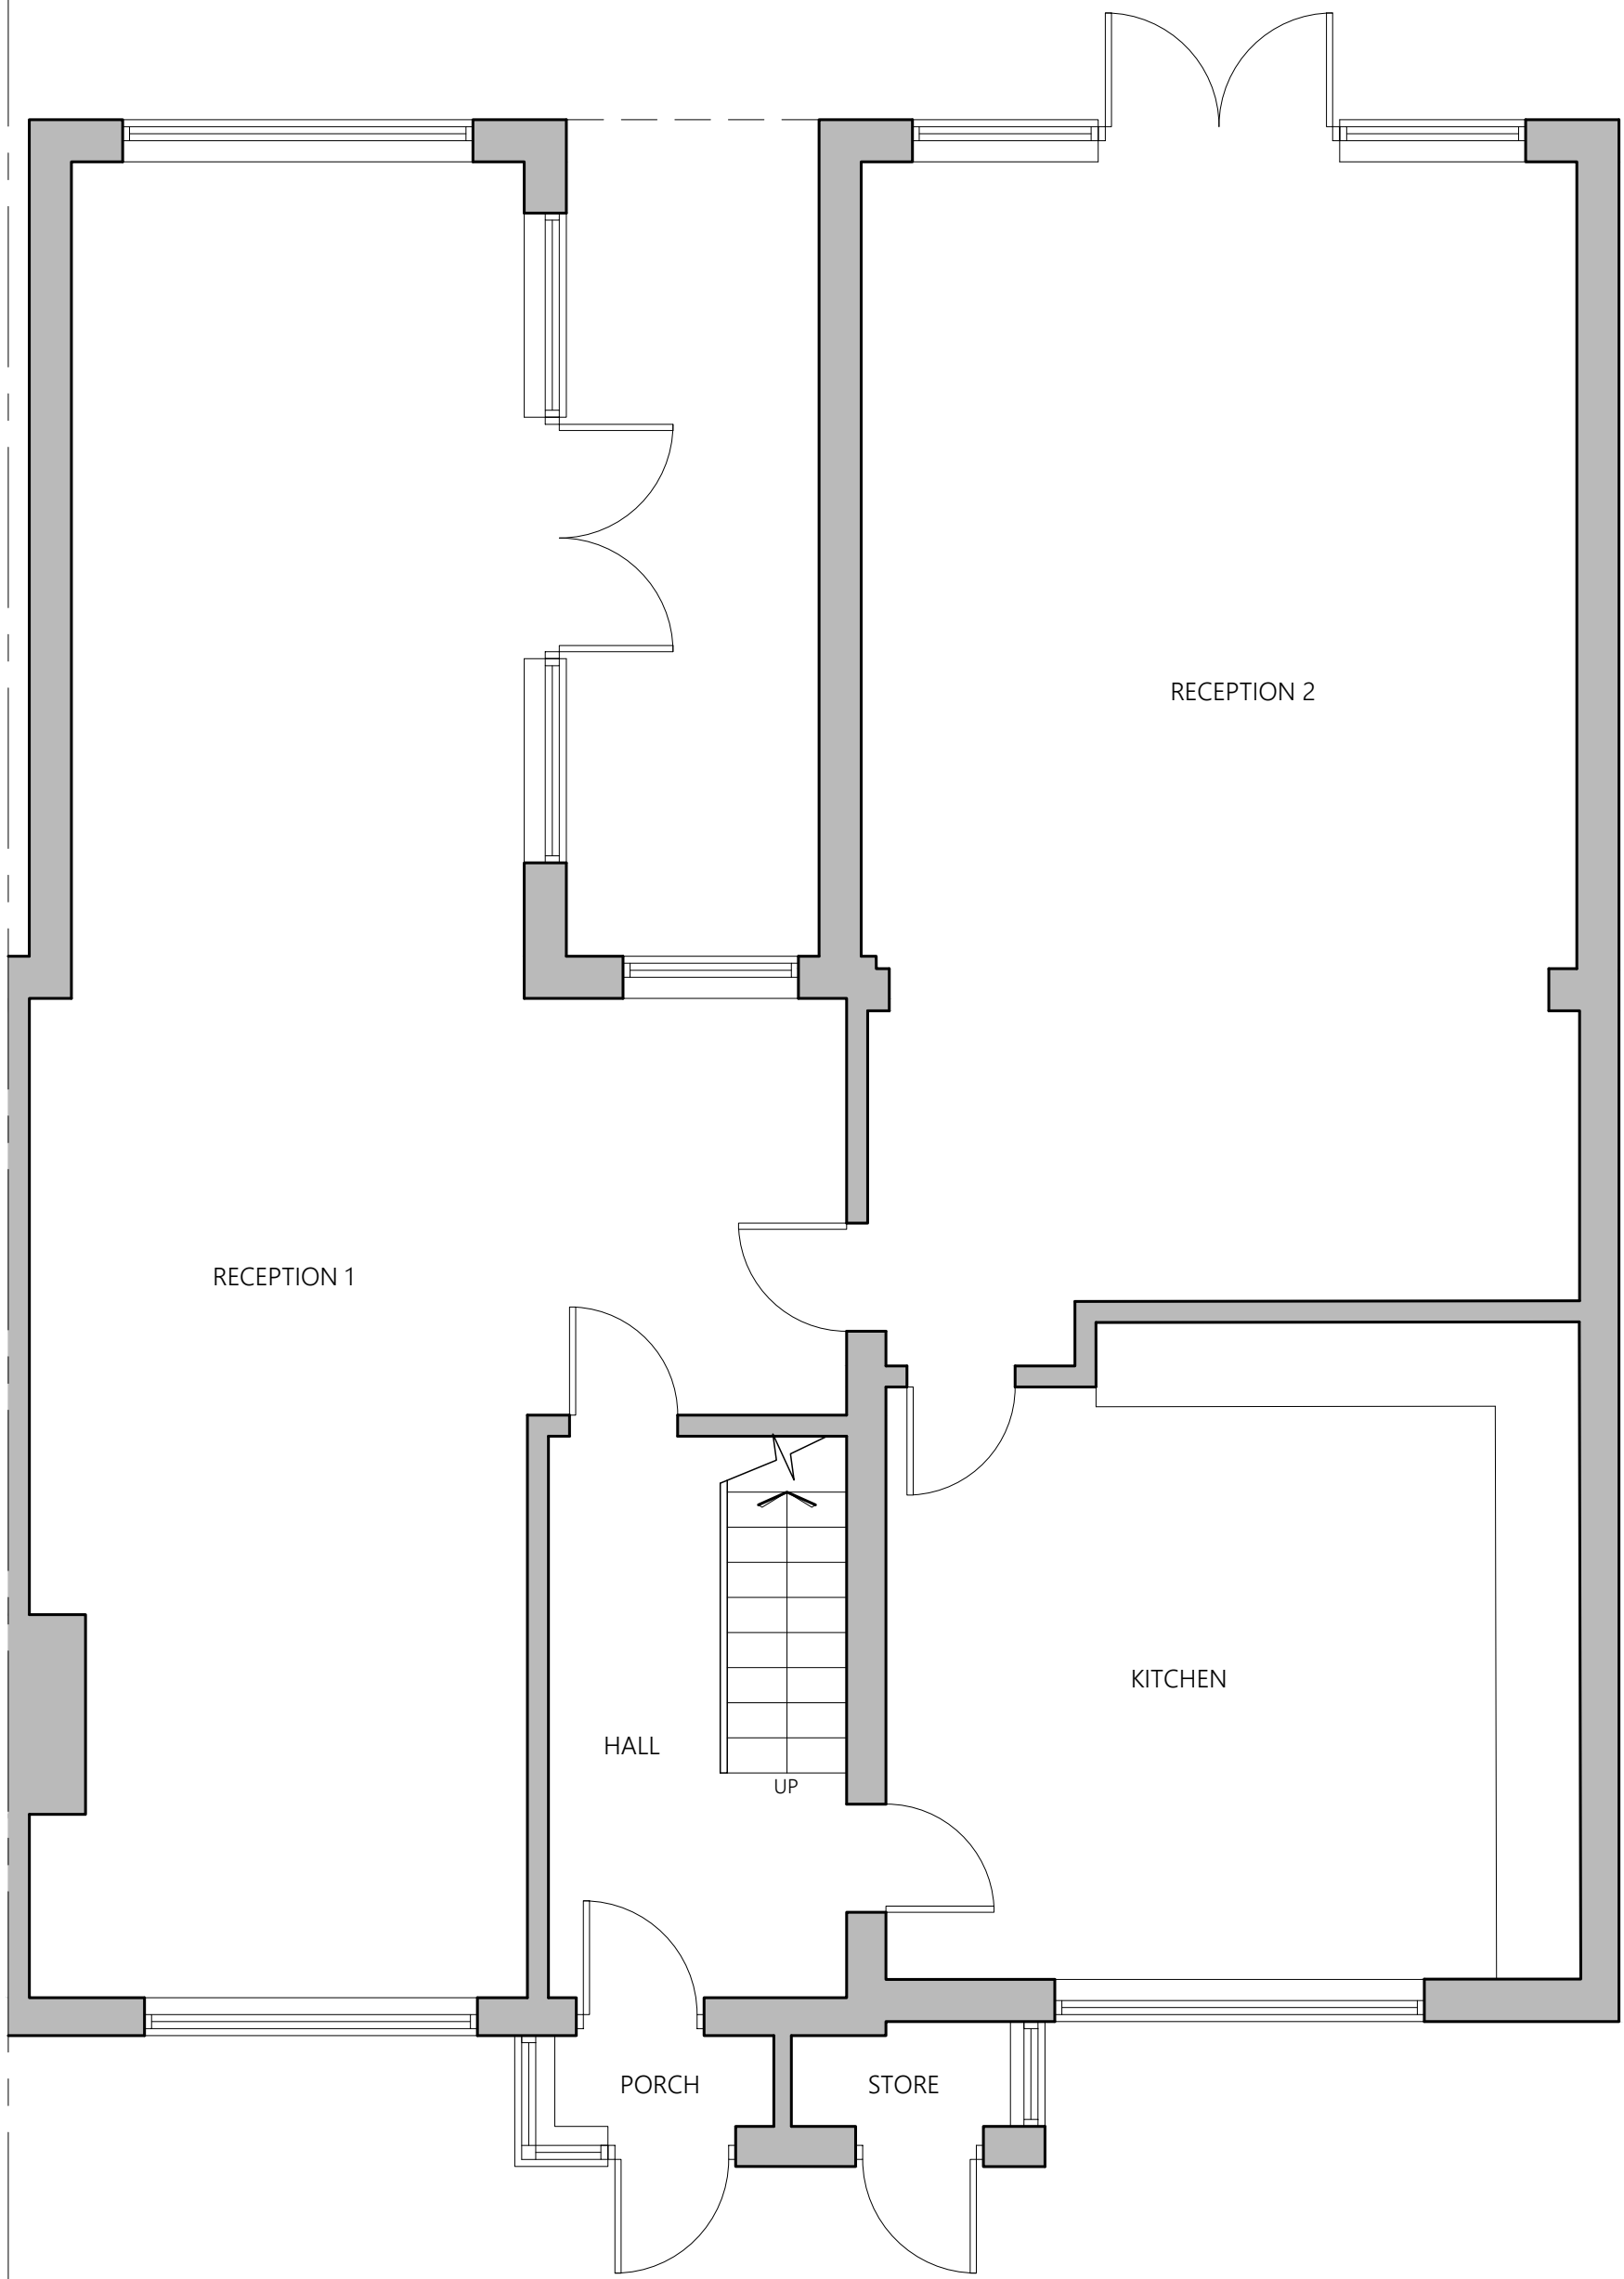


PROPOSED GROUND FLOOR PLAN

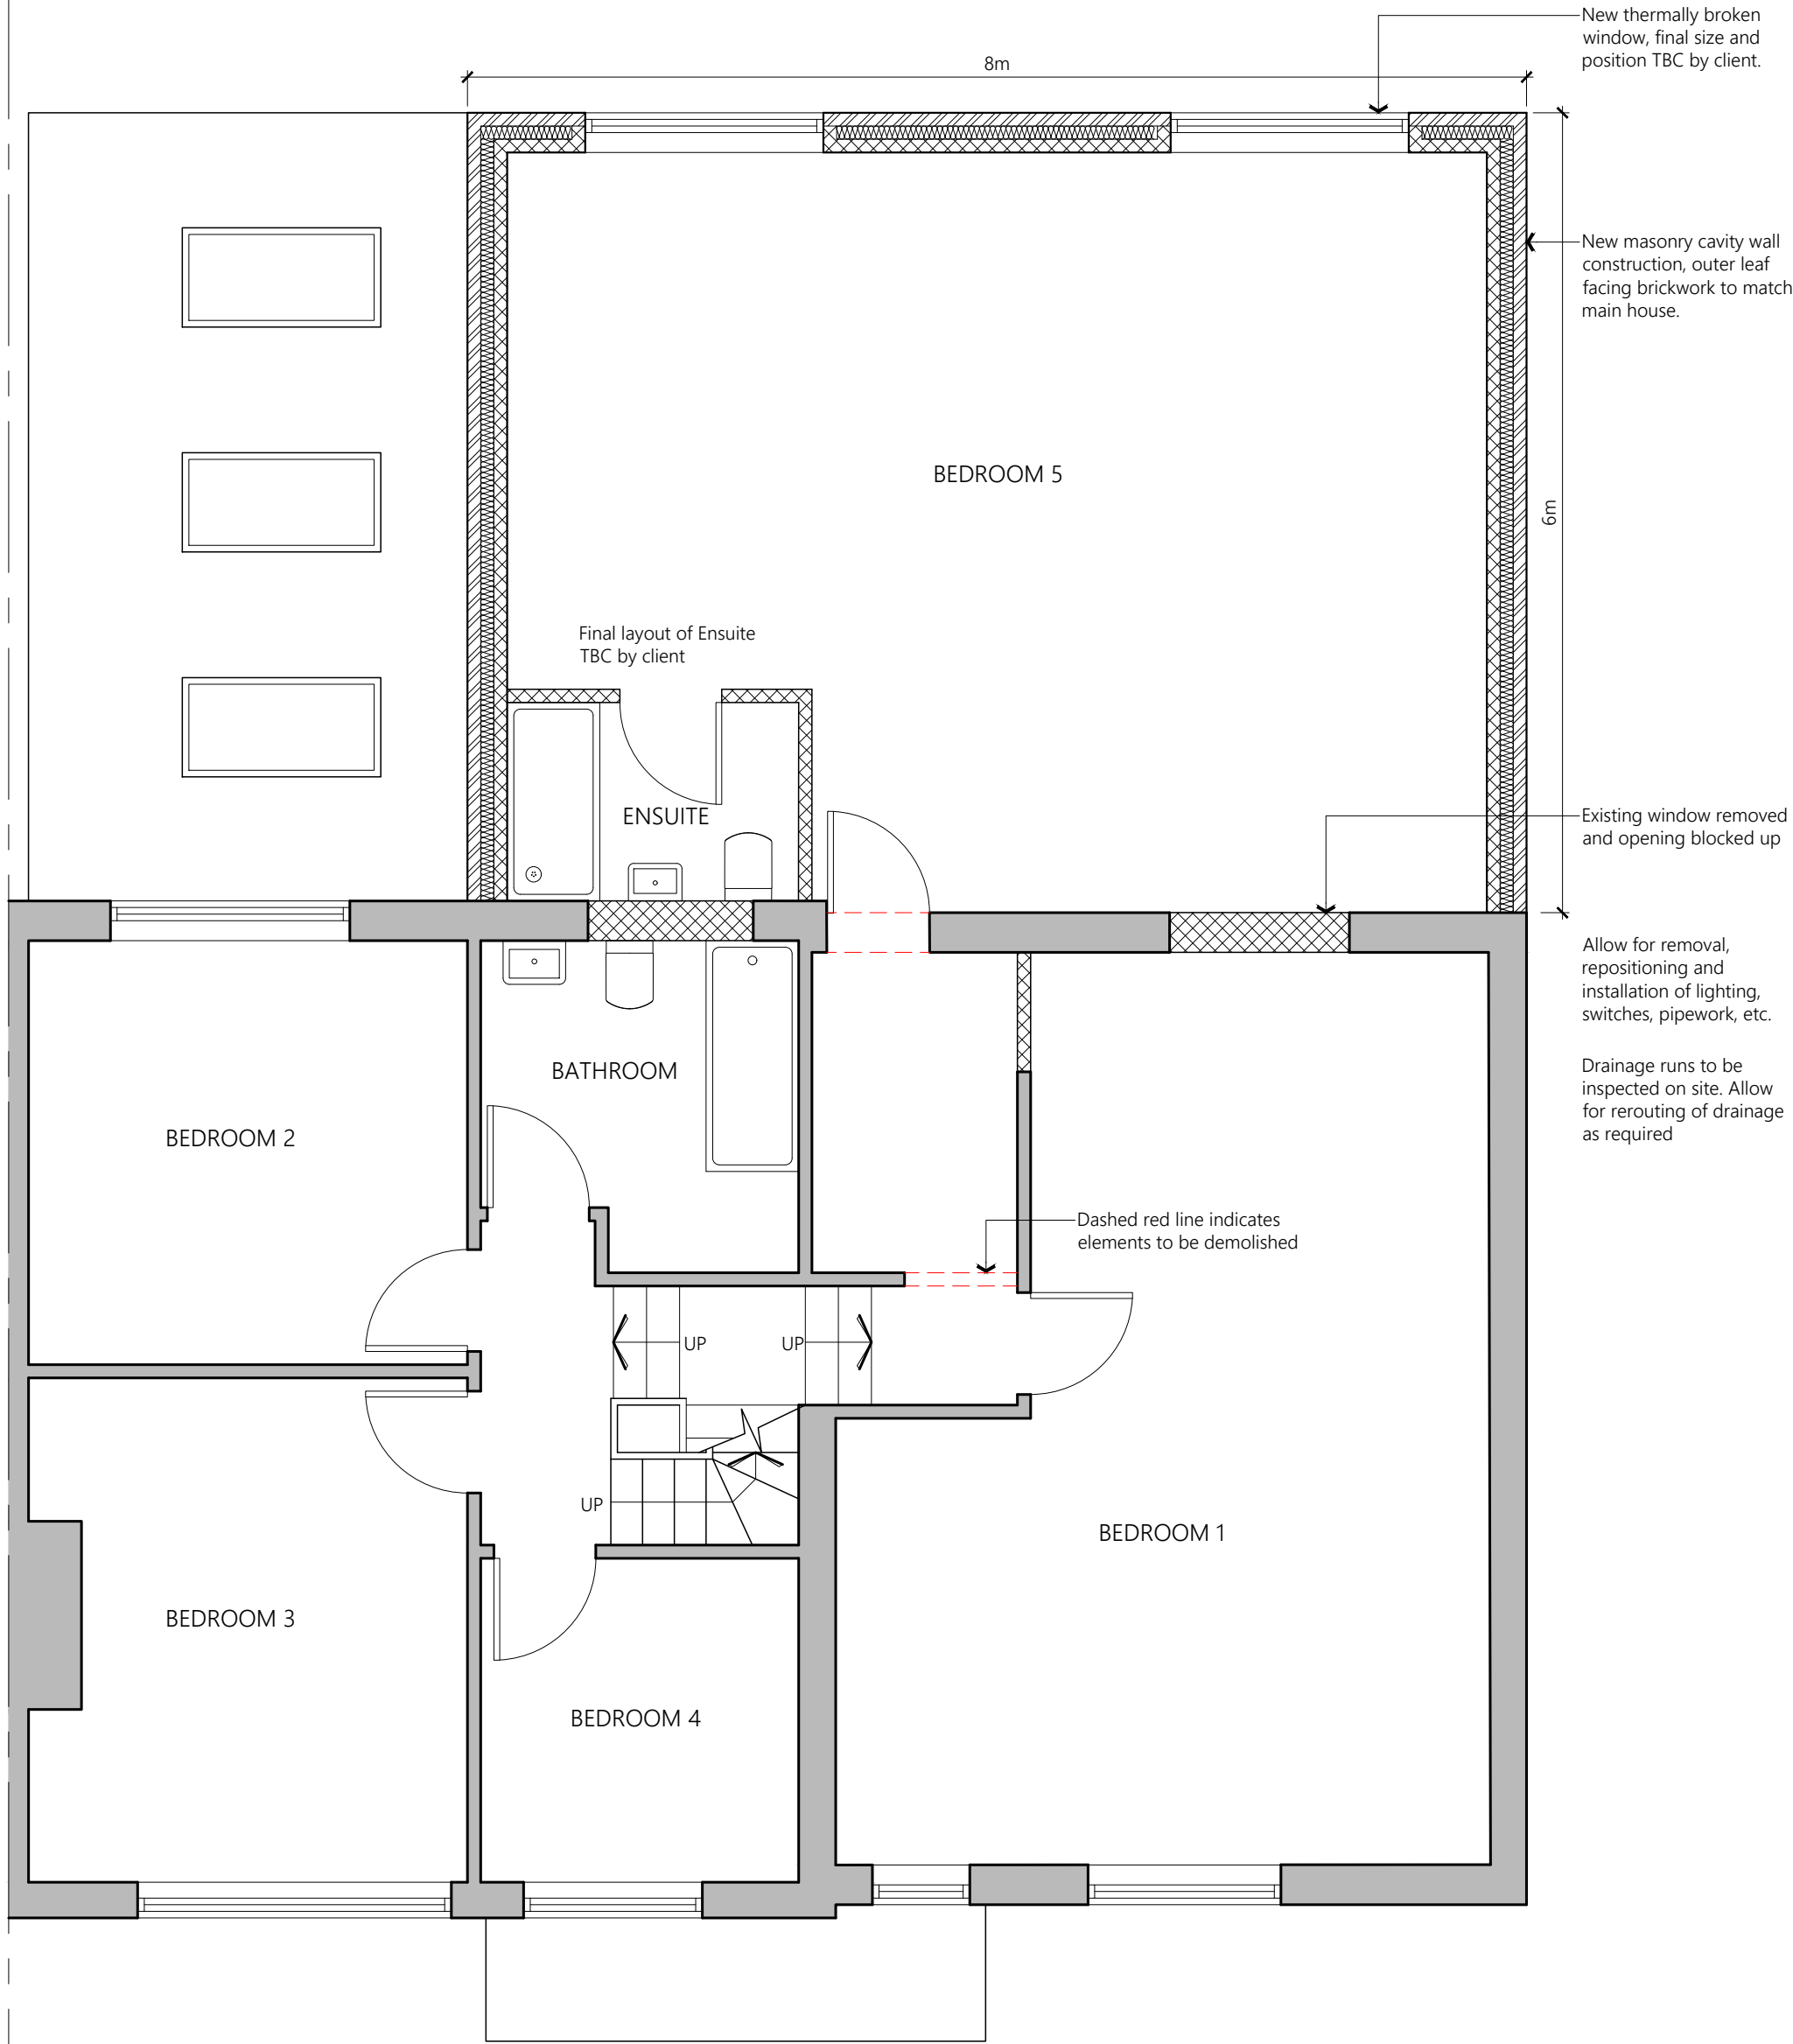

PROPOSED FIRST FLOOR PLAN

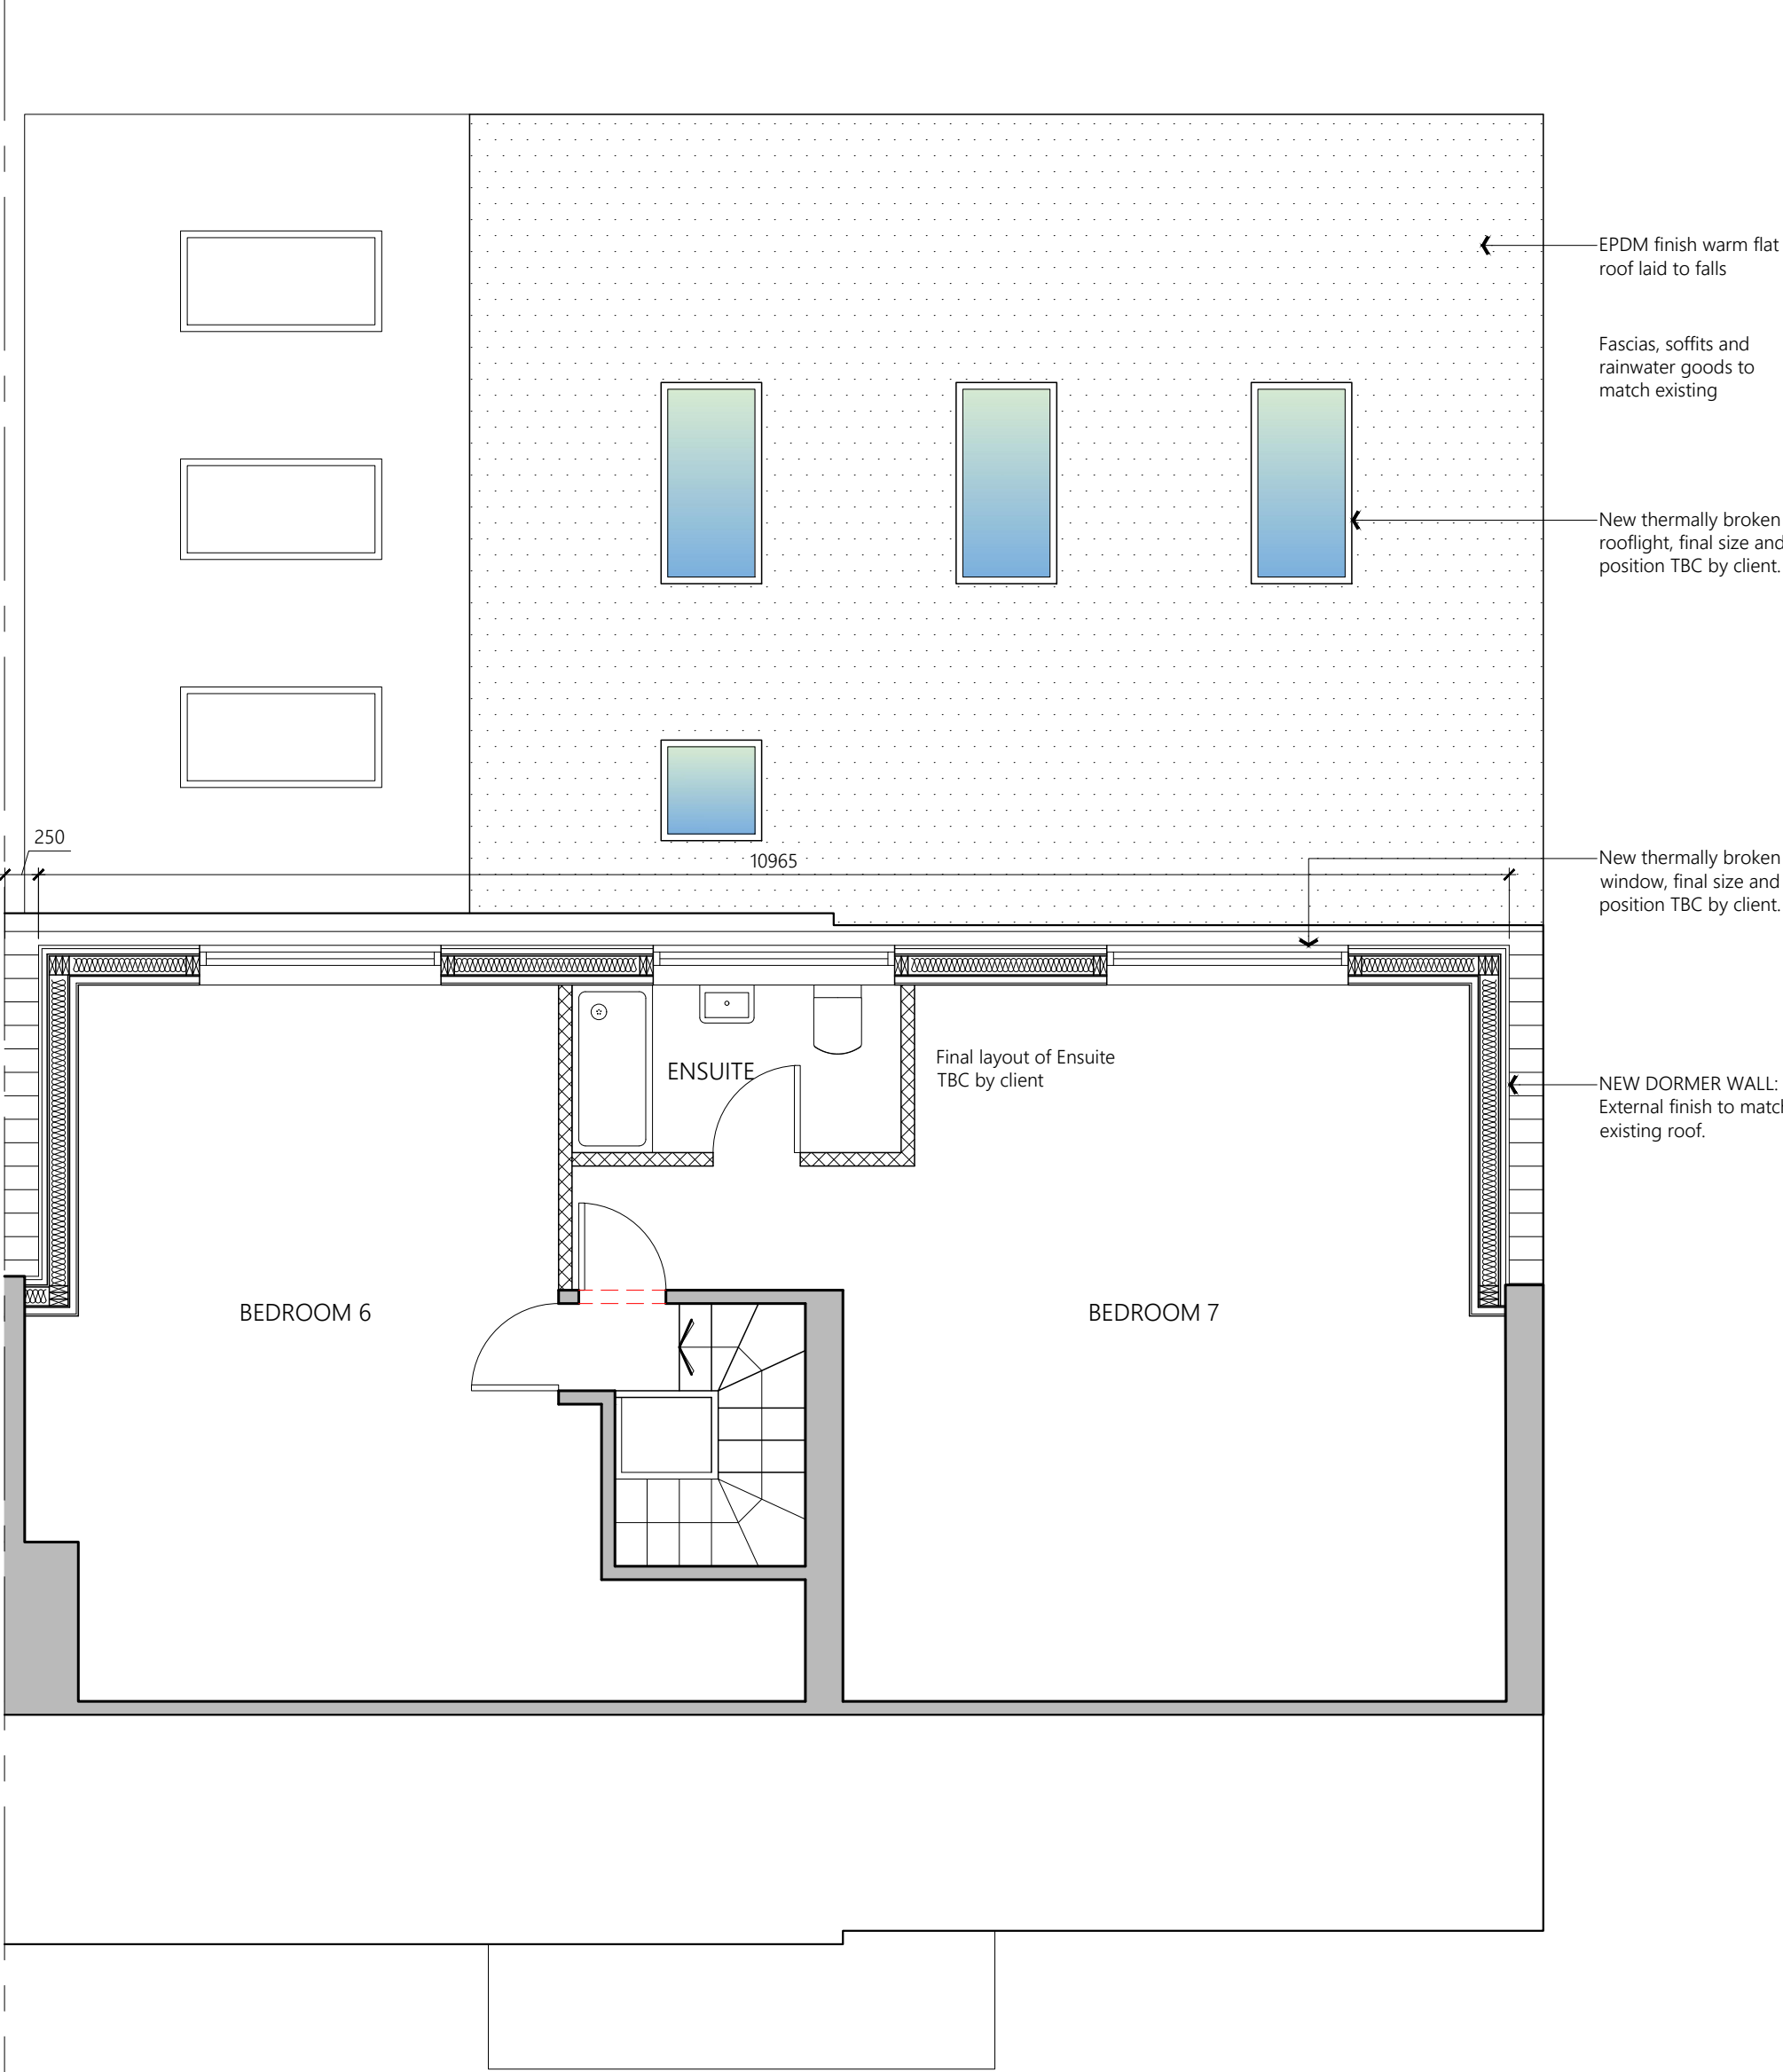

PROPOSED SECOND FLOOR PLAN

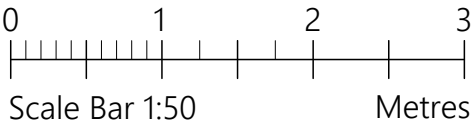

|   |                                         |      |          |
|---|-----------------------------------------|------|----------|
| PROJECT   | 48 Norman Road<br>Manchester<br>M14 5LE |      |          |
| CLIENT   | H Rahman                                |      |          |
| STATUS   | Information                             |      |          |
| DRAWING   | Proposed Plans                          |      |          |
| DWG No.   | 2436-04                                 | REV  |          |
| SCALE   | 1:50@A1                                 | DATE | July '24 |
| AGB<br>CAD<br>SERVICES                                                                                              |                                         |      |          |
| website: www.agbcad.co.uk<br>email: info@agbcad.co.uk<br>telephone: 07912 090 125<br>DO NOT SCALE FROM THIS DRAWING |                                         |      |          |