


Existing Ventilation Grilles
(600mm x 600mm modules)

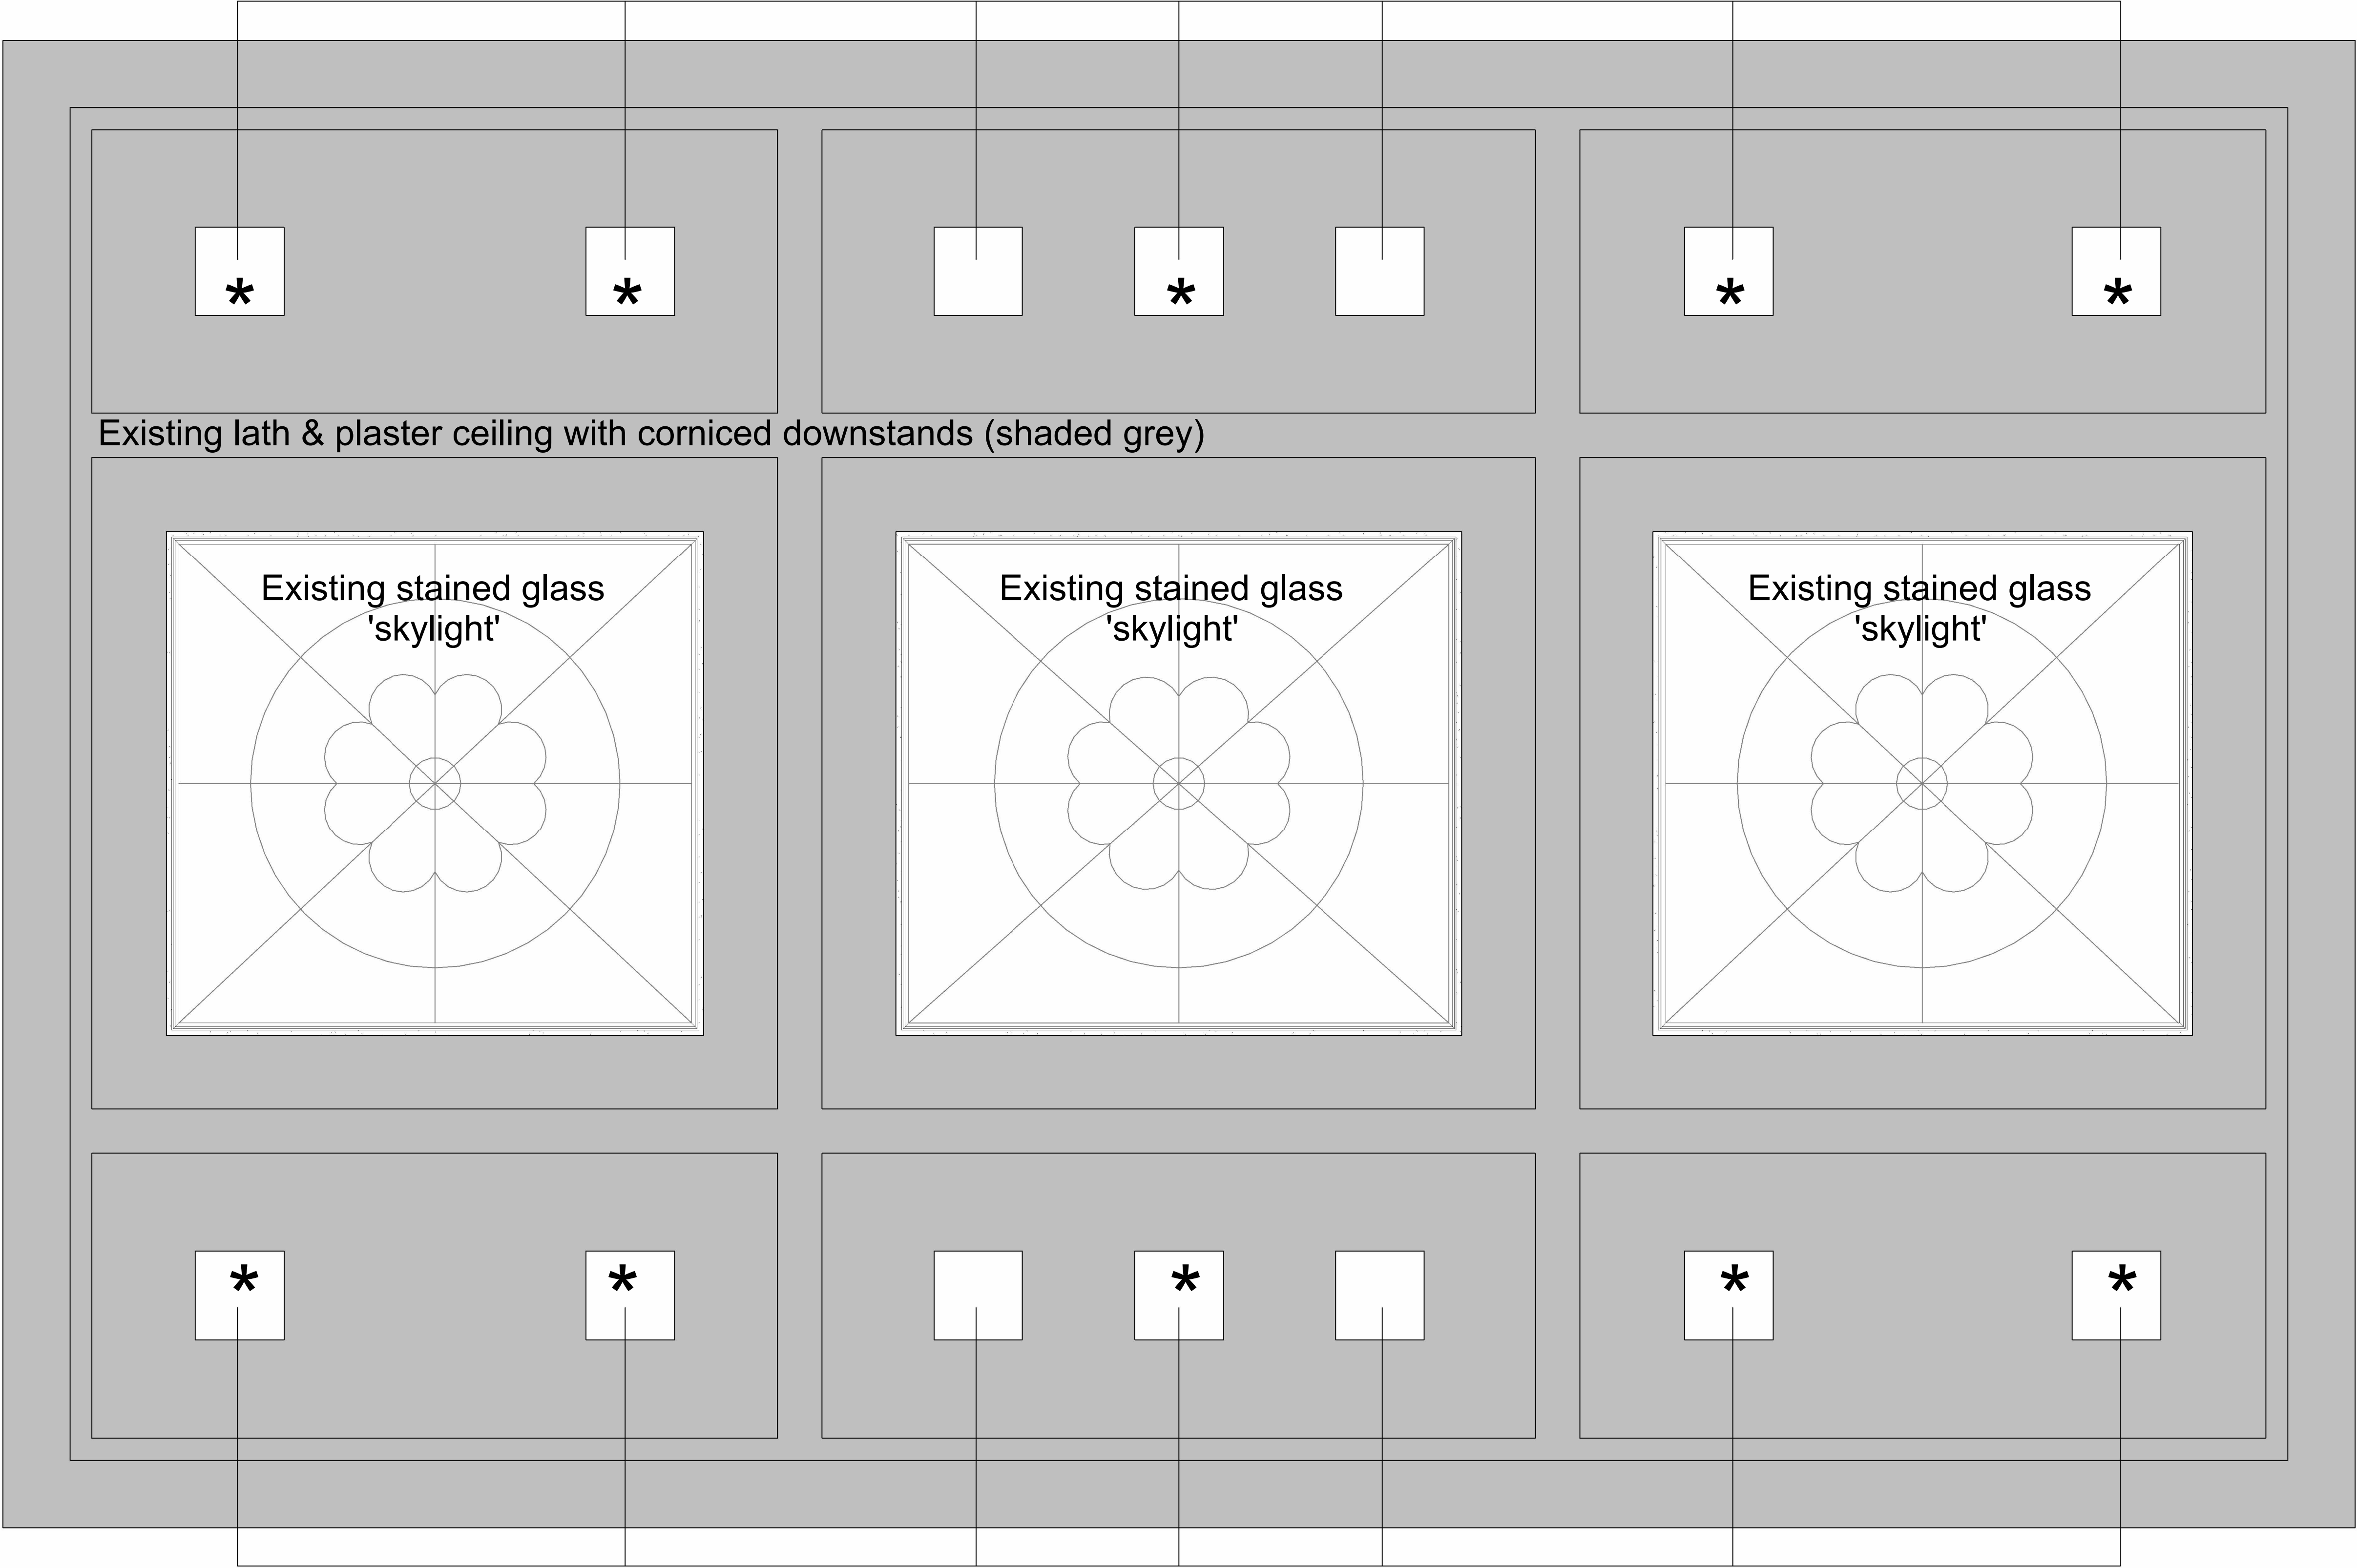

Existing lath & plaster ceiling with corniced downstands (shaded grey)

Existing stained glass
'skylight'

Existing stained glass
'skylight'

Existing stained glass
'skylight'

Existing Ventilation Grilles
(600mm x 600mm modules)

* Indicates ventilation grilles
to be removed and ceiling
made good in accordance
with drawing 1004 and
written method statement

© Bowker Sadler Partnership Limited
This drawing is the subject of copyright which vests in Bowker Sadler Partnership Limited. It is an infringement of copyright to reproduce this drawing, by whatever means, including electronic, without the express written consent of Bowker Sadler Partnership Limited which reserves all its rights.
Bowker Sadler Partnership Limited asserts its rights to be identified as the author of this design

Drawing not to be scaled
Report Errors and Omissions to the Architect.
Check all dimensions on site
Drawing to be read in conjunction with the Health and Safety Plan and all relevant Risk Assessments

1:50
1:100
1m
2m
3m
4m
5m
6m

Rev.	Date	Dim.	Chkd.
------	------	------	-------

BowkerSadler

Project
Ormond Building Council
Chamber

Client
Manchester Metropolitan
University

Drawing
Reflected Ceiling Plan -
Existing

Scale	Sheet Size	Drawn	Checked	Date			
1 : 25	@ A1	HS	DL	16/05/2024			
Project No.	Originator	Zone	Level	Form	Discipline	Number	Revision
23-033 - BSA -						1001	
Status							
Preliminary							
Hatherlow House, Hatherlow, Romiley, Stockport, SK6 3DY							
0161 406 7333 office@bowker-sadler.co.uk www.bowker-sadler.co.uk							