




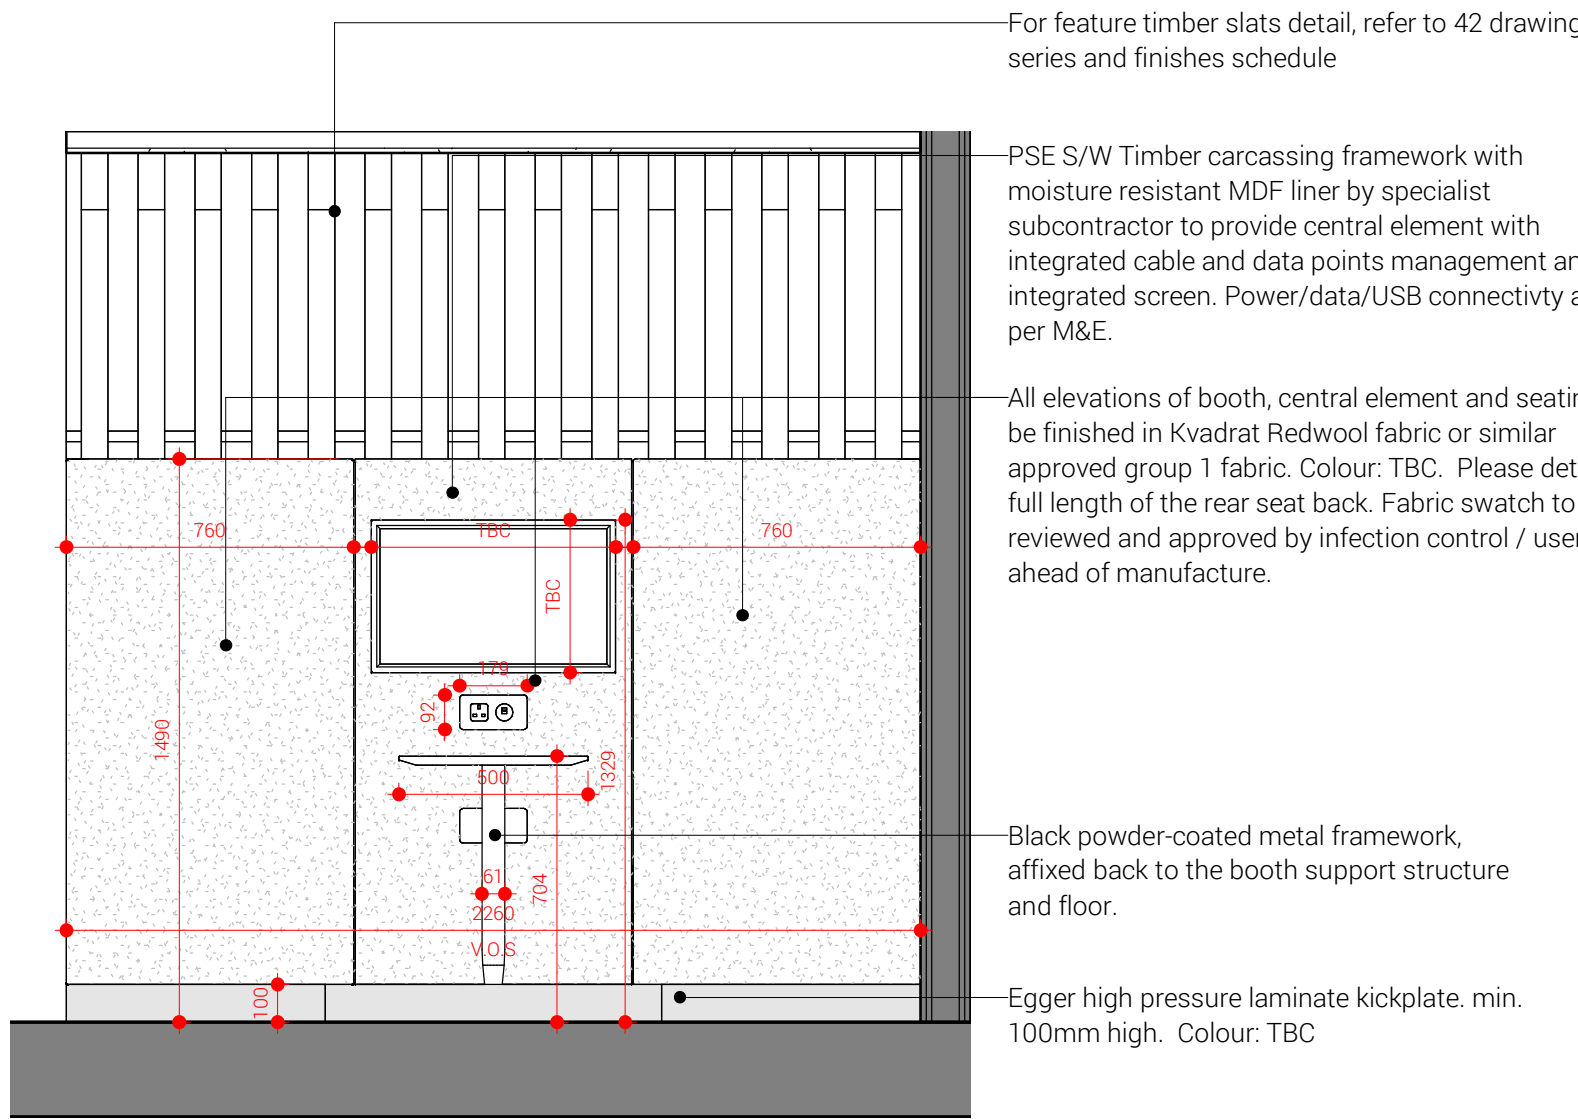


4 Person Booth - Elevation A
1 : 20

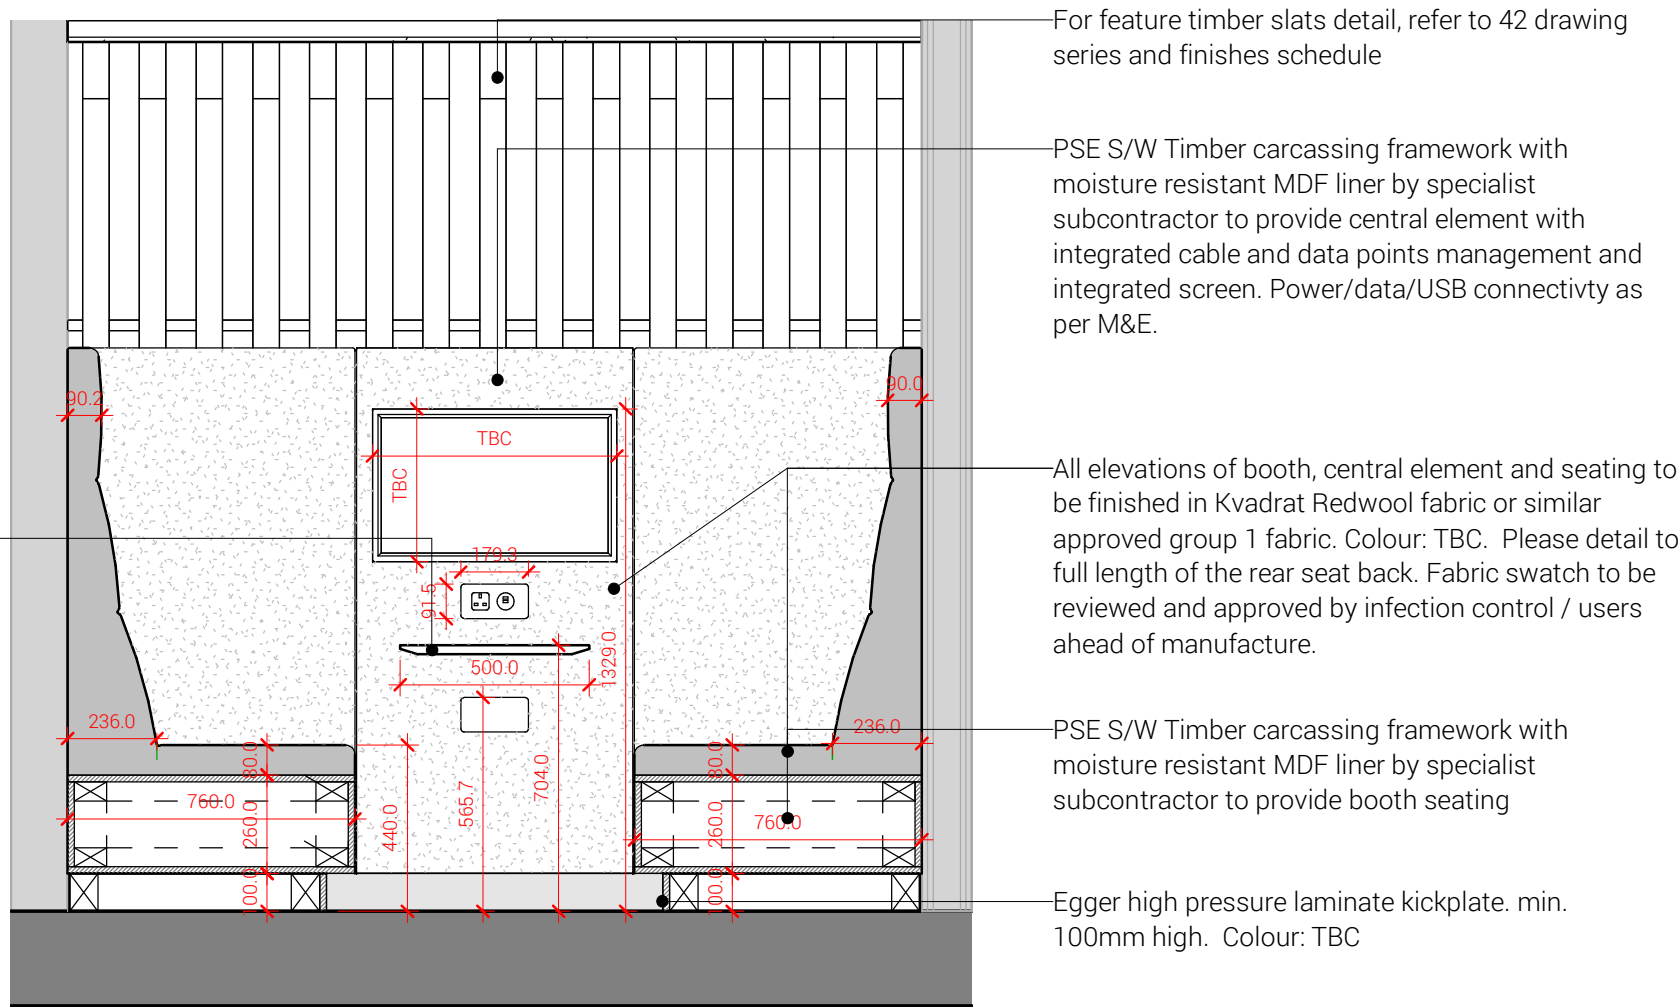


4 Person Booth - Section 1
1 : 20

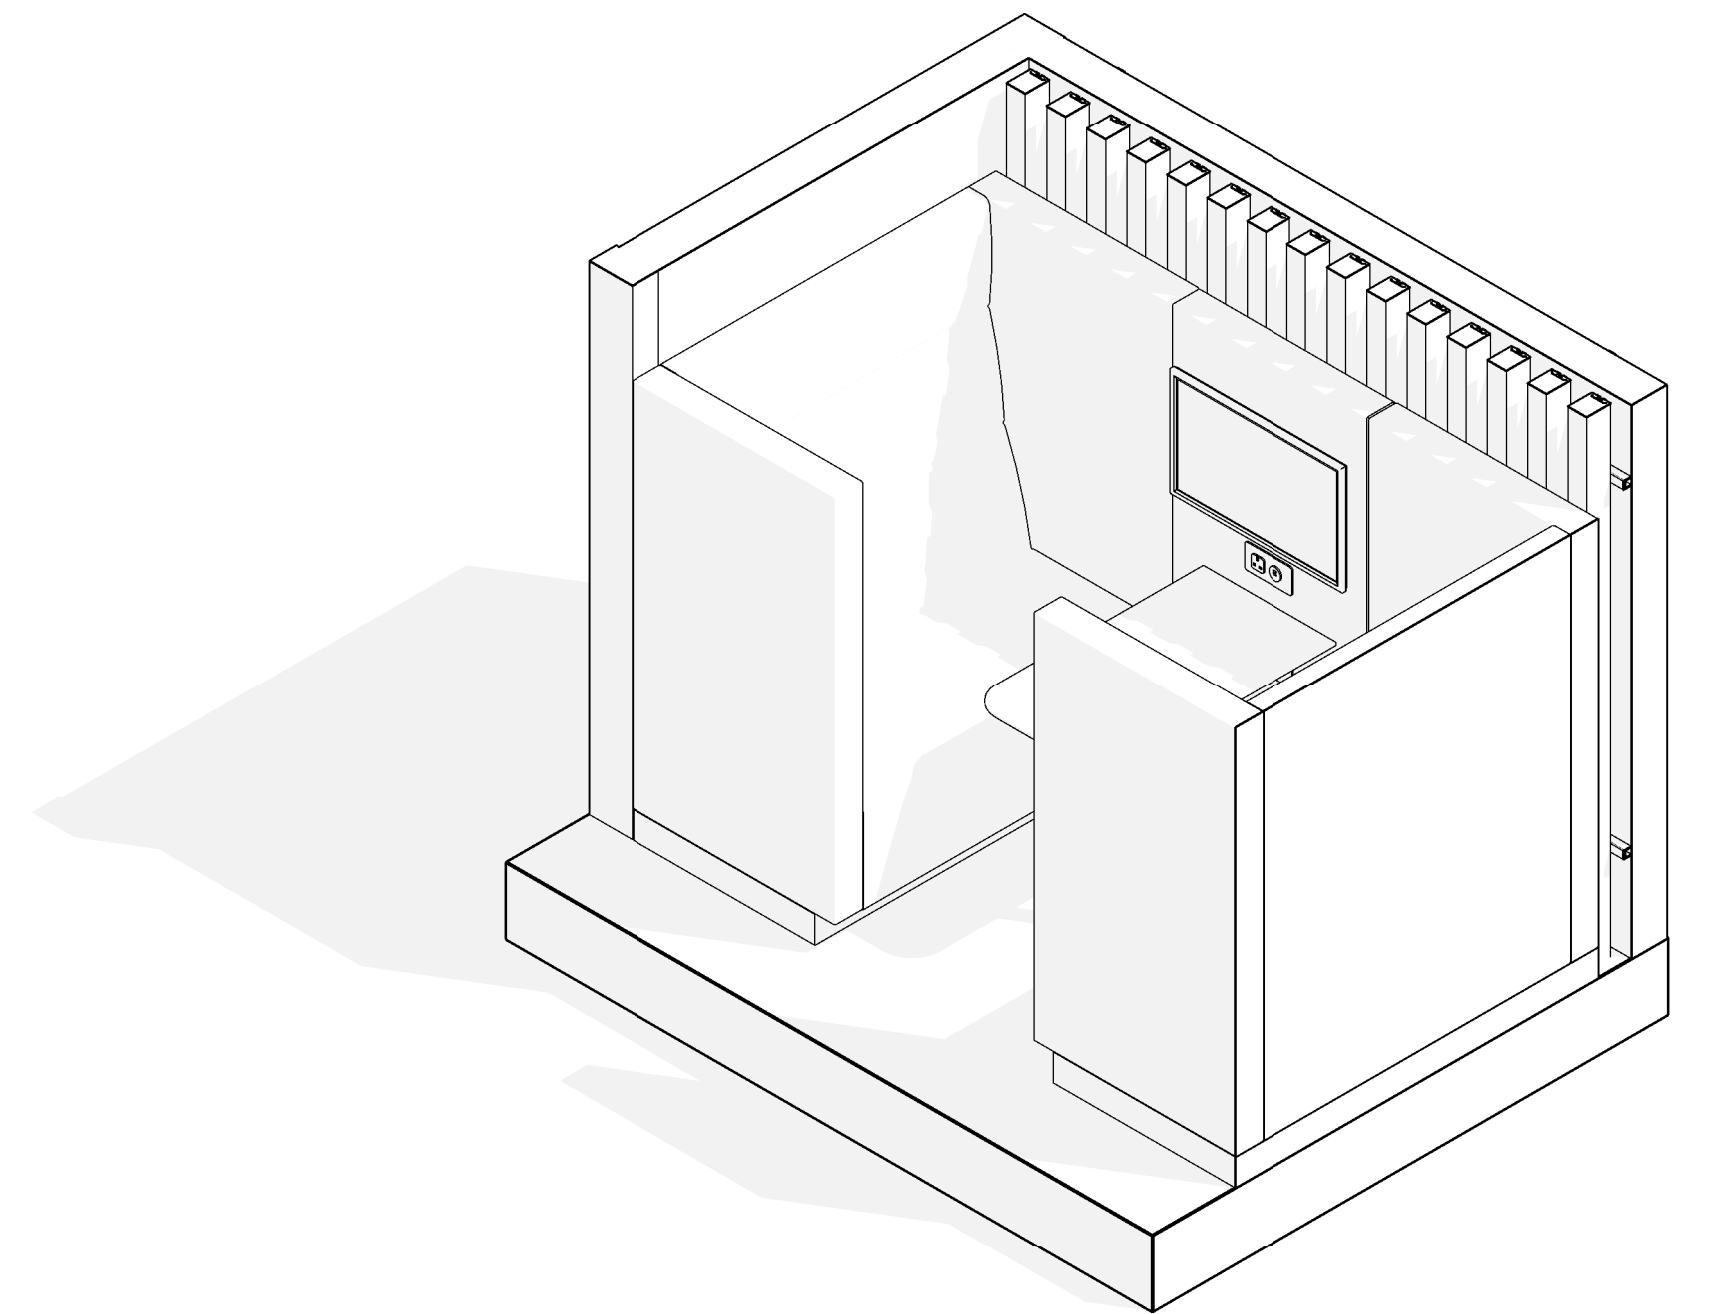


4 Person Booth - 3D View

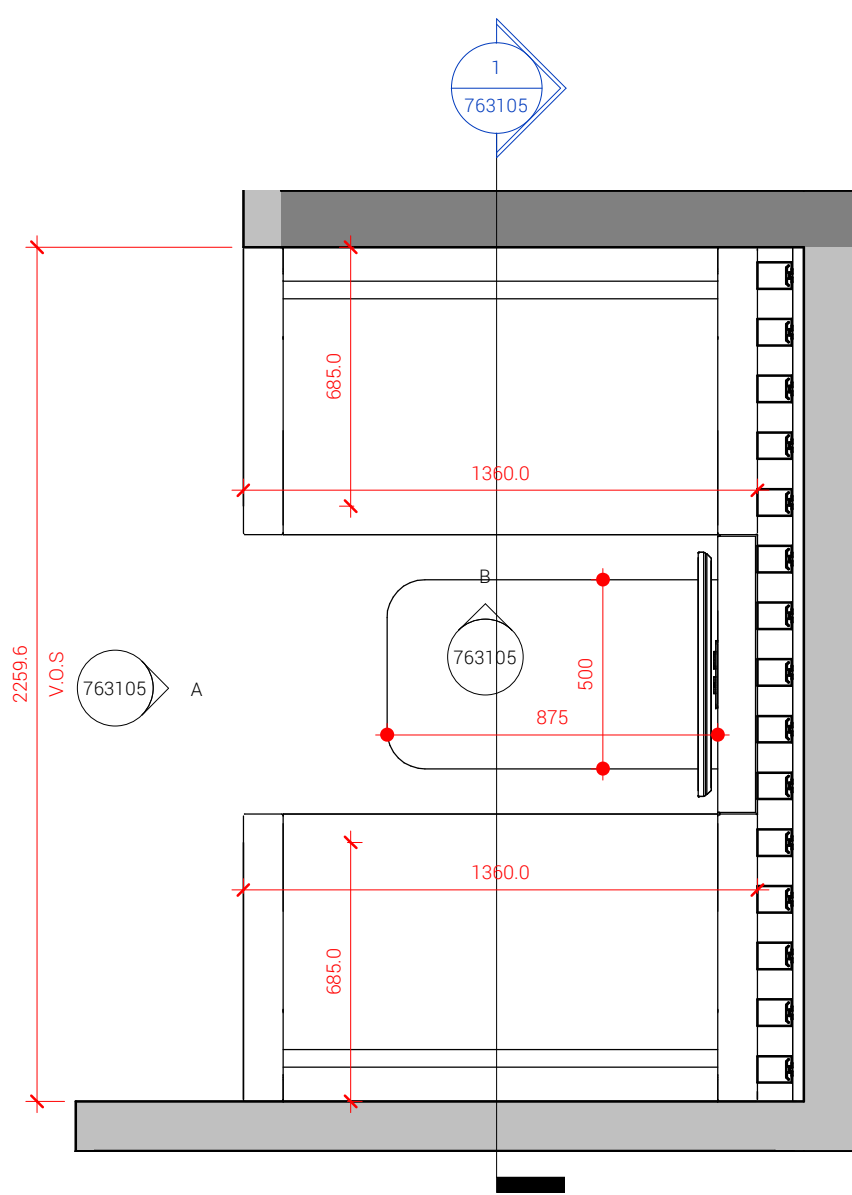

4 Person Booth - Plan
1 : 20

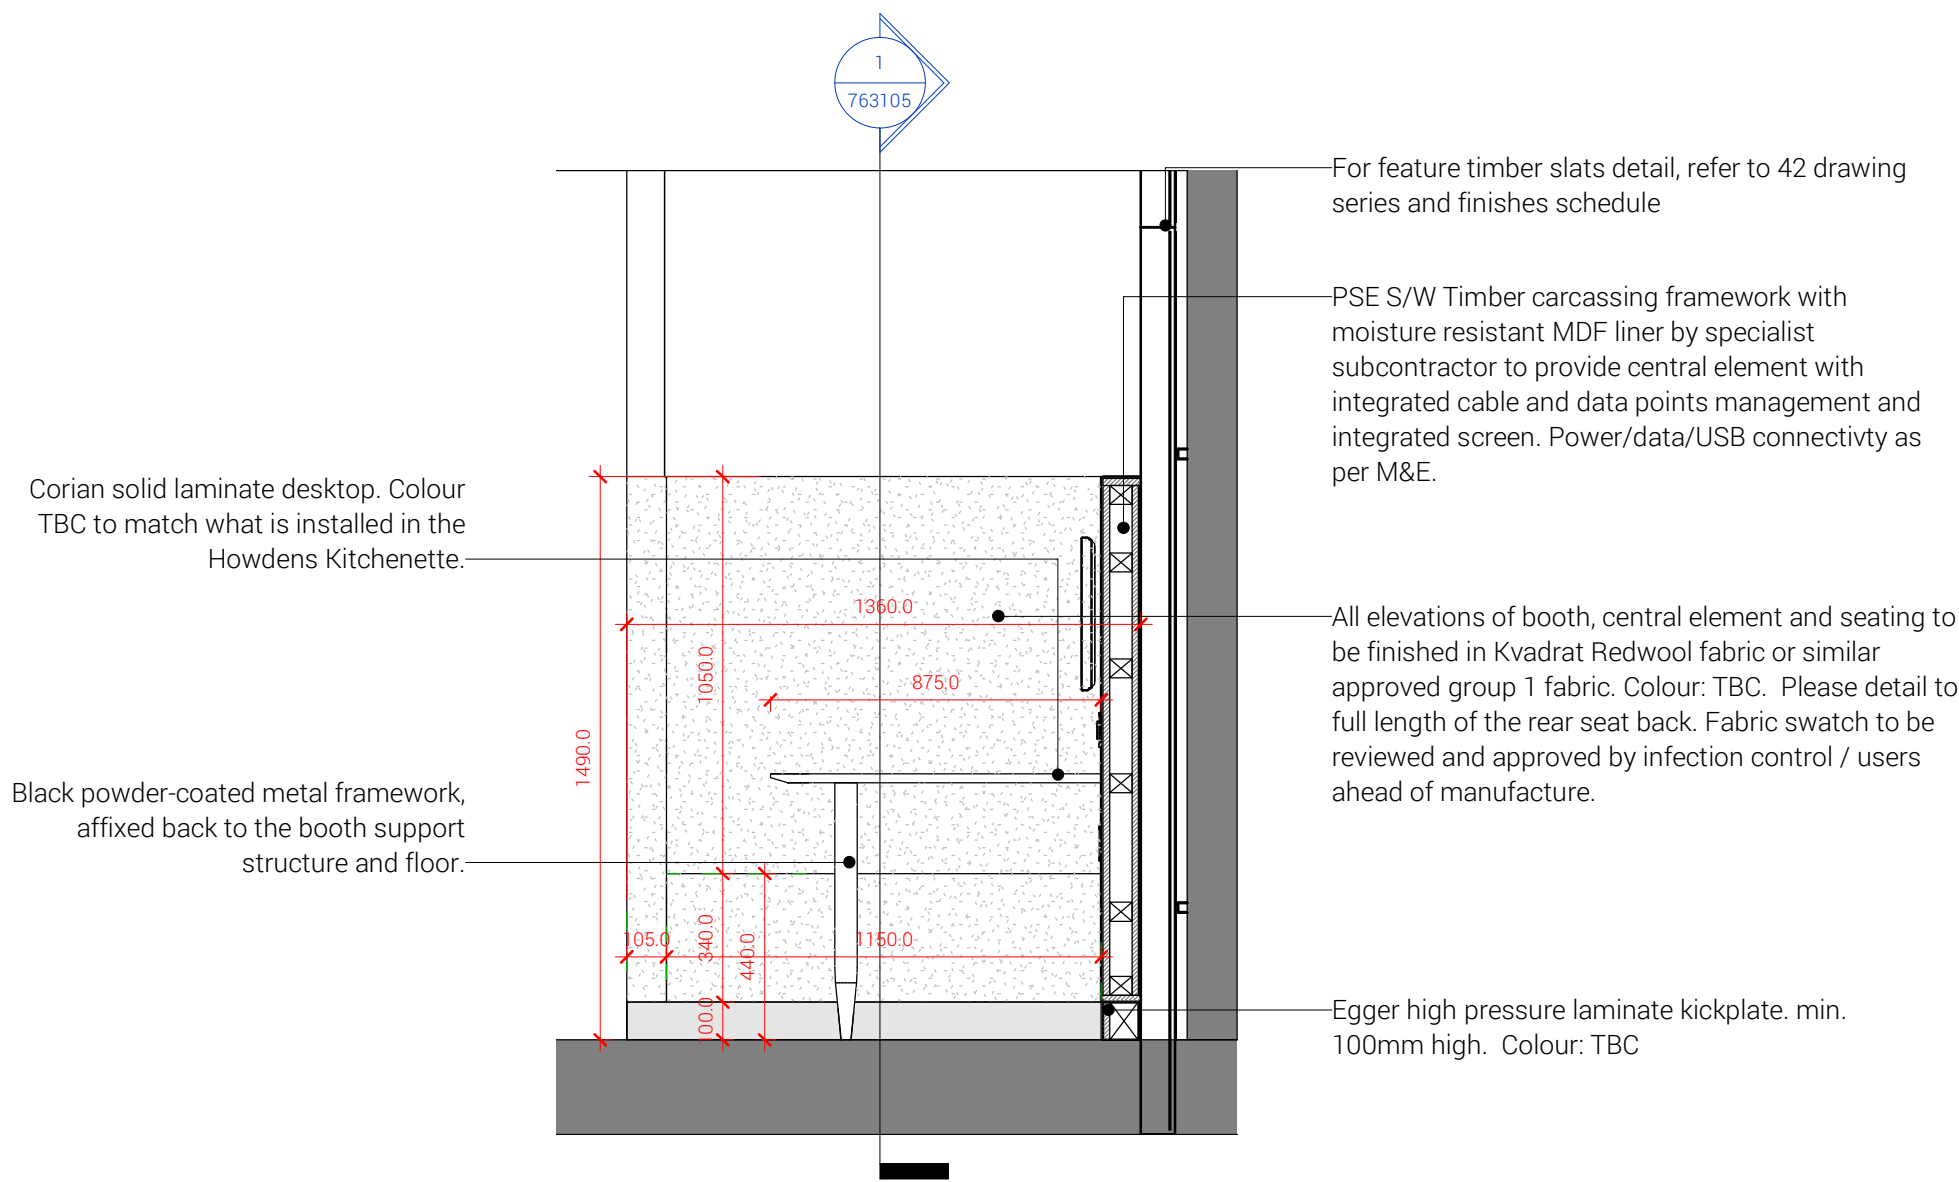

4 Person Booth - Elevation B
1 : 20

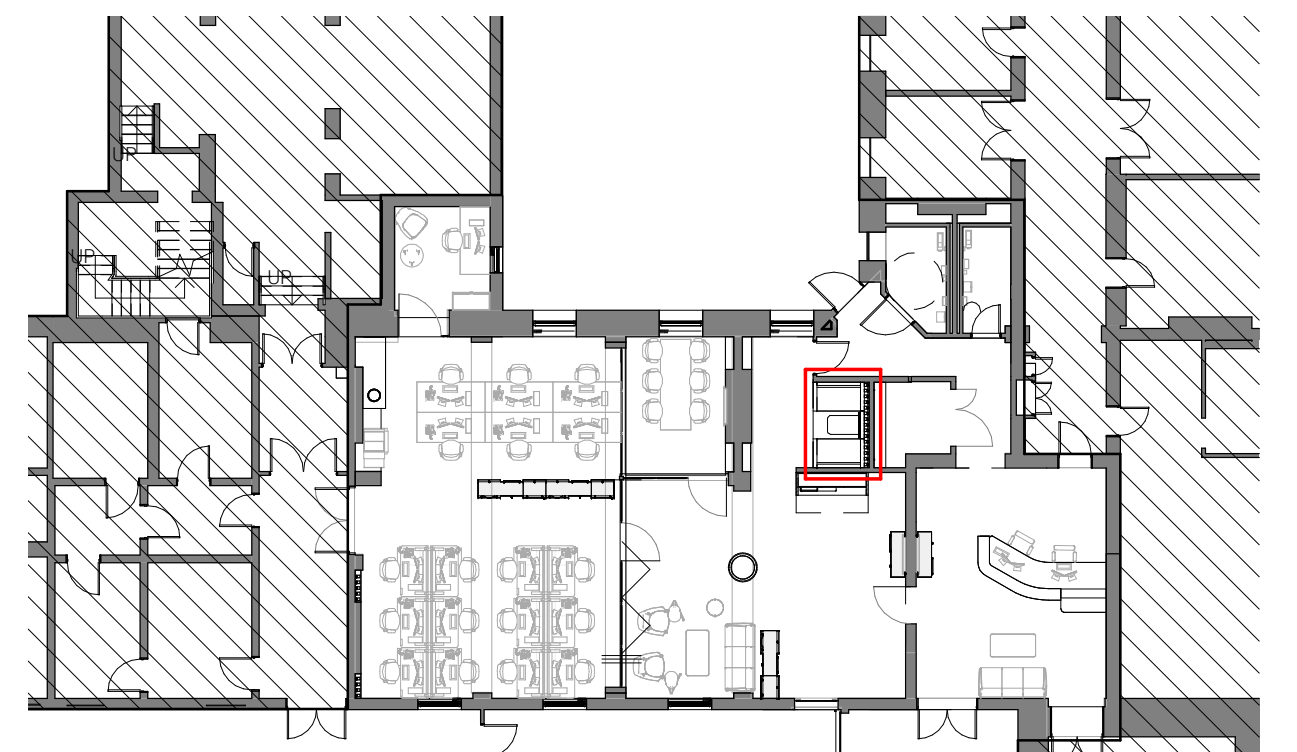

4 Person Booth - Location Plan
1 : 200

GENERAL NOTES:

DAY Architectural Ltd accepts no responsibility for any costs, losses or claims whatsoever arising from these drawings, specifications and related documents unless there is full compliance with the Client or any unauthorised user of the following:

- 1 All boundaries, dimensions and levels are to be checked on site before construction and any discrepancies reported to the Architect / Designer.
- 2 Partial Service: Any discrepancies with site or other information is to be advised to the Architect / Designer and direction and / or approval is to be sought before the implementation of the detail.
- 3 Block and site plans are reproduced under license from the Ordnance Survey.
- 4 Do not scale this drawing.
- 5 For the purpose of coordination, all relevant parties must check this information prior to implementation and report any discrepancies to the Architect / Designer.

A	First Issue.	02.09.23	GAB
REV	DESCRIPTION	DATE	REV BY

CLIENT	Manchester University NHS FT
PROJECT	Cobbett House Office Refurbishment

DRAWING		4 Person Booth (J05)	
SCALE		FIRST ISSUED	
As indicated @ A1		08/16/23	
PROJECT	CLIENT REF	DRAWN BY	CHECKED BY
1449-23	WUTH	MP	GB
ORIGIN	VOLUME	LEVEL	TYPE
DAY	XX	00	DR
NUMBER		REVISION	
763105		A	
SUITABILITY			
S2 - FOR INFORMATION			

DAY

DAY Architectural Ltd.
Studio 1, Lancaster Buildings
77 Deansgate, Manchester, M3
2BW

T: 0161 834 9703
W: www.day-architectural.com