


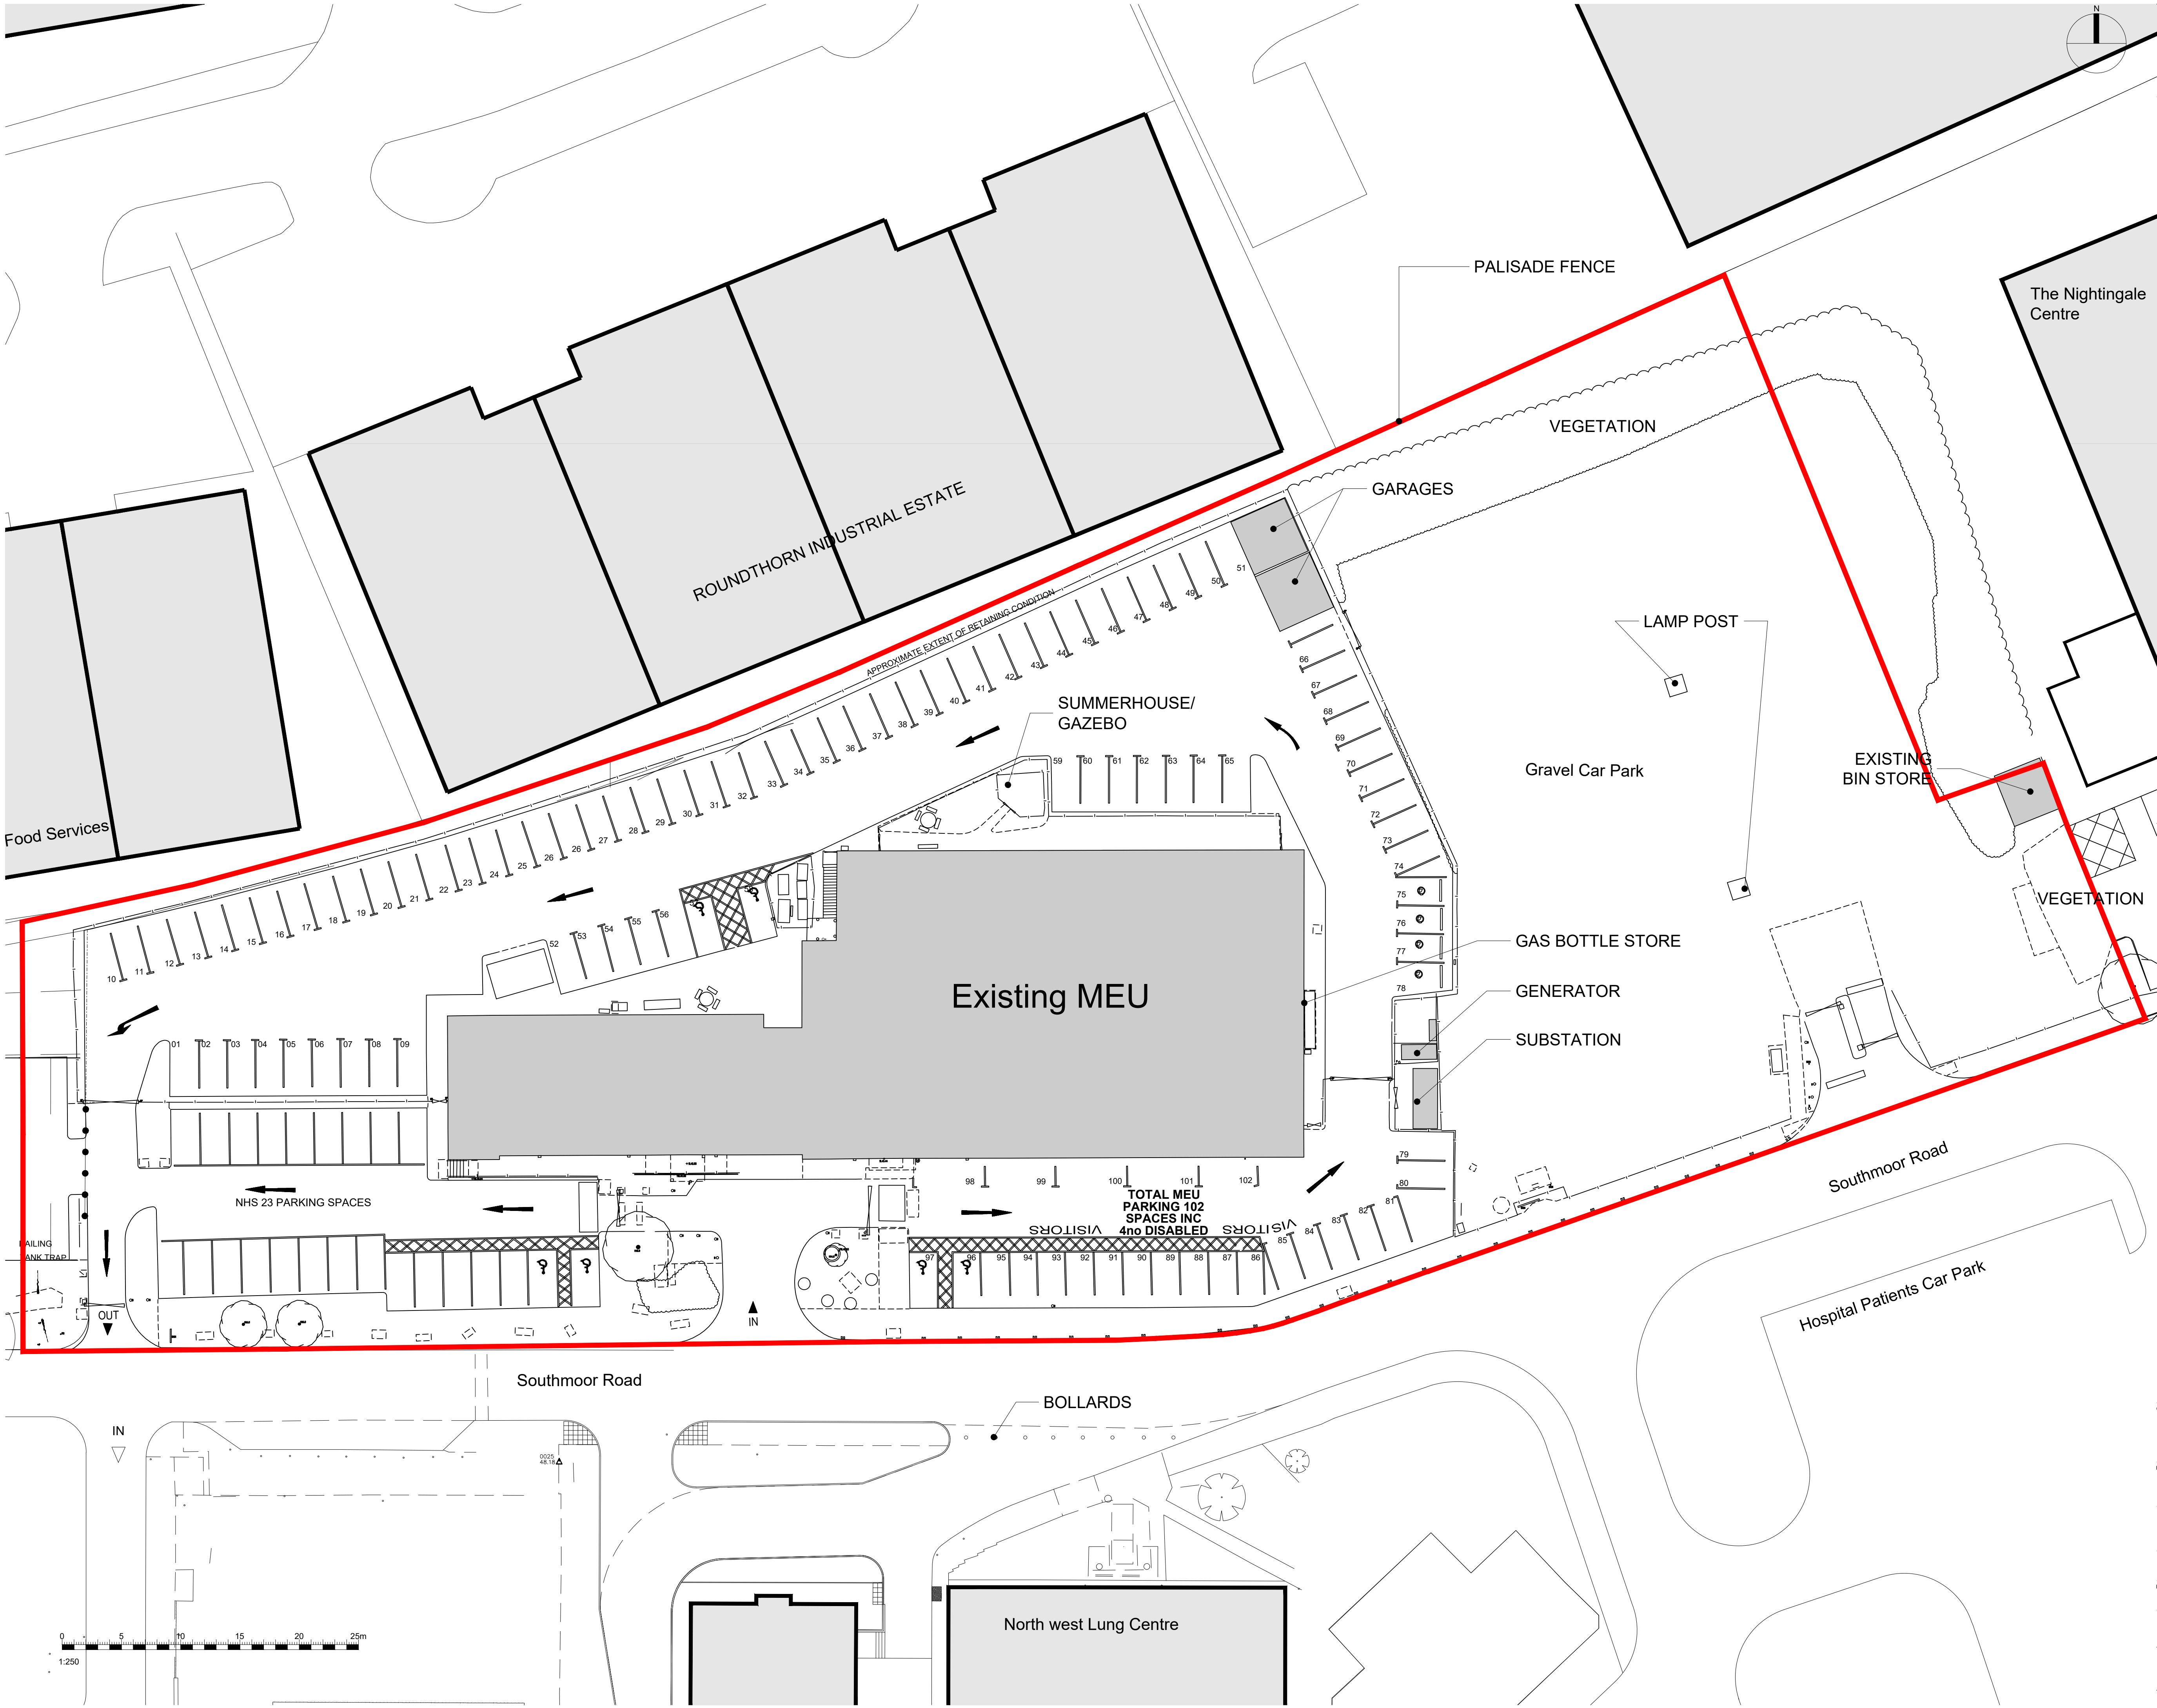

Do not scale from this drawing.
 The contractor is to check all dimensions on site and report any discrepancies to MHA.
 © 2023 Michael Hyde and Associates. All rights reserved. This drawing has been produced for
 The Medicines Evaluation Unit for MEU Extension Phase 3 and is not intended for use by any
 other person or any other purpose.
 MHA Architects is a trading name of Michael Hyde and Associates, a limited company registered
 in England and Wales under company number 1178591 whose registered office is at
 Suite 1B, 70 Spring Gardens, Manchester, M2 2BQ.
 Contains Ordnance Survey data © Crown copyright 20## OS #####

KEY
 Red line denotes extents of planning application

P4	Red boundary updated	CS	JL
P3	2023-10-25 Notes indicated	ZH	JL
P2	2023-09-01 General updated	ZH	JL
P1	2023-08-07 Initial issue	CS	JL
REV	DATE DESCRIPTION	DRN	CHK

CLIENT The Medicines Evaluation Unit Ltd

PROJECT TITLE MEU Extension Phase 3

TITLE Existing Site Plan

SUITABILITY Work In Progress

DRAWN / CHECKED CS / JL INITIAL ISSUE DATE Sept 2023 SCALE 1:250 @ A1

Project	Originator	Volume	Level	Type	Role	Number	Status	Revision
1ME06	MHA	SA	ZZ	DR	A	01002	S0	P1

mha ARCHITECTS
 Suite 1B
 70 Spring Gardens
 Manchester
 M2 2BQ
 t +44 (0)161 834 4799
 e contact@mhaarchitects.com
 w www.mhaarchitects.com

