

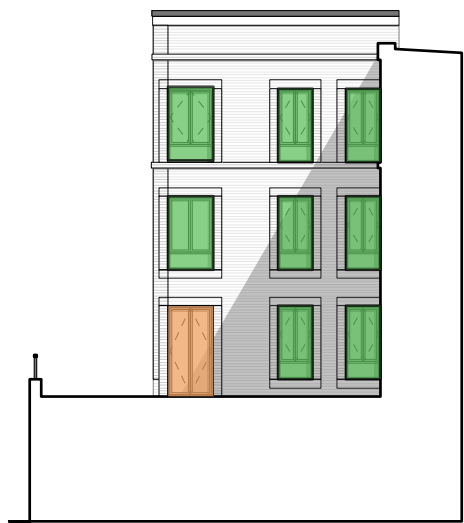



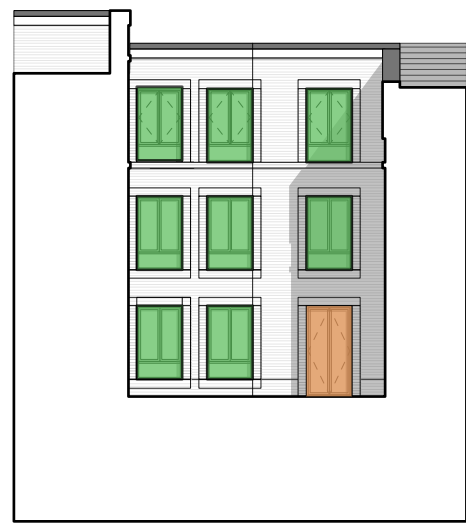


REAR ELEVATION

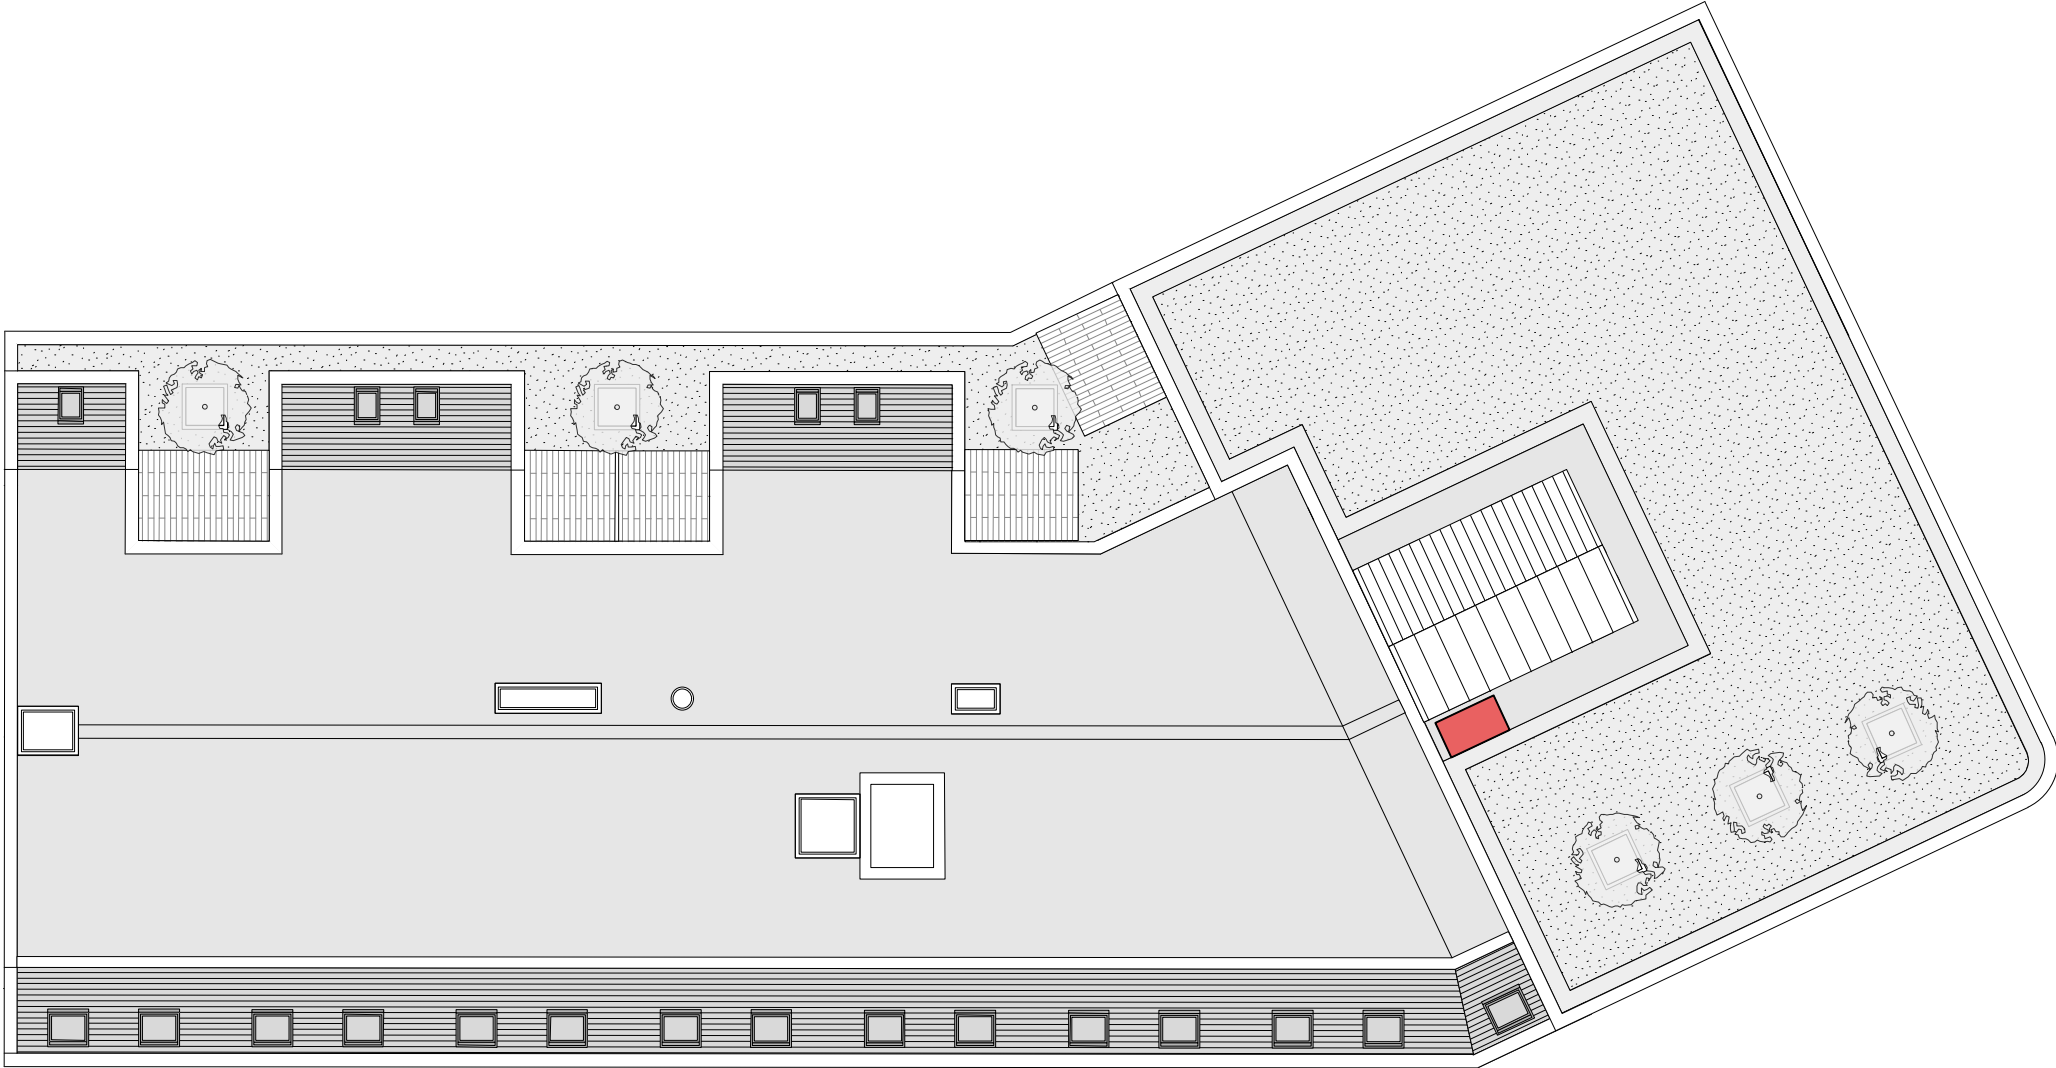

THE PLANT AND DRAINAGE ON THIS ROOF CAN BE ACCESSED AND INSPECTED FROM THE COMMON PARTS OF THE BUILDING.

- CENTRE PIVOT ROOF LIGHTS
- WINDOWS ON FACADES FACING WILMSLOW ROAD AND GRANDALE STREET WILL BE CLEANED BY POLE. POLE CLEANING CAN REACH UP TO 19M.
- INWARD OPENING WINDOWS ON NORTH AND WEST FACADES WILL BE CLEANED FROM THE INSIDE IN COMPLIANCE WITH THE BUILDING REGULATIONS
- OUTWARD OPENING DOORS TO BE CLEANED FROM THE TERRACE
- ROOF ACCESS

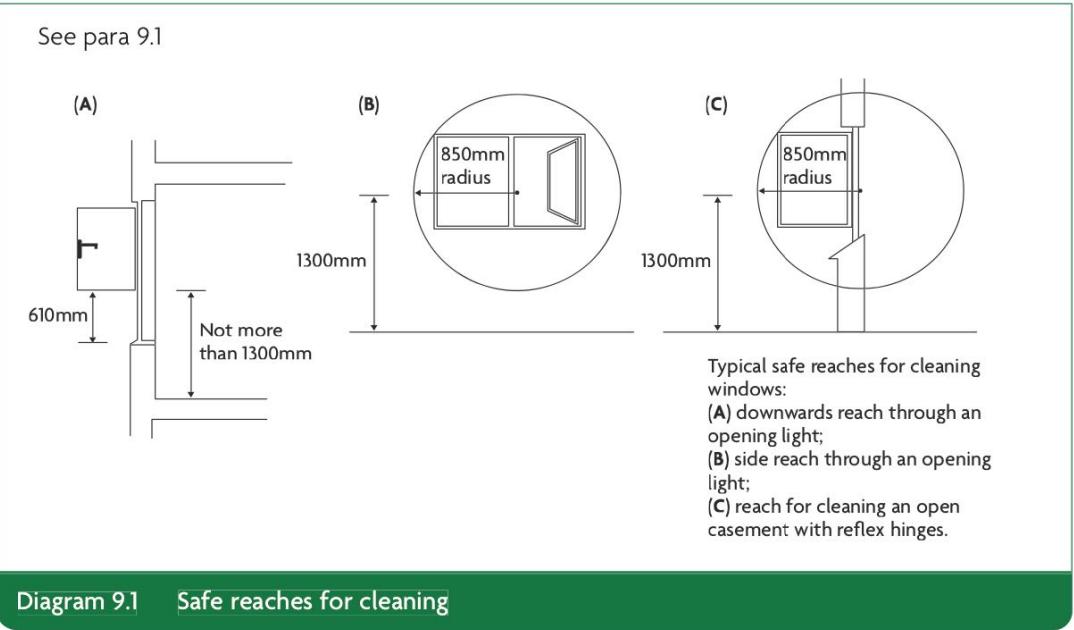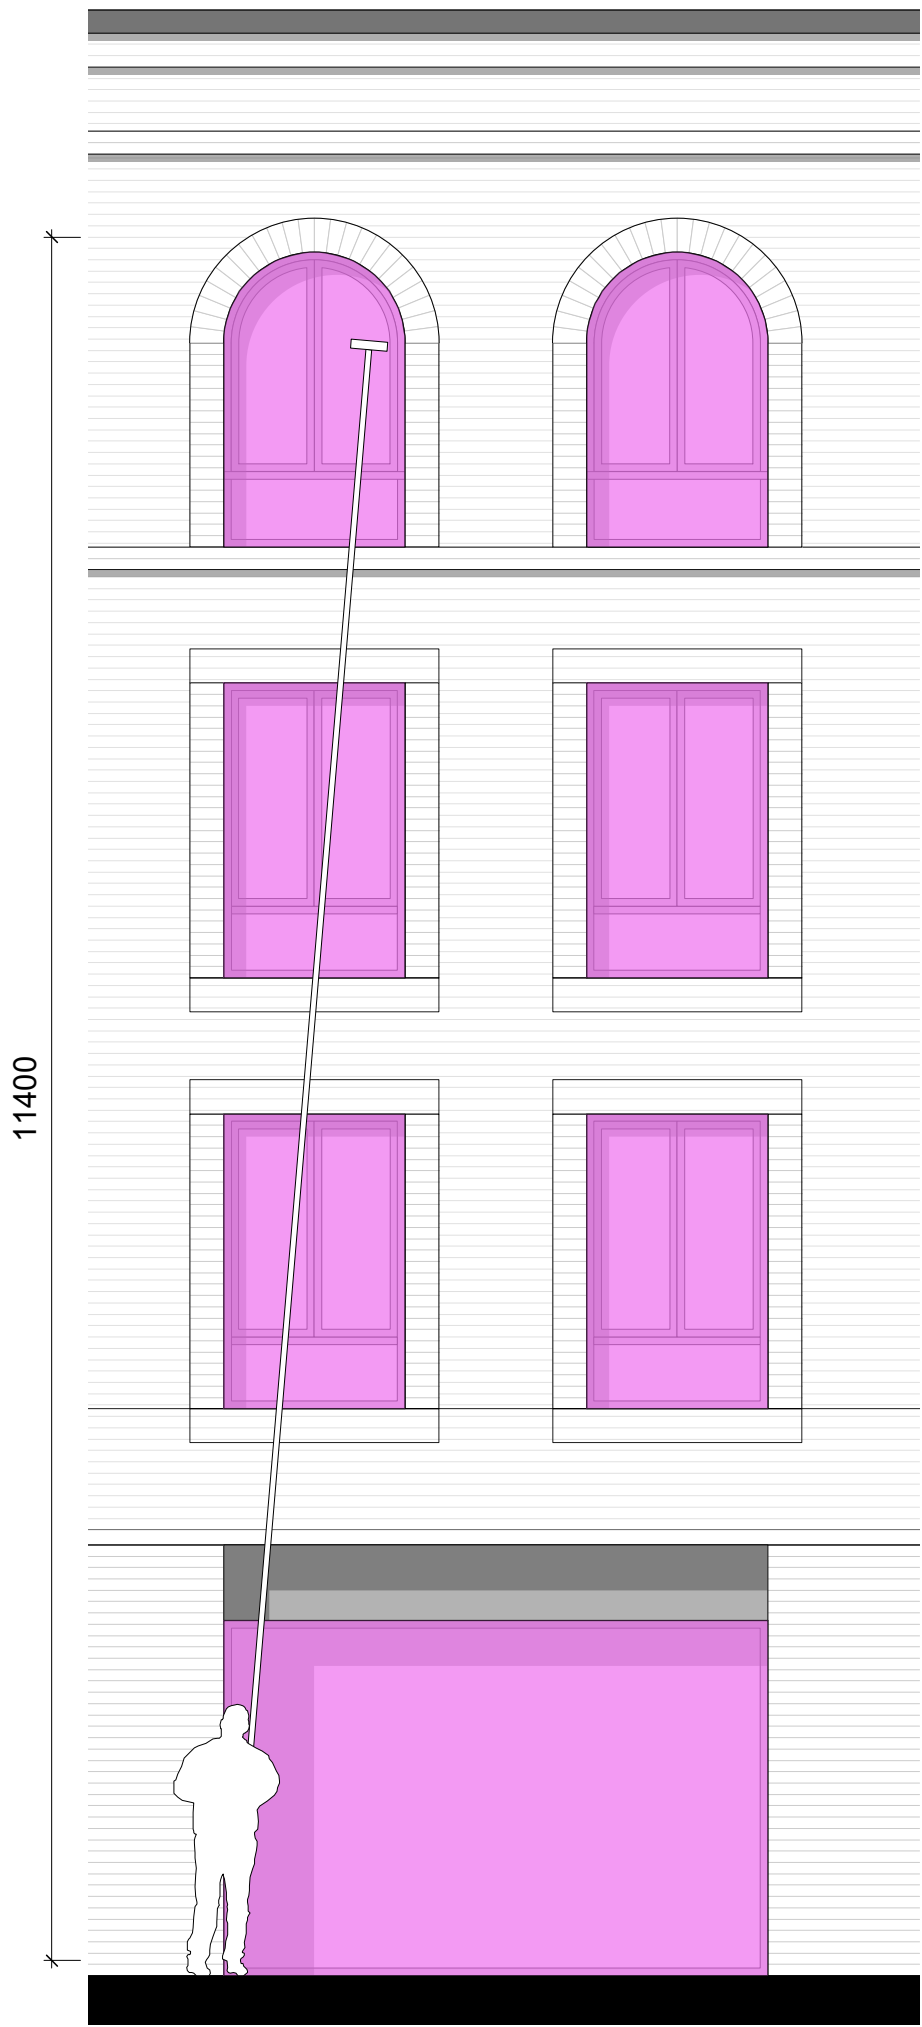

(Approved Document K, 2013:44)

MAINTENANCE PLAN
1:200 @ A1

© Copyright Ollier Smurthwaite Architects

IMPORTANT NOTES:

C	15.03.24	AMENDED REAR ELEVATION
B	04.04.22	REMOVED SITE BOUNDARY
A	24.03.22	AMENDED ROOF PITCH
REVISION	DATE	DESCRIPTION

CLIENT: VIEWS	
PROJECT: NEW RESIDENTIAL DEVELOPMENT	
ADDRESS: 98 WILMSLOW ROAD, RUSHOLME	
DRAWING TITLE: MAINTENANCE PLAN	
SCALE: 1:200 @ A1	DATE: MARCH 2022
DRAWING NO: A454_P_111C	

OLLIER SMURTHWAITE ARCHITECTS
40 King Street, Manchester, M2 6BA
T 0161 883 0838
F 0161 883 0839
E mail@olliersmurthwaite.com