


Site Plan

Bin Lorry Route.

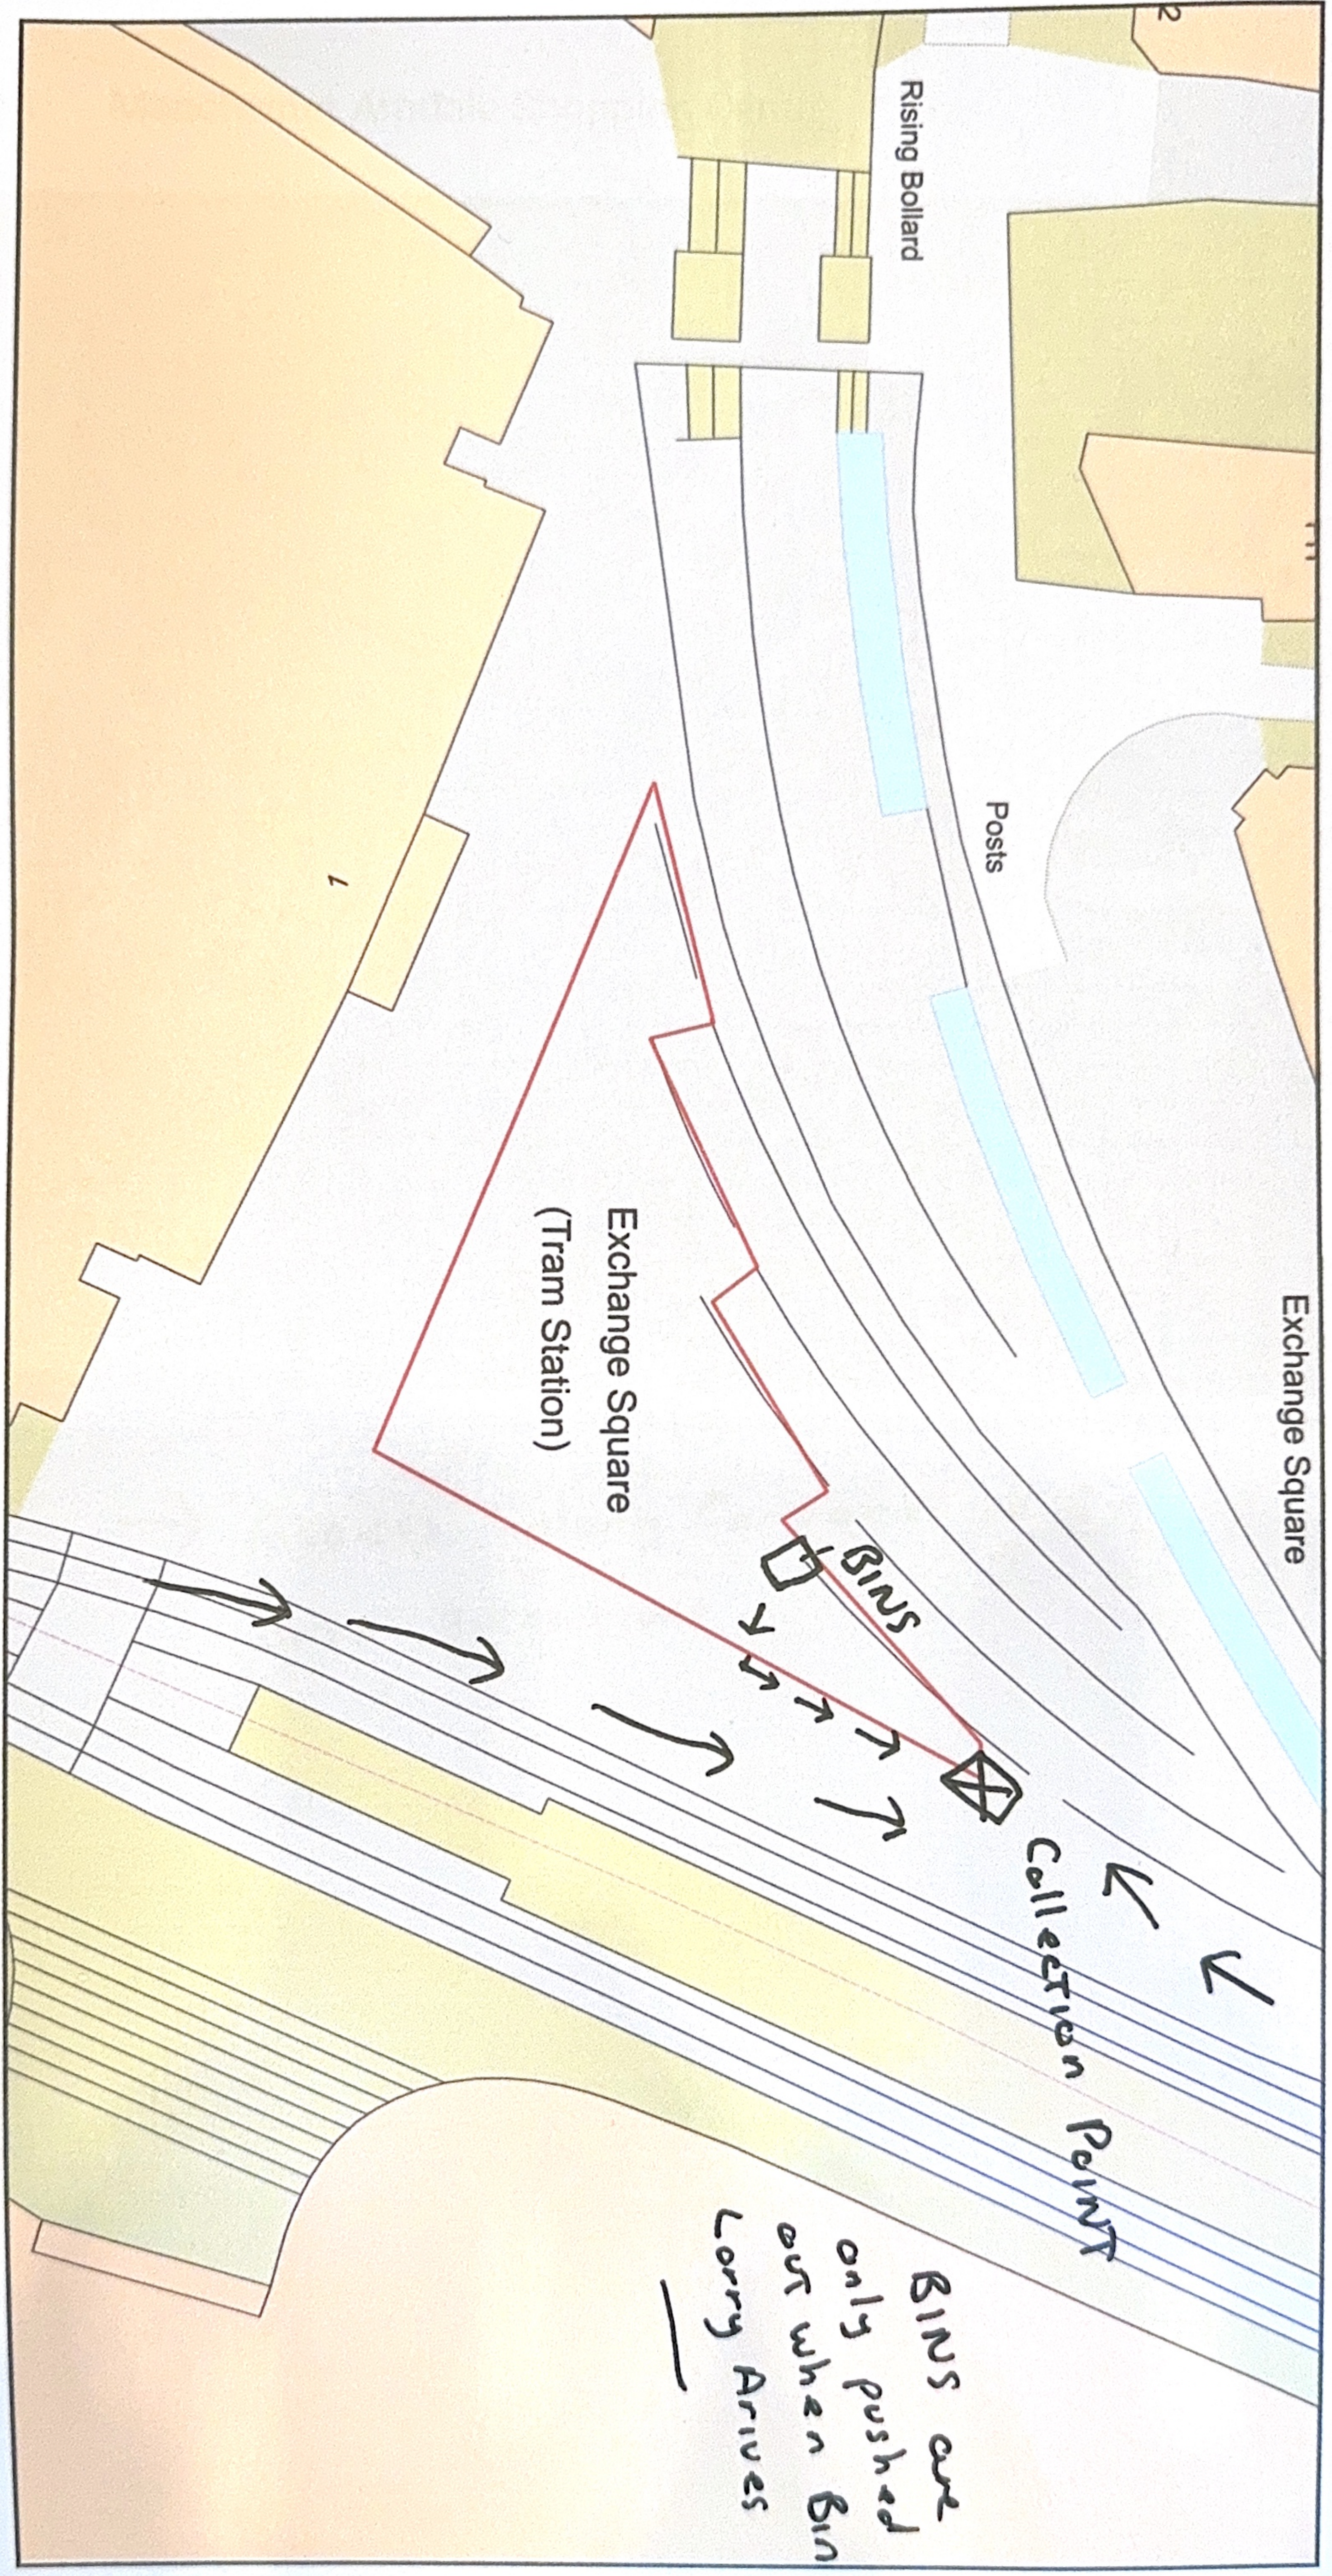


Plan Produced for: Premier Winter W Events Ltd

Date Produced: 11 Jul 2023

Plan Reference Number: TQRQM23192152842296

Scale: 1:500 @ A4

© Crown copyright and database rights 2023 OS 100042766

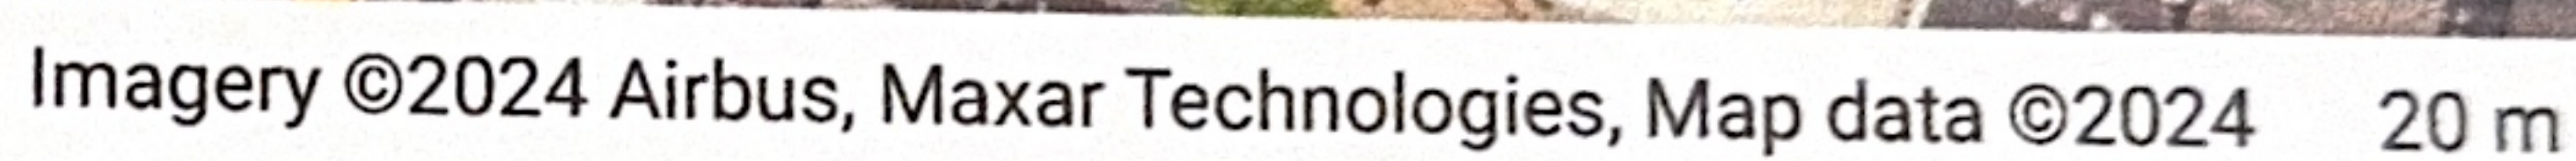

→ Access along Corporation St
Both Directions