



MATERIALS KEY


- 1. RED BRICK TYPE 1 - STRETCHER BOND
- 2. RED BRICK TYPE 1 - SOLDIER COURSE
- 3. RED BRICK TYPE 1 - RECESSED HEADER PANELS
- 4. BUFF BRICK TYPE 1 - STRETCHER BOND
- 5. COMPOSITE WNDOWS - CLEAR GLAZING COLOUR TBC
- 6. COMPOSITE WINDOWS - OBSCURE
- 7. TIMBER ENTRANCE DOOR COLOUR TBC
- 8. ALUMINIUM DOORS - CLEAR GLAZING COLOUR TBC
- 9. ALUMINIUM DRY VERGE SYSTEM
- 10. LIGHT GREY HALF-ROUND GUTTERS & DOWNPIPES
- 11. GREY ROOF TILES

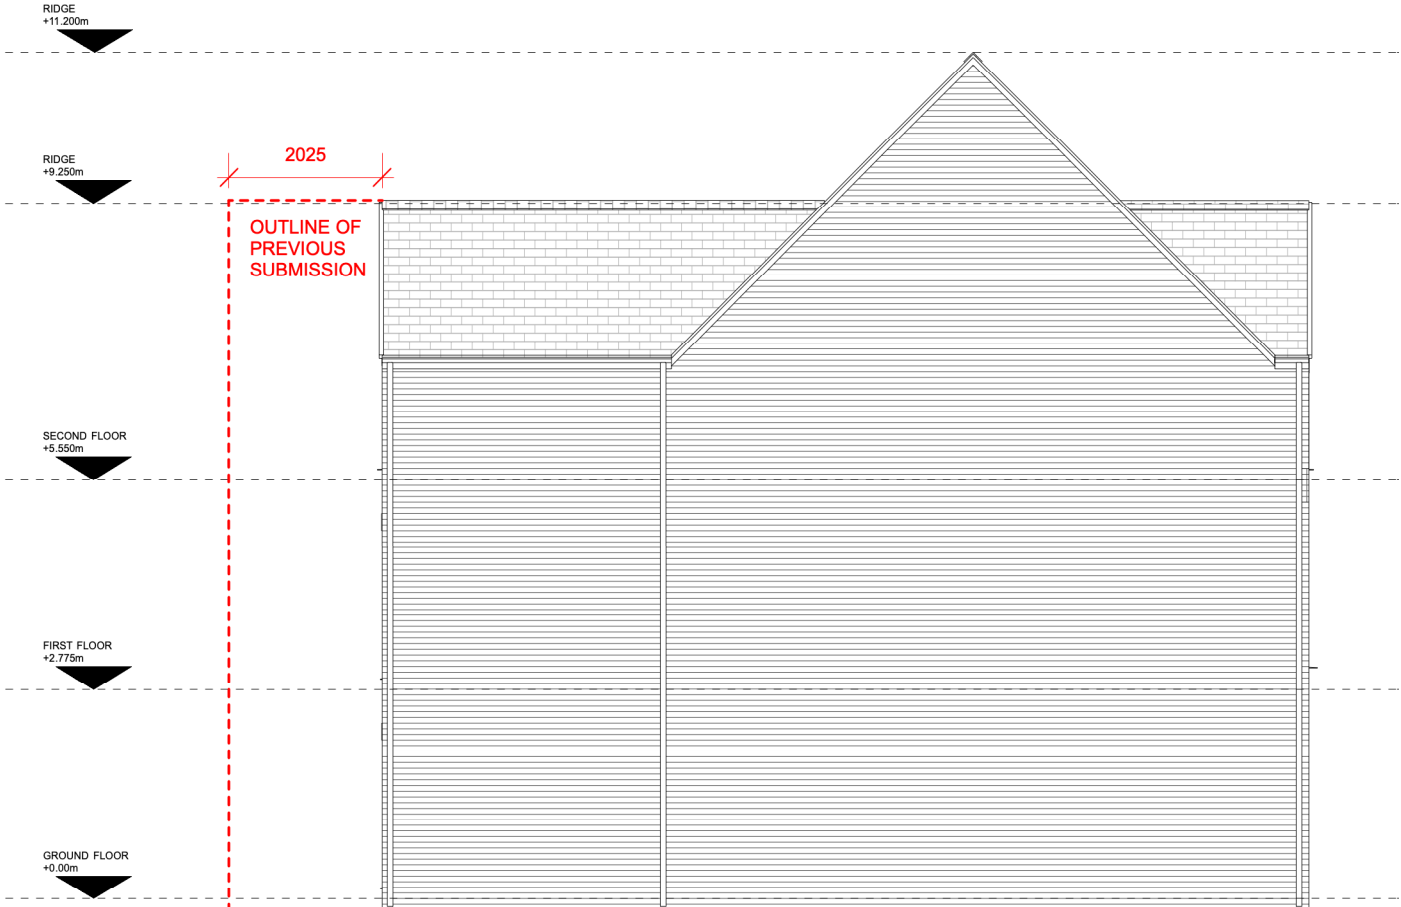


HOUSE TYPE 6A
SIDE ELEVATION

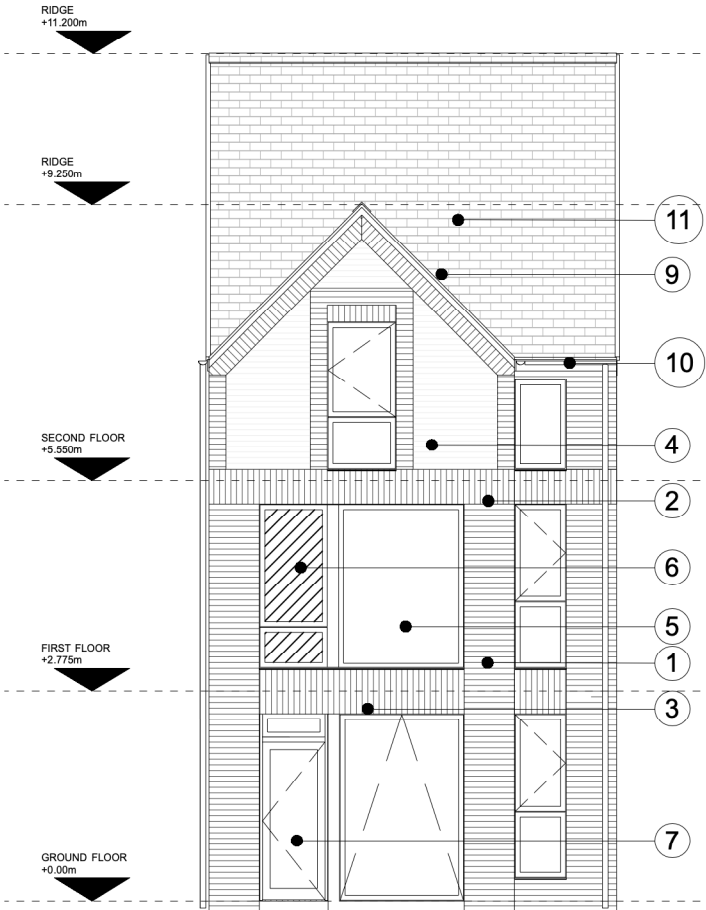

HOUSE TYPE 6A
FRONT ELEVATION

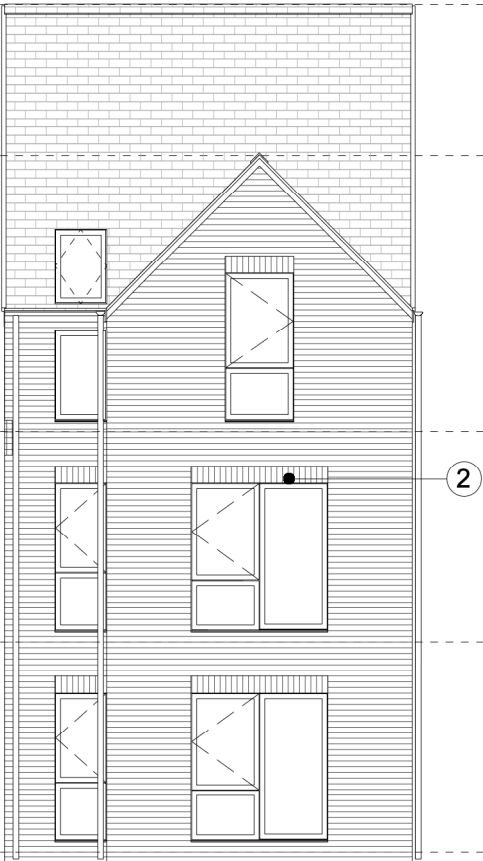

HOUSE TYPE 6A
REAR ELEVATION

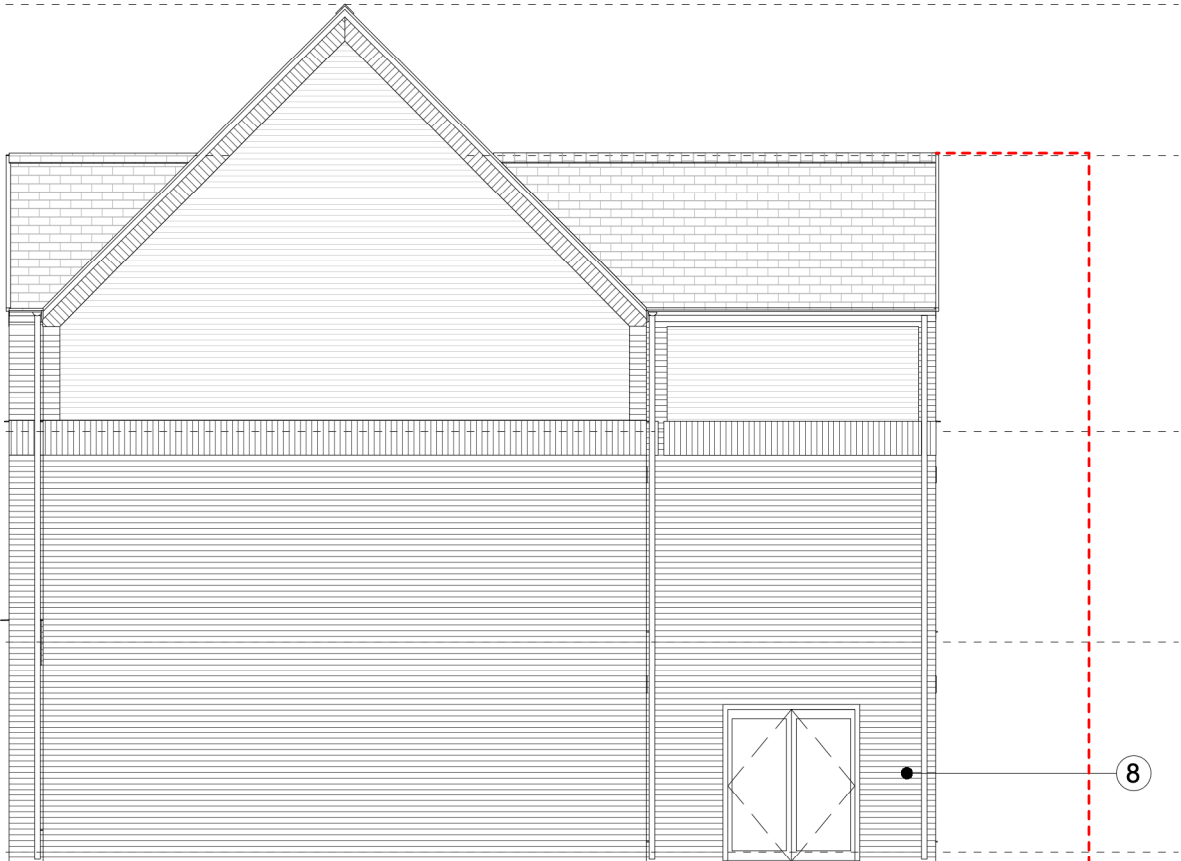

HOUSE TYPE 6A
SIDE ELEVATION

HOUSE TYPE 6A ELEVATIONS
1:100 @A3

B A	25/04/24	REDUCED EXTENSION HEIGHT BY ONE STOREY REVISED HOUSE TYPE 6A LAYOUT	CLIENT: BRITANNIA GROUP	
	25/03/24		PROJECT: PROPOSED RESIDENTIAL DEVELOPMENT	
REVISION	DATE	DESCRIPTION	ADDRESS: VICTORIA PARK PROBATION CENTRE	
			DRAWING TITLE: HOUSE TYPE 6A ELEVATIONS	
			SCALE: 1:100 @A3	DATE: AUGUST 2023
			DRAWING NO: A662_P_168B	

OLLIER SMURTHWAITE ARCHITECTS

40 King Street, Manchester, M2 6BA
T 0161 883 0838
F 0161 883 0839
E mail@olliersmurthwaite.com