




162 Blackley New Road, Manchester, M9 8FQ

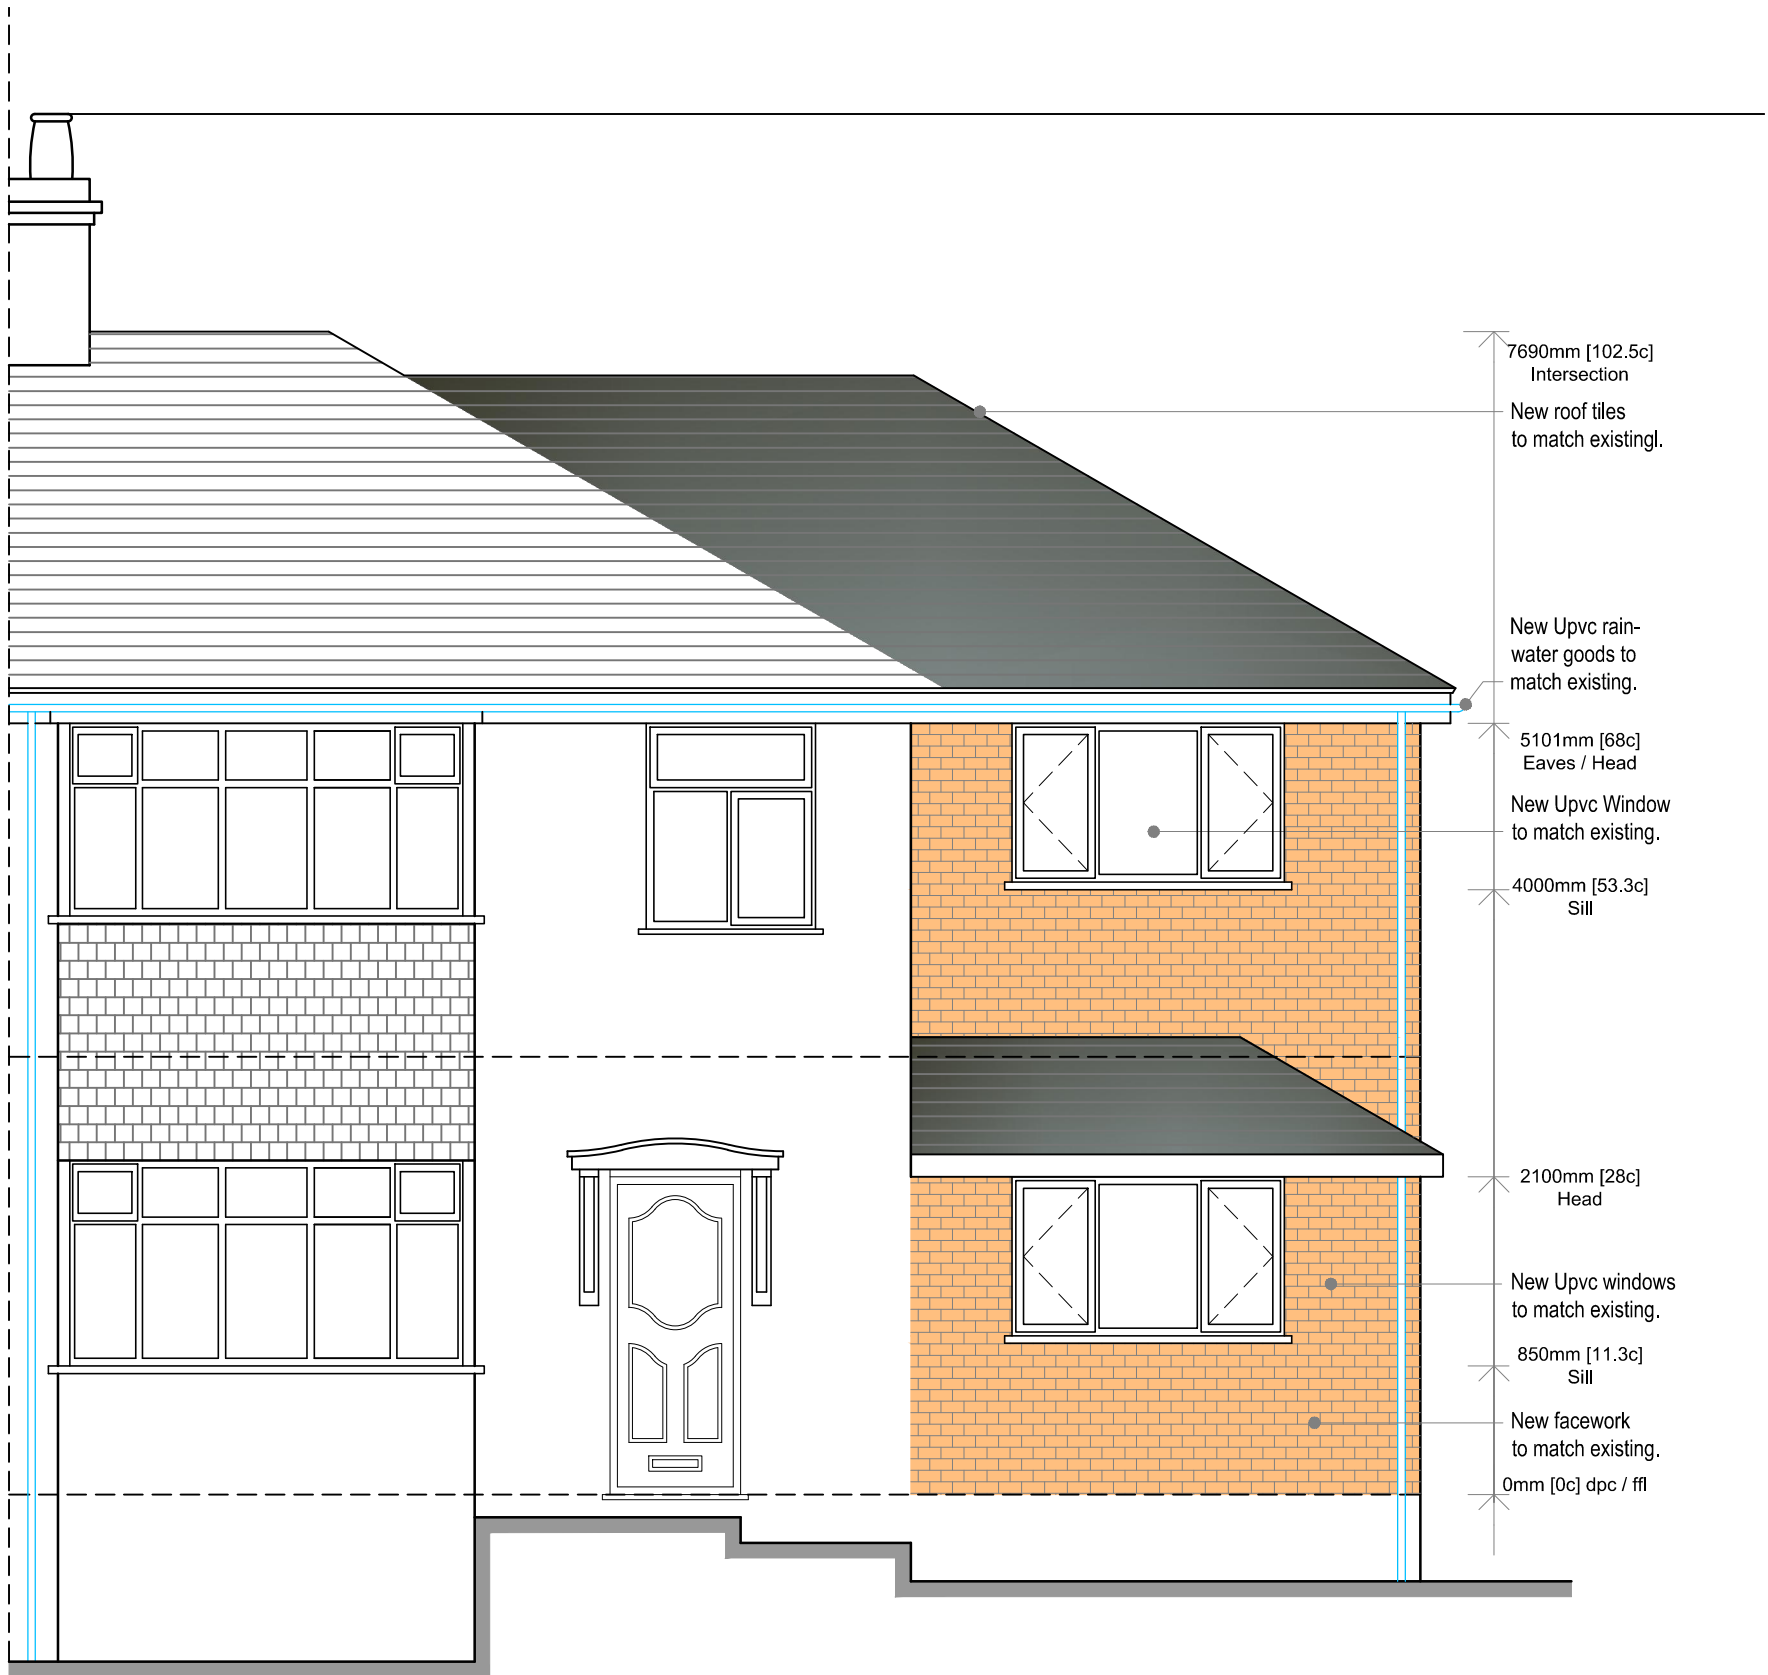


Proposed Front Elevation

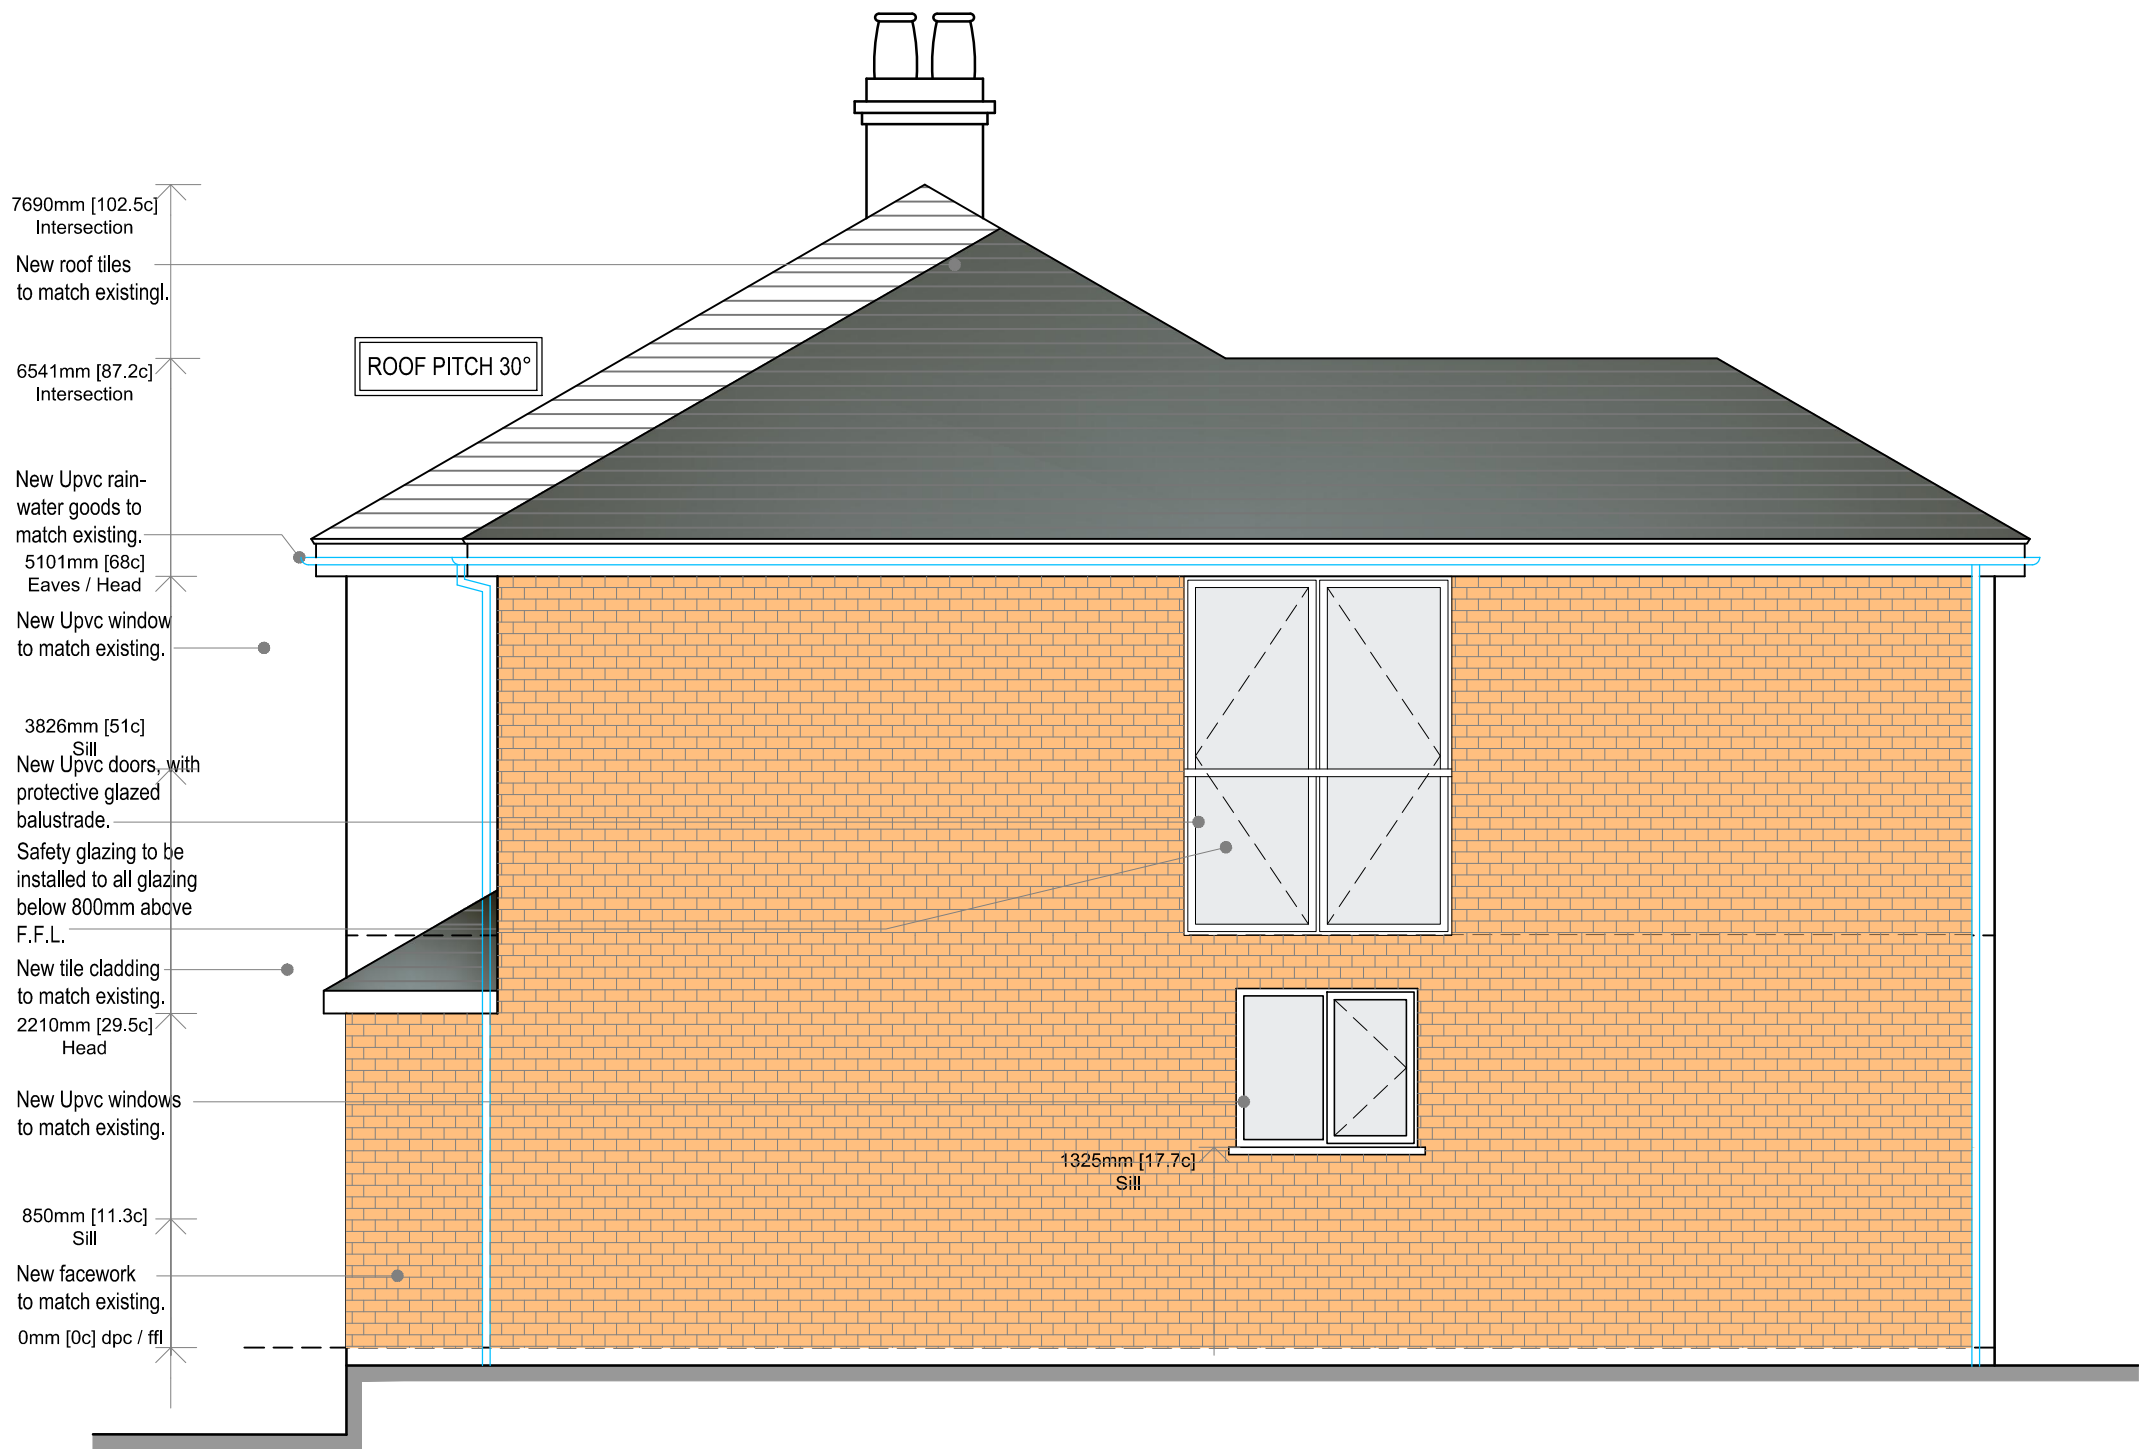

Proposed Side Elevation (East)

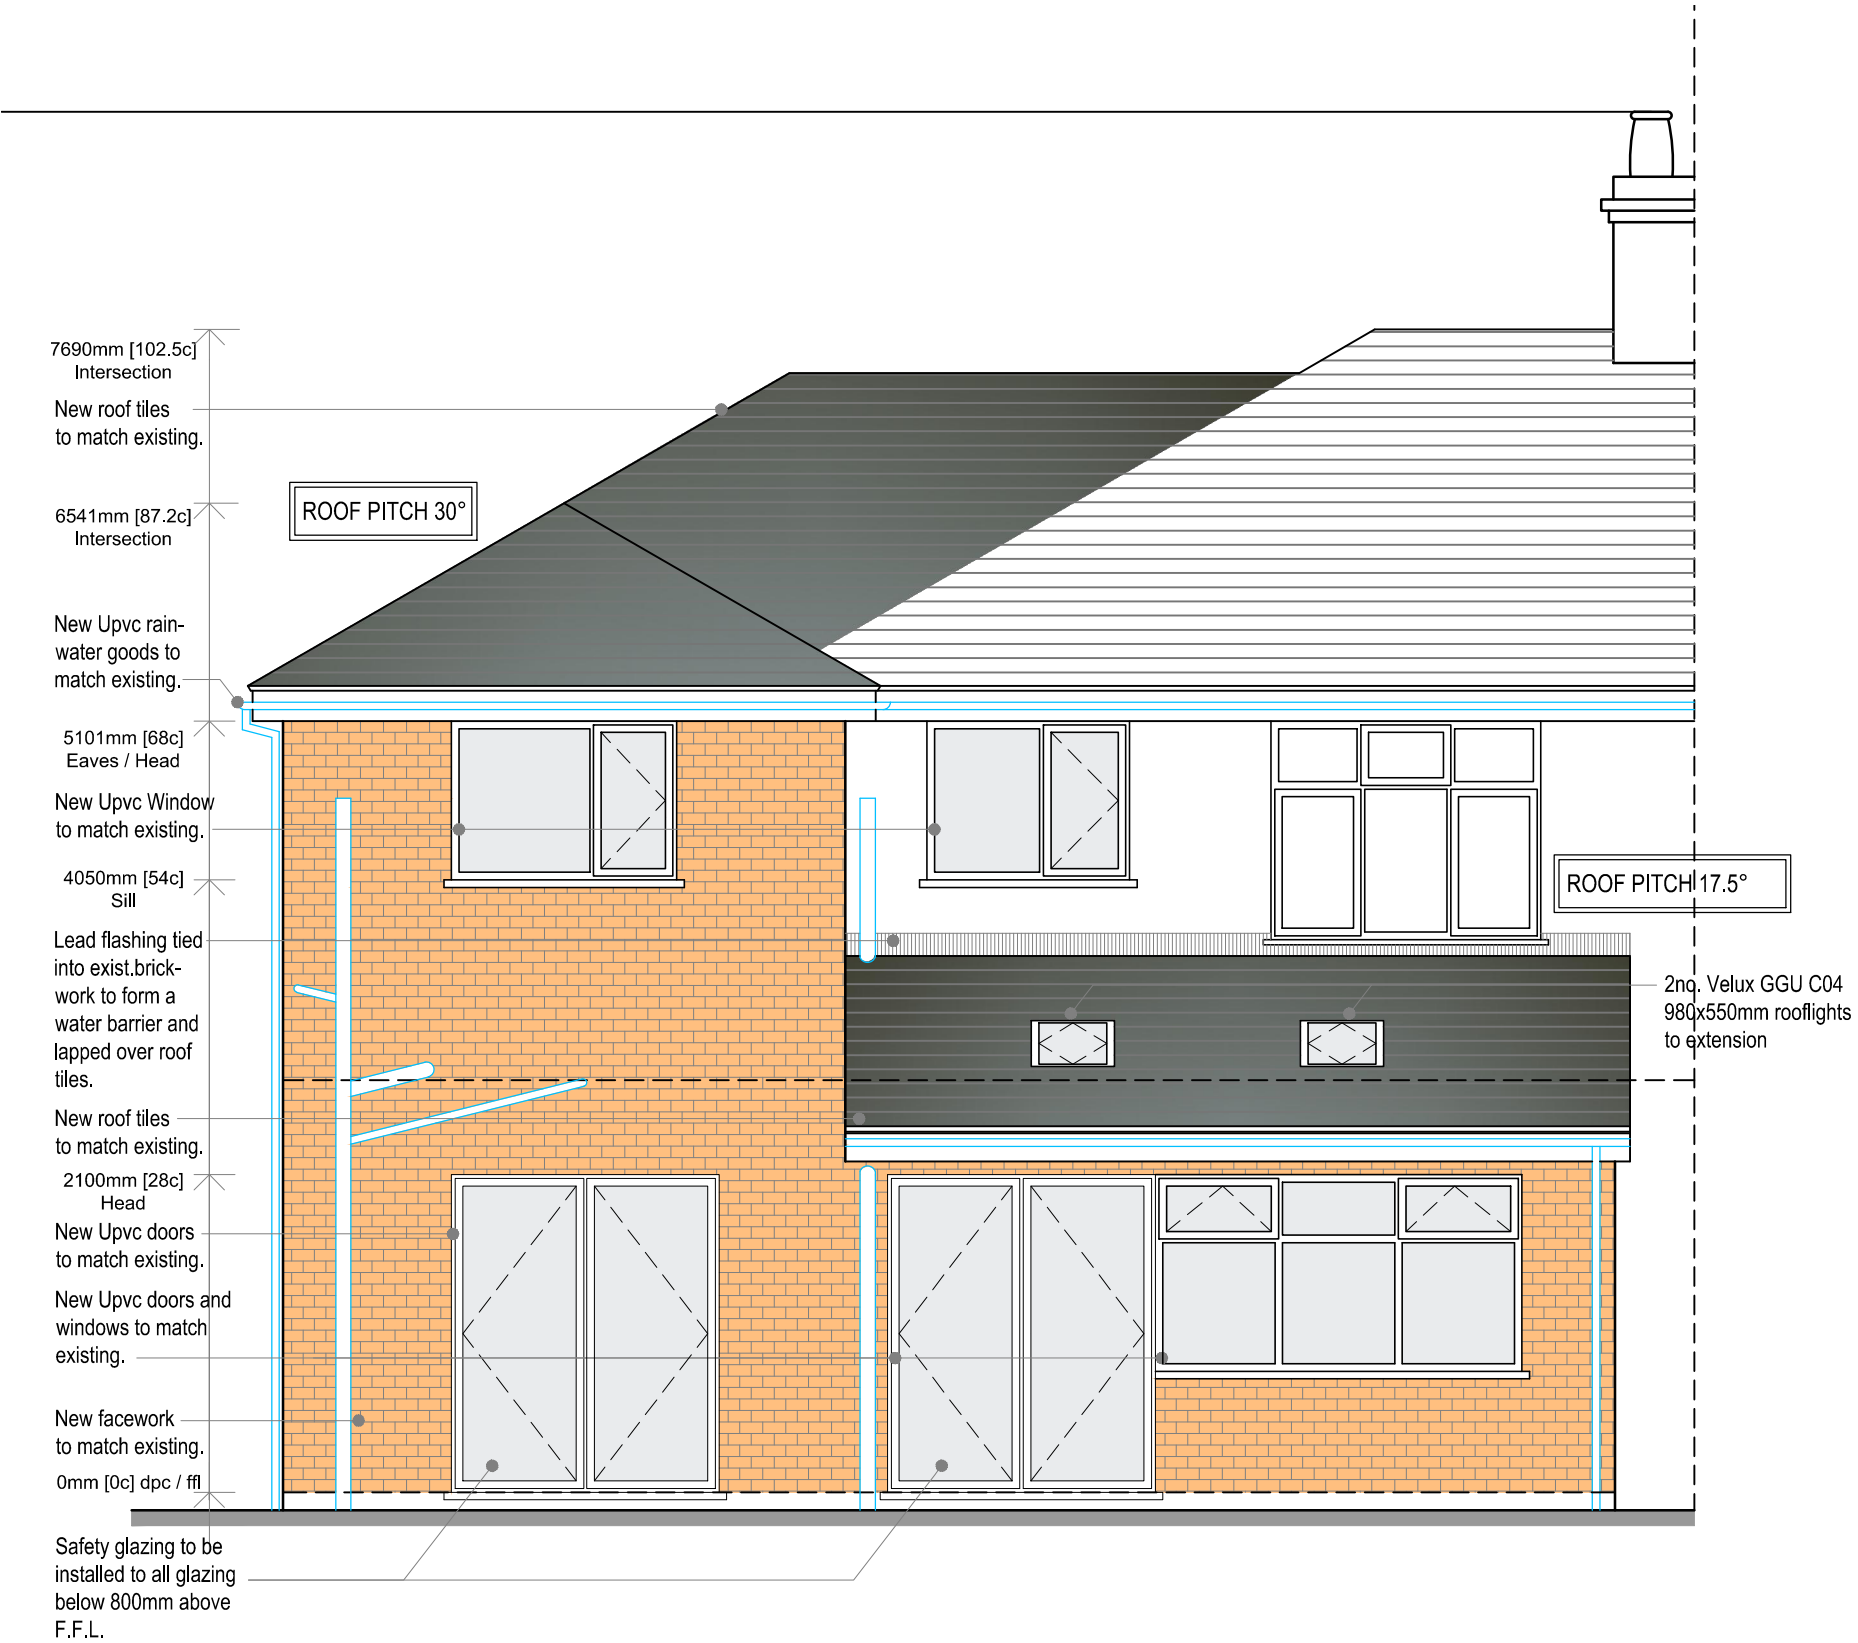

Proposed Rear Elevation

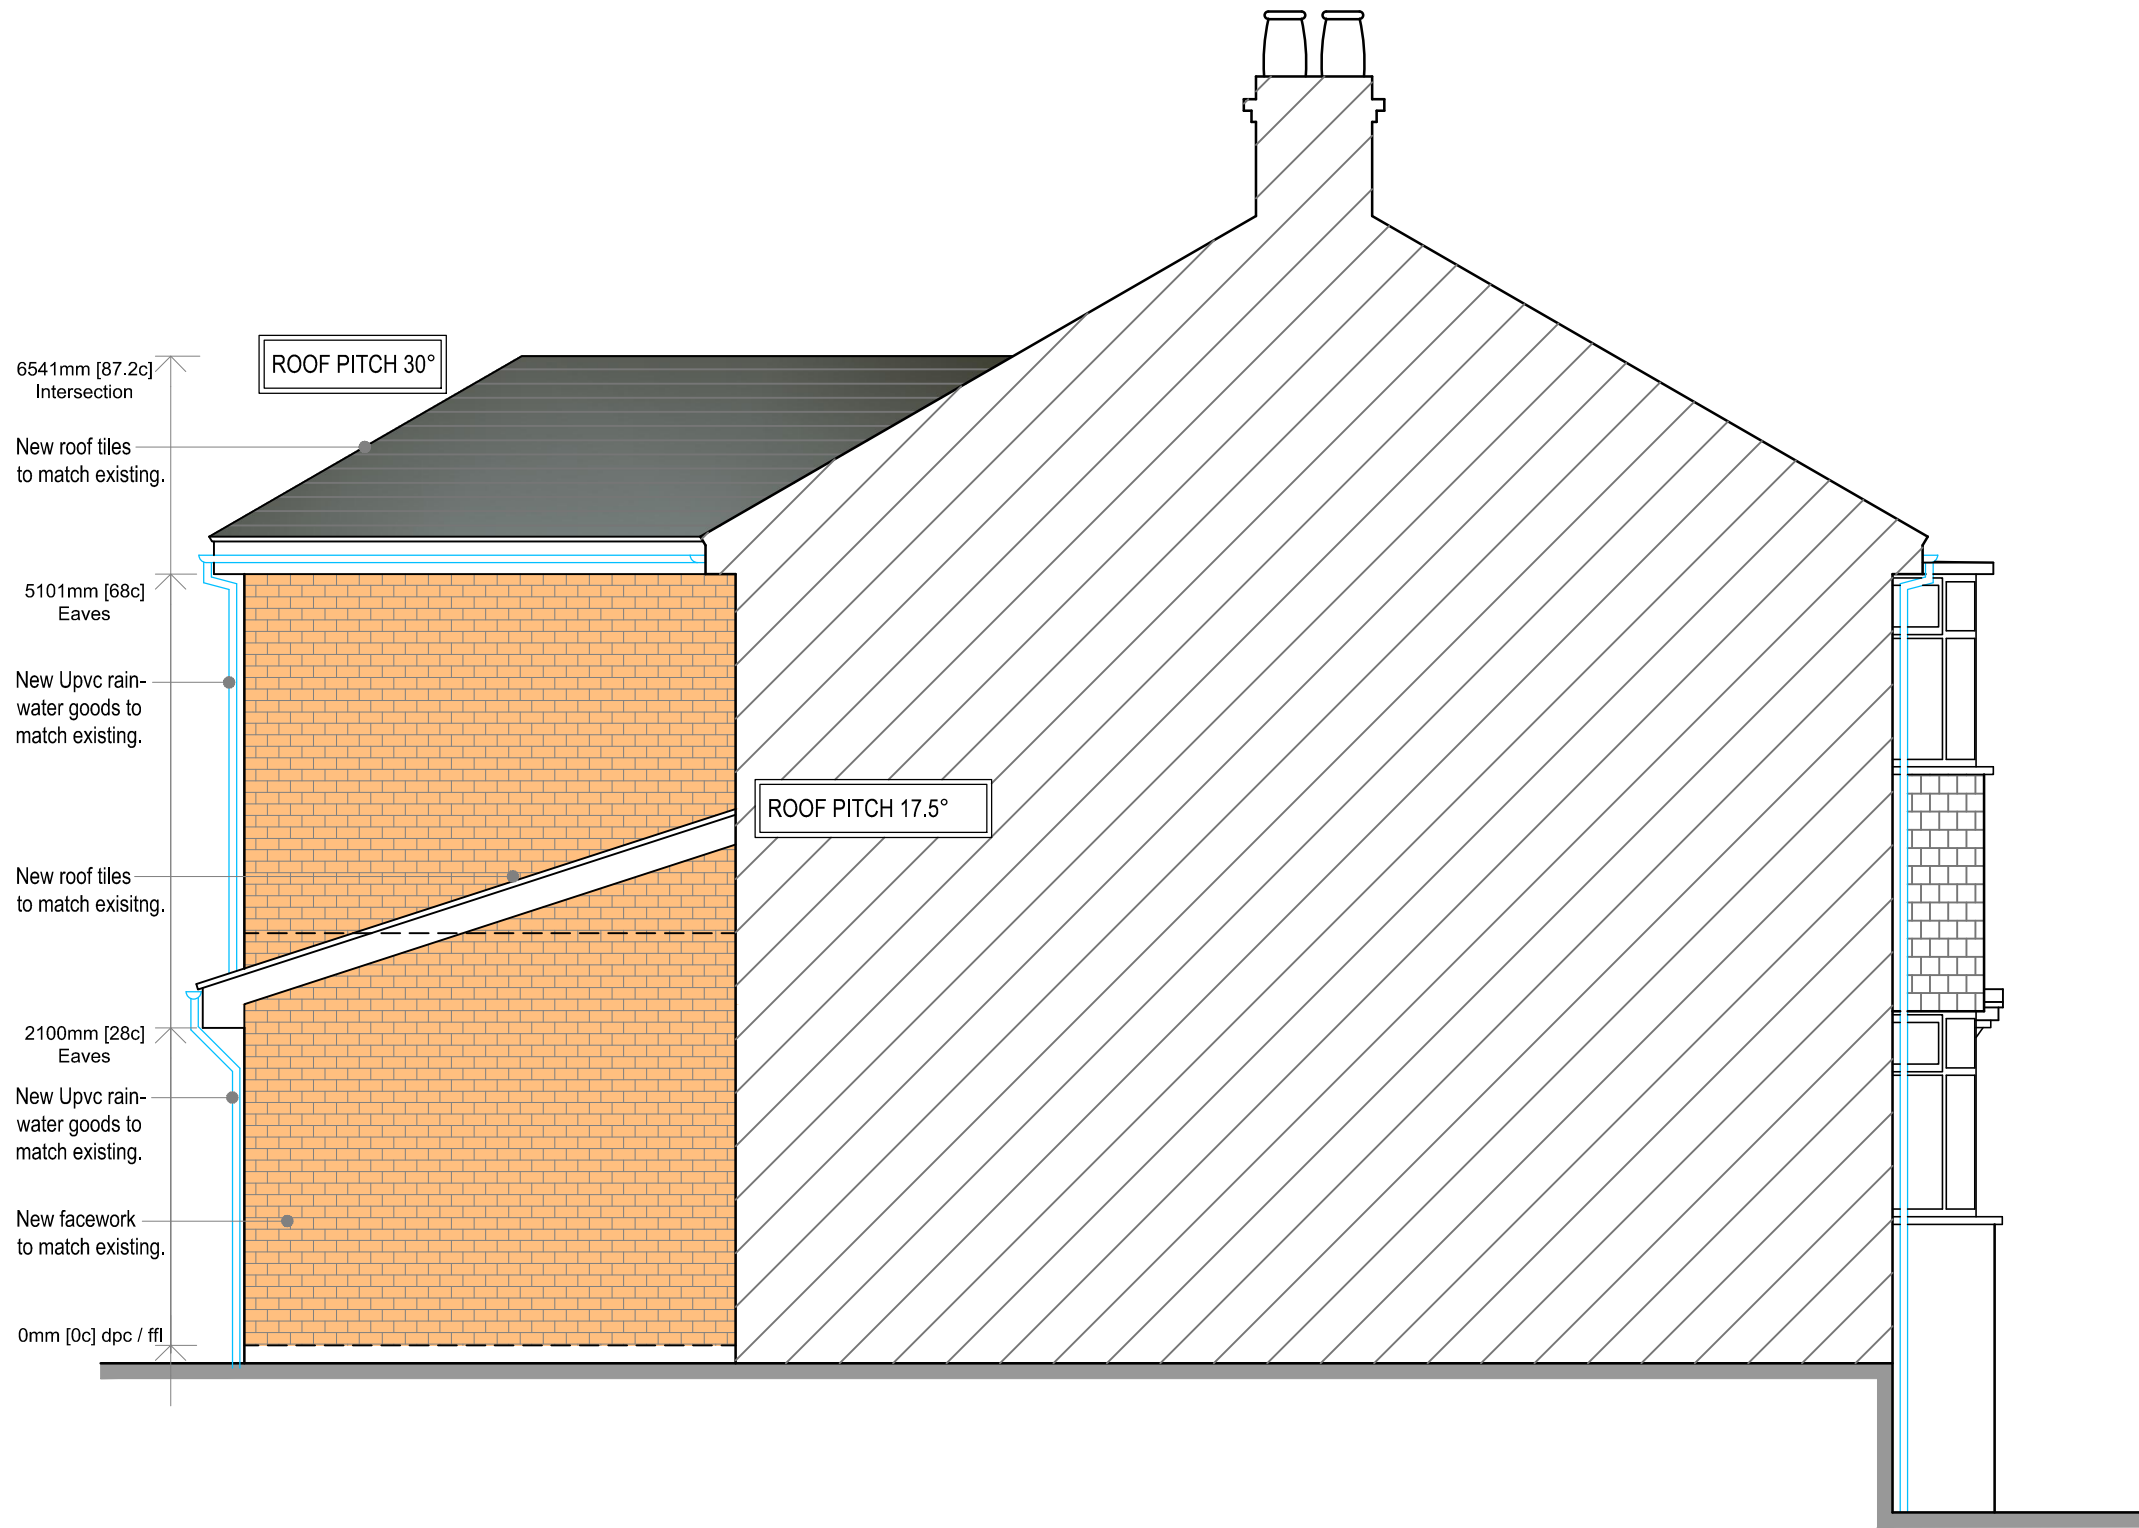

Proposed Side Elevation (West)

Project 162 Blackley New Road, Manchester M9 8FQ			
Title Proposed side and rear extension to semi detached house			
Scale @ A1 1:50/100	Date April 2024	Ref 212	Drawn JSWR
Dwg No 212/BNR/PL2			Rev C