



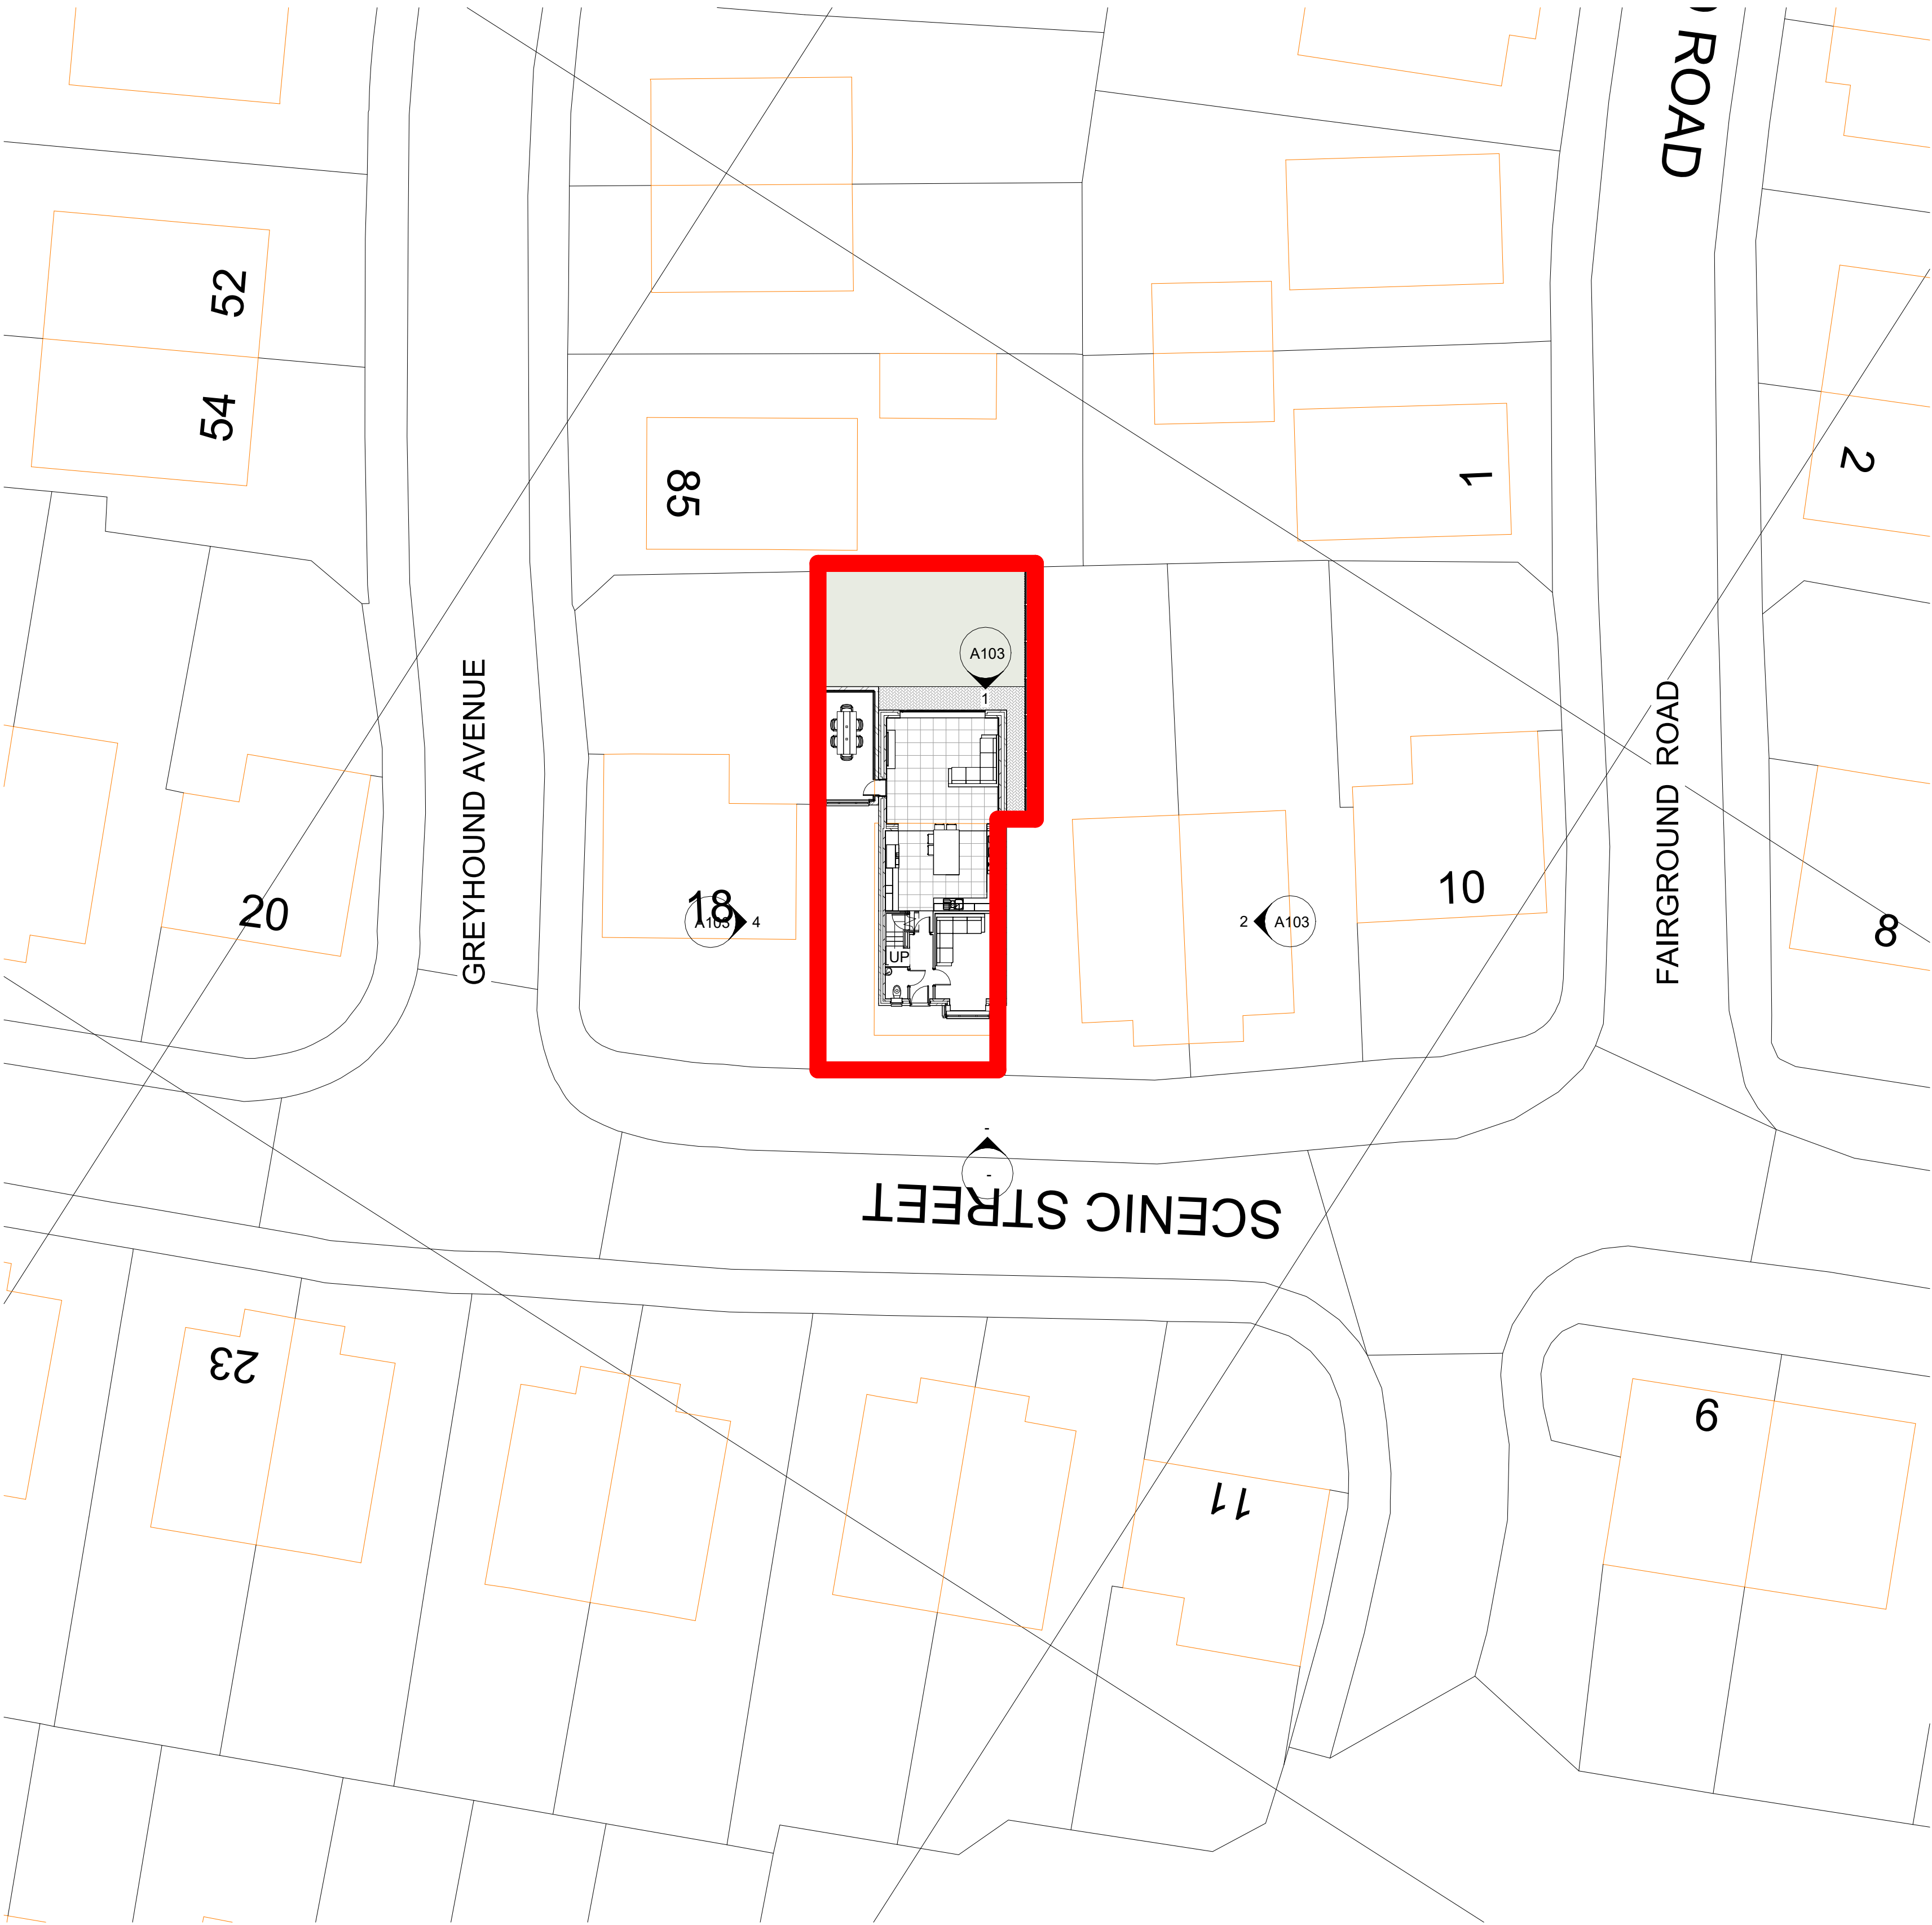

1 LOCATION PLAN  
1 : 1250

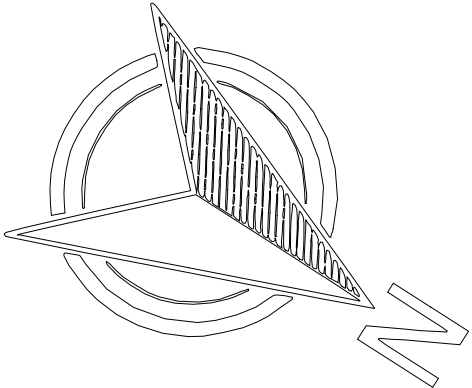

RED LINE INDICATING SITE BOUNDARY  
16 SCENIC STREET MANCHESTER M18  
7FS

| Rev         | Description  | Date     | Dr<br>by    | App<br>by |
|-------------|--------------|----------|-------------|-----------|
| original by | date created | 27/01/24 | approved by | NK        |



0161 818 4727

www.NKARCHITECTURAL.co.uk

19 HEXAGON CLOSE, MANCHESTER, M19 8BN

|                |   |
|----------------|---|
| client name    | MR C WALI   |
| project        | 16 SCENIC STREET MANCHESTER M18 7FS                                                                            |
| drawing        | SITE AND LOCATION PLAN                                                                                         |
| computer file  | C:\Users\TRA\OneDrive\Documents\NK\16 Scenic Street Manchester M18 7FS\16 Scenic Street Manchester M18 7FS.dwg |
| plot date      |   |
| project number | 2023.0042.2231                                                                                                 |
| scale          | As Indicated @A1                                                                                               |
| drawing number | A105   |
| rev            | issue status                                                                                                   |

This drawing is to be read in conjunction with all related drawings. All dimensions must be checked and verified on site before commencing any work or producing shop drawings. The originator should be notified immediately of any discrepancy. This drawing is copyright and remains the property of NK Architectural.

2 SITE PLAN  
1 : 200