

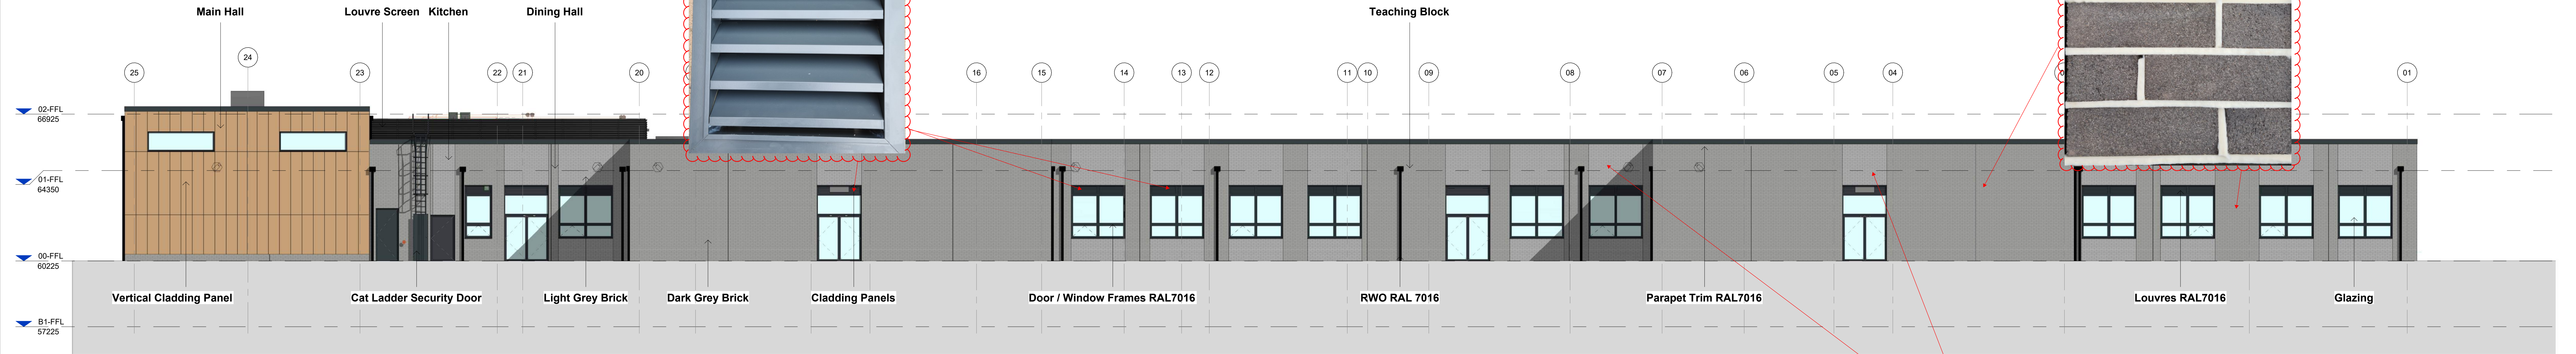


All Samples available for viewing on site


Notes :
1. This drawing should not be scaled, figured dimensions only to be taken
2. should any discrepancies be found with this drawing, please inform this office.
3. Copyright of this drawing is owned by JM Architects.
Structural information indicative only. To be confirmed by Structural Engineer.

 


South East Elevation
1 : 100

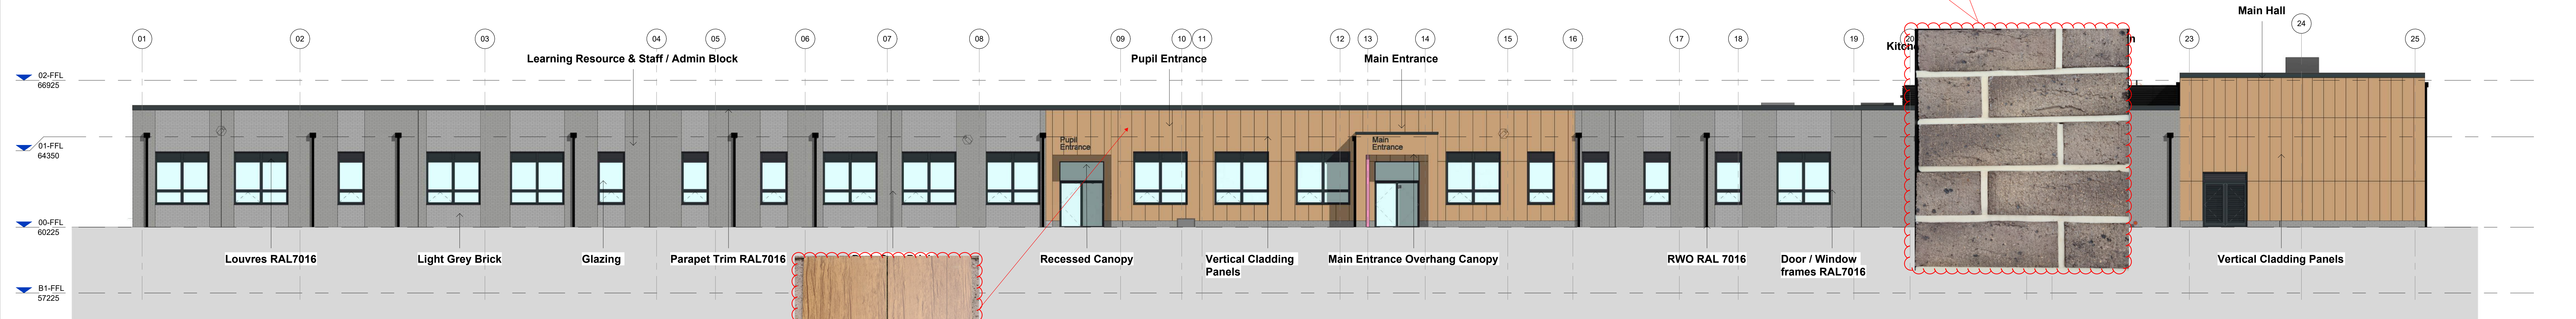



North West Elevation
1 : 100

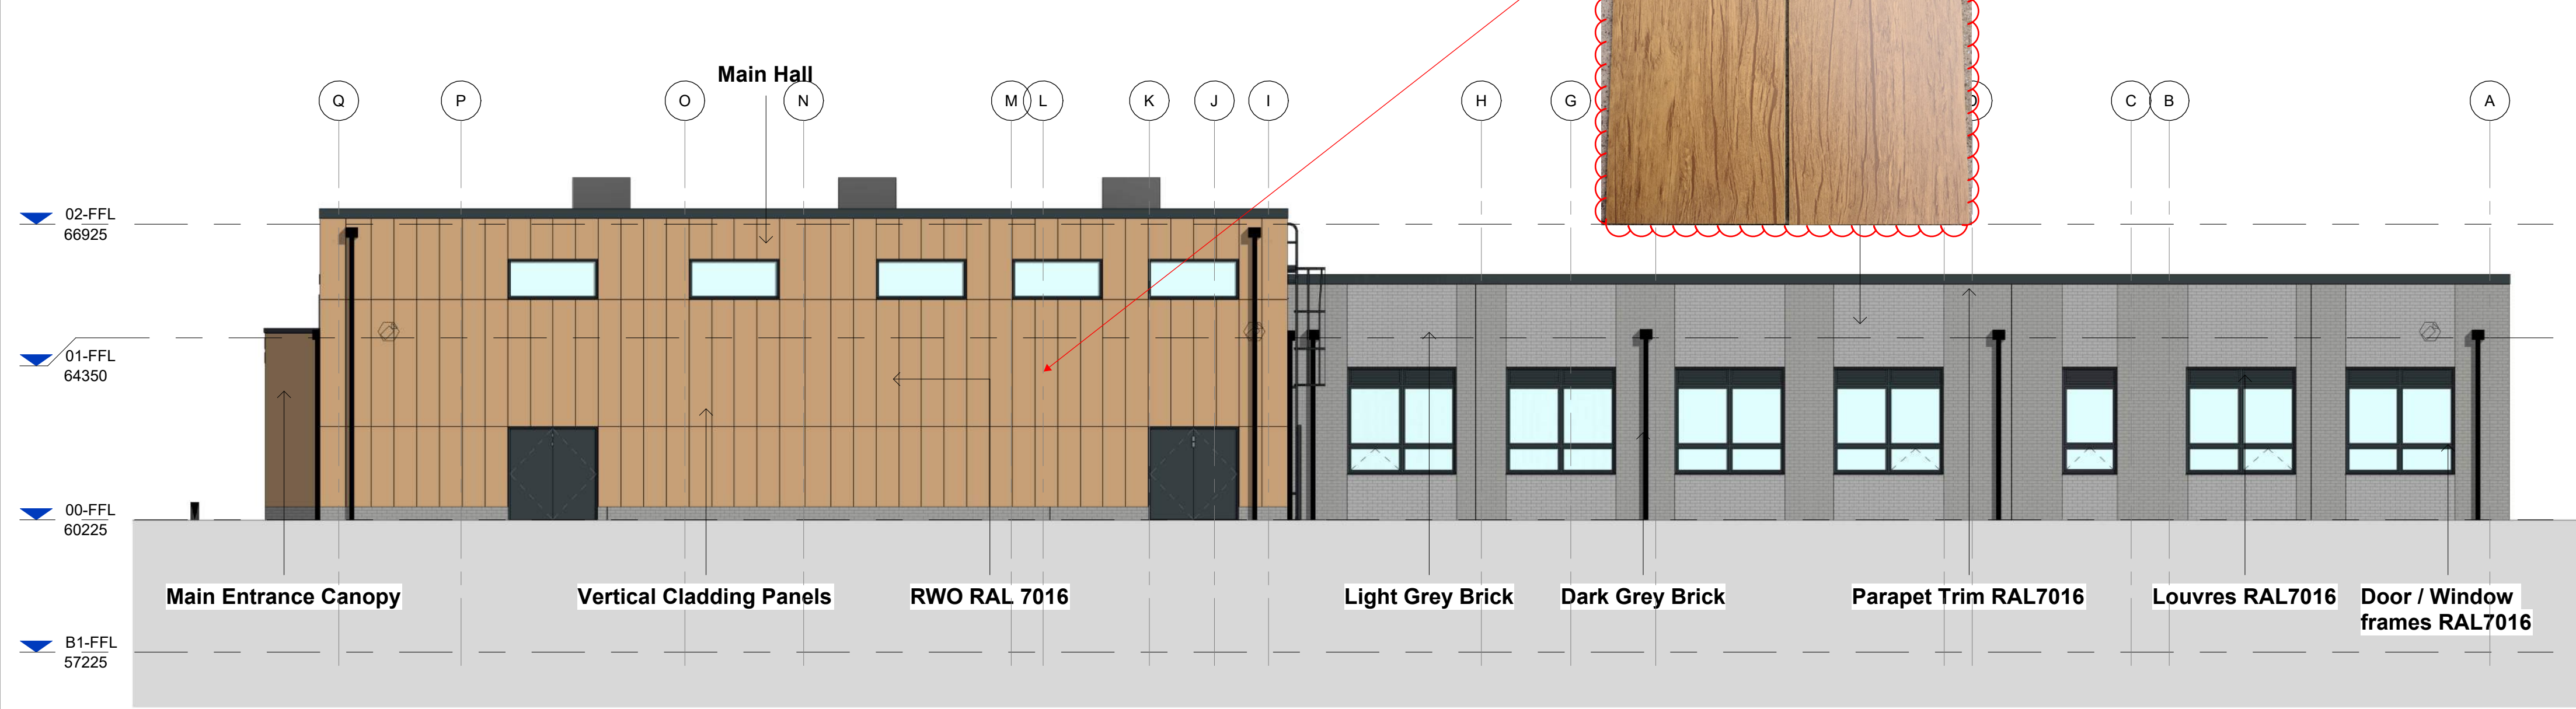


South West Elevation
1 : 100

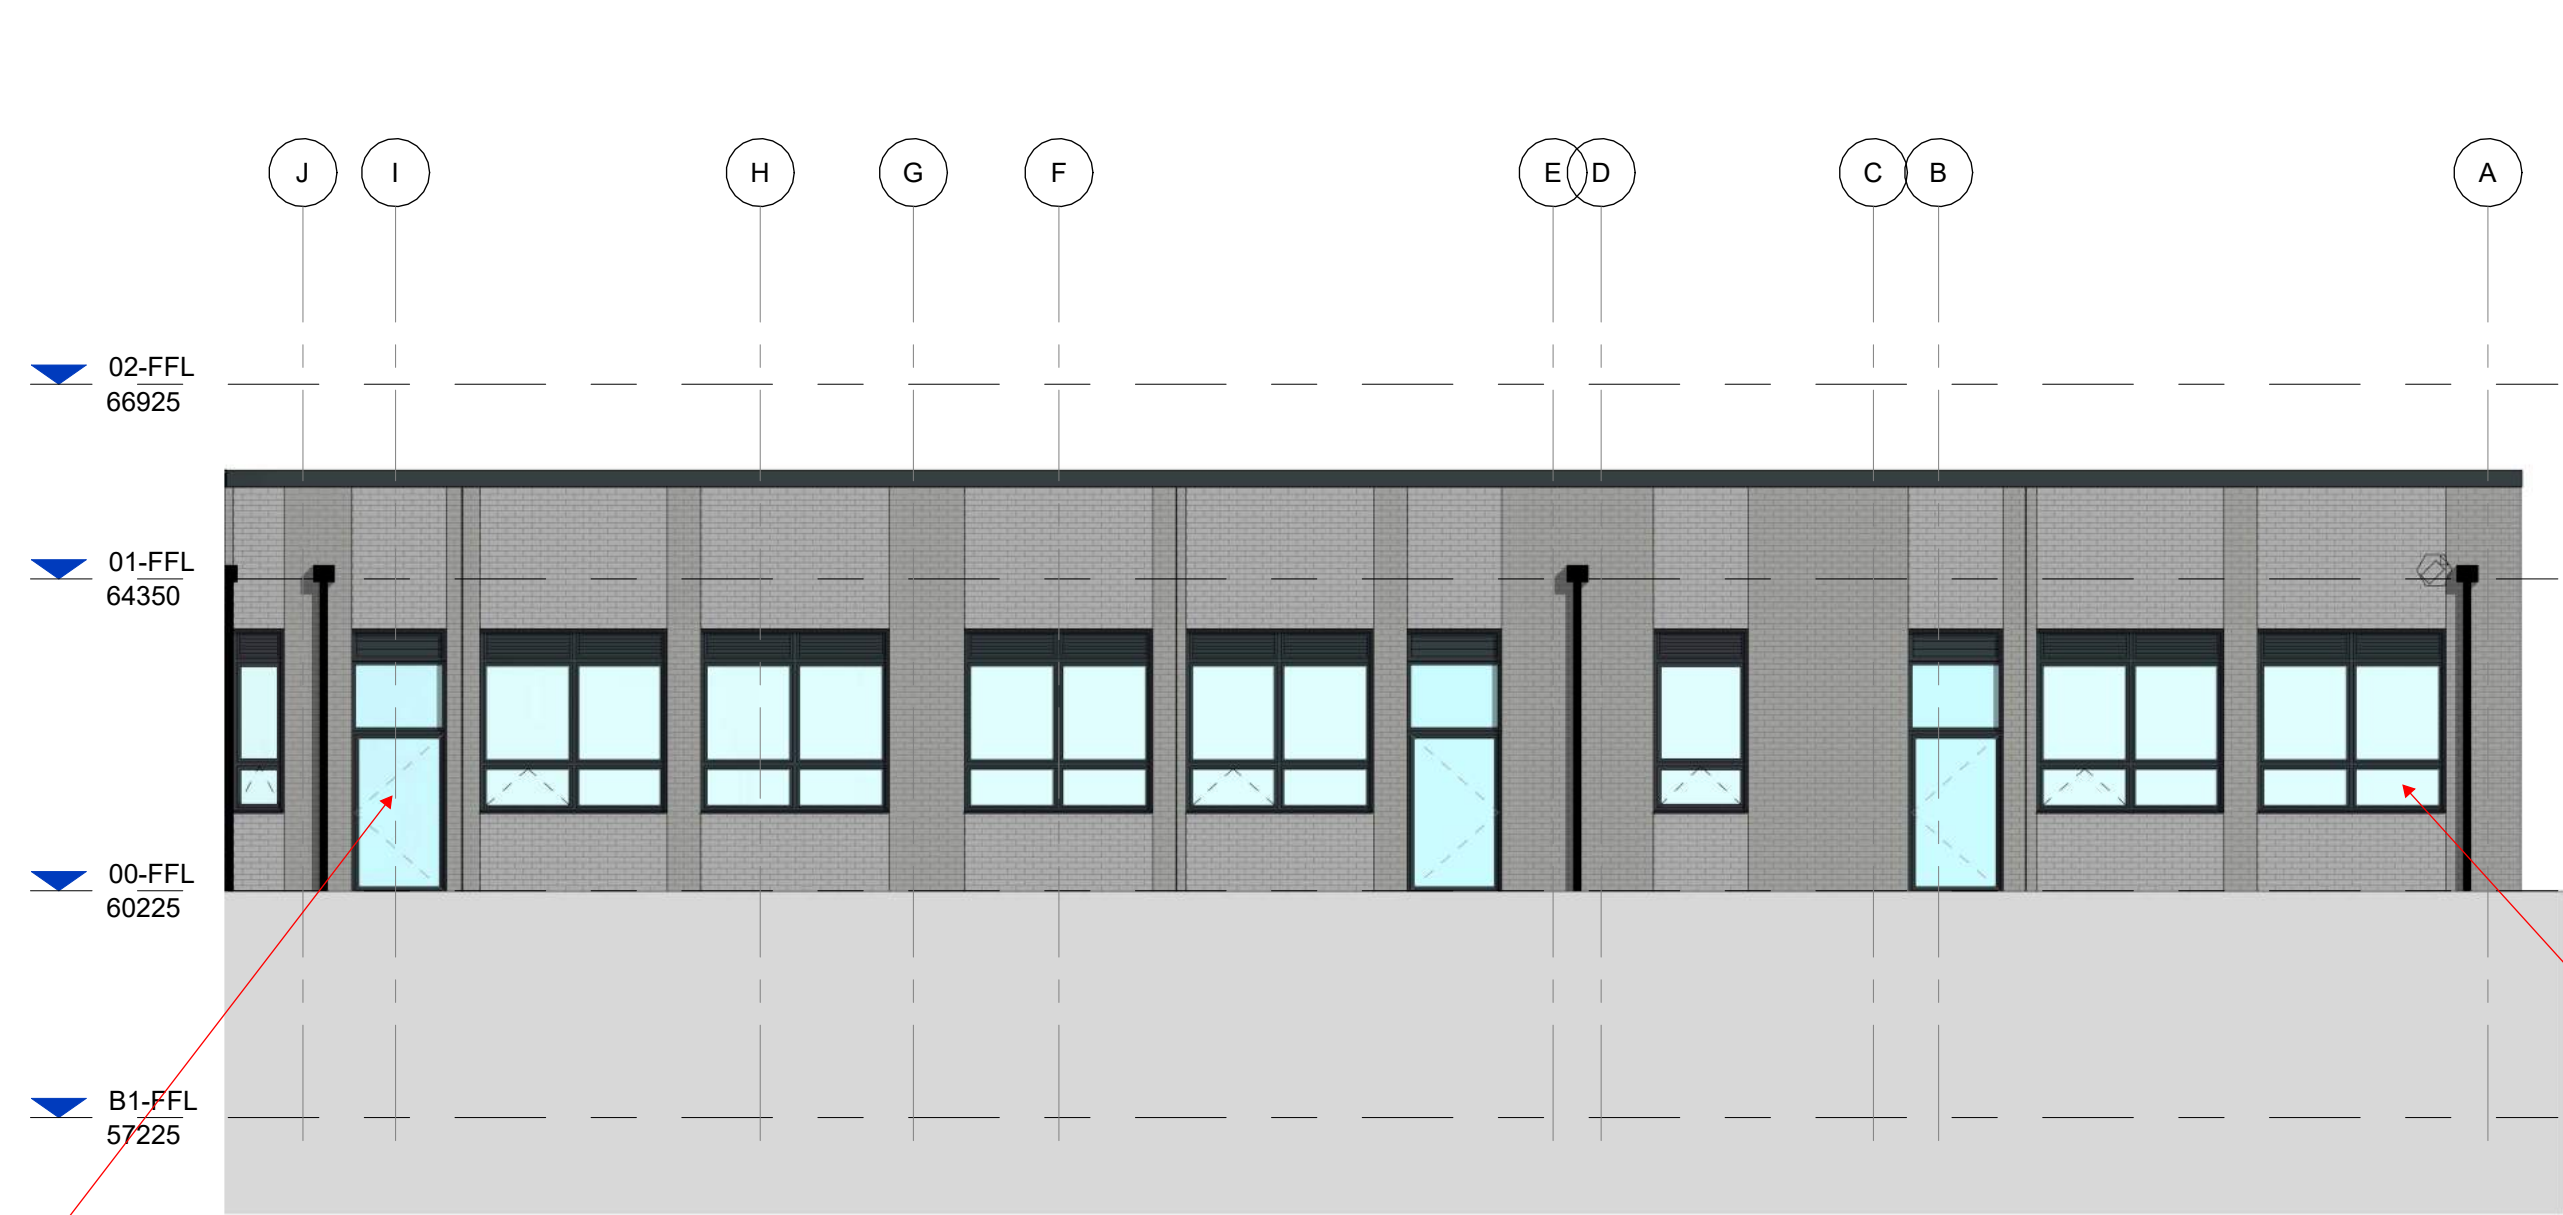

South West - b Elevation
1 : 100

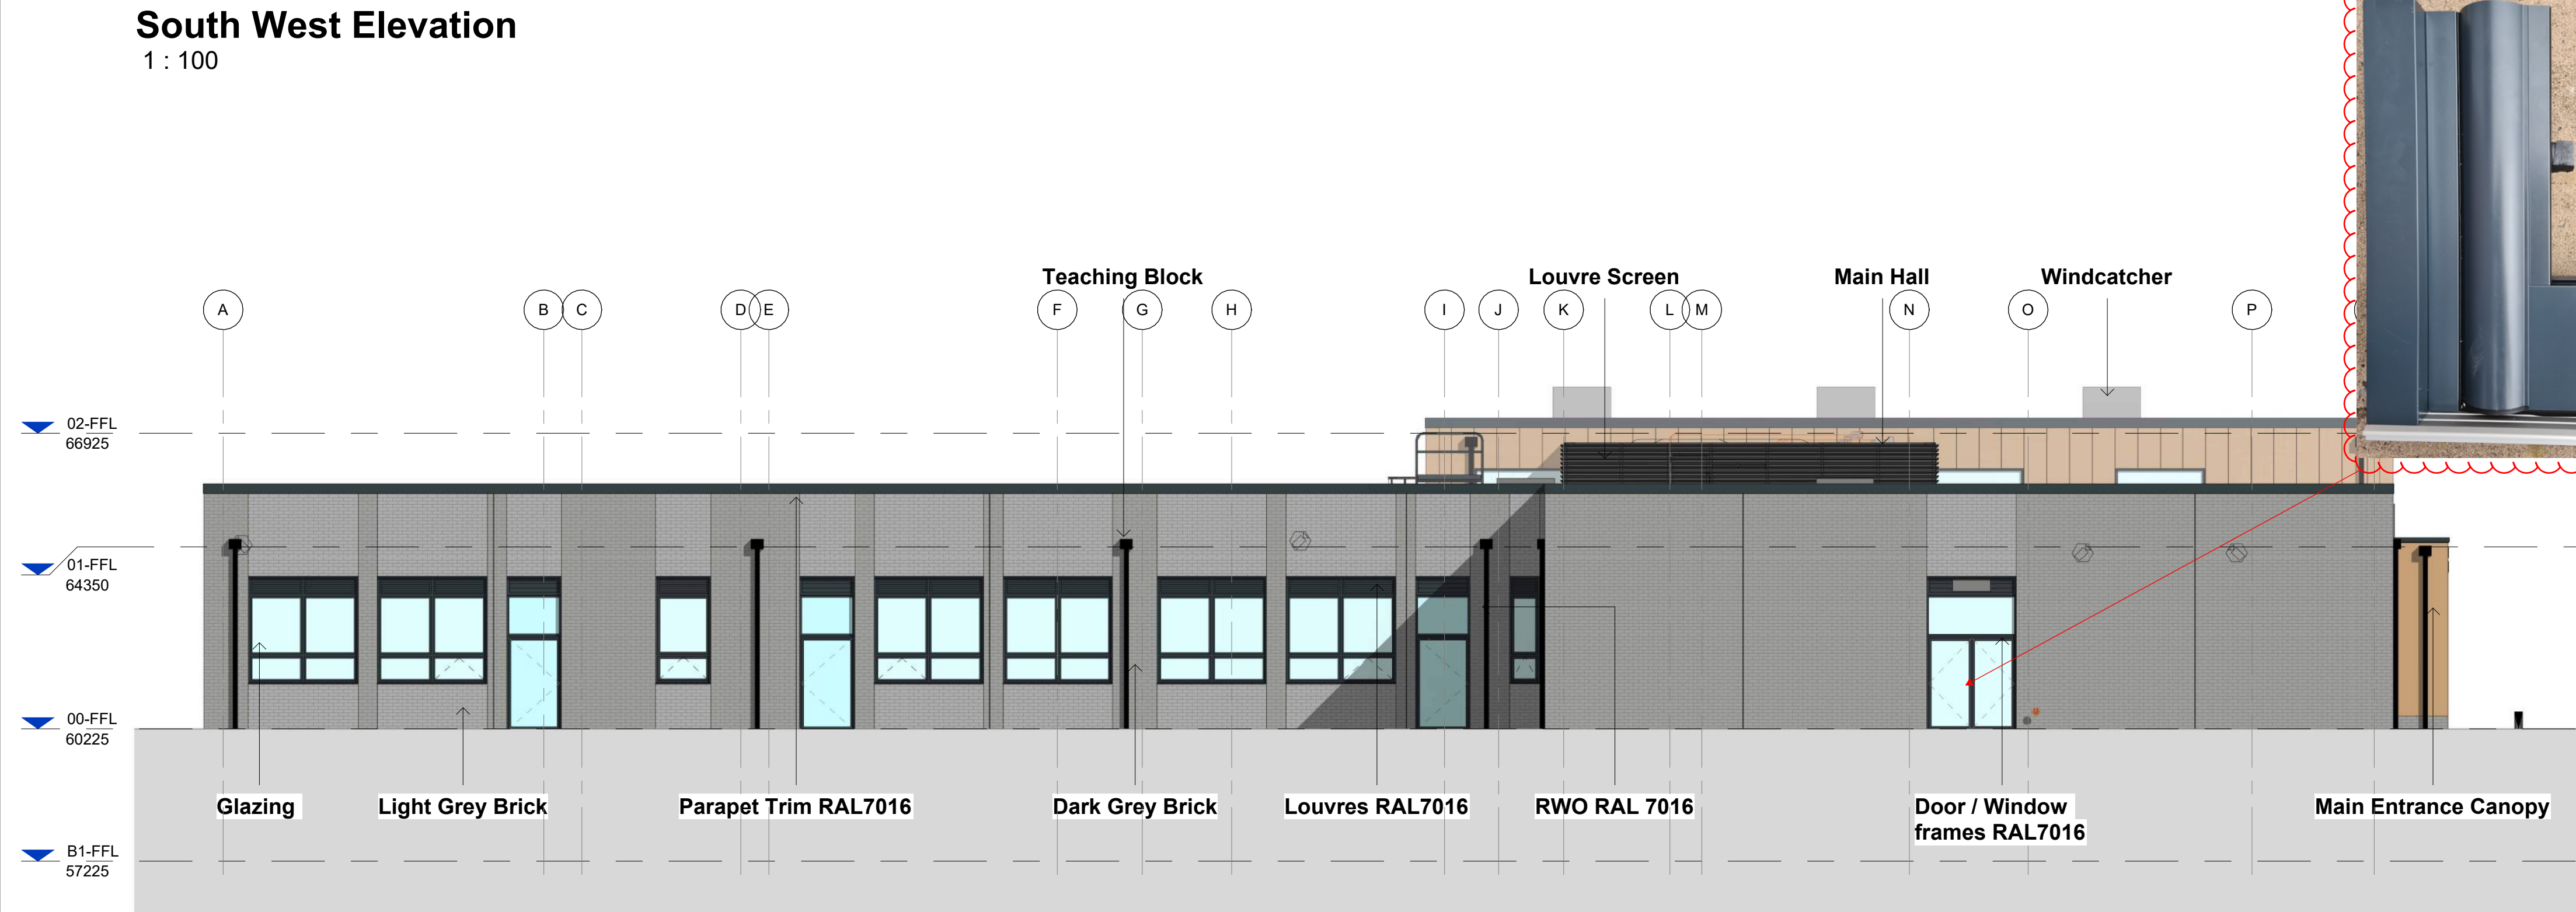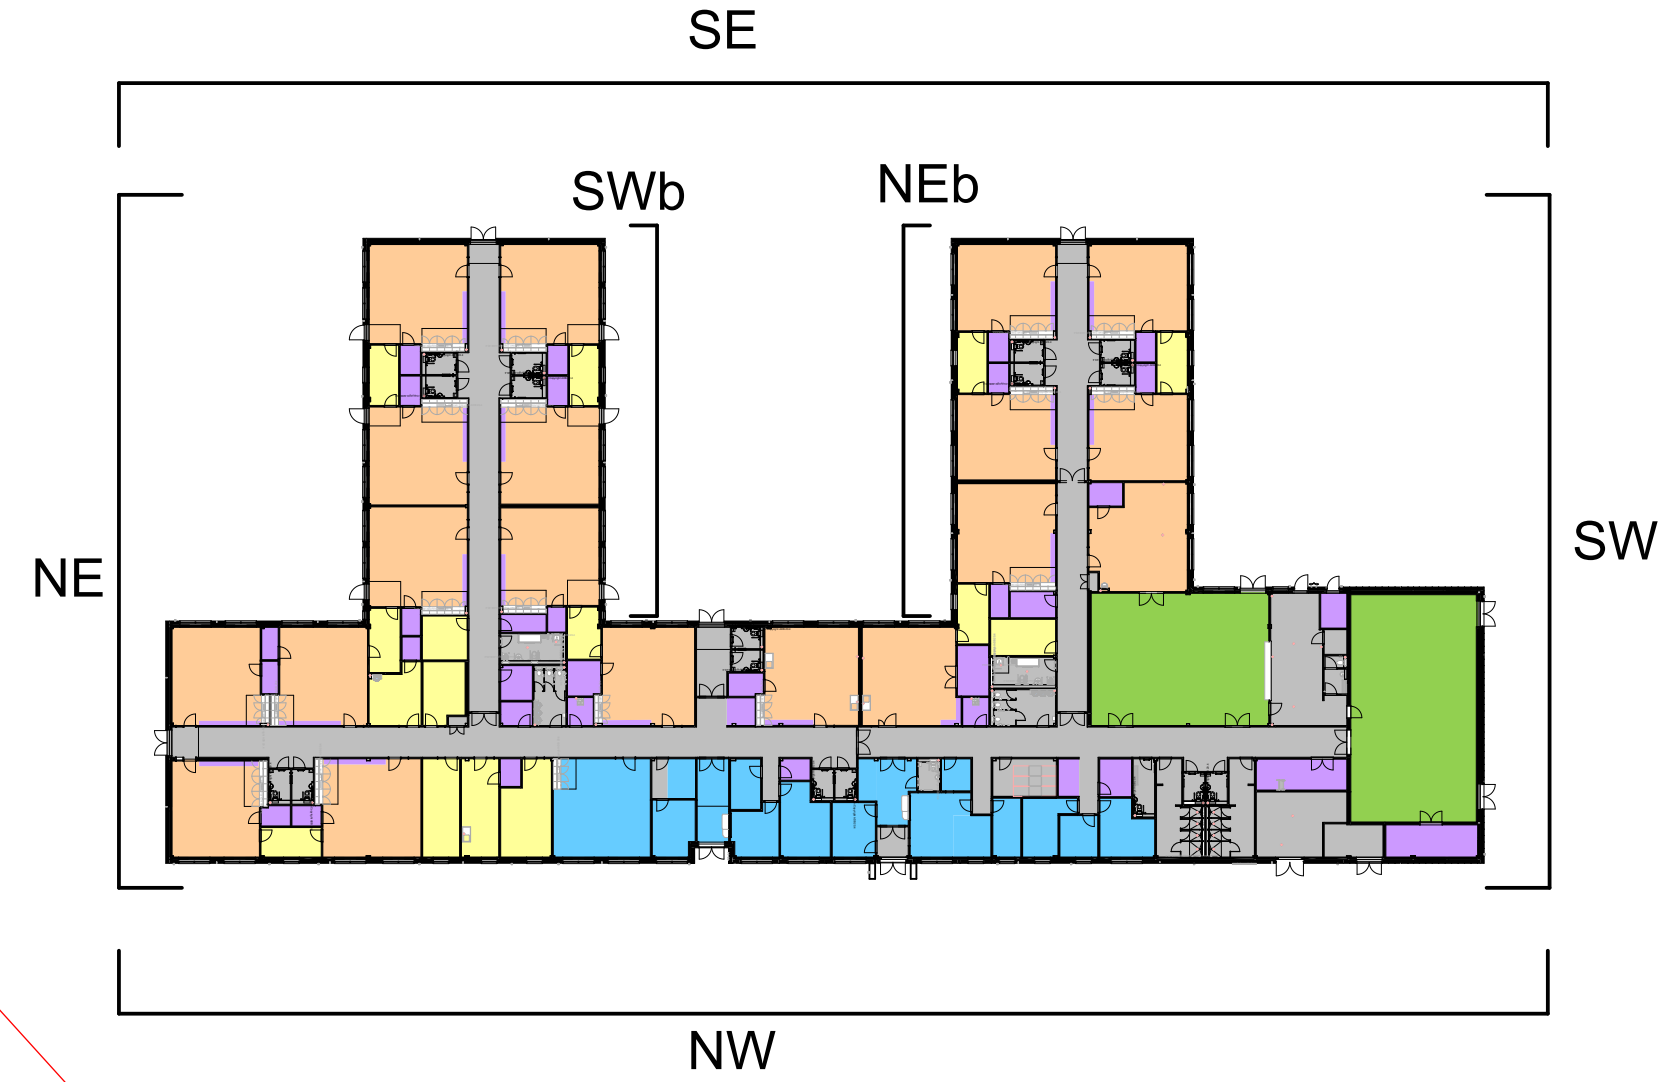

North East Elevation
1 : 100

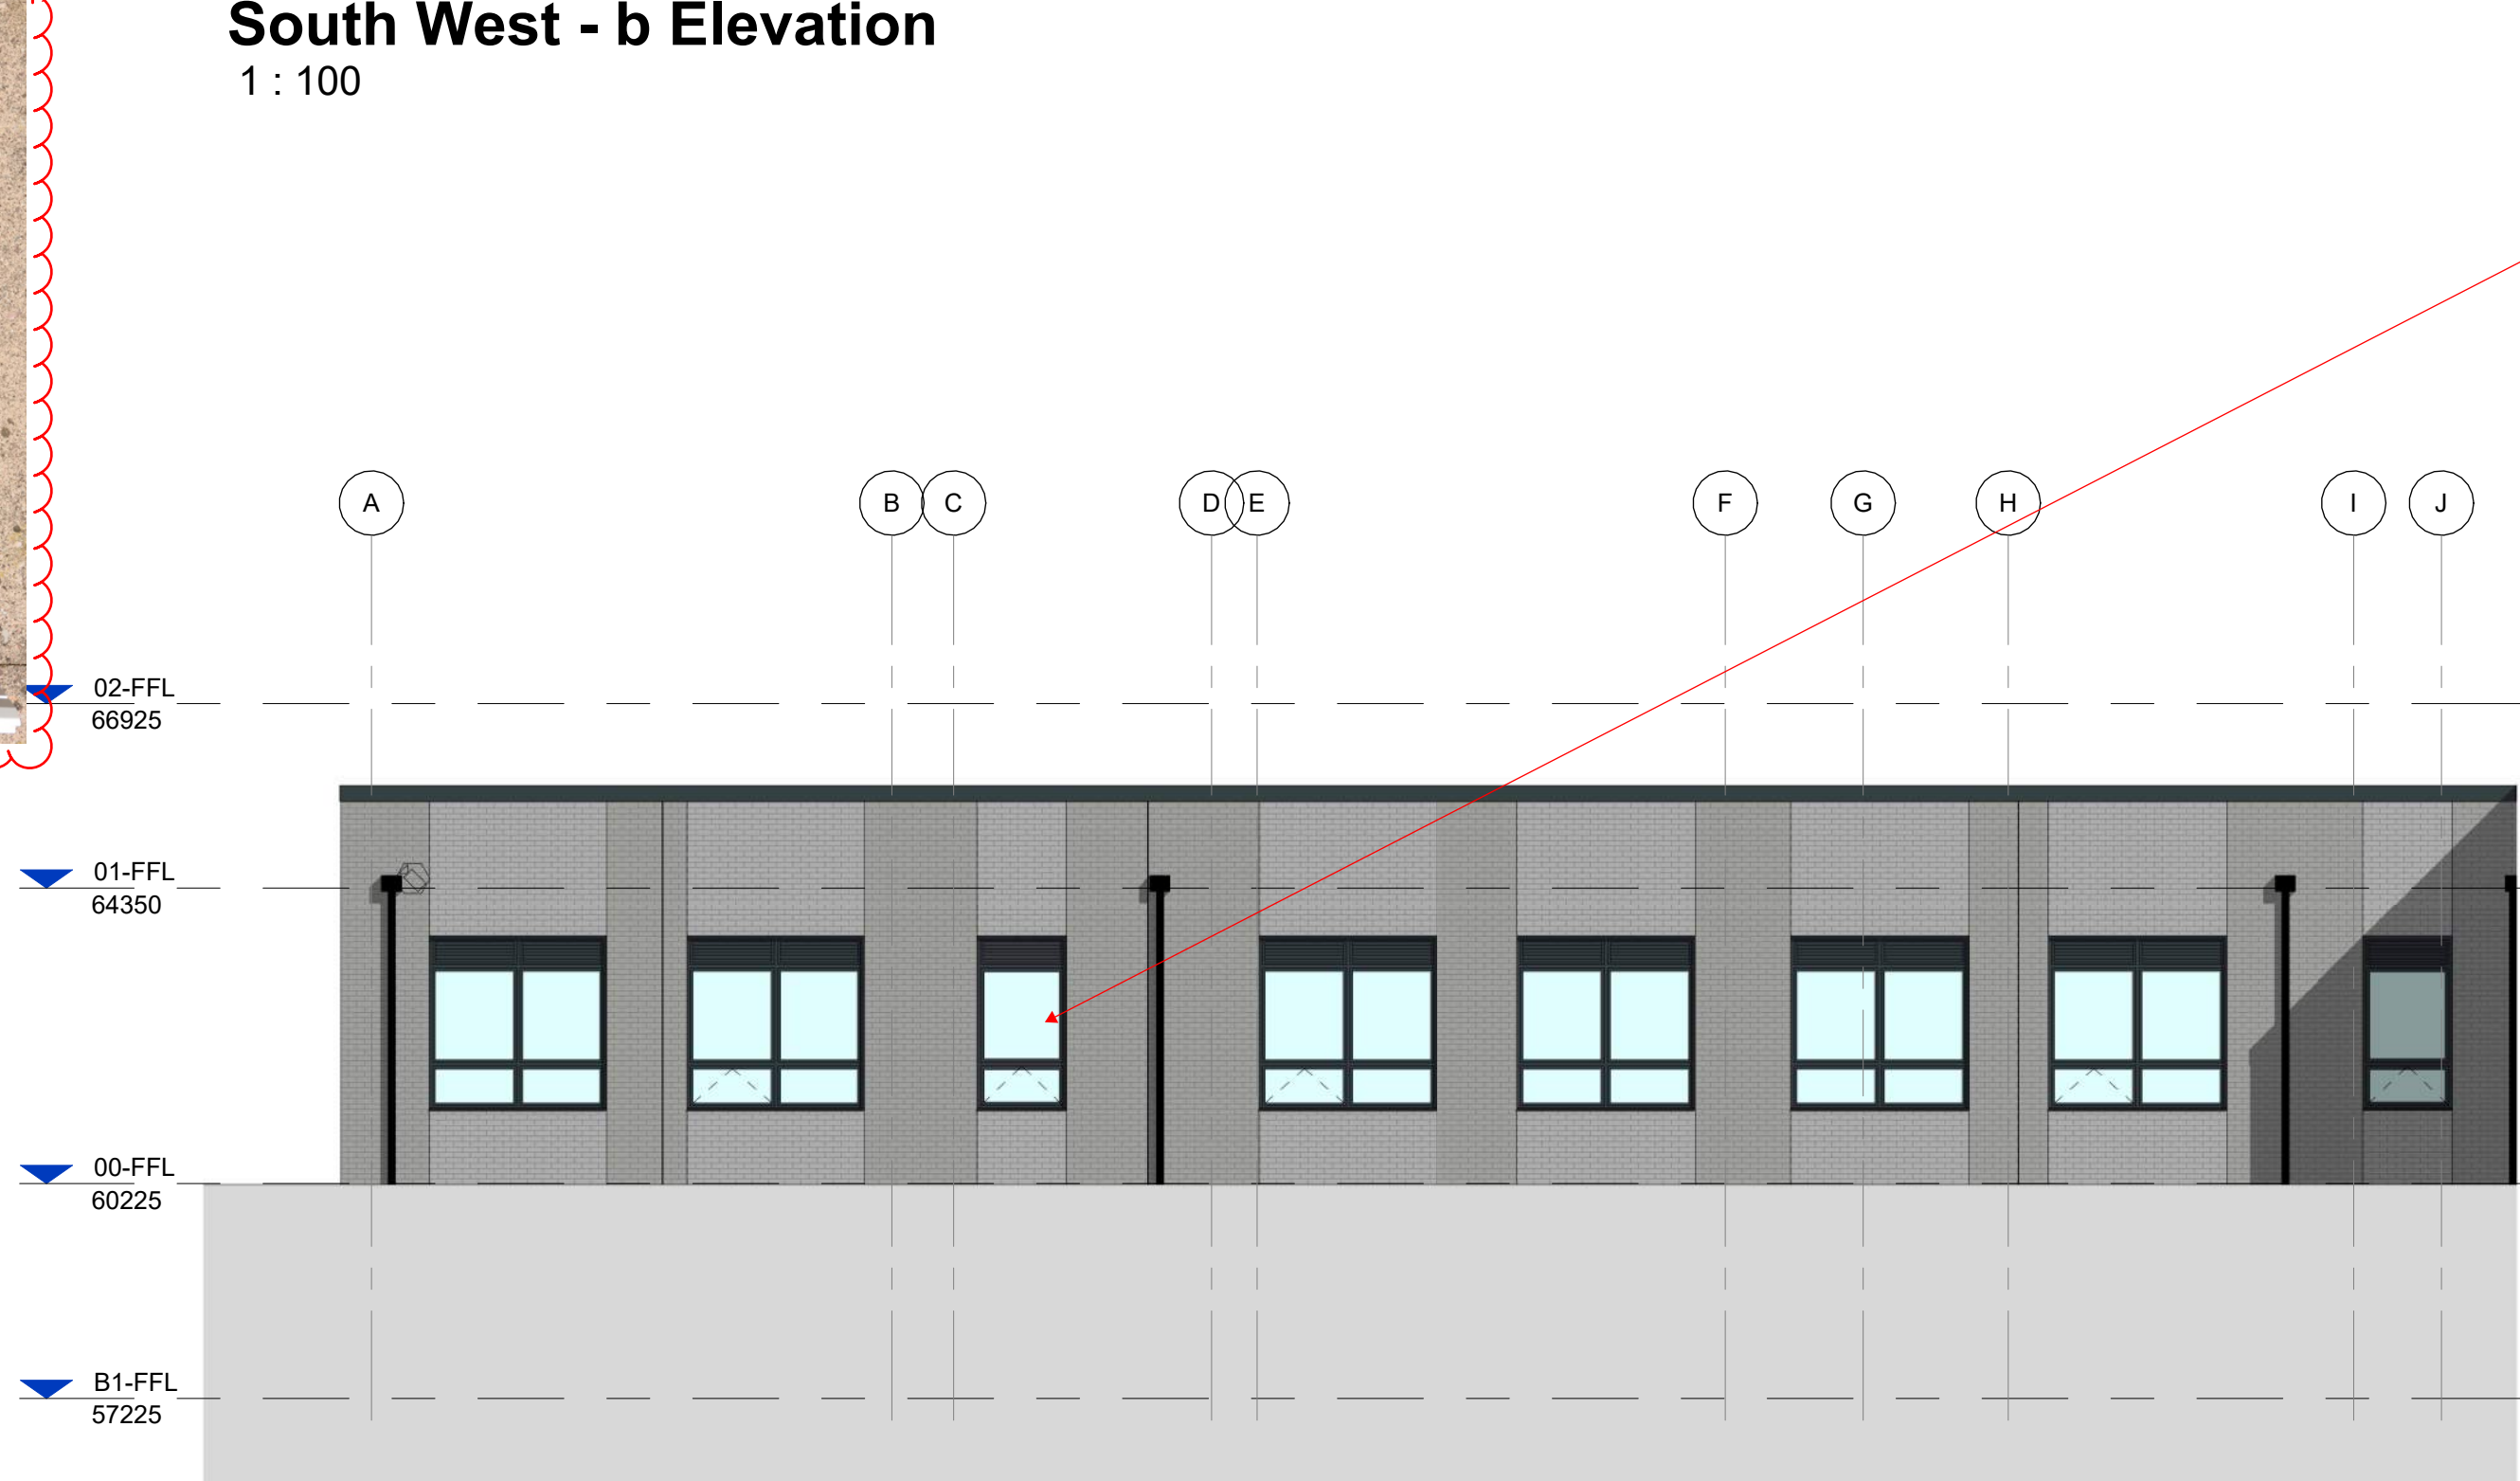

North East - b Elevation
1 : 100



Rev	Description	Date	Drawn By	Check By
01	Initial design	11.11.2022	JE	PM
02	Revisions updated, new levels, samples removed, sample canopy added to courtyard	14.11.2022	JE	PM
03	Final design	11.11.2022	JE	PM

Project	Varley Street SEN School	54 Princess Street Manchester M1 6HS
Title	Proposed Building Elevations	T : 0161 200 6300 F : 0161 200 6301
Client	ISG	manchester@jmachitects.net www.jmachitects.net
Project	Stage Approval	Scale: As indicated @ A0
Drawing Number	VAR-JMA-ZZ-ZZ-DR-A-00201	Status: A4 C1
Project - Originator - Volume - Level - Type - Role - Number	VAR-JMA-ZZ-ZZ-DR-A-00201	AKA Project Number: 7038