

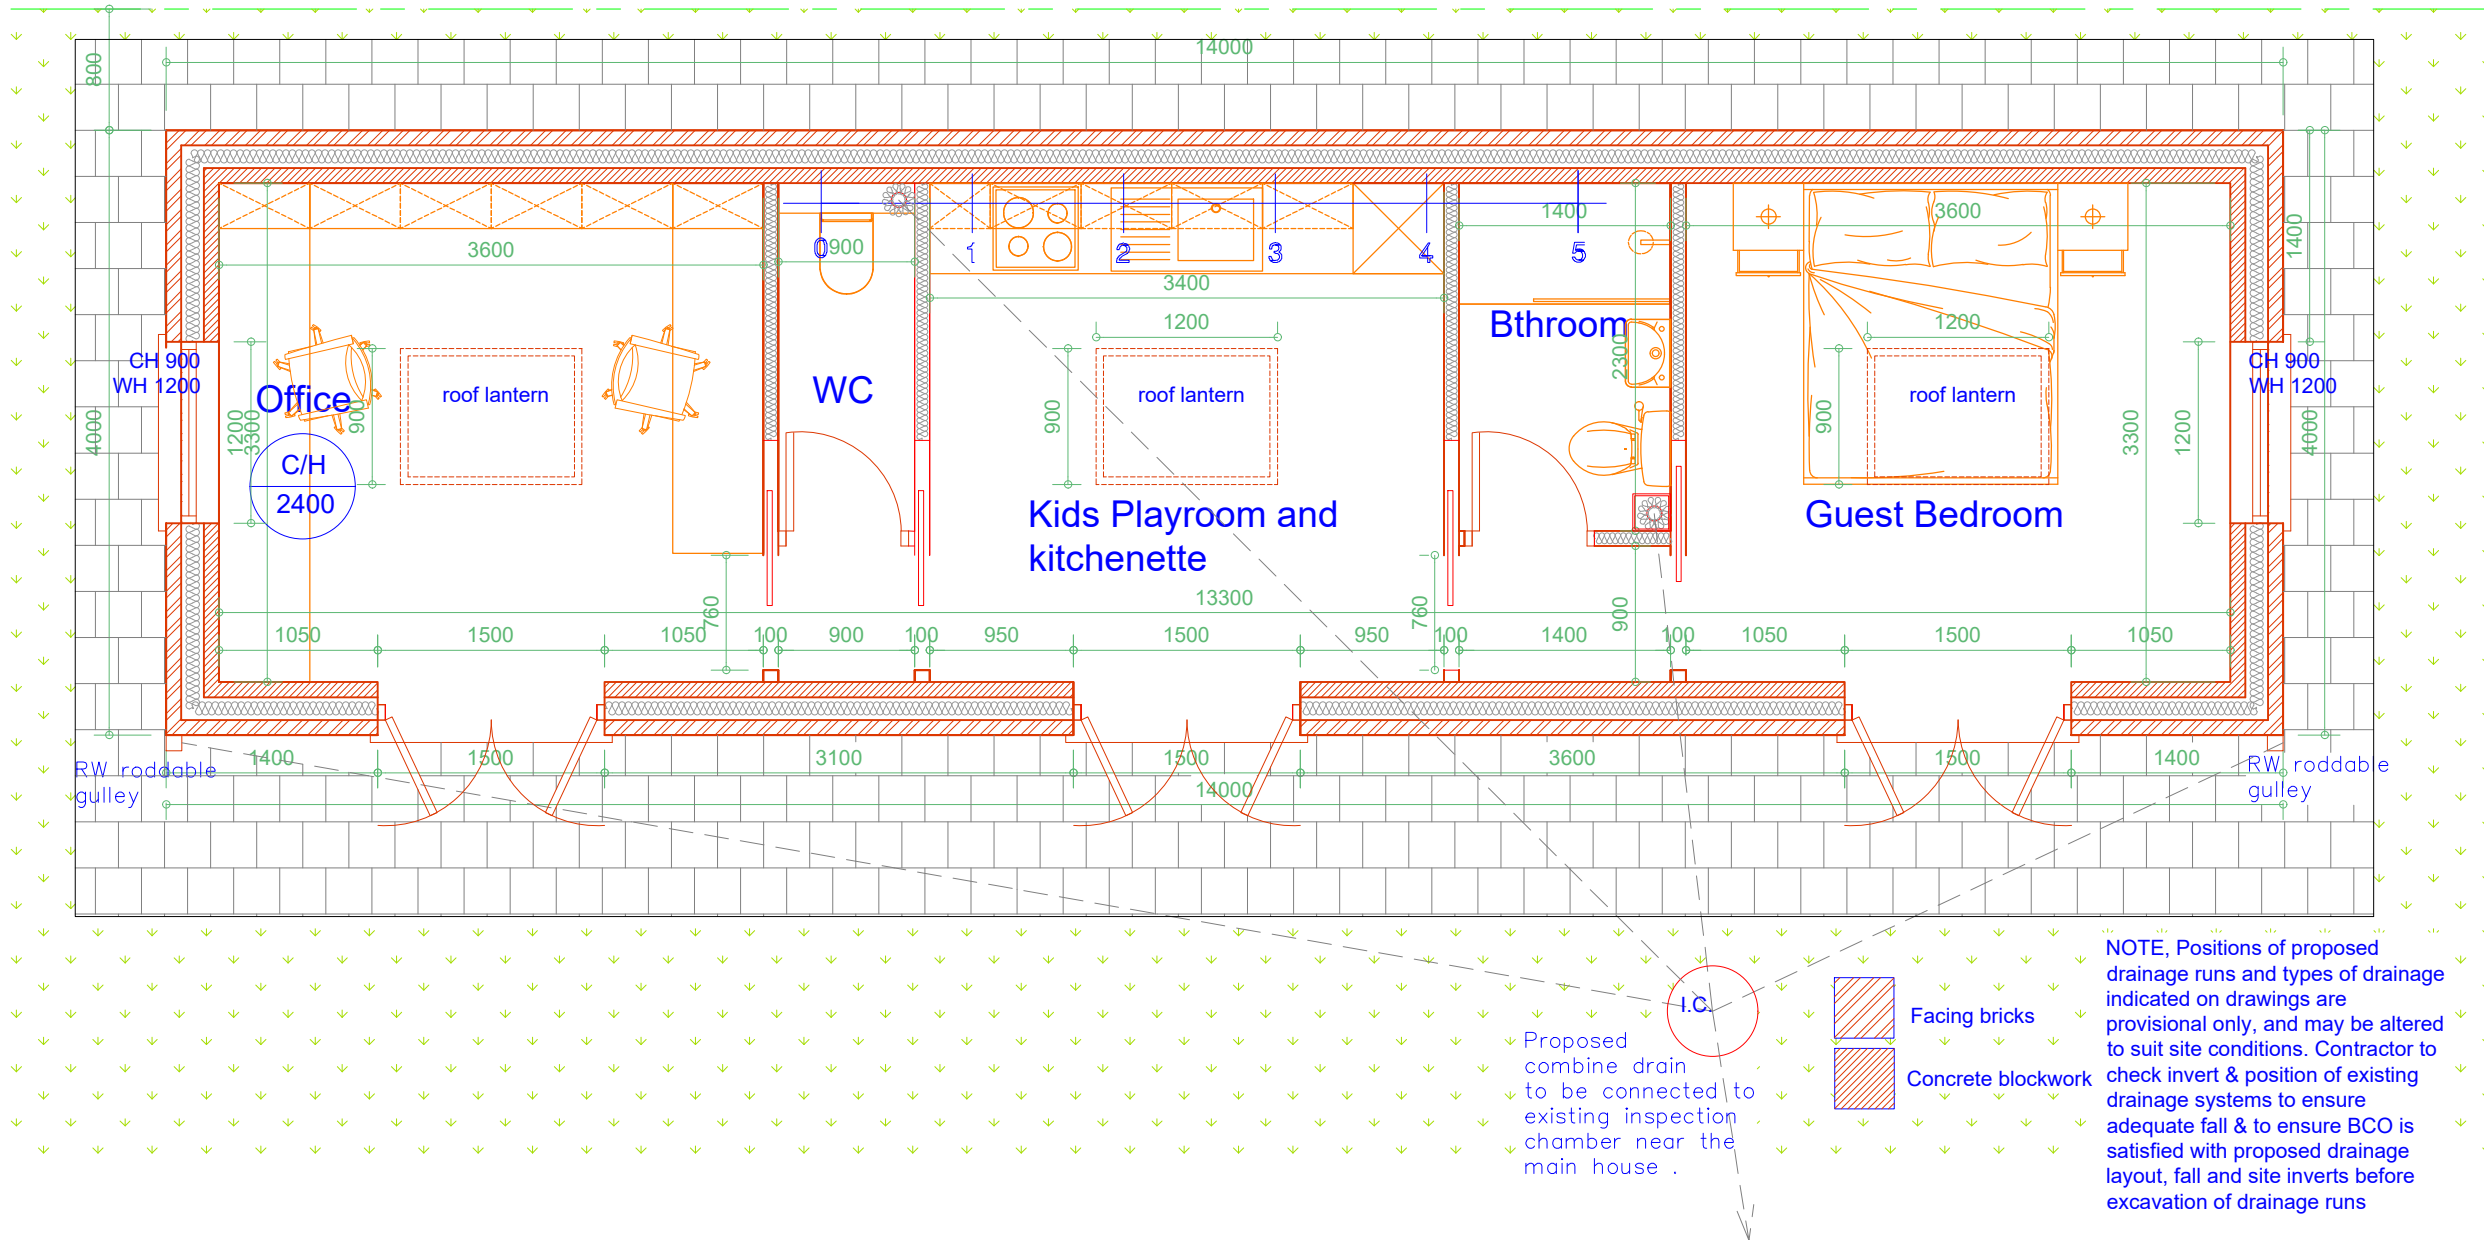


All dimensions are to be checked on site. This drawing shall not be scaled to ascertain dimensions.

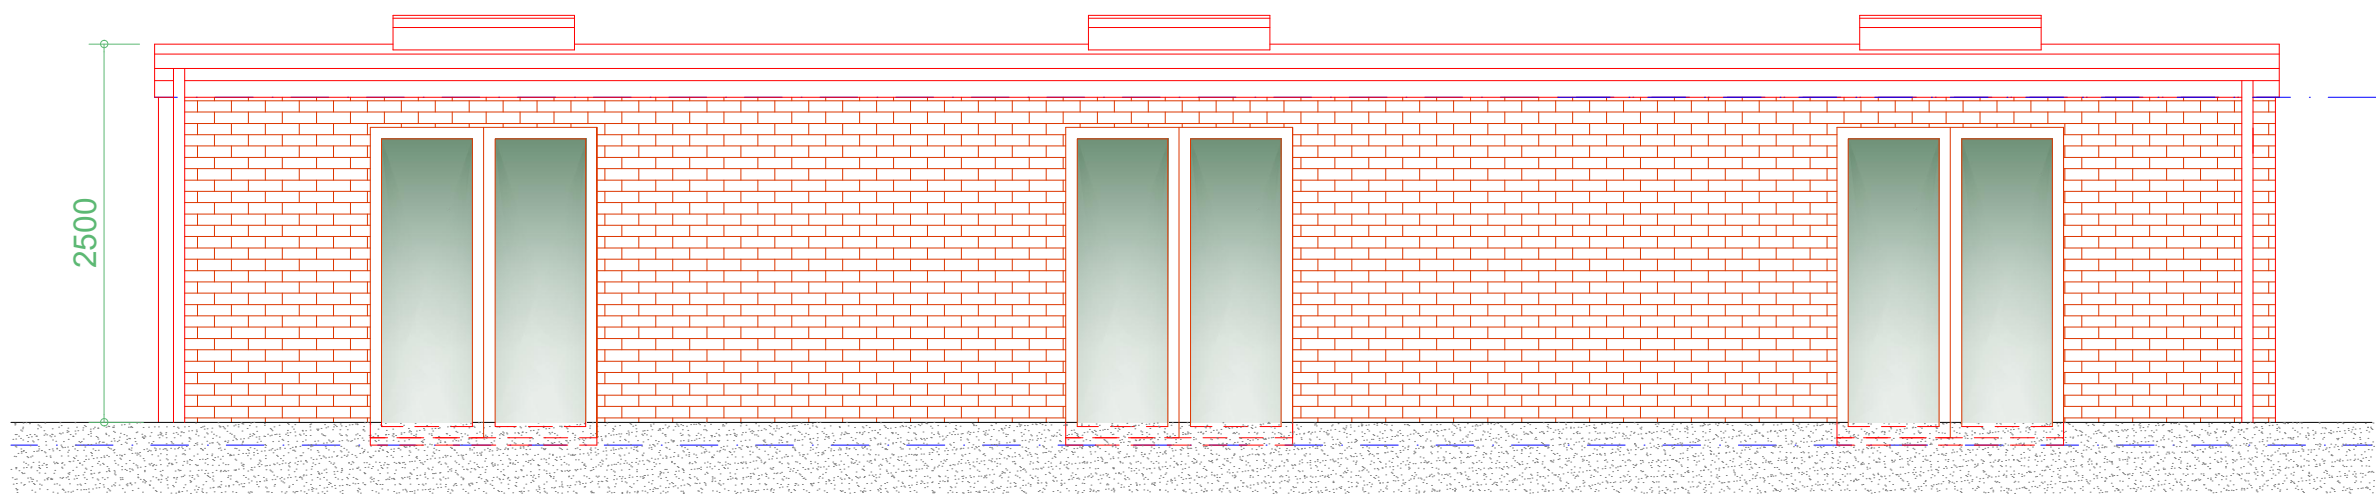


Proposed Ground Floor Plan

Scale 1:50

 


Proposed Front Elevation

Scale 1:50

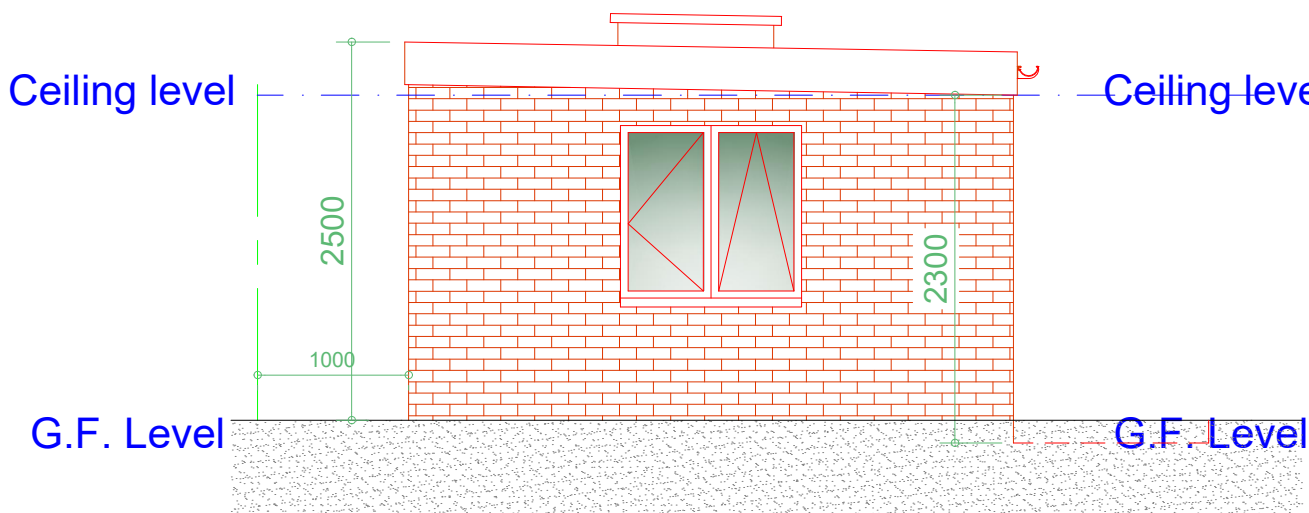


Proposed L/H Side Elevation

Scale 1:50

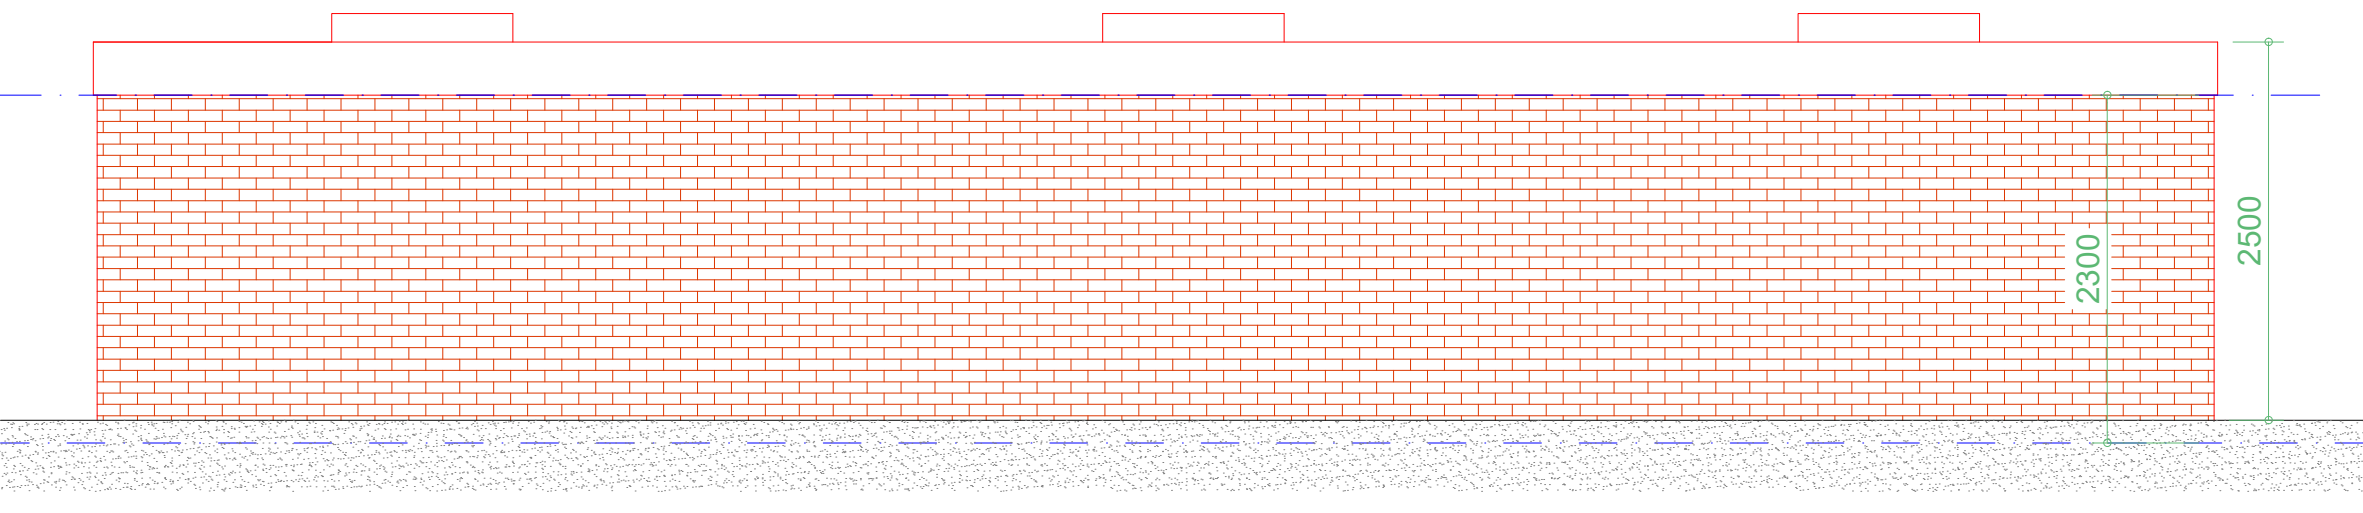

Proposed Rear Elevation

Scale 1:50

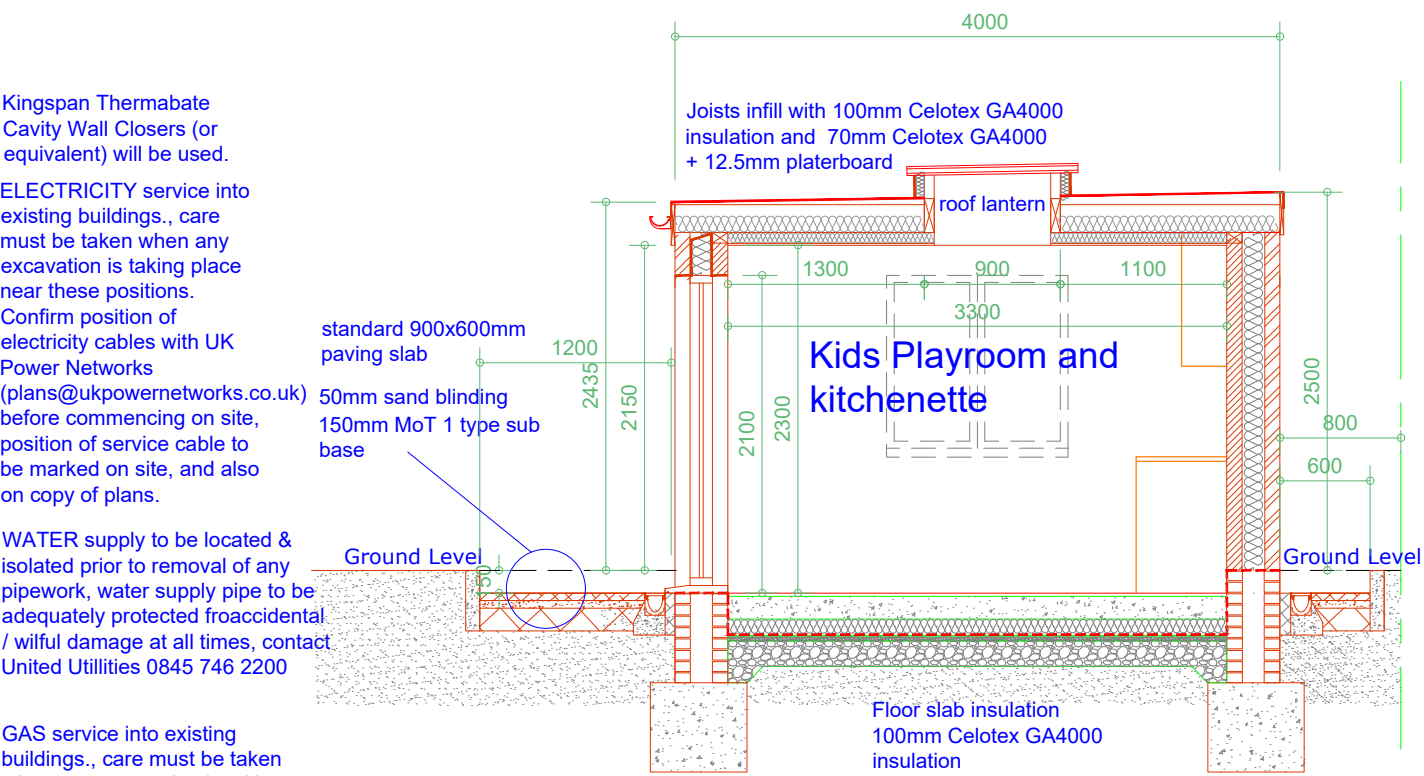

Proposed Section Scale 1:50

Note for Planning Department:

The Garden Annex will not be occupied at any time other than for purposes ancillary to the residential use of the main dwelling known.

Rev	Date	Description
-----	------	-------------

Issued For : INFORMATION PURPOSES ONLY

Client
Mr. Alex Xie

Project
25 Dennison Ave, Manchester. M20 1AE
Proposed garden annex.

Scheme - Drawing Title

Proposed Floor Plan, Section and Elevations.

01 Date 05.03.24
Drawing No. Revision Scale 1:50 @A



Plans To Build It Ltd

Tel: 0161 728 5730

Mob: 07741175755

www.planstobuild.it