






1 EXTERNAL WALL SECTION - CAR PARK.
1 : 50

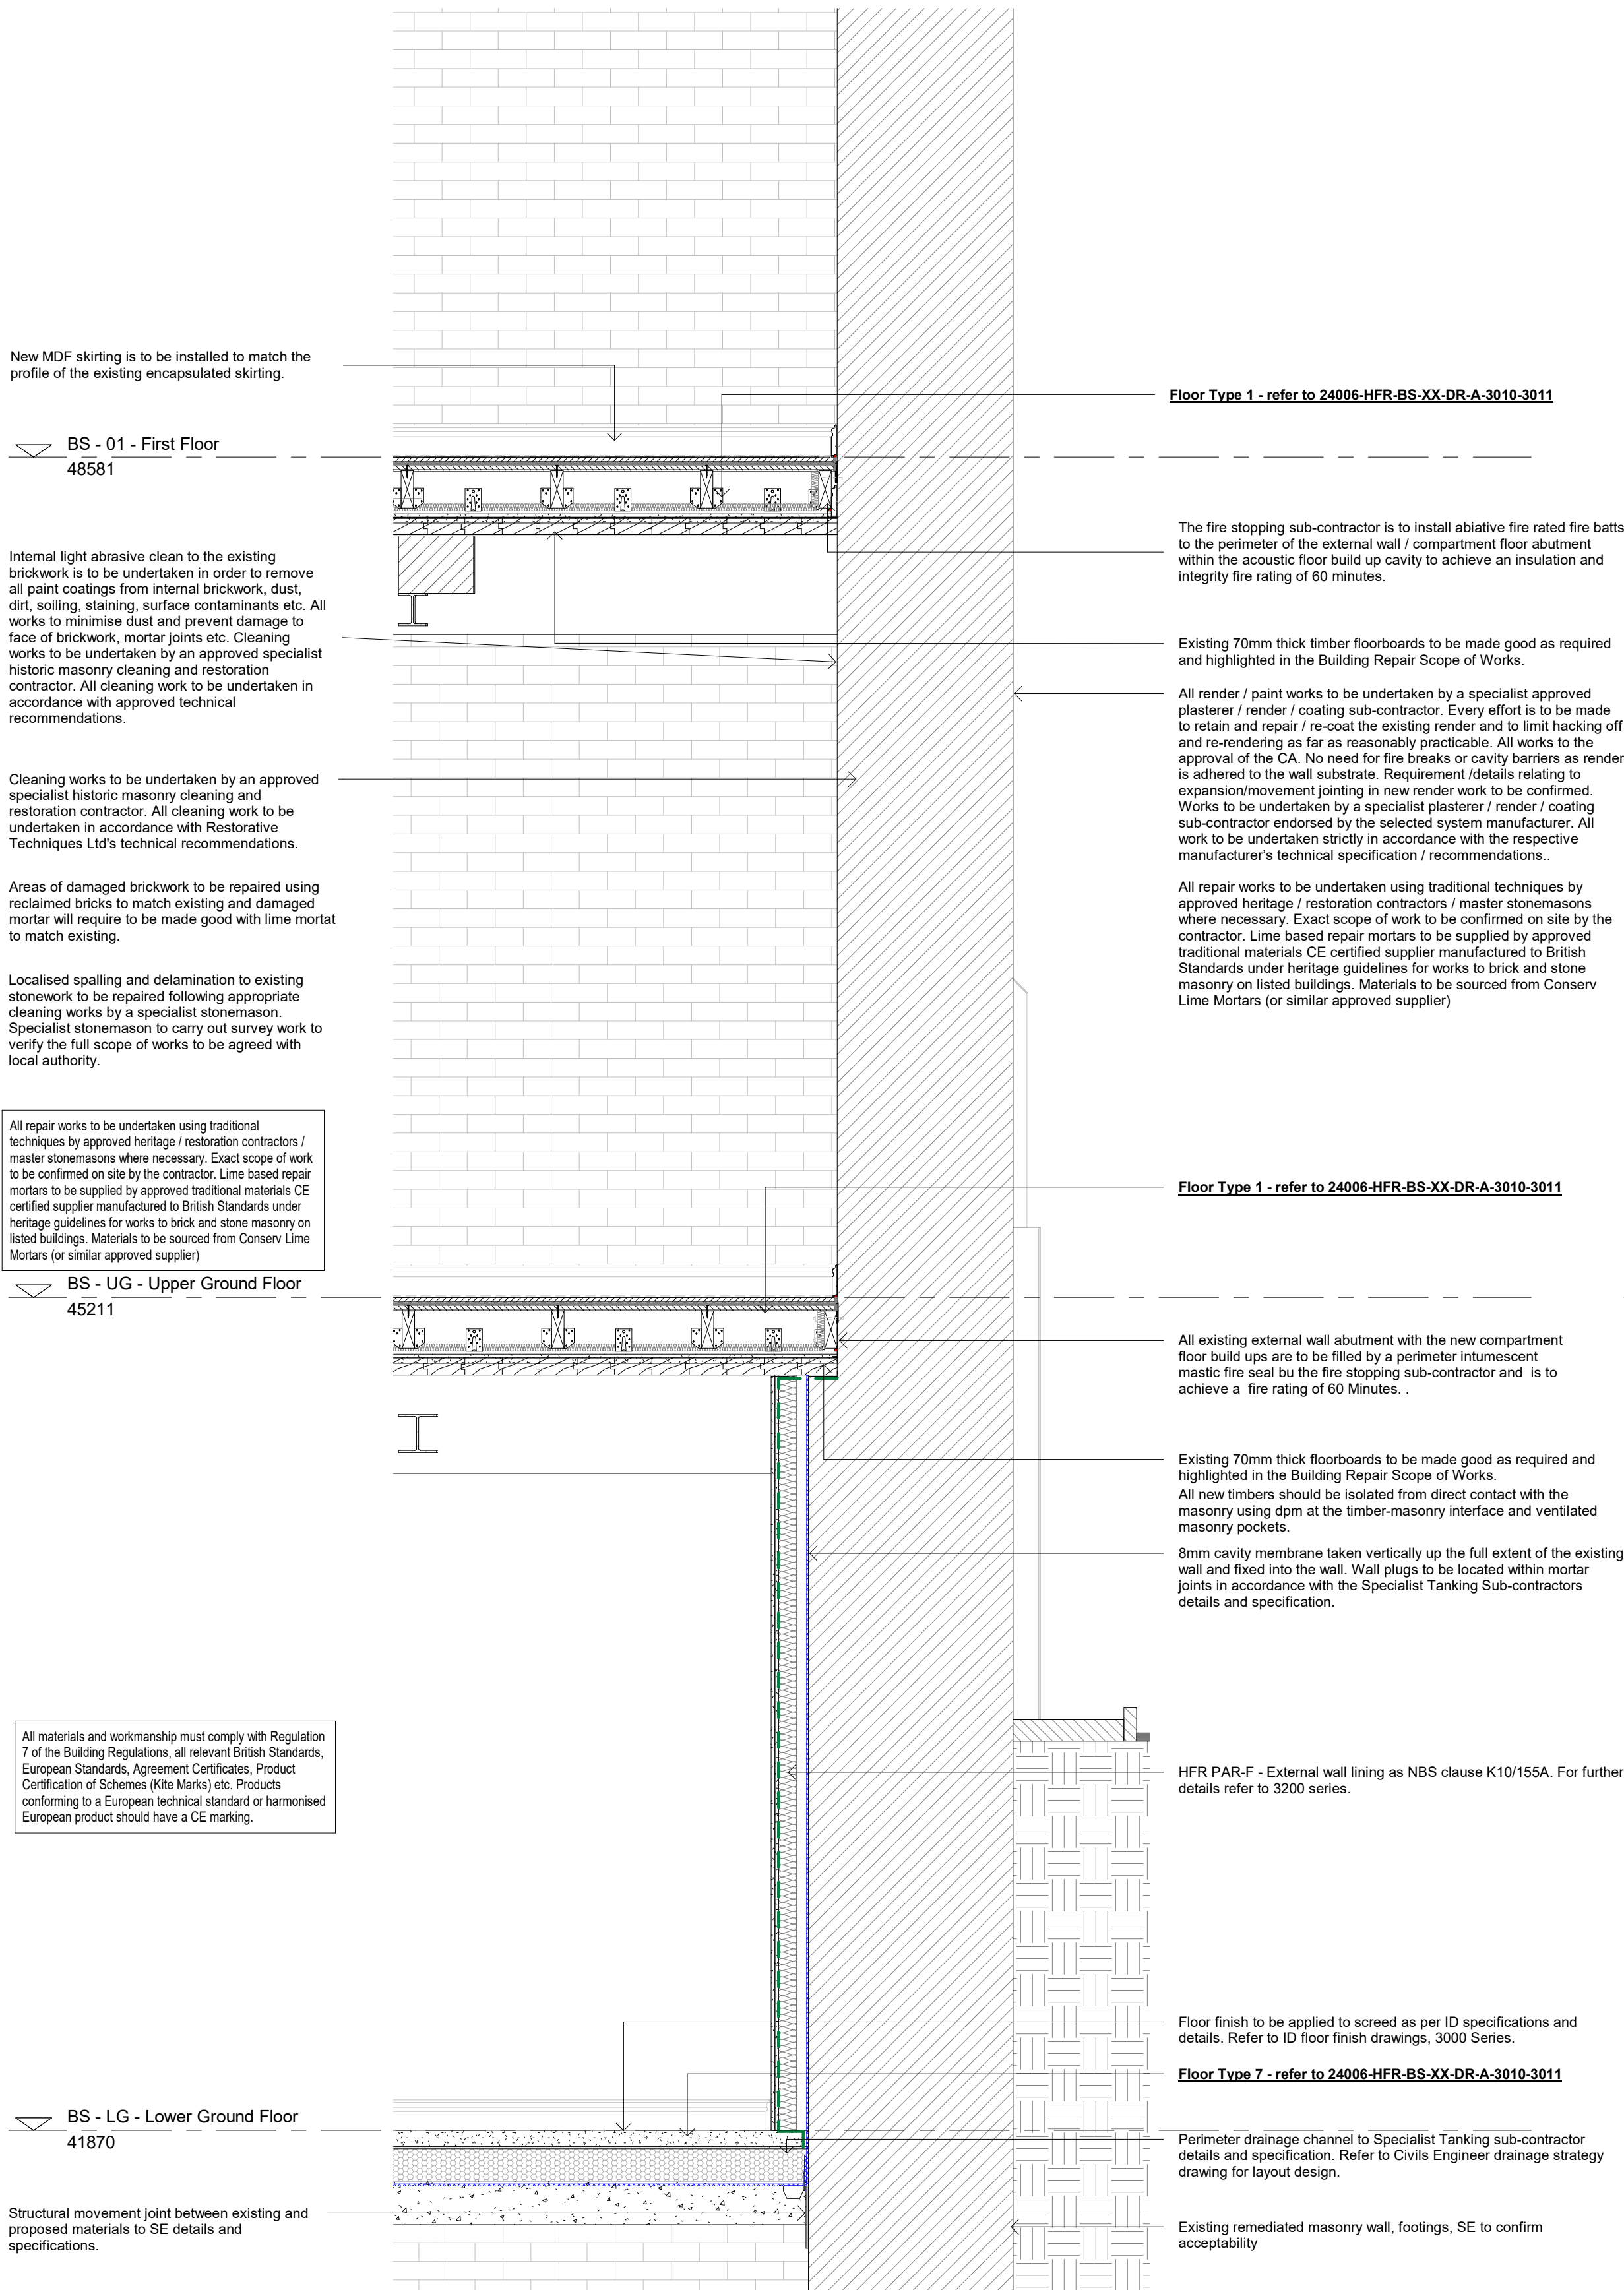

2 CAR PARK - EXTERNAL WALL SECTION DETAIL.
1 : 20

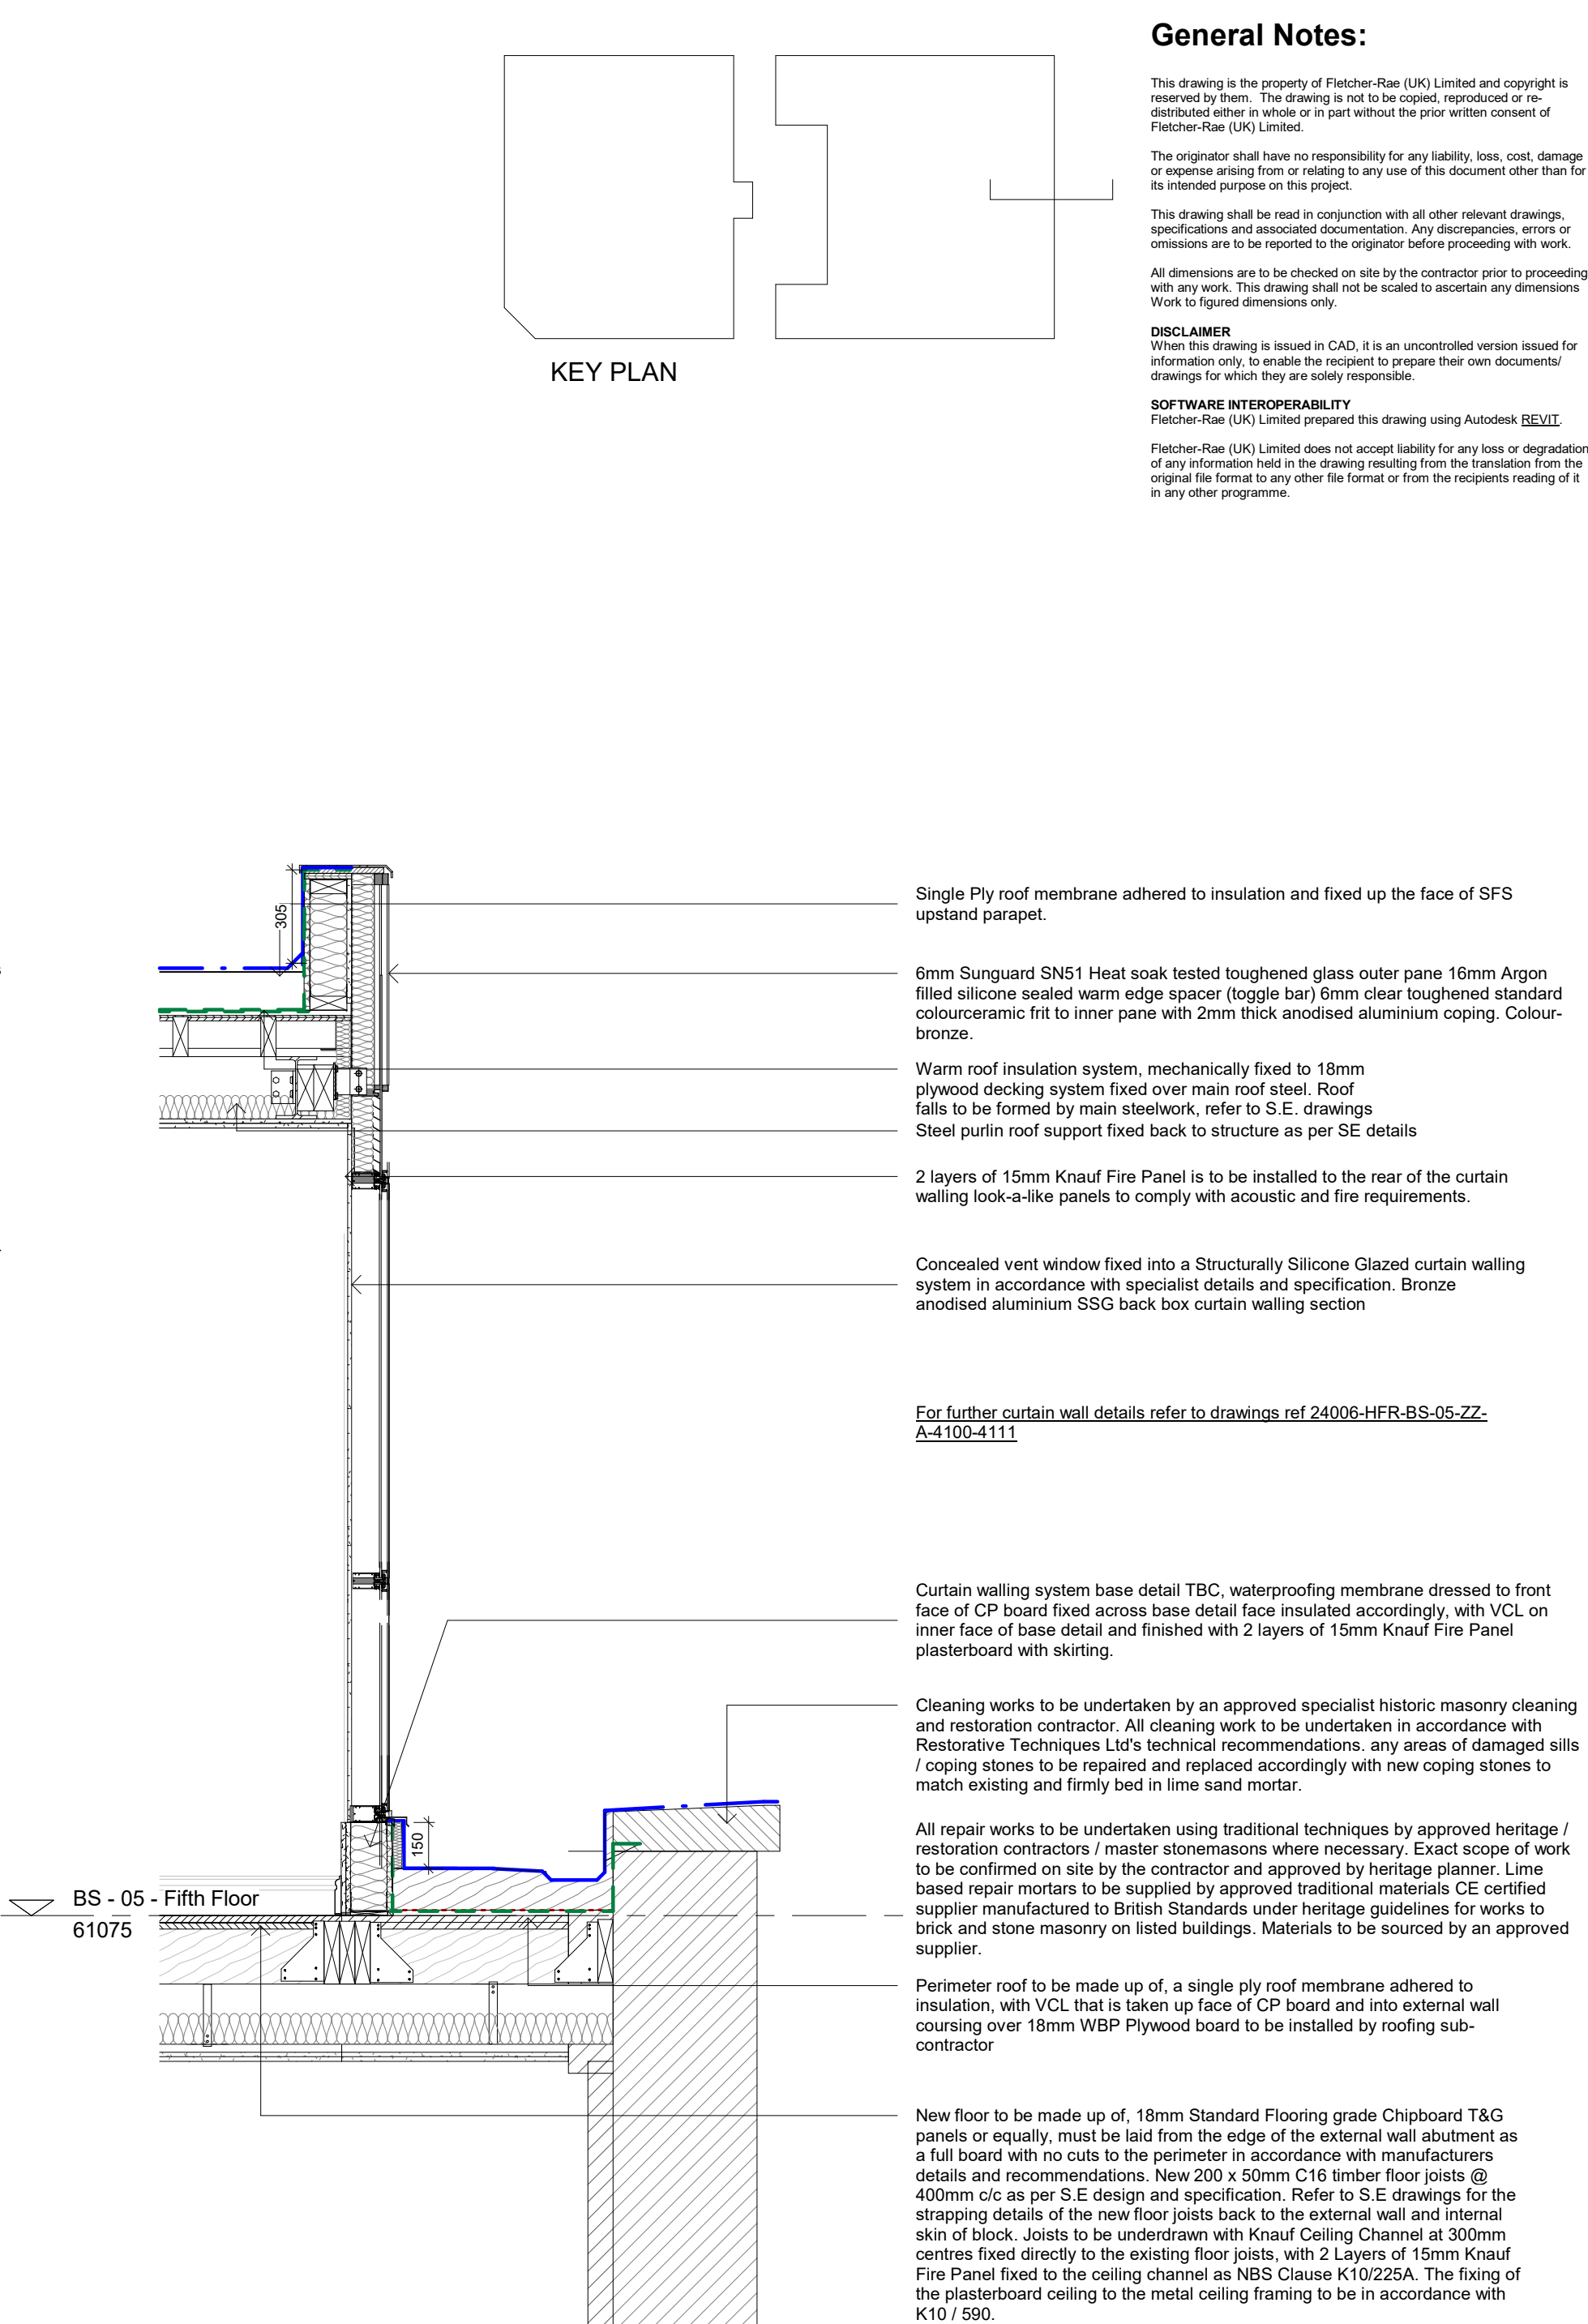

3 CAR PARK - EXTERNAL ROOF DETAIL.
1 : 20

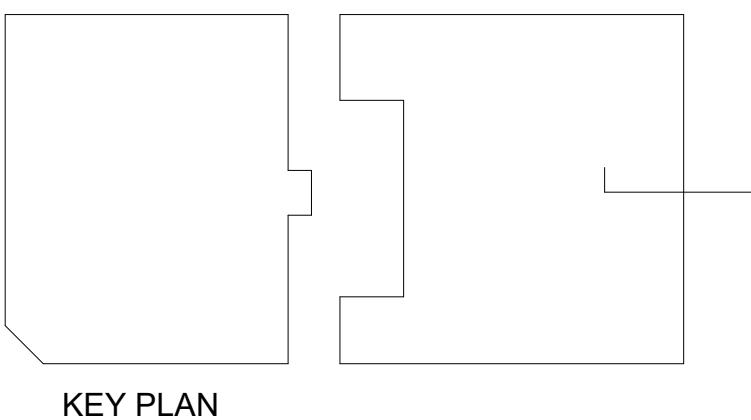

General Notes:

This drawing is the property of Fletcher-Rae (UK) Limited and copyright is reserved by them. The drawing is not to be copied, reproduced or re-distributed either in whole or in part without the prior written consent of Fletcher-Rae (UK) Limited.

The originator shall have no responsibility for any liability, loss, cost, damage or expense arising from or relating to any use of this document other than for its intended purpose on this project.

This drawing shall be read in conjunction with all other relevant drawings, specifications and associated documentation. Any discrepancies, errors or omissions are to be reported to the originator before proceeding with work.

All dimensions are to be checked on site by the contractor prior to proceeding with any work. This drawing shall not be scaled to ascertain any dimensions. Work to typical dimensions only.

DISCLAIMER
When this drawing is issued in CAD, it is an uncontrolled version issued for information only, to enable the recipient to prepare their own documents/ drawings for which they are solely responsible.

SOFTWARE INTEROPERABILITY
Fletcher-Rae (UK) Limited prepared this drawing using Autodesk **REVIT**.

Fletcher-Rae (UK) Limited does not accept liability for any loss or degradation of any information held in the drawing resulting from the translation from the original file format to any other file format or from the recipients reading of it in any other programme.

P01 Planning	MM	21.06.24
Rev	Revision Details	Drawn Date Chk'd
Project No.	24006	
Suitability	S2 SUITABLE FOR INFORMATION	
Status	PLANNING	

Client:
Beech Holdings

Project:
**PICCADILLY WAREHOUSE
Bloom Street**

Sheet Name:
Penthouse Extension_Planning

Drawing No.	24006-HFR-BS-ZZ-DR-A-9125	Rev.	P01
Drawn By	MG	Scale	As indicated @ A1
Created	13.05.24		

HORIZON
fletcher | rae

Level 12, Tower 12, 18-22 Bridge Street, Manchester, M3 3BZ
t +44 (0) 161 242 1140
w www.fletcher-rae.com
e info@fletcher-rae.com