

0 1m 2m 3m 4m 5m 10m

domer to be finished
in vertical file



Roof tiles to match
with existing

PVCu doors to match
with existing


Leaving space for
match with existing

New PVCu double
glazed window to receive
with obscure glazing


Typical Sections Proposed
Scale 1:50

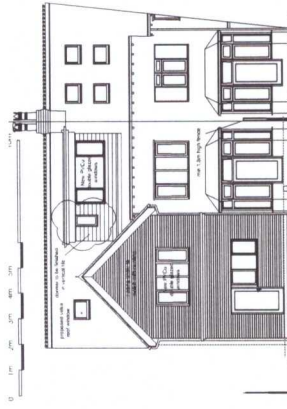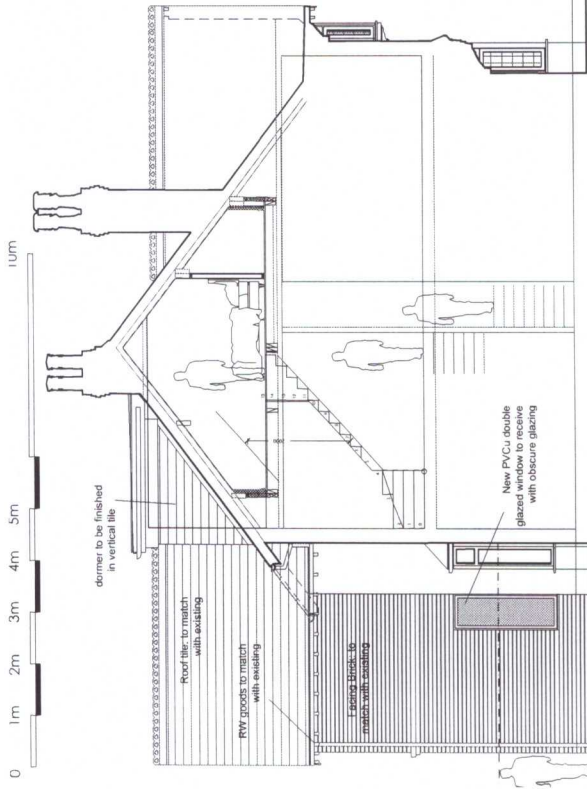


Rear Elevation as Proposed
Scale 1:100

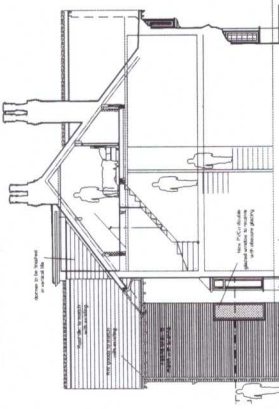




Side Elevation as Proposed
Scale 1:100

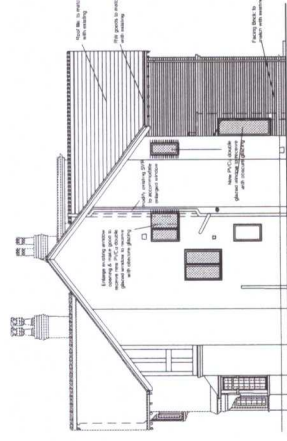

Front Elevation as Proposed
Scale 1:100

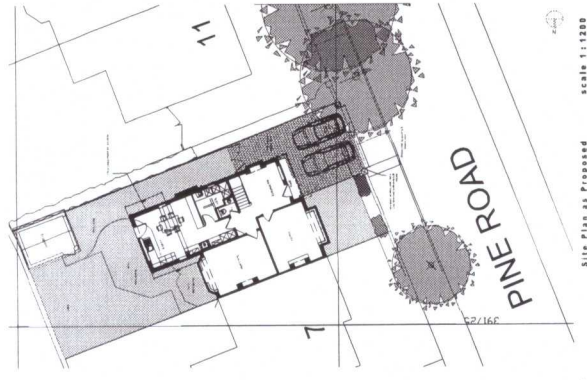

Site Plan as Proposed
Scale 1:1200

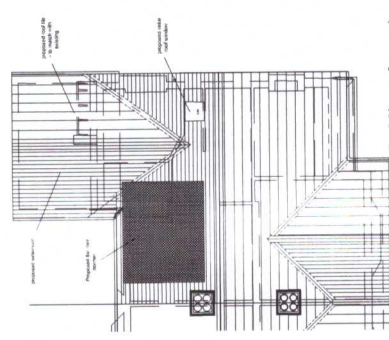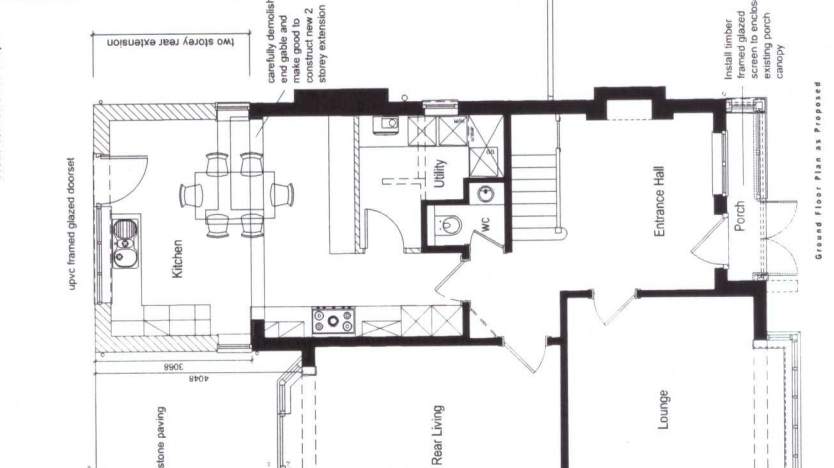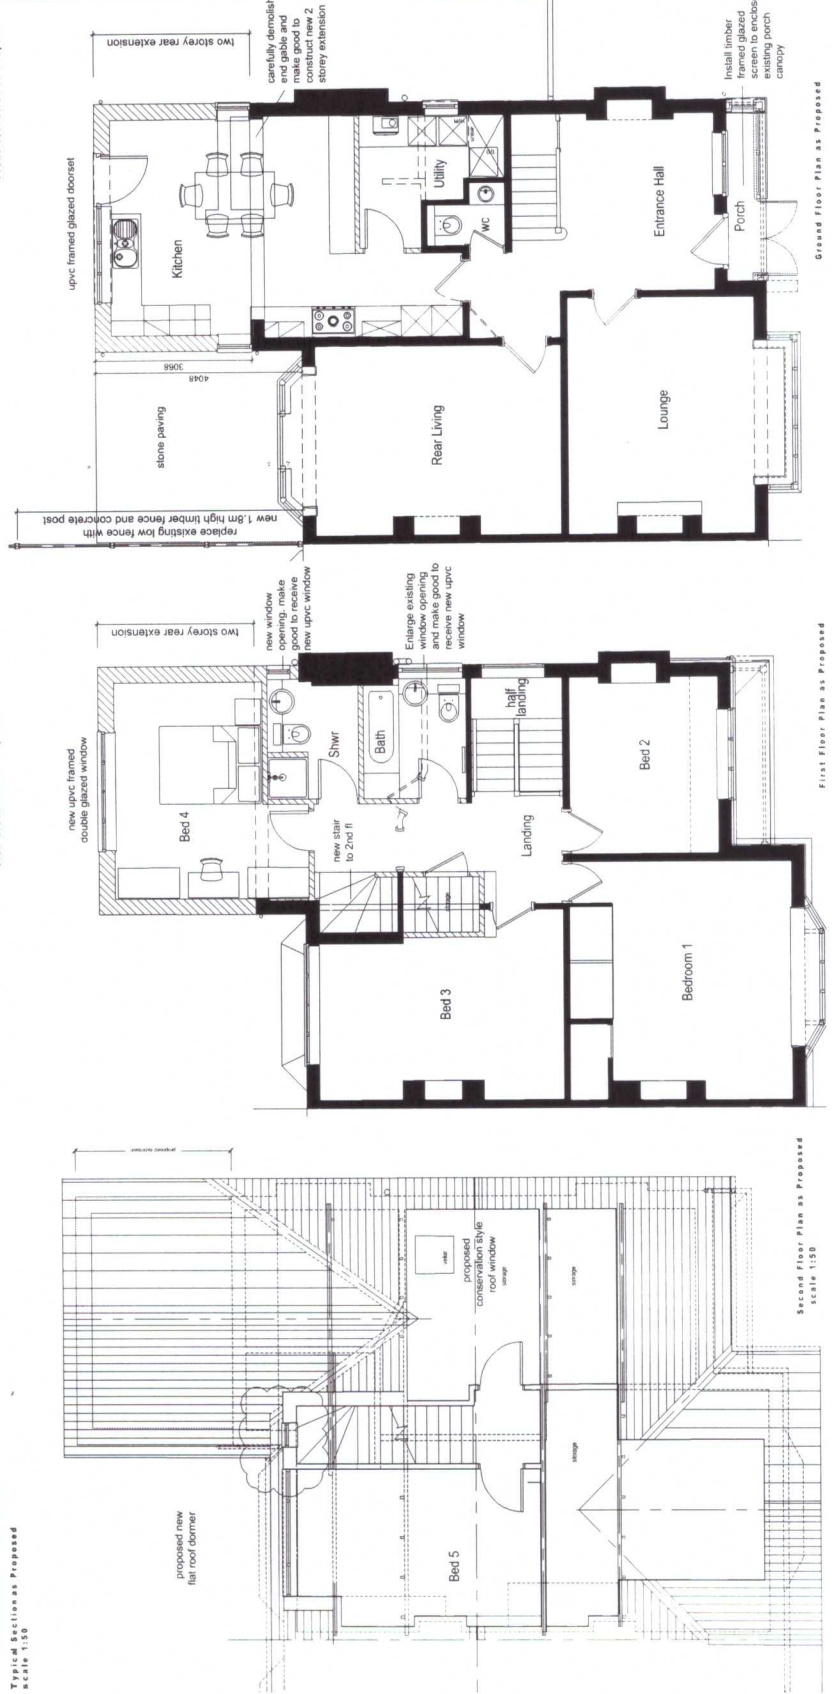

Ground Floor Plan as Proposed
Scale 1:1200

PLANNING

Rev A - window added to rear dormer 22.05.24

CLIENT: A & M McNicholas
PROJECT: Proposed Alterations
9 Pine Road, Didsbury,
Greater Manchester M20 6UY

DATE: FEB 24
DRAWING NO: 2024-PINE/PP 01
REVISION: A

PLANS & ELEVATIONS AS PROPOSED