




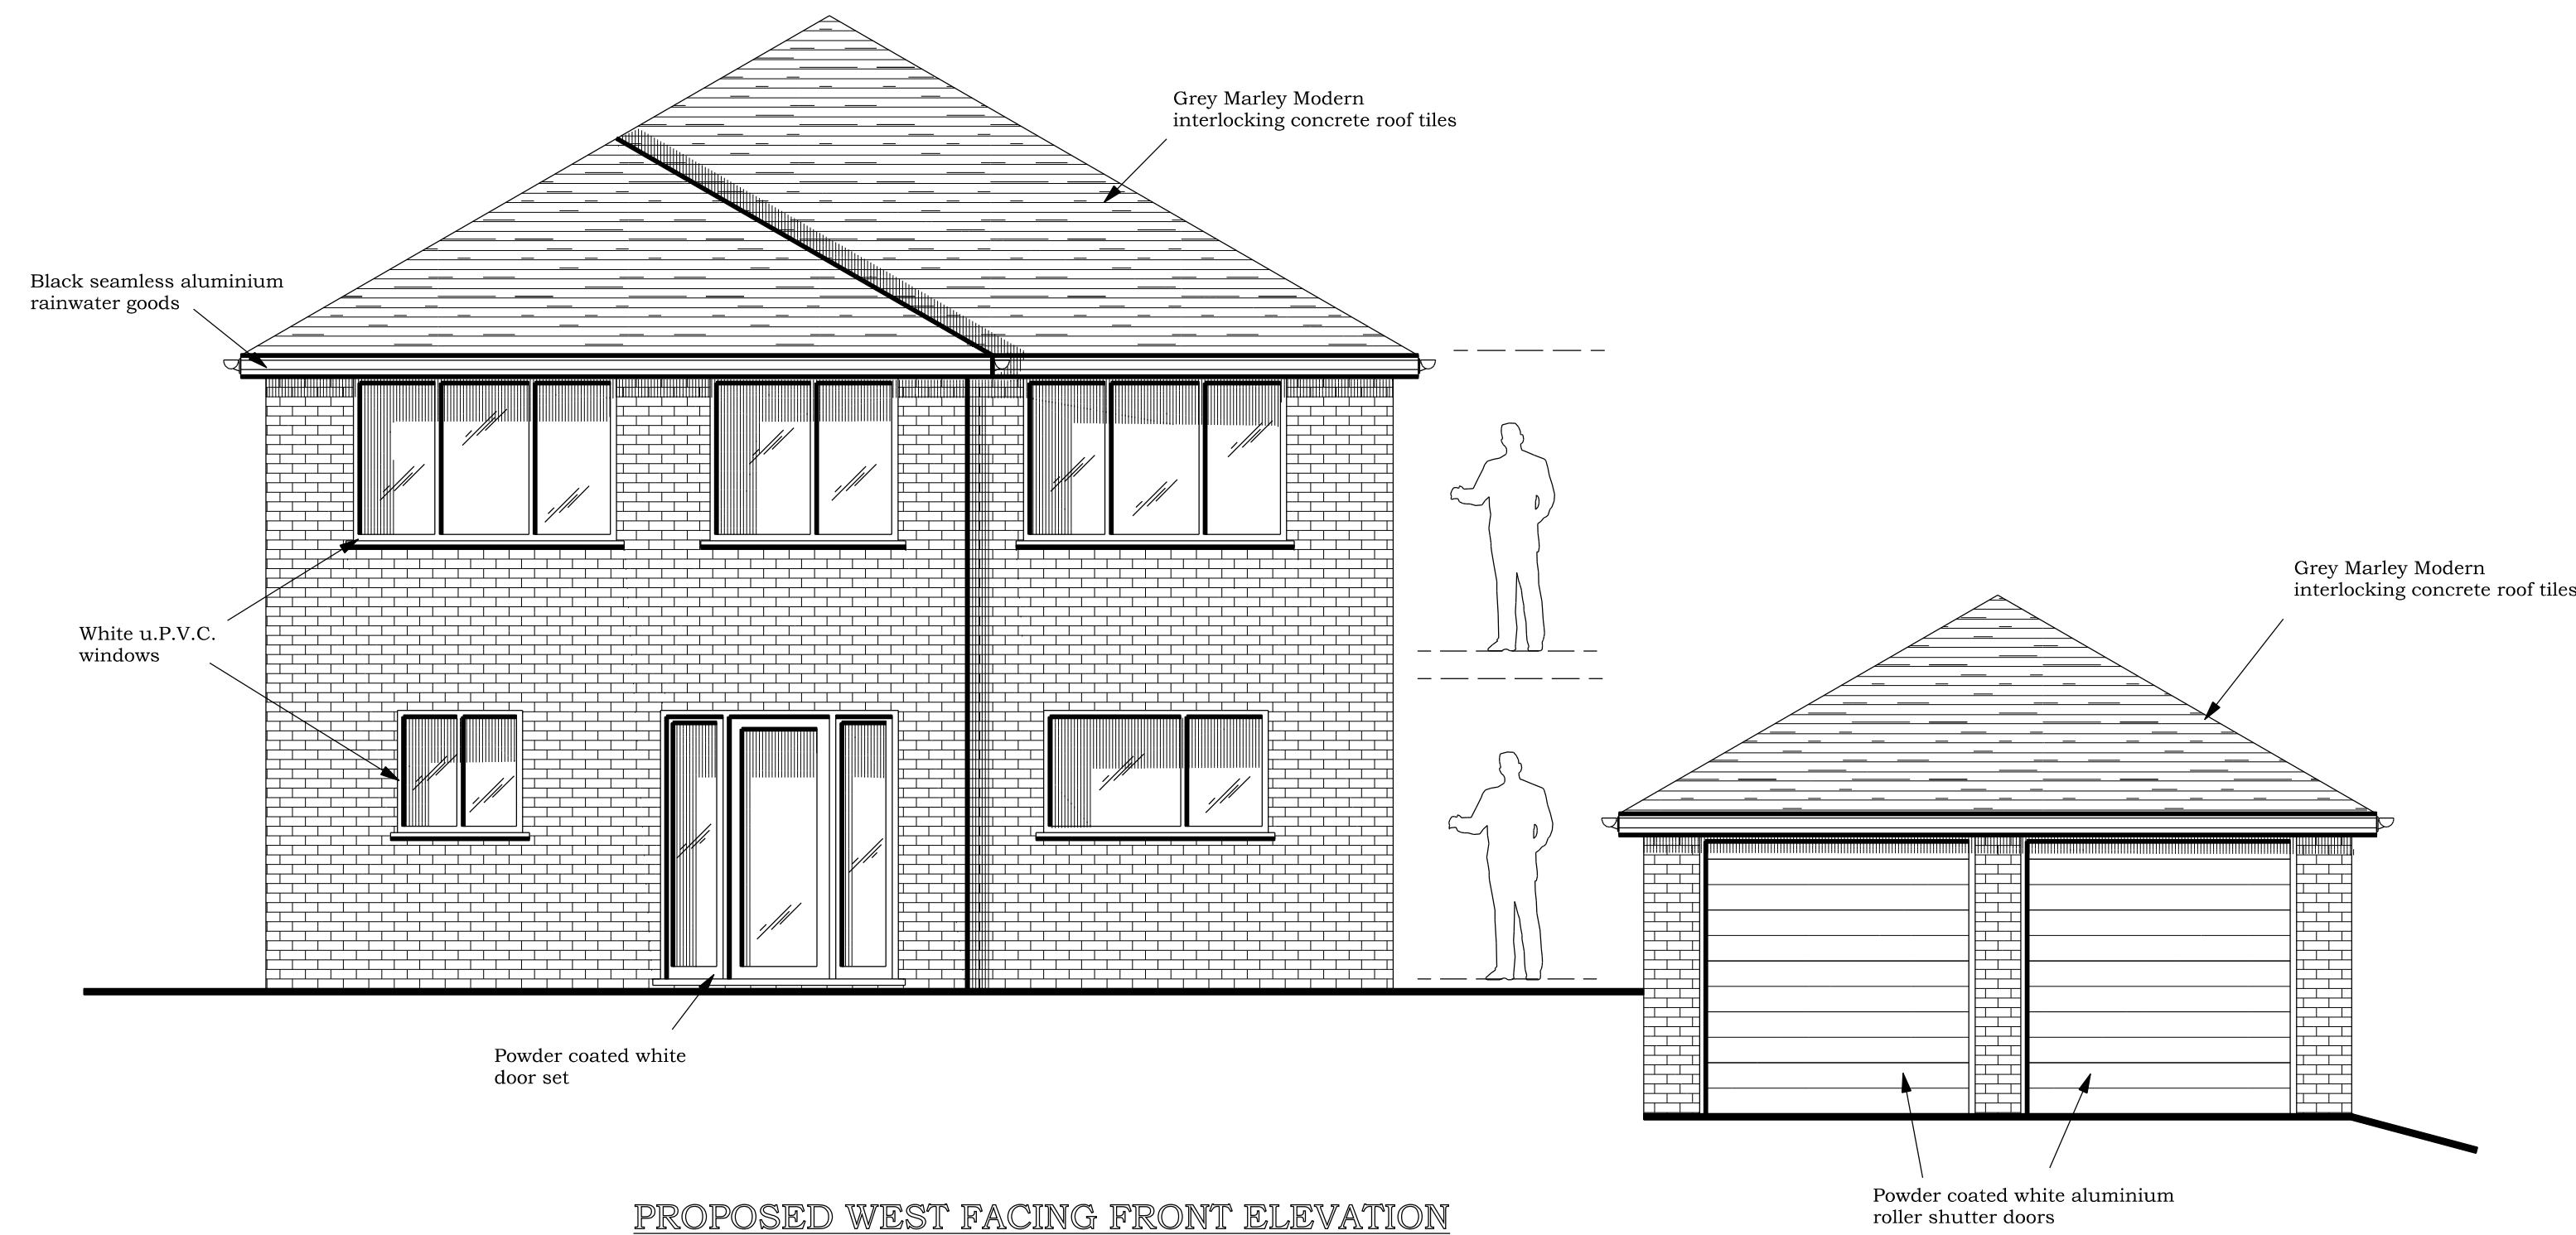


PROPOSED WEST FACING FRONT ELEVATION

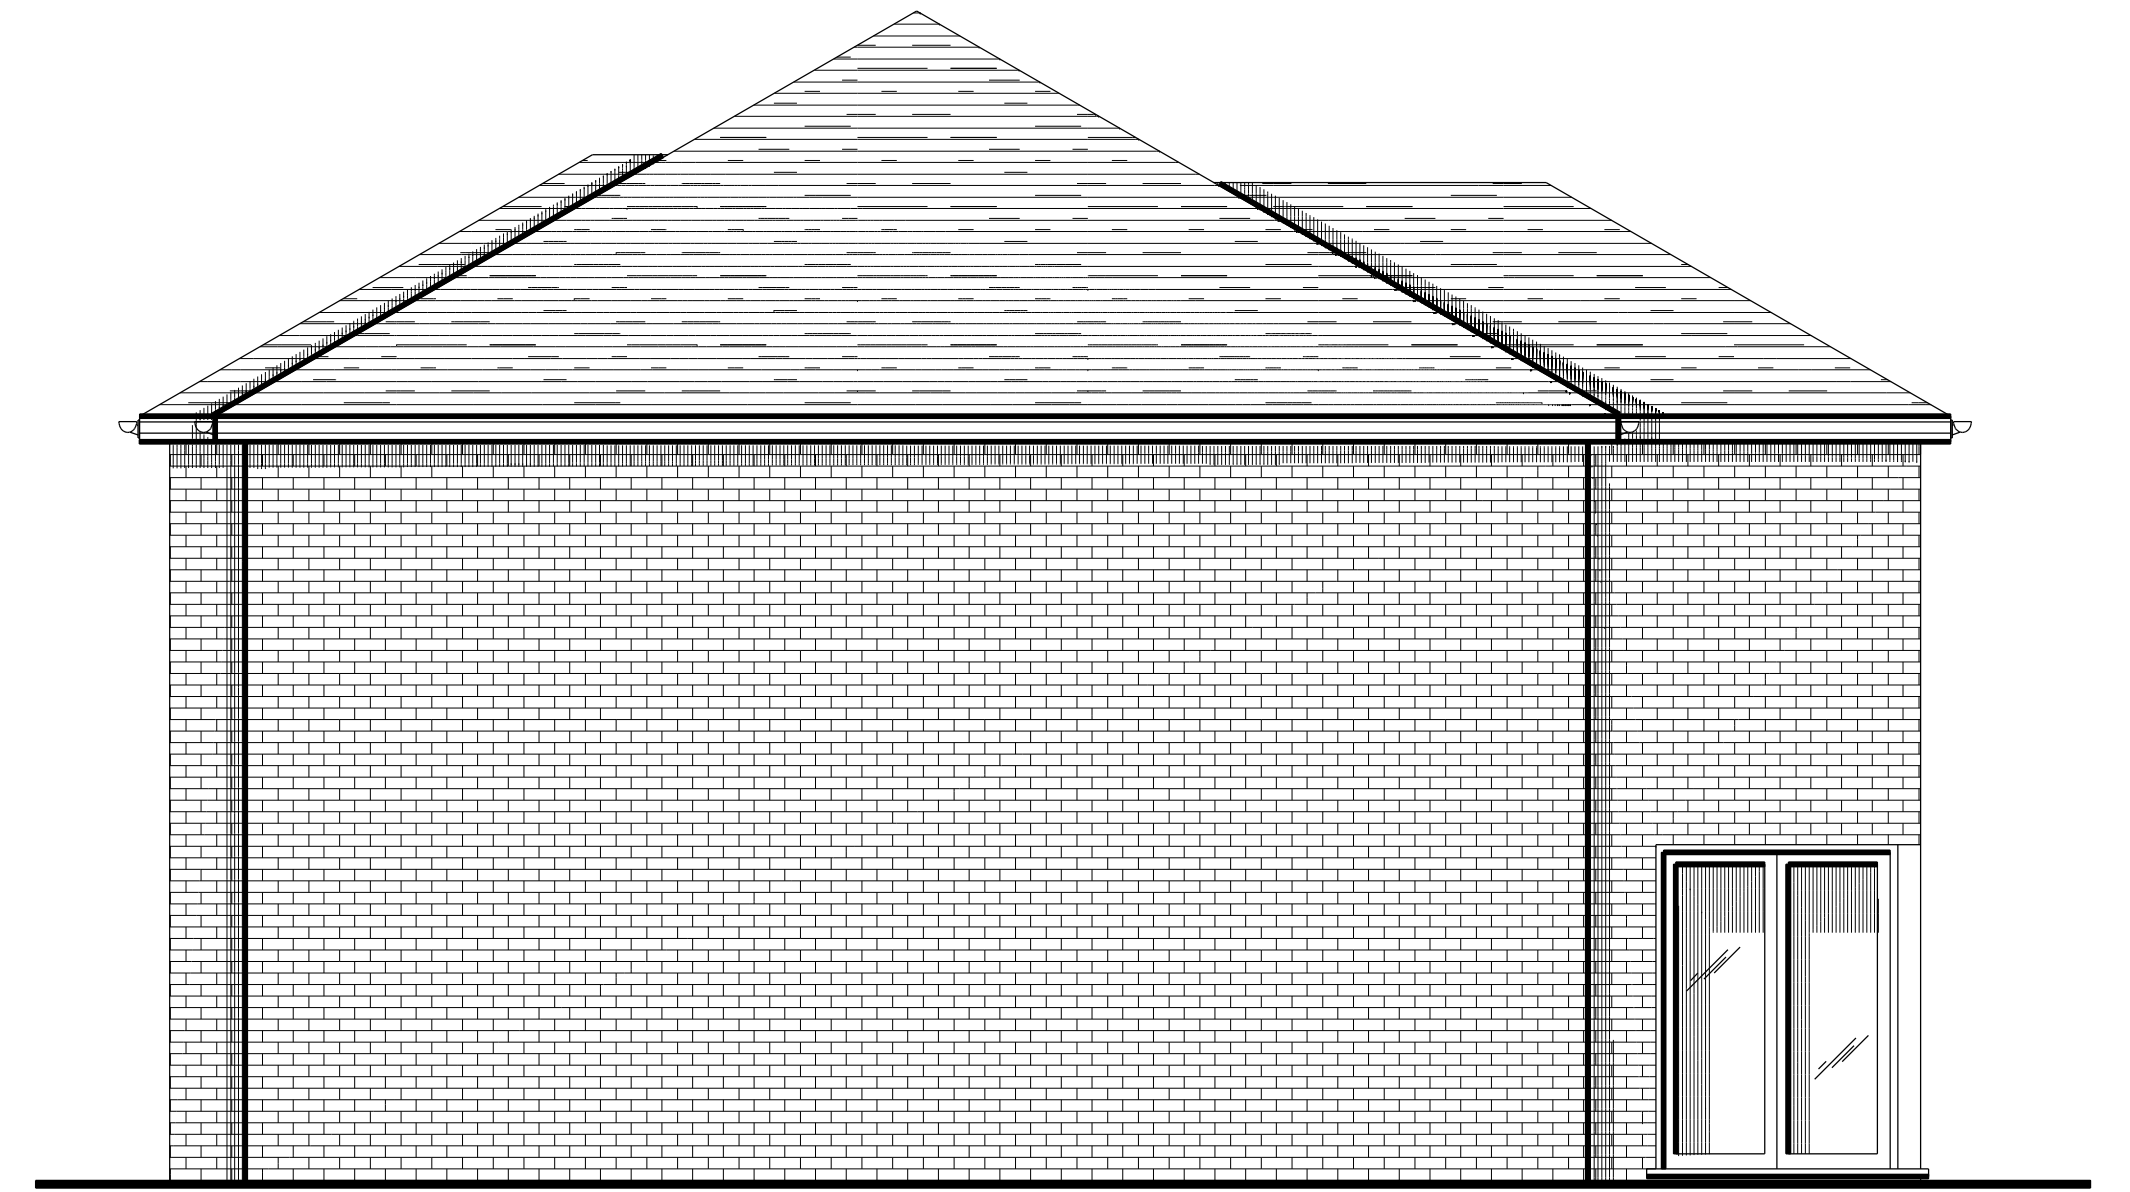

PROPOSED SOUTH FACING SIDE ELEVATION

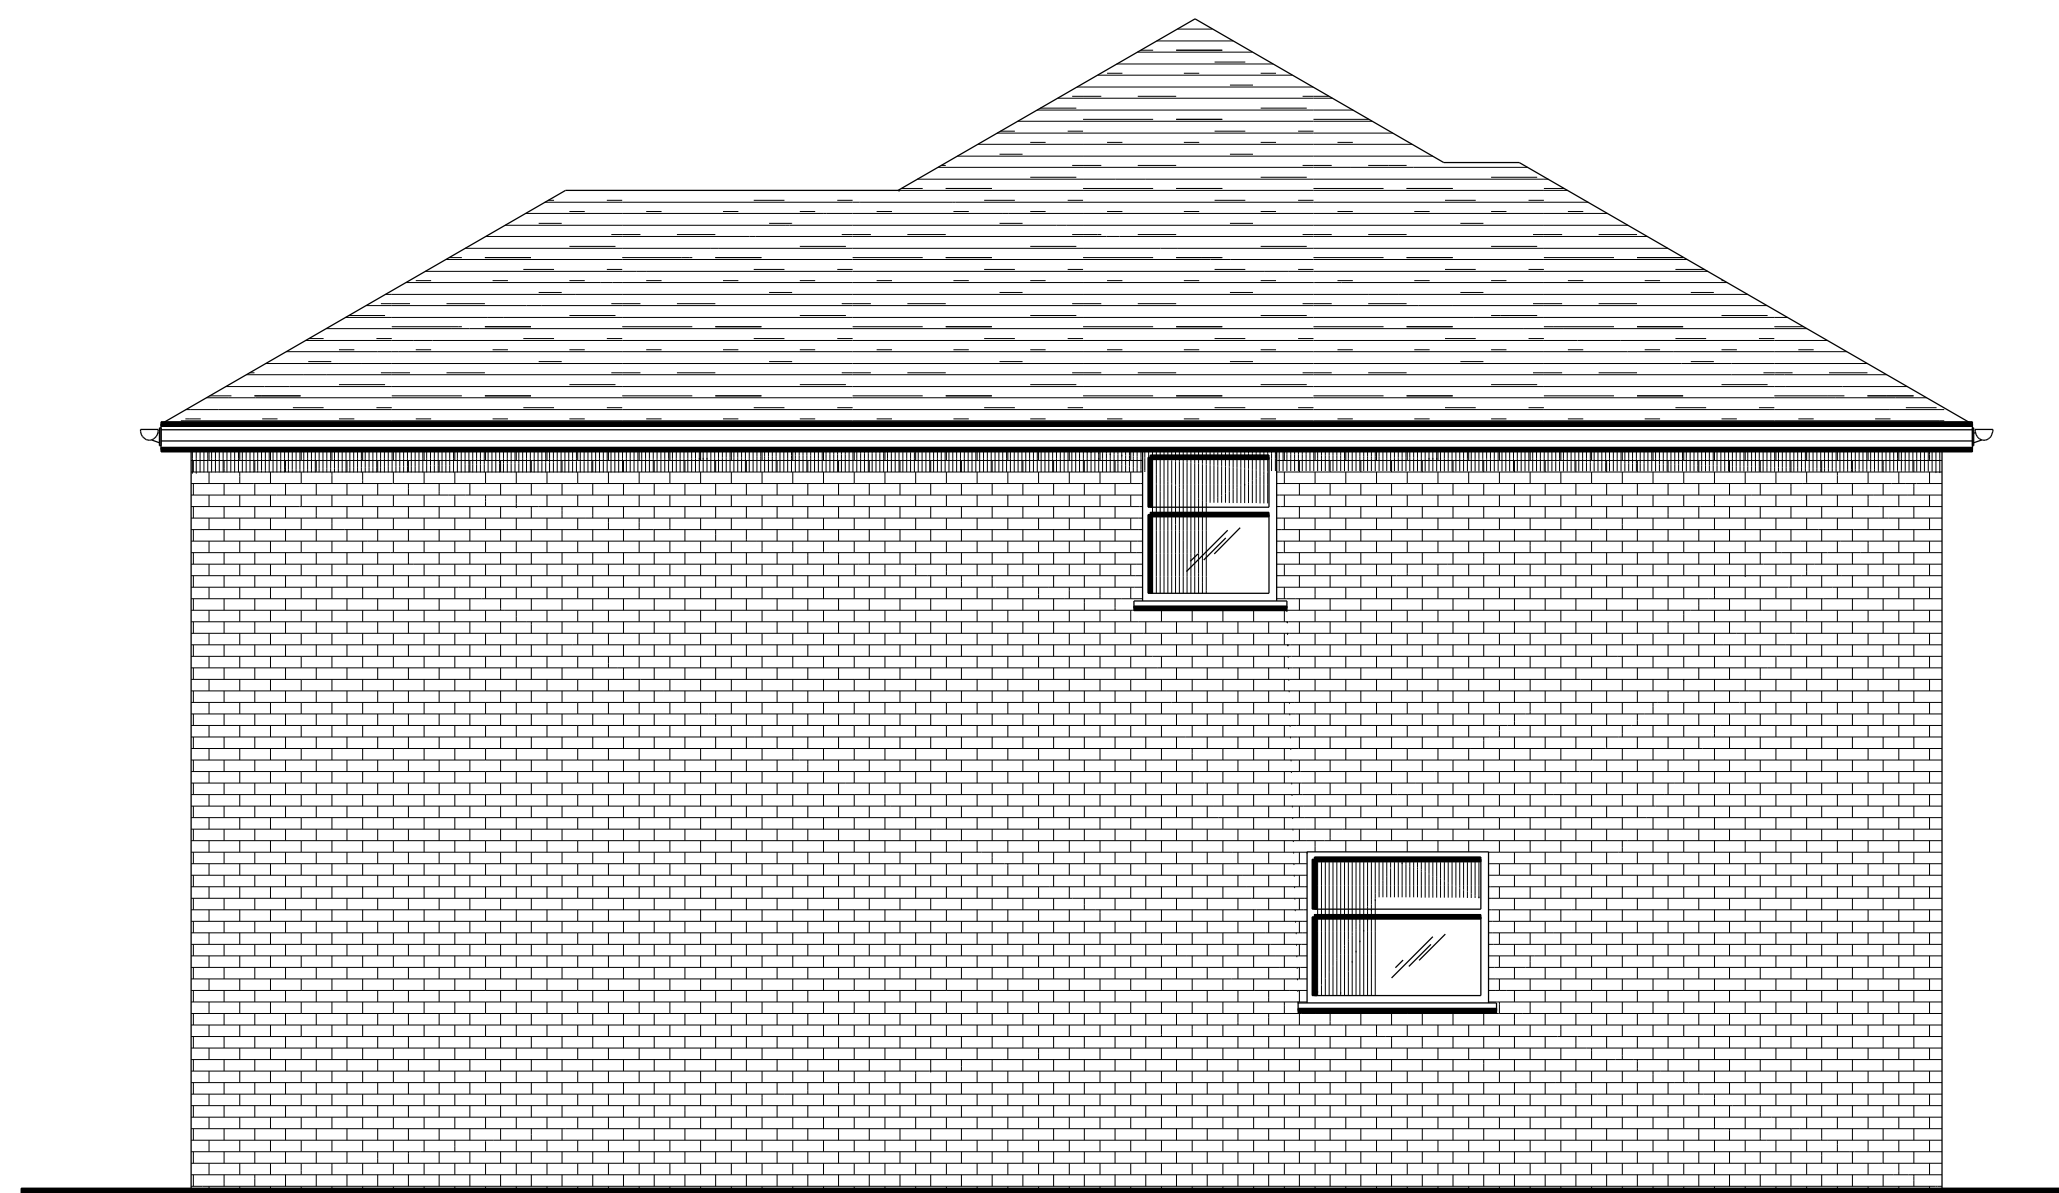


PROPOSED NORTH FACING SIDE ELEVATION

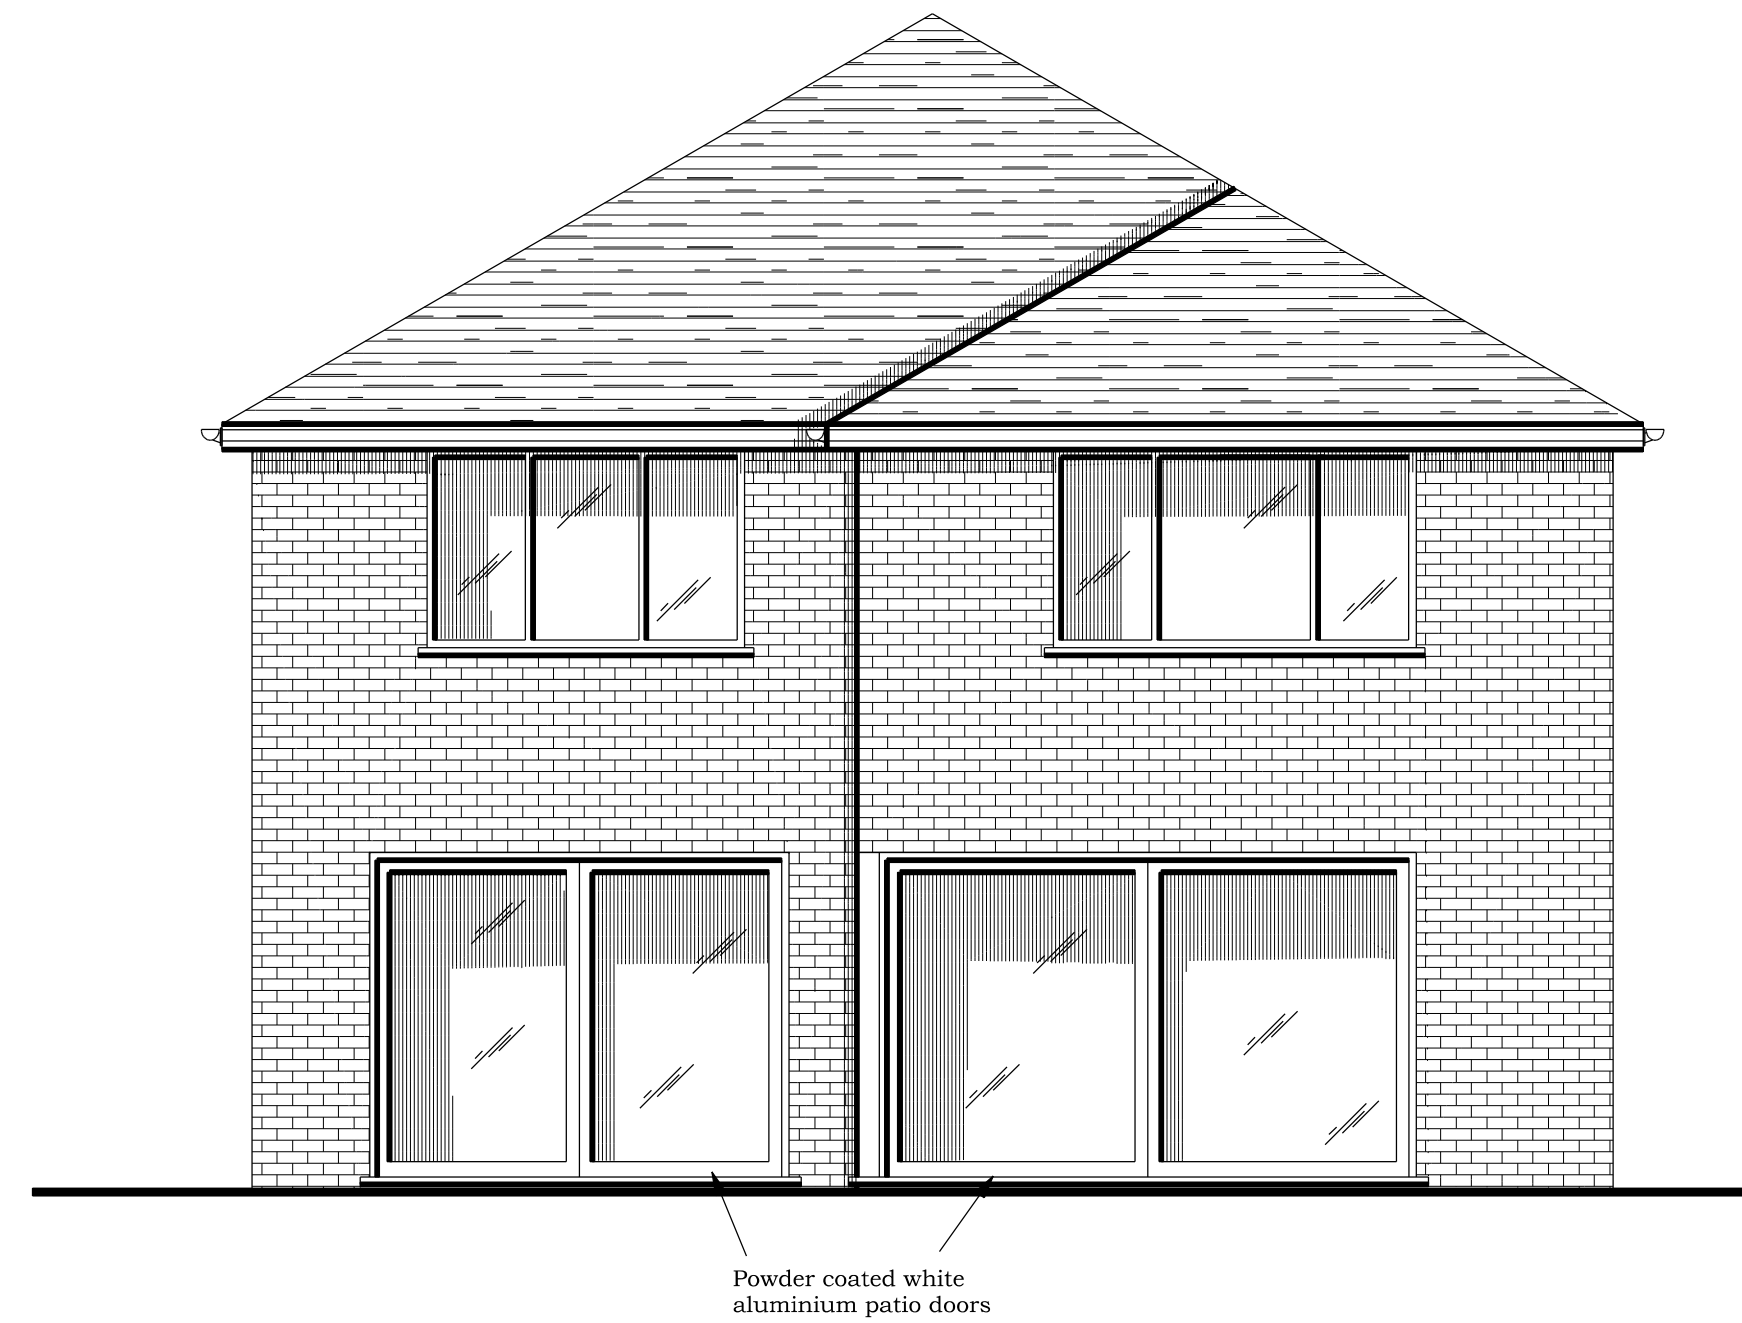

PROPOSED EAST FACING REAR ELEVATION

BRADLEY BUILDING DESIGN LTD.
KEEPERS COTTAGE,
LYME PARK,
DISLEY,
STOCKPORT.
SK12 2NS.
01625 858244
Mob 07989 326039
bradleybuildingdesign@btopenworld.com

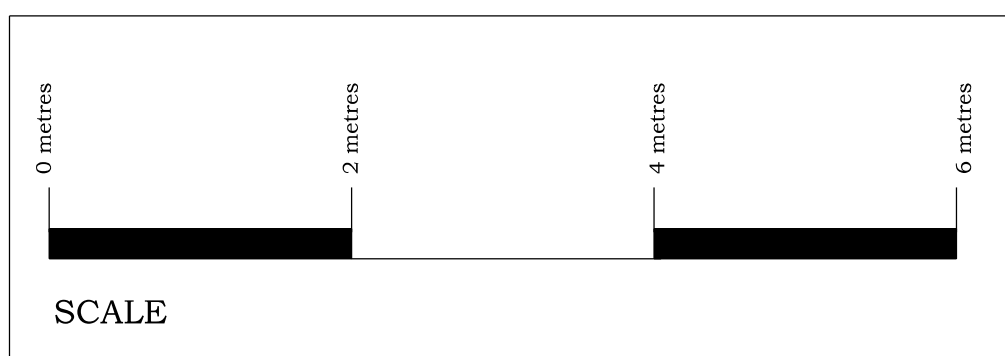

PROPOSED ELEVATIONS
NEW DWELLING
for
Mr. & Mrs A. PAGETT,
at
31, BERRY BROW,
CLAYTON BRIDGE,
MANCHESTER,
M40 1GR
Scale 1:50 @ A1
Date JUNE 2024
Drawing Number 2230/1