




3 Localised Elevation
Scale: 1:100

2
400

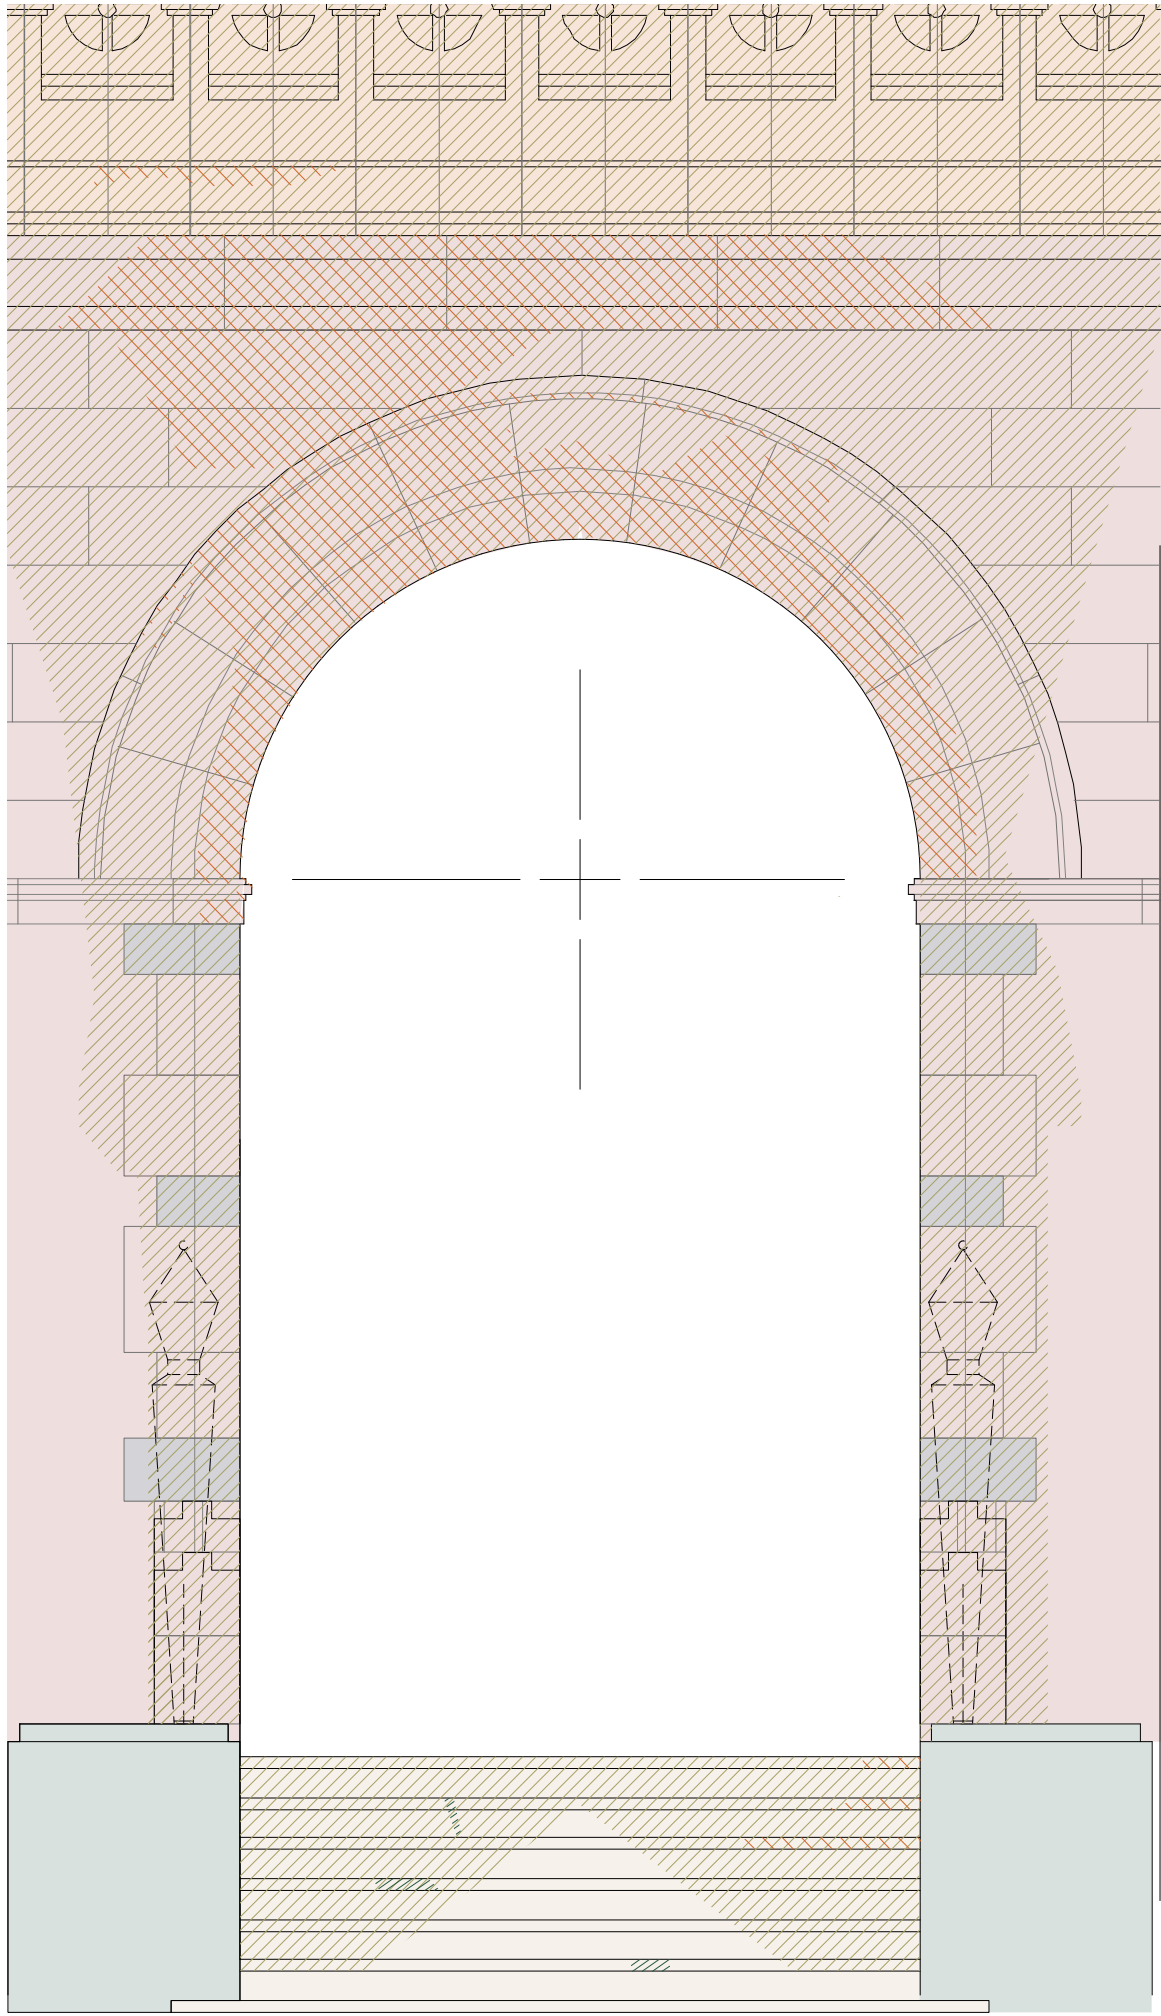

8 Localised Elevation
Scale: 1:30

0 200 400 600 800 1000 mm



COPYRIGHT OF ATELIER MB LTD
DO NOT SCALE FROM THIS DRAWING
DIMENSIONS TO BE CHECKED ON SITE

KEY

Condition Survey

- AtMB-Condition-Cracked Stone
- AtMB-Condition-Smoke surface soiling
- AtMB-Condition-Stone Surface Removed and/or Blistering

Material

- AMB-Existing Elevation-Terracotta
- AMB-Stone-Dalbeattie Granite
- AMB-Stone-Peterhead Granite
- AMB-Stone-Portland Limestone
- AMB-Stone-Shap Granite

Some data interpolated as measured survey incomplete

REV	NOTE	DRN	CHK
-----	------	-----	-----

Midland Hotel
West Elevation
for Leonardo Hotels

Condition Survey - Elevation

PROJECT REF.	2045
DRWG NO.	E(201)
REVISION	
SCALE	AS NOTED
DATE 1st	Feb 24
DRAWN	HW

SK sketch E existing P proposed T tender C construction FI final issue

+44 161 236 0051
ARCHITECT@ATELIERMB.CO.UK

ATELIER.MB