

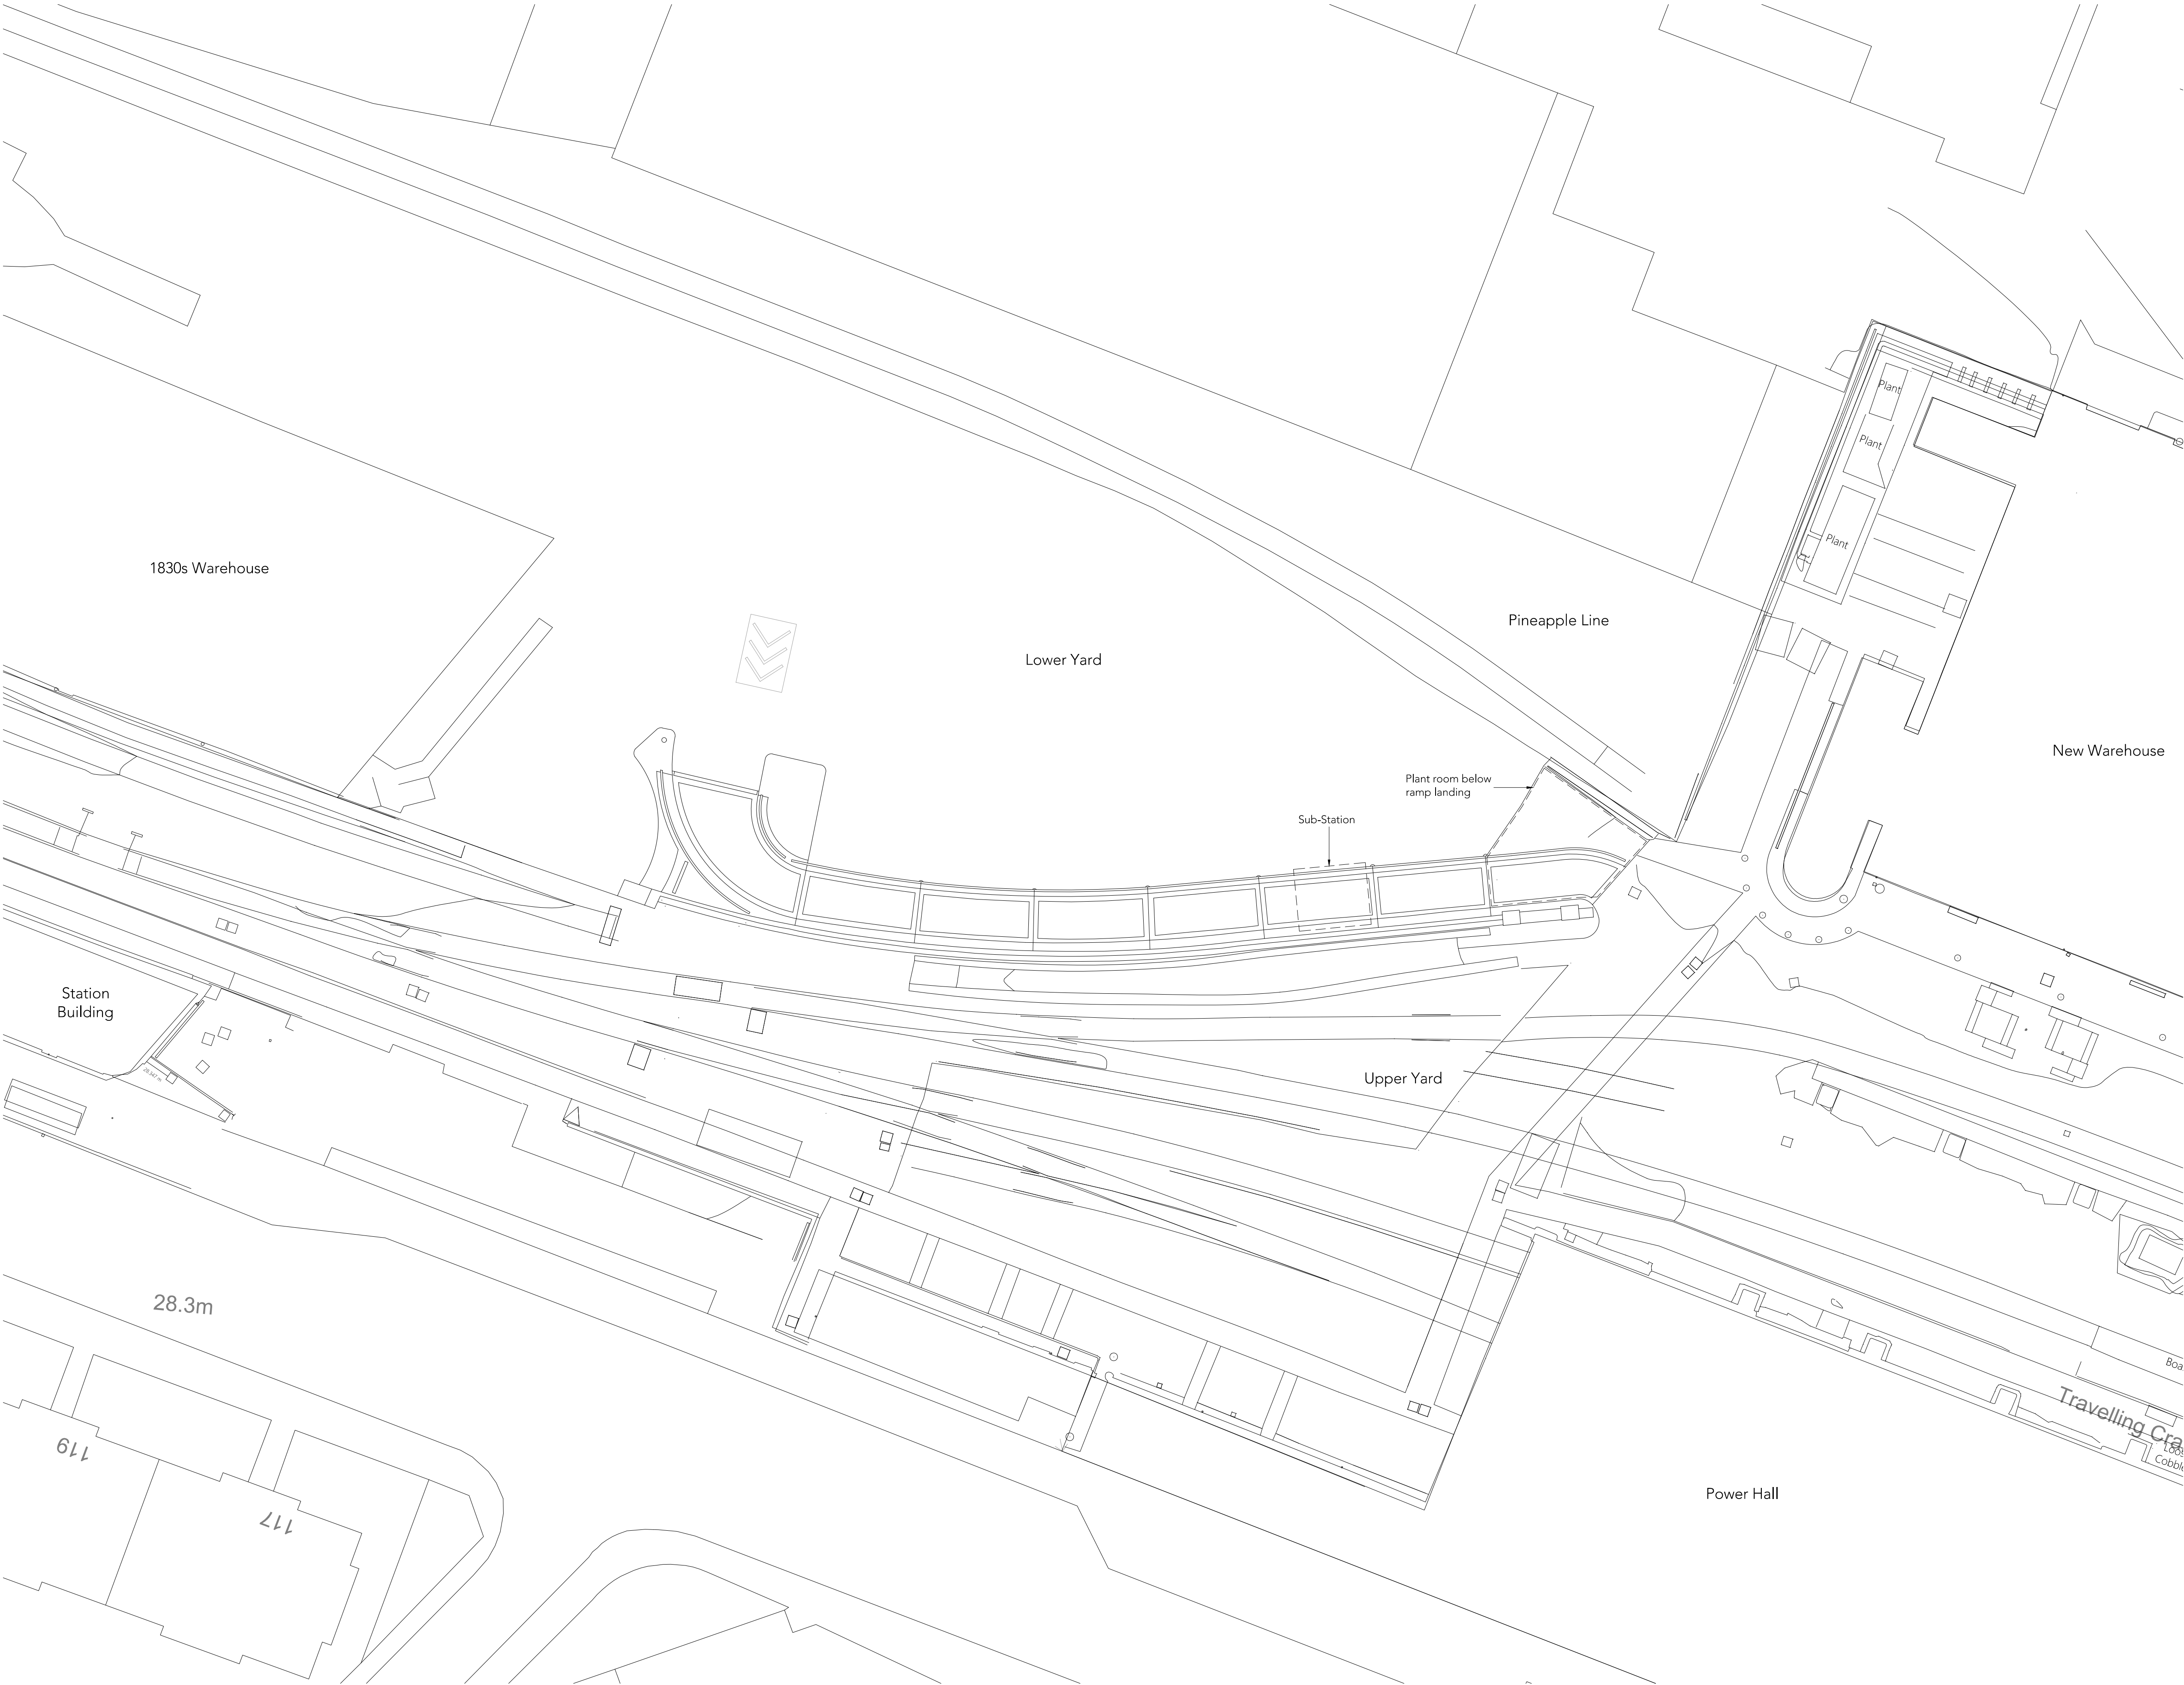


 

Site Plan as Existing
Scale 1:200

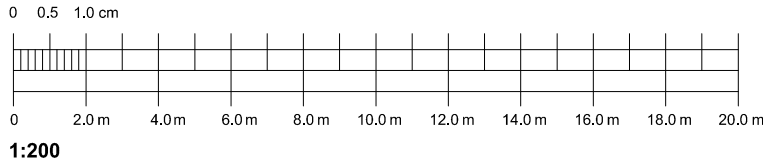

Note:
Do not scale from this drawing.
Dimensions are to be checked on site.
If in doubt please ask.

General Notes

The existing general arrangement base drawings (plans, sections and elevations) are based upon 2010 data and in some instances, may not reflect the current arrangement. Dimensions and arrangements must be checked for accuracy on site by the contractor, prior to any works commencing, ordering or manufacture / fabrication of any elements or components.

Any discrepancies / irregularities must be reported to the CA immediately.

No work shall commence until any such discrepancies have been resolved.

Limitations

The drawings are based upon existing data and no concealed and / or hidden spaces have been exposed and / or opened up for inspection, unless specifically highlighted. Therefore, the arrangement and interfacing illustrated across details are purely indicative / approximate only. The accuracy of the survey data graphically presented cannot be confirmed. These drawings are for tender purposes only.

P1 23/02/24
PL Issued for planning

Rev Date/Intls Details

© The moral rights of the author are hereby asserted.
This drawing and design is the sole property of Buttress Ltd and must not be reproduced without permission.
Buttress Ltd is Registered in England and Wales: 5163373

**SCIENCE+
INDUSTRY
MUSEUM**

Buttress

A1 Bengal St Manchester M6 6AF Clockwise, Yorkshire House Green, Leeds LS1 5SH

T 0161 236 3303
E contact@buttress.net
W www.buttress.net

Project Title VEHICLE RAMP
Client SCIENCE & INDUSTRY MUSEUM
Location MANCHESTER

Drawing Title Site Plan
As Existing

Date 01/02/24 Scale 1:200
Checked AS Orig Paper Size A1

Status **PLANNING**

Project: Origin: Zone: Level: Type: Disc: Number: Rev:

9488 - BUT - VR - GF - DR - A - (01)001 - P1