


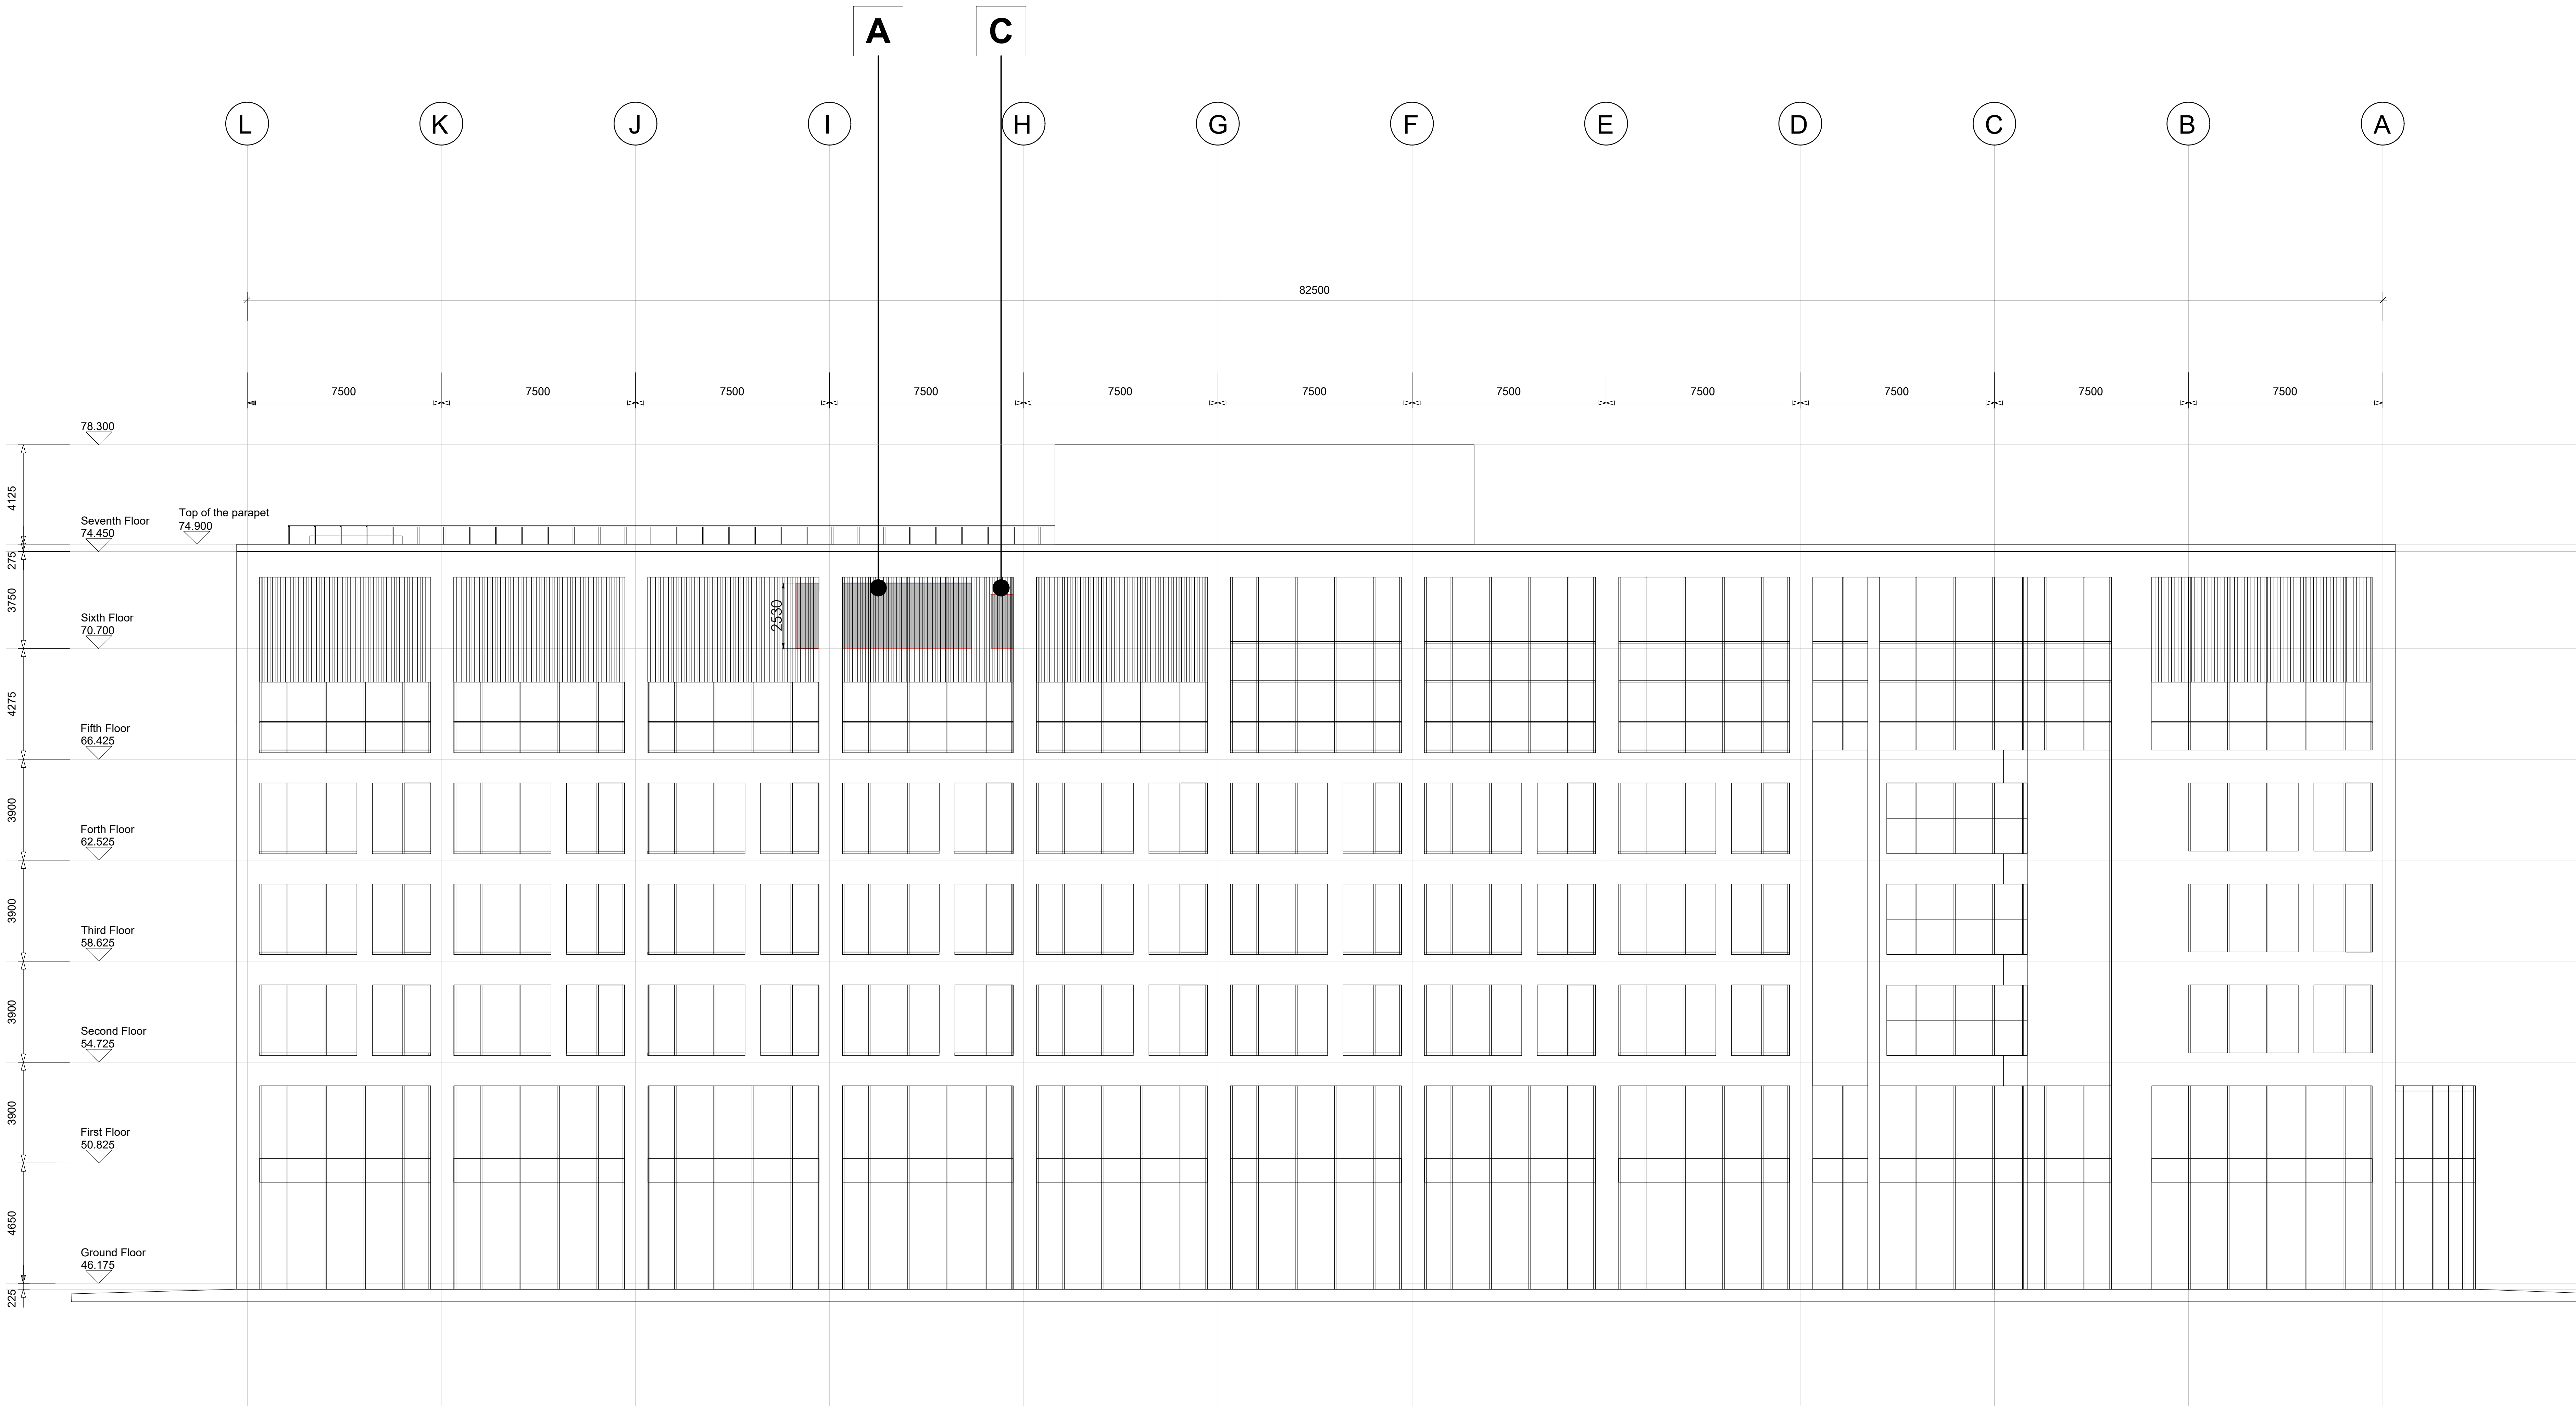

1 South East Elevation - Proposed
Scale 1:100@A0

NOTE: ALL DIMENSIONS TO BE CHECKED ON SITE.
NO DIMENSIONS TO BE SCALED UNLESS
SPECIFICALLY STATED.

LEGEND

- A. ASHP-02
NEW AIR SOURCE HEAT PUMP
WITH SLAB EXTENSION
- C. TS-03
NEW THERMAL STORES
CYLINDER

PLANNING ISSUE

REV.	DESCRIPTION	DATE/TITLE
A	DWG UPDATED	30/04/2024

adt workplace
L: 0161 444 0224 | www.adtworkplace.com

DEVELOPMENT: MBC

PROJECT MANAGER:
DESIGN:
DRAWN BY: CR
SCALE/DWG: 1/100
DATE: 06/03/24

PROJECT: ONE PICCADILLY GARDENS
MANCHESTER
M1 1RG

DRAWING NO:	00(07)/08	REVISION:	A
DRAWING TITLE: PROPOSED SE ELEVATIONS			