


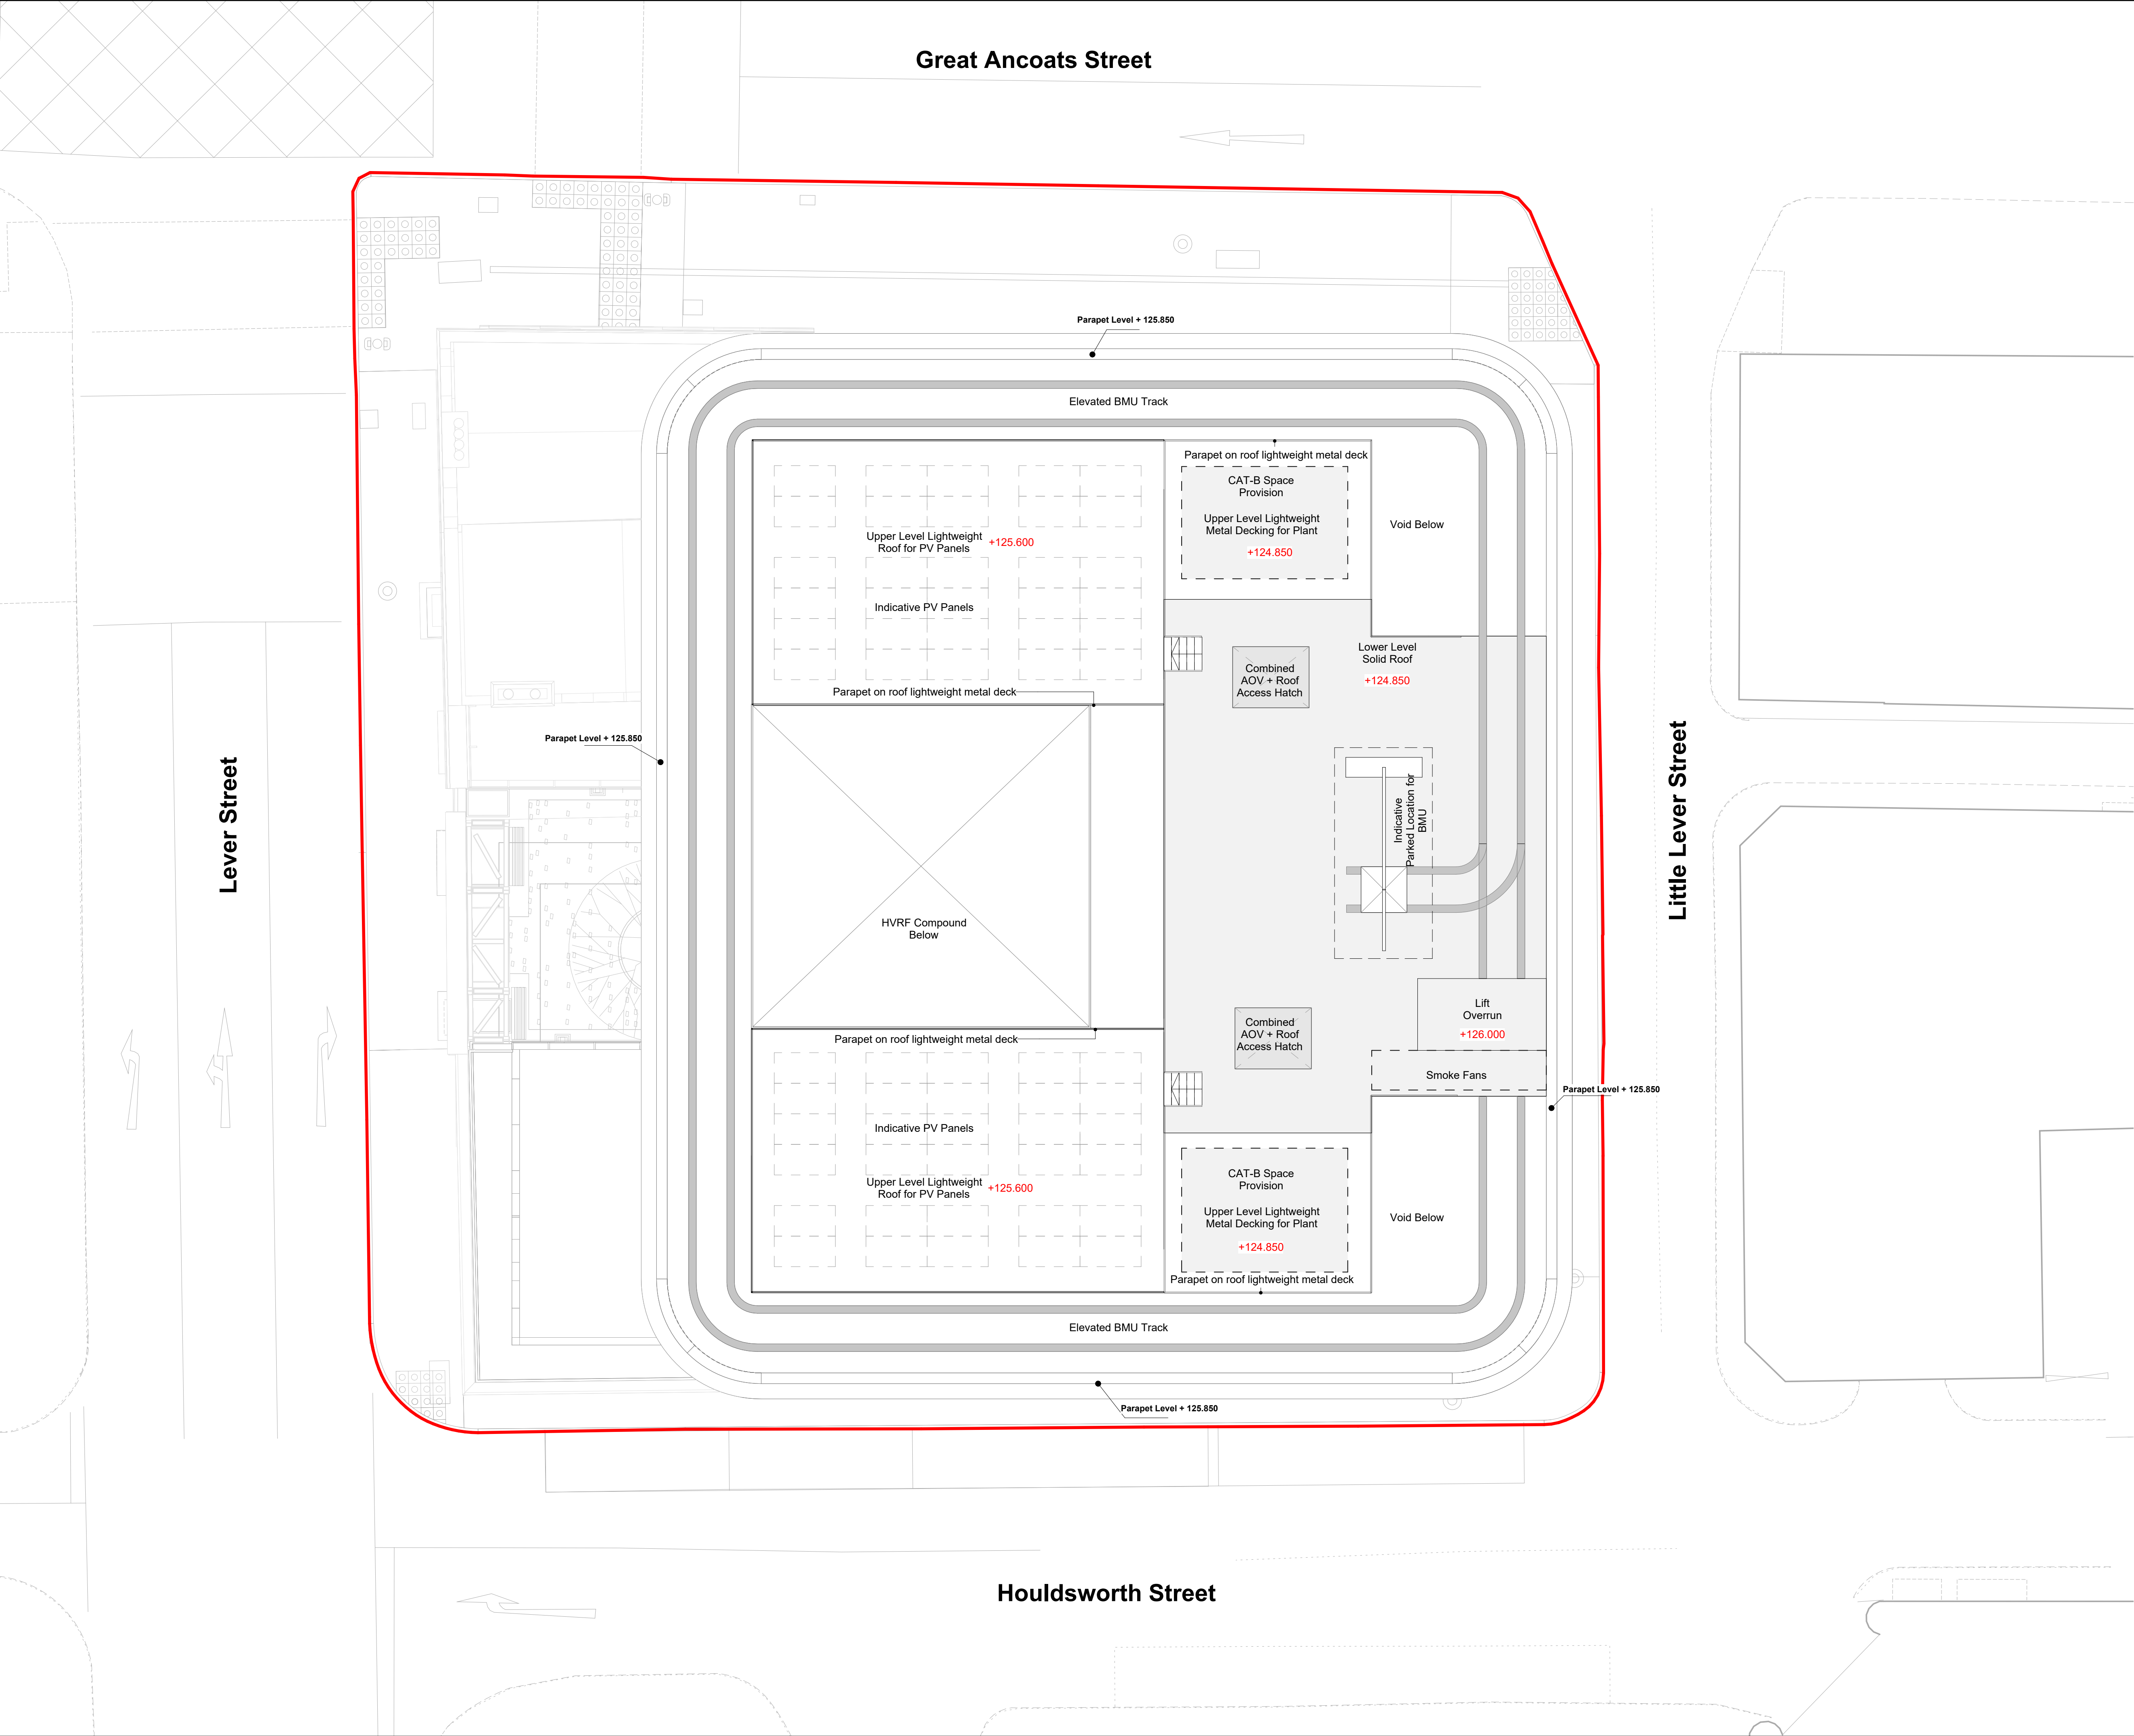

Notes & Key:

HWS Ref: 2510

Dimensions are not to be scaled from on this document. Notify Howells of discrepancies affecting the information shown. This drawing is copyright of Howells, the trading name of Glenn Howells Architects Limited.

LEGEND

Planning Boundary

Existing Walls To Be Removed

Existing Site Levels

Proposed Levels

KEY

Office

Flexible Use

Creative Hub

Business Lounge

Plant

Cycle

Shower & Lockers

Amenity Space

Existing wall to be retained, cleaned and made good

Proposed new wall

Entrance

Cycle Access

N

0 1 2 3 4 5 10m

Location:

Heritage Hub

Courtyard

Creative Hub

Tech Hub

Status:

PLANNING

Revision History:

Checked: AD

P01 Planning First Issue

24/04/2024

DJ

Project & Client:

Lever Street Manchester working with Soller Group

File Title:

Scale: 1 : 100 @A1

Proposed - Roof Plan

File ID:

Revision:

2510-HWS-XXX-19-D-A-05120

P01

Howells

.uk