


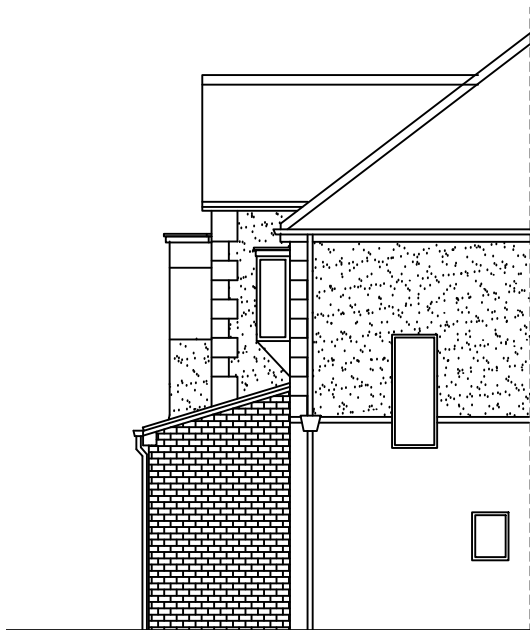


SIDE ELEVATION



FRONT ELEVATION

AS PROPOSED

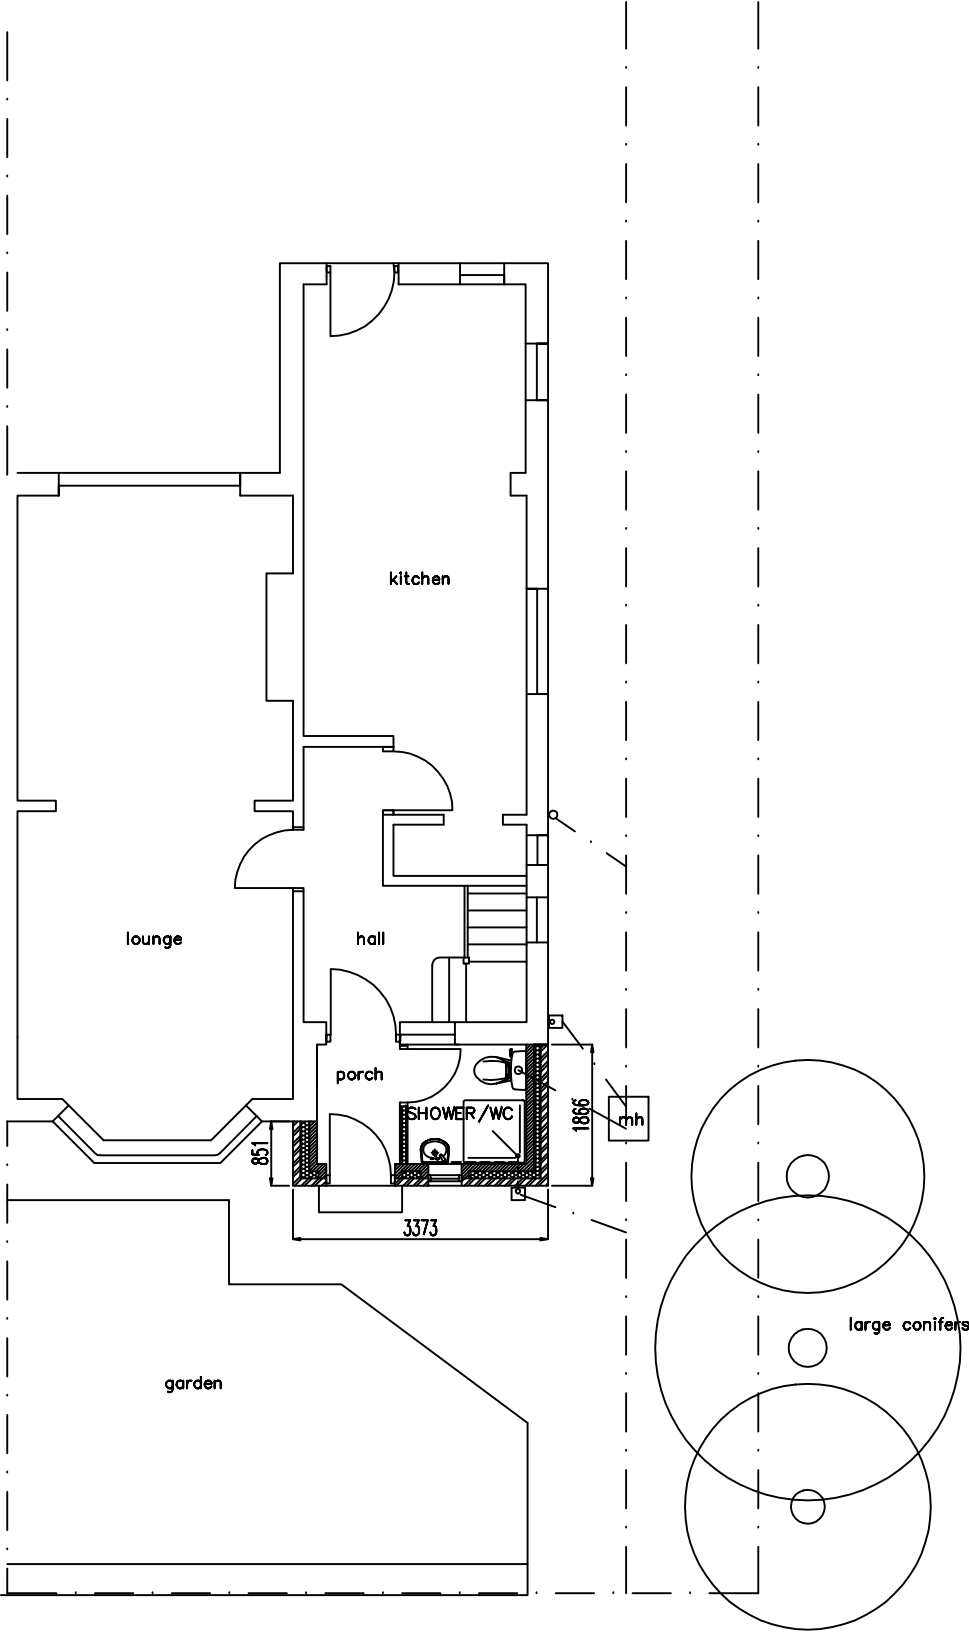

Project		
34 DENE ROAD , DIDSBURY , M20 2AE		
Drawing title		
ALTERATIONS TO PROVIDE GROUND FLOOR SHOWER ROOM AND PORCH PLAN AND ELEVATIONS AS PROPOSED		
Status		
Date	Dwg. no	
Scale	34DR/2024-02	
1:50@A1 1:100@A3		