




THIS DRAWING IS FOR  
PLANNING APPLICATION  
PURPOSES ONLY

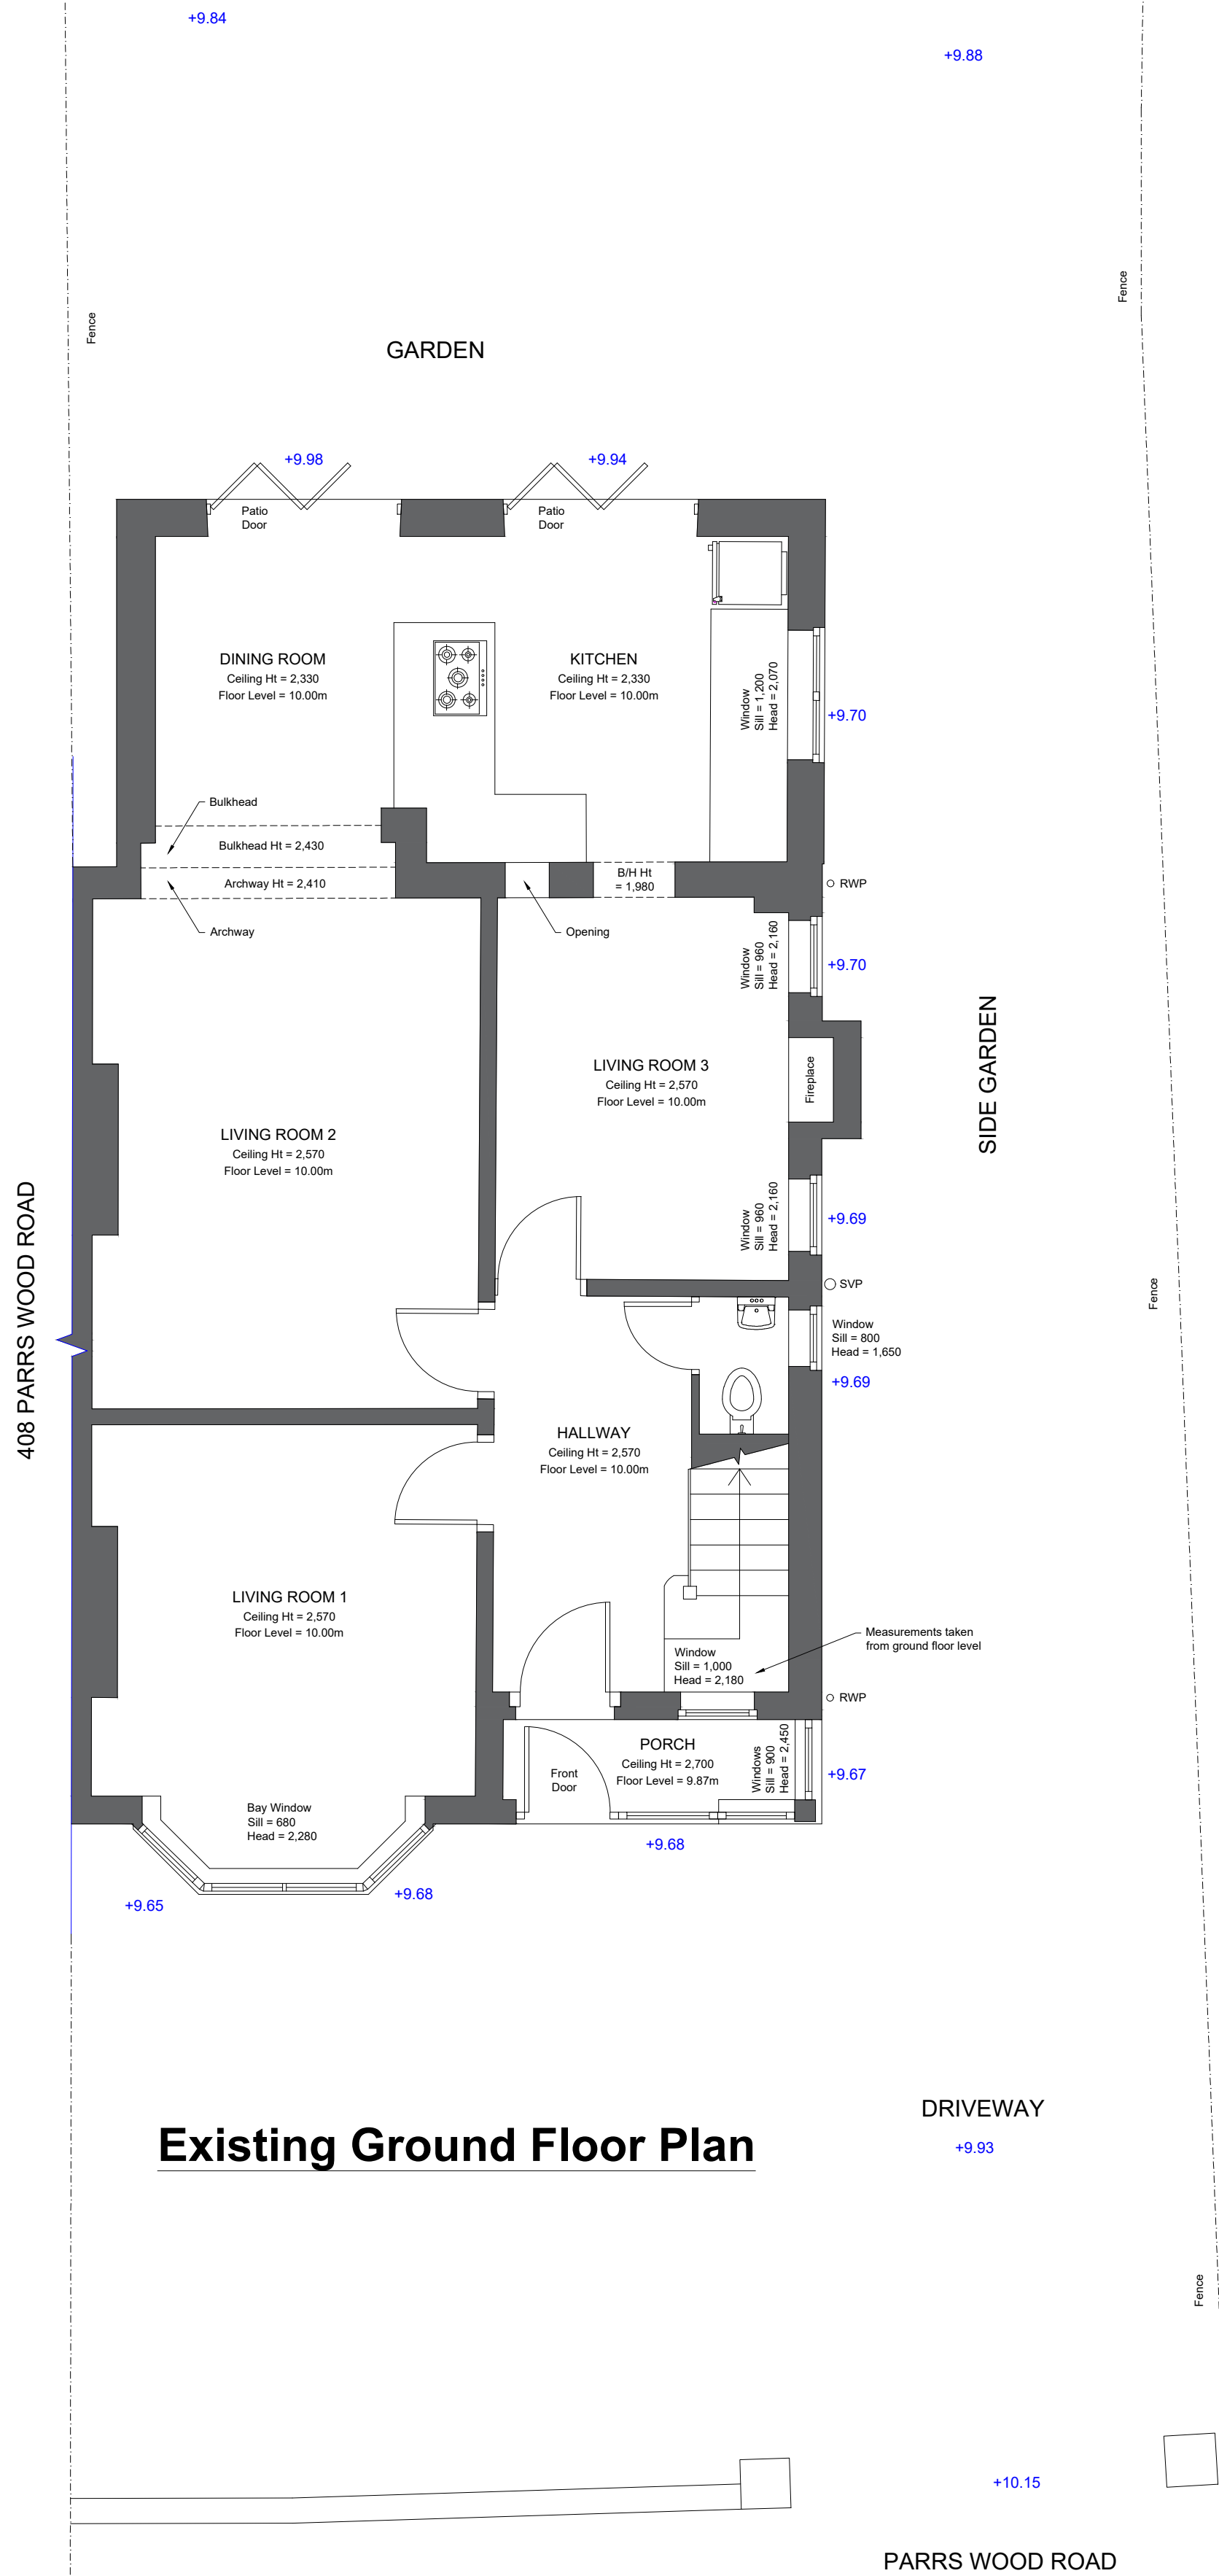

Existing Ground Floor Plan

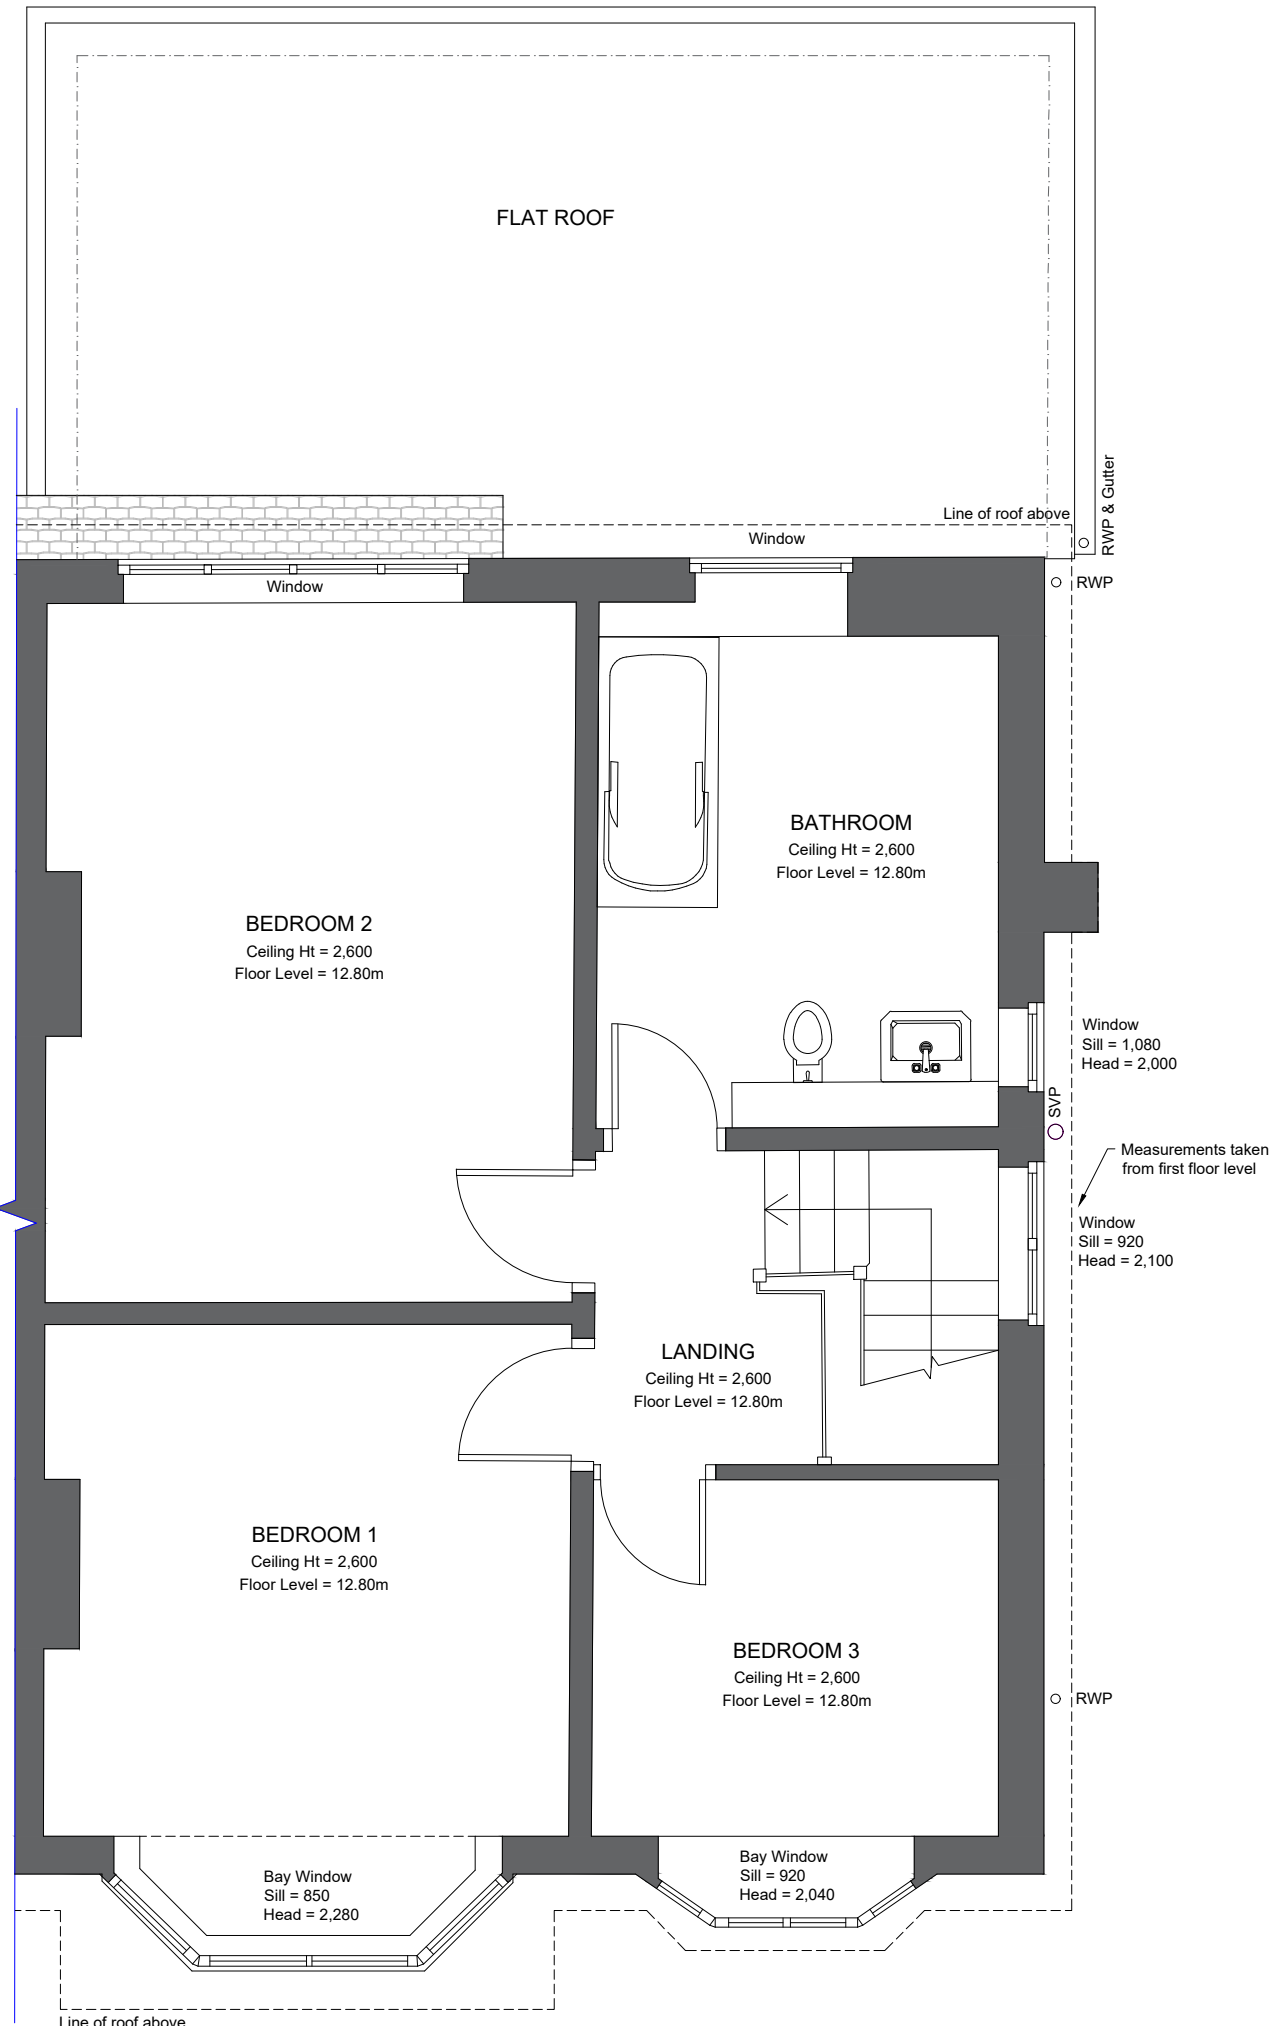

Existing First Floor Plan

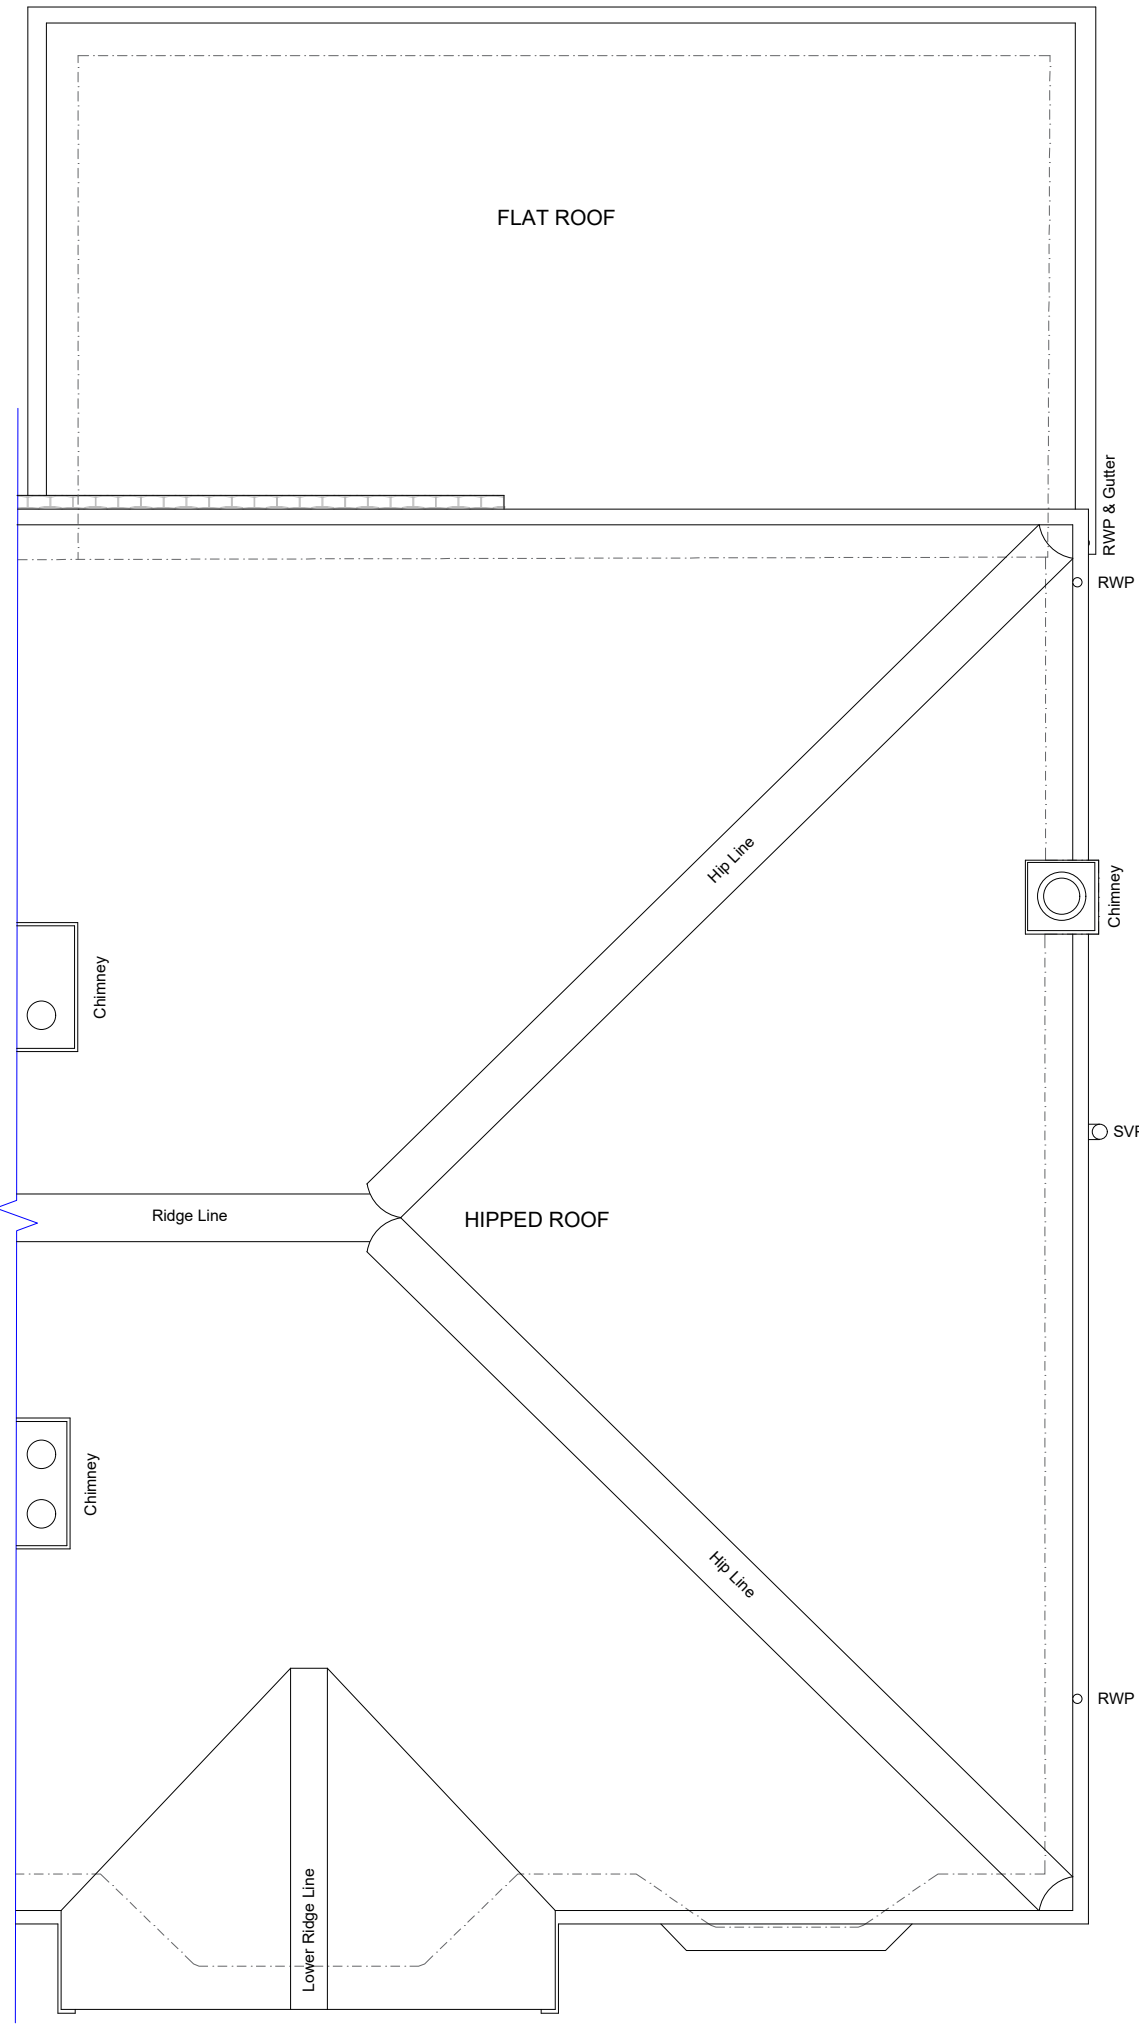

Existing Roof Plan

| Drawing History: |                      |        |            |
|------------------|----------------------|--------|------------|
| Revision         | Description          | Author | Date       |
| -                | Initial Issue        | MW     | 02/04/2024 |
| A                | Planning Application | MW     | 03/06/2024 |

This drawing is the property of Whitfield Architects and must not be reproduced without prior written agreement. This drawing is provided to scale, for design and cost estimation purposes (not for construction). Any financial decisions relating to this information must make due allowance for dimensional or area variation resulting from the design development and construction processes. We recommend that all dimensions and levels should be cross-checked on site (for construction) and any discrepancies should be reported to Whitfield Architects immediately. Design responsibility cannot be accepted for alteration to (or deviation from) this drawing without the prior acknowledgement of Whitfield Architects. Please email [hello@whitfieldarchitects.com](mailto:hello@whitfieldarchitects.com) with any questions.

Project Title  
406 Parrs Wood Road, M20 5GP

Drawing Title  
Existing Floor Plans

Project No: G027  
Date: 02/04/2024  
Drawn: Mark Whitfield  
Scale @ A1: 1:50

Client Name  
R. Carney

Drawing Number  
P(01)01

Revision  
A

